AF 42662B

F.A. PROJECT NO.	SHEET NO.
BRS-3579-(2)	

TABLE OF OWNERSHIP

PARCEL NO.	NAME	AREA TAKEN	REMAINDERS RIGHT	REMAINDERS LEFT	COMMENTS
700.1R	W.C. Long, et ux	0.532 Ac.	See Parcel	101	Temp. Detour Ease.
701.1R	T.I.I.F.	0.05Ac.	—	—	" " "
702.1	Henry Lamar Long, et ux	5000 sf	See Parcel	102	Temp. Const. Ease.
100.1R	T.I.I.F.	0.11 ac.	—	—	O.R. Book 949, Page 458
101.1	W.C. Long, et ux	12,250 sf	62.5 ac±	0	
102.1	Henry Lamar Long, et ux	12,250 sf	0	16.919 ac.	
703.1	T.I.I.F.	0.028 ac.	—	—	Temp. Const. Ease.

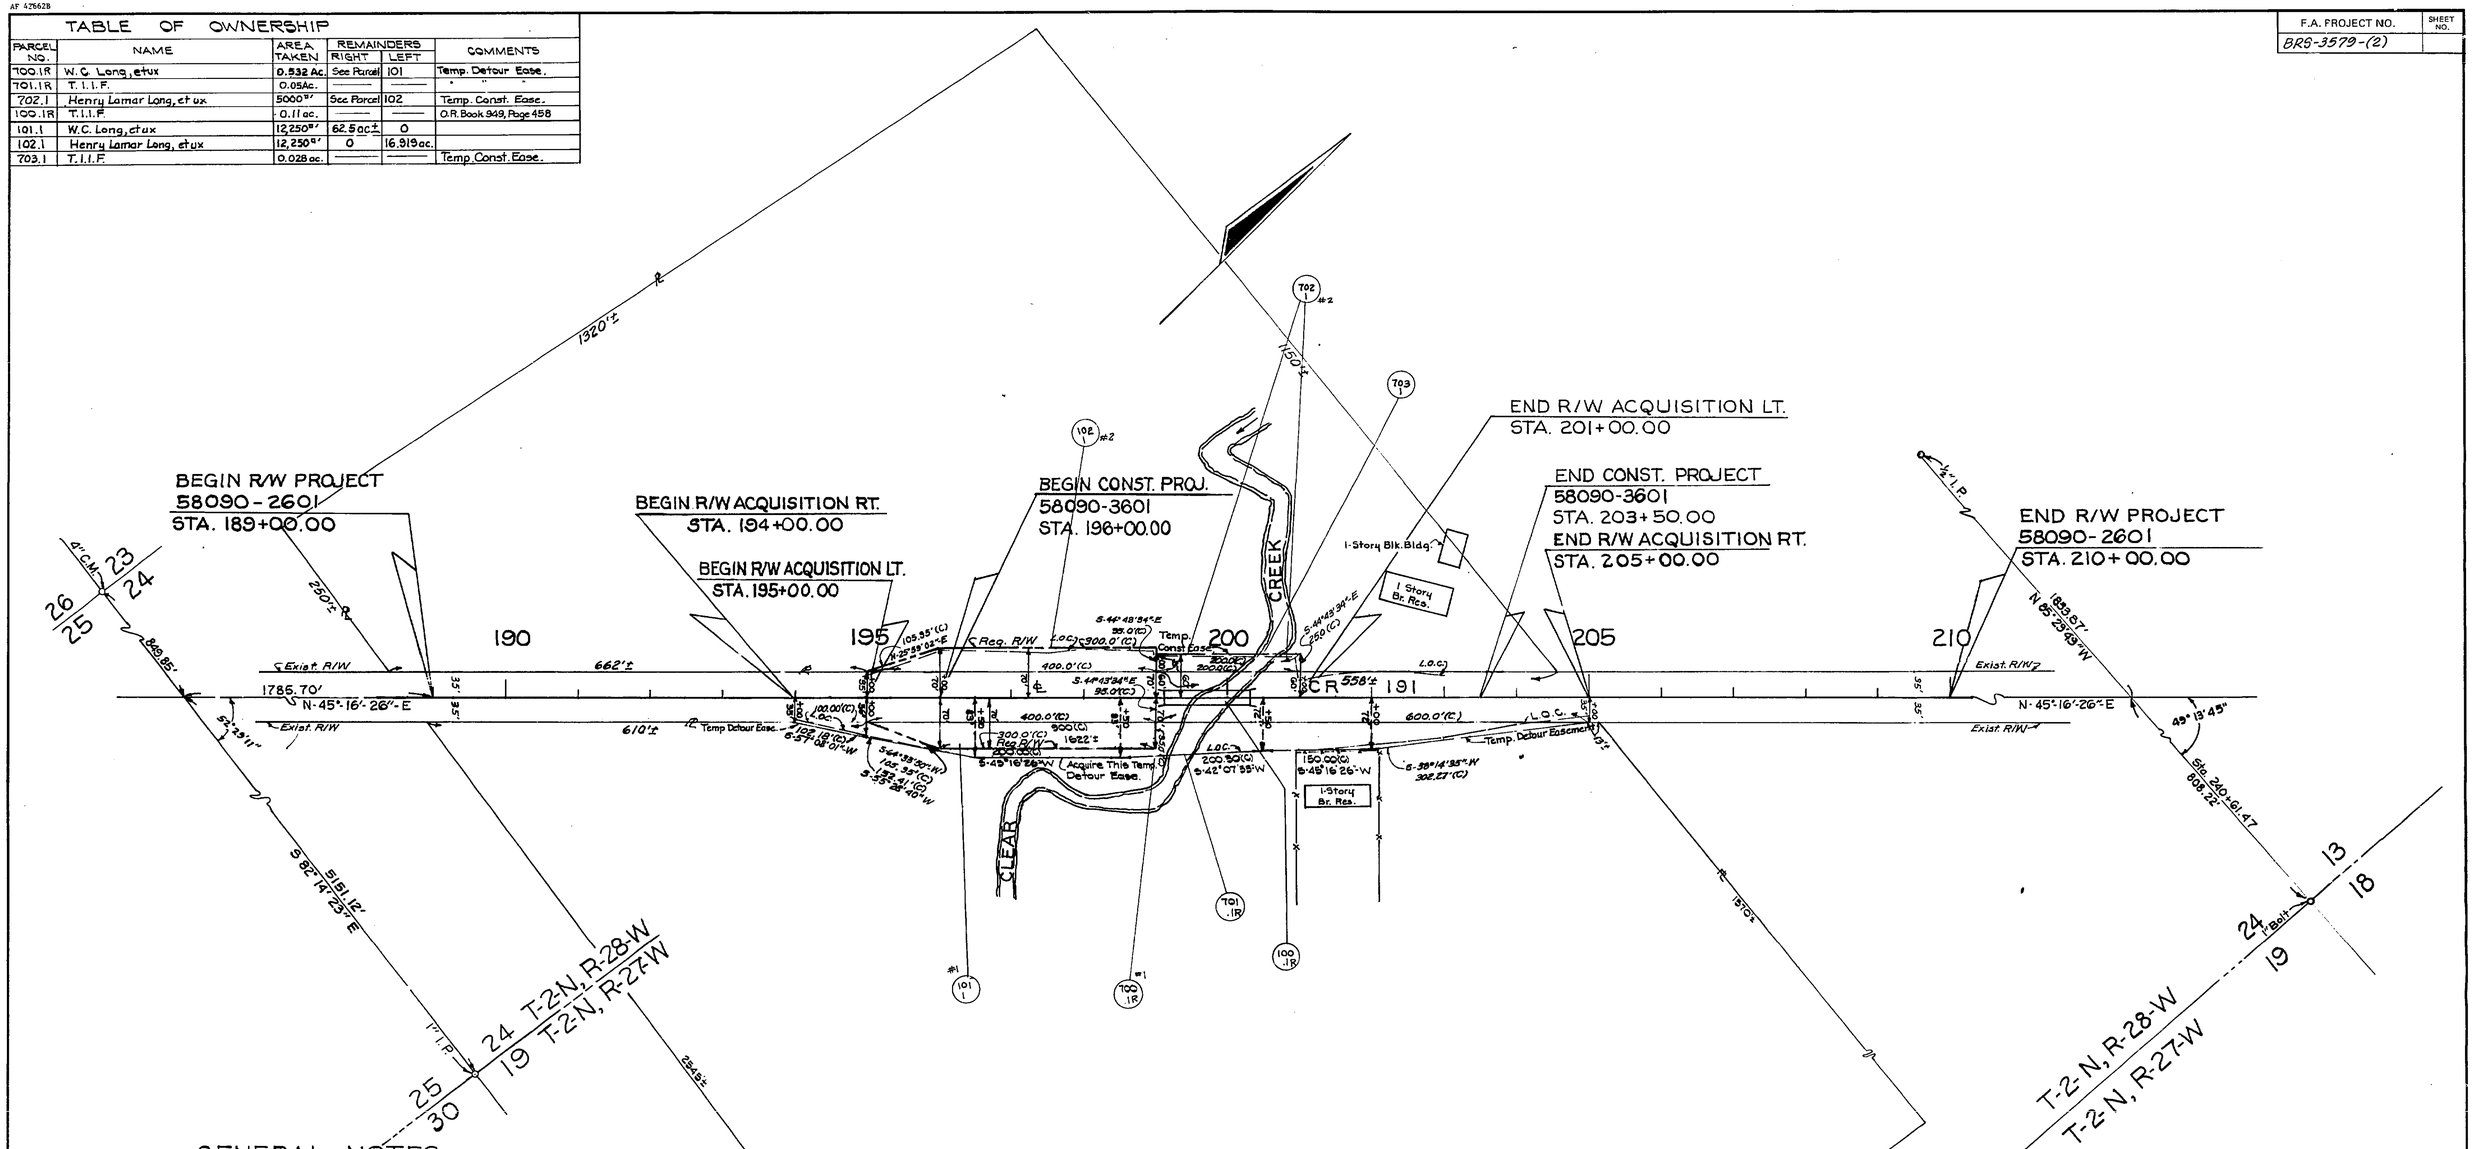

GENERAL NOTES

1. DATE OF SURVEY: March 1980
2. BEARING REFERENCE: Bearings are referenced to the Bearing for the Centerline of S.R.87-A as shown on Florida Department of Transportation Right of Way Map Section 58003-2501
3. PROPERTY BOUNDARIES: Determined from Record Title.
4. UNDERGROUND FOUNDATION ENCROACHMENTS: Not located.
5. RIGHT OF WAY MONUMENTS: To be set after Construction is complete.
6. SECTION LINES: Taken from Job No. 58090

UTILITY OWNERS

Power: Gulf Power Company
Telephone: Southern Bell Tele. & Tele. Co.
Water: Chumukla Water System

REVISION	BY	DATE
Corrected Bearing	P.R.M.-N.B.	5-11-87
Exist. & Req. R/W	MM	4-30-87

FLORIDA DEPARTMENT OF TRANSPORTATION
RIGHT OF WAY ENGINEERING SECTION

RIGHT OF WAY MAP

STATE ROAD NO. (C.R. 191) SANTA ROSA COUNTY

	BY	DATE	APPROVED BY	DATE
DRAWN	mm	10-29-86	Steadman Carroll	12/2/86
TRACED	mm	10-29-86	DISTRICT SURVEYOR ADM.	
CHECKED	J.C.	11-17-86	J. Howard	12-17-86
			ADM. OF R/W SURVEYING & MAPPING	

MAPS PREPARED BY: THIRD DISTRICT
FIELD BOOK NO'S: 1021919, 1023504
W.P.I. NO. 3127855
SCALE 1" = 100'
SECTION 58090-2601
SHEET 1 of 1

BRIDGE NO. 580042 ON CLEAR CREEK