| FED. ROAD DIV. No. | STATE | SEC. AND JOB No. | FISCAL YEAR | SHEET No. | TOTAL SHEETS |
|---|---|---|---|---|---|
| 3 | FLA. | 5814-102 | 54 | 1 | 1 |

9/

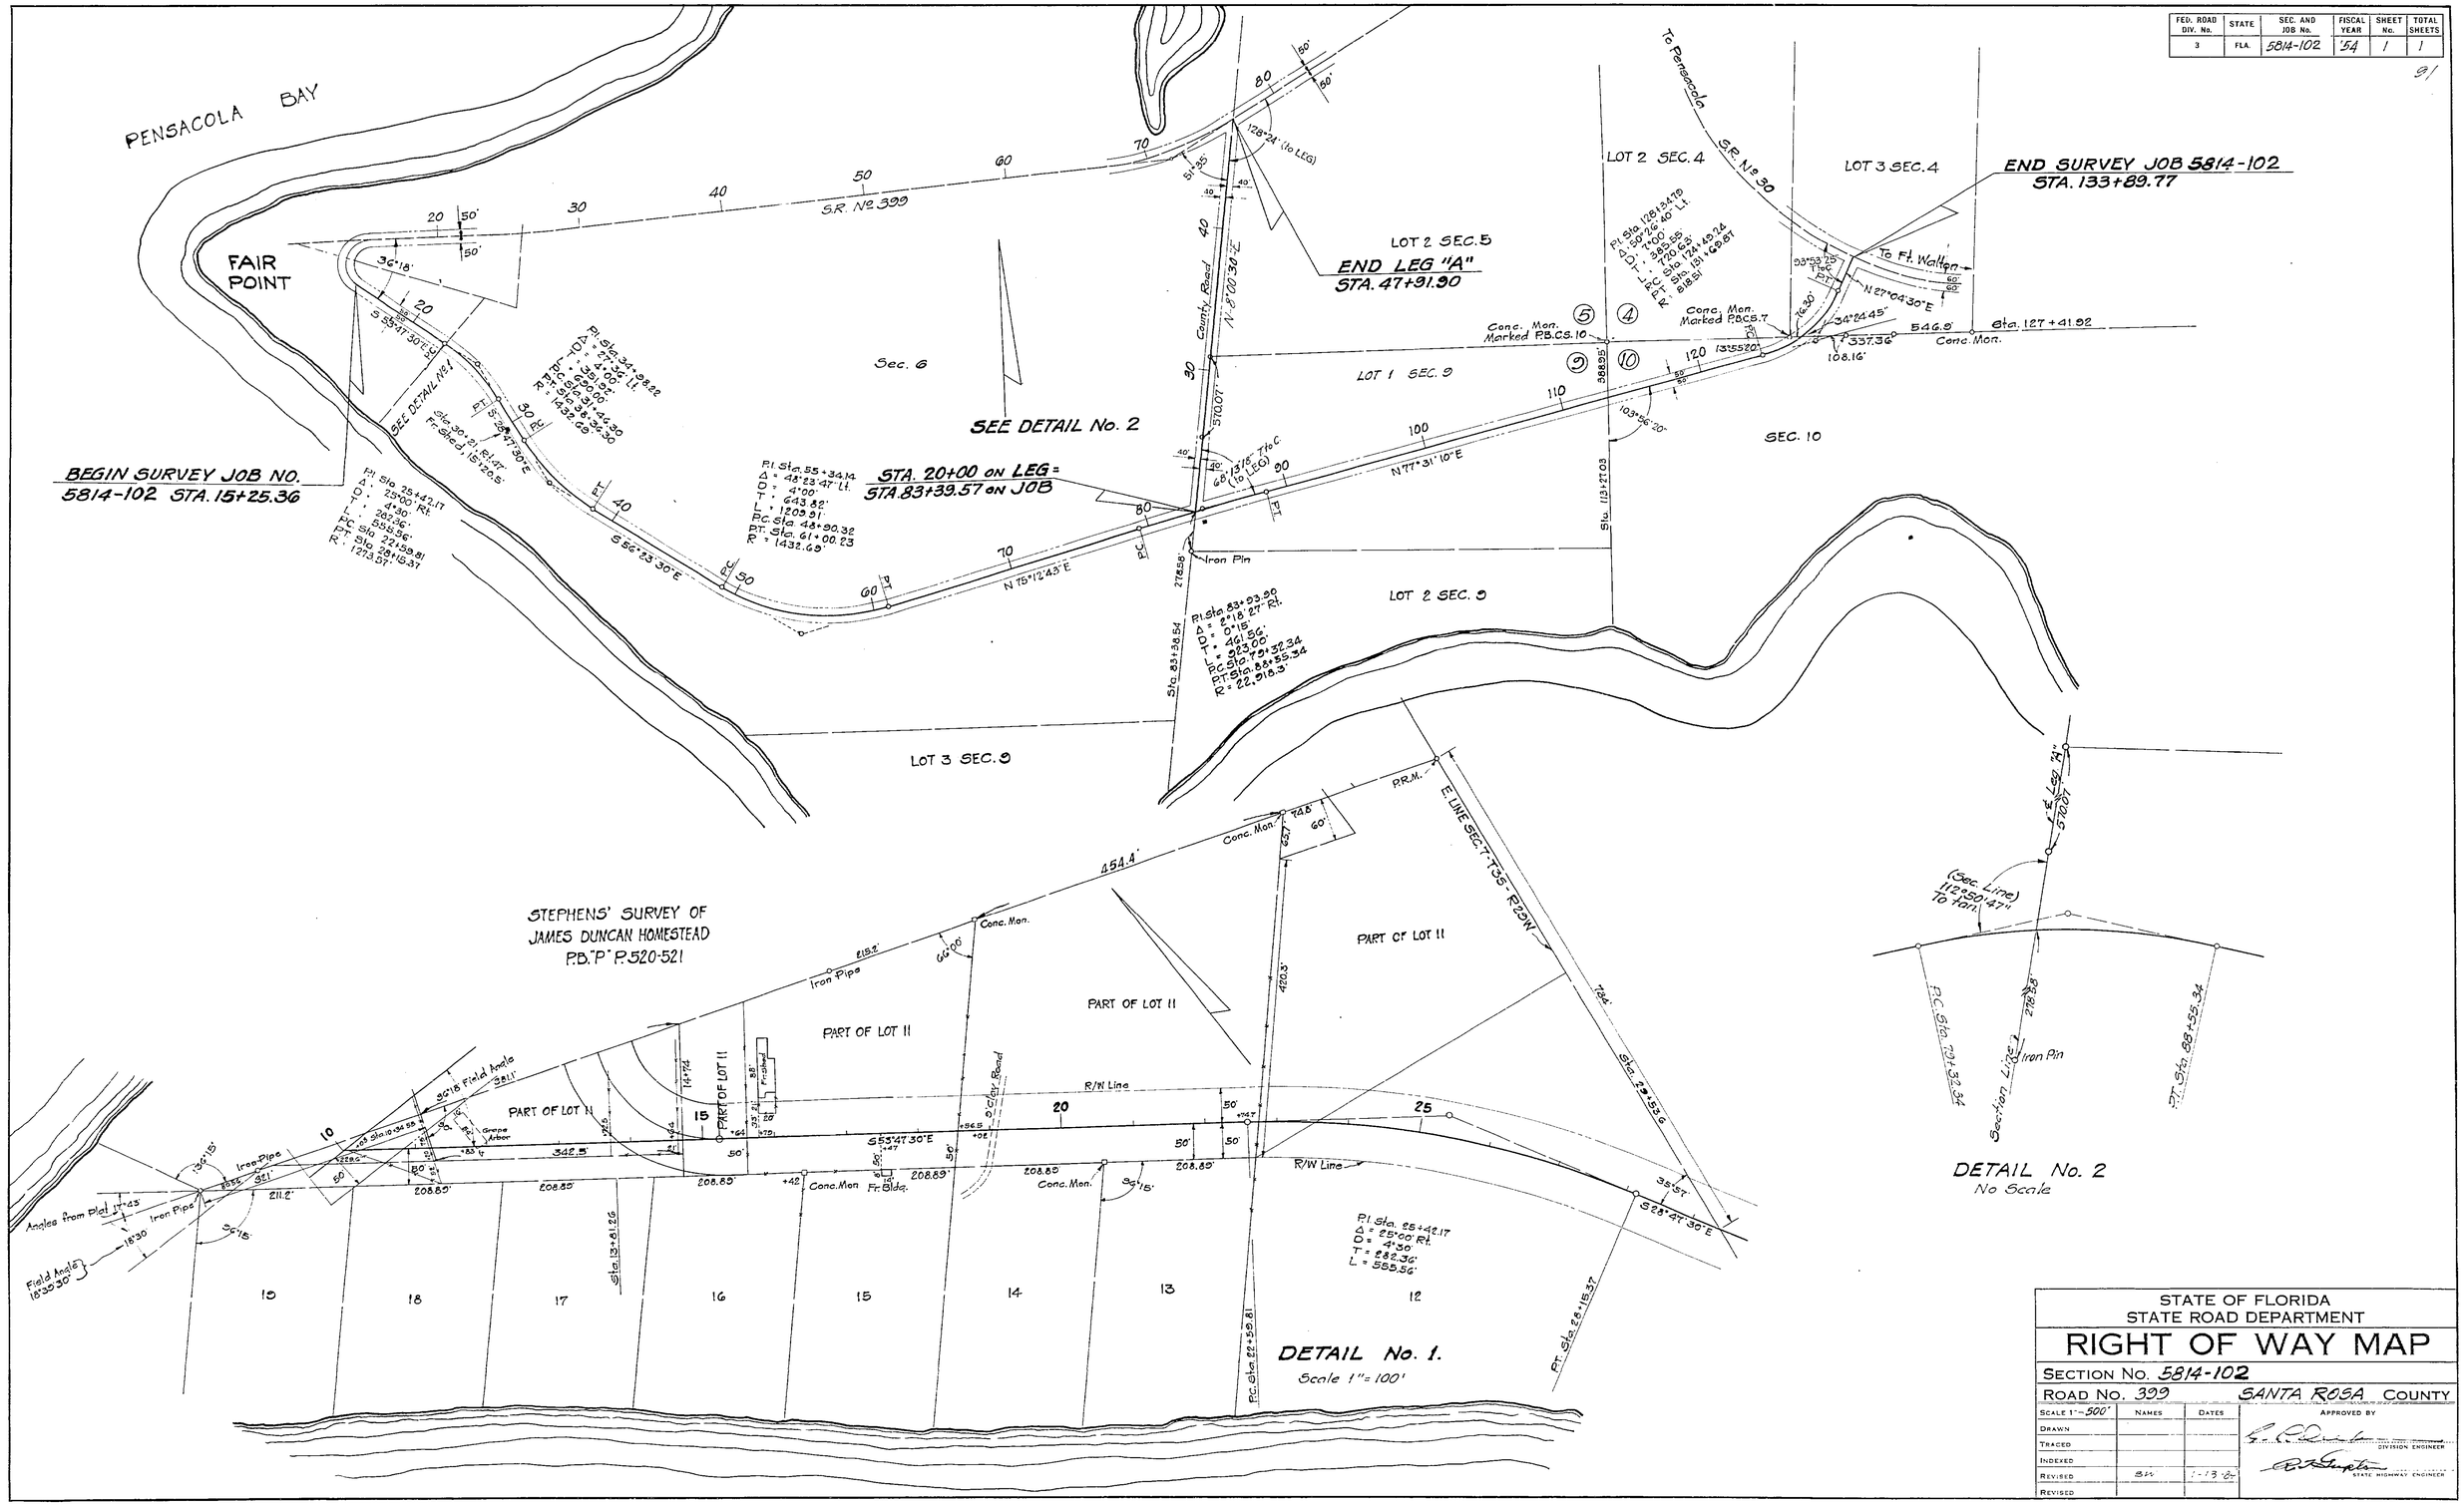


STATE OF FLORIDA
STATE ROAD DEPARTMENT

# RIGHT OF WAY MAP

SECTION No. 5814-102

ROAD No. 399 SANTA ROSA COUNTY

| SCALE 1"=500' | NAMES | DATES | APPROVED BY |
|---|---|---|---|
| DRAWN | | | DIVISION ENGINEER |
| TRACED | | | |
| INDEXED | | | STATE HIGHWAY ENGINEER |
| REVISED | BJS | 1-13-54 | |
| REVISED | | | |