FED. ROAD DIST. No.	STATE	FED. AID ROJ. No.	FISCAL YEAR	SHEET NO.	TOTAL SHEETS
8	FLA.	5689	42	1	

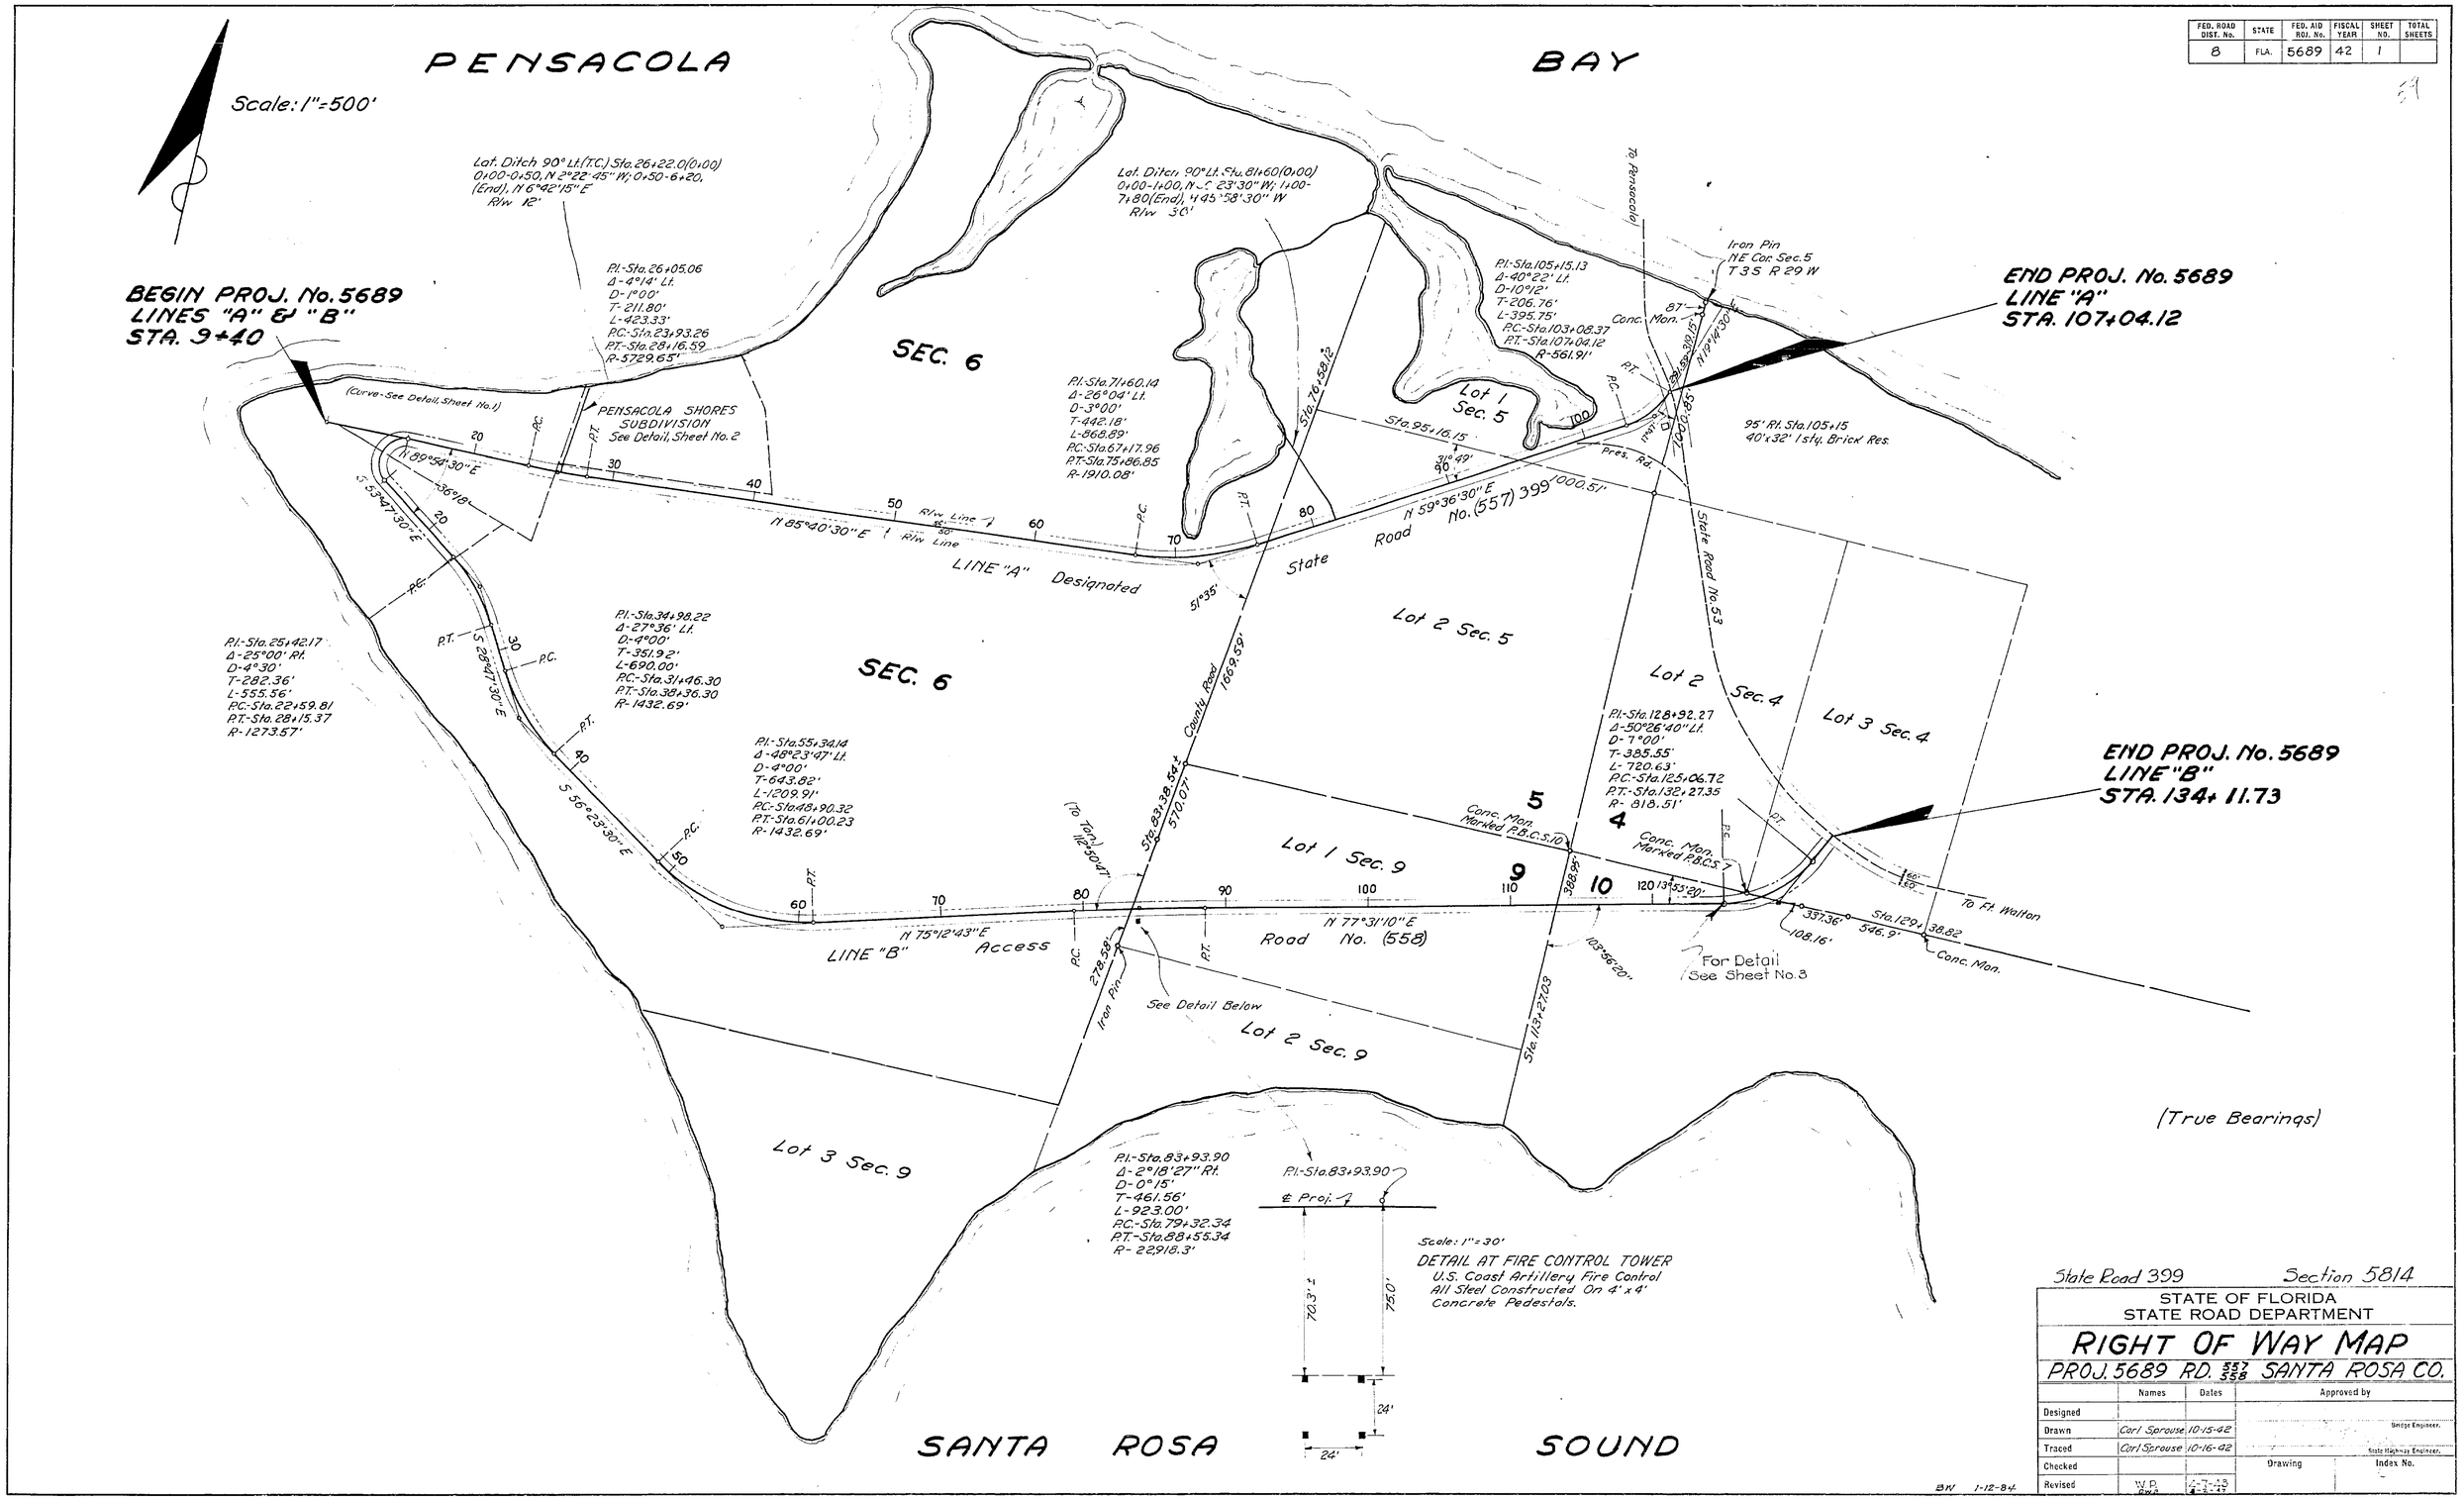

State Road 399 Section 5814

STATE OF FLORIDA
STATE ROAD DEPARTMENT

RIGHT OF WAY MAP

PROJ. 5689 RD. 557/558 SANTA ROSA CO.

	Names	Dates	Approved by
Designed			
Drawn	Carl Sprouse	10-15-42	Bridge Engineer.
Traced	Carl Sprouse	10-16-42	State Highway Engineer.
Checked			Drawing / Index No.
Revised	W.P.	4-7-43	

BW 1-12-84

FED. ROAD DIST. No.	STATE	FED. AID Jt. No.	FISCAL YEAR	SHEET NO.	TOTAL SHEETS
8	FLA.	5689	42	2	

BEGIN PROJECT 5689
LINES "A" & "B"
STATION 9+40

PENSACOLA BAY

Lat. Ditch 90° Lt. (T-C) Sta. 26+22.0 (0+00) 0+00-0+50, N 2°22'45" W; 0+50-6+20, (End), N 6°42'15" E
R/W 12'

Angles from Plat
Field Angles 18°-39'-30"
Iron Pipe

Sta. 10+34.55
Sta. 13+81.25
Sta. 16+74.74

Pl. Sta. 26+05.06
Δ 4°-14 Lt.
D 1°-00'
T 211.80'
L 423.33'

STEPHENS SURVEY OF
JAMES DUNCAN HOMESTEAD
P.B. "P" P. 520 & 521

Part of Lot 10
Part of Lot 11
Cemetery
P.C. Sta. 23+93.26
Sta. 26+05.83
SEE DETAIL
R/W Line
LINE "B"
LINE "A"
N 85°-40'-30" E
S 85°-47'-30" E
Conc. Mon.
Pl. Sta. 25+42.17
Δ 25°-00 Rt.
D 4°-30'
T 282.36'
L 555.56'
P.C. Sta. 22+59.81
P.T. Sta. 28+15.37
E LINE SEC. 7-T3S-R29W
T 3 S · R 29 W

PENSACOLA SHORES
SUB. SECTION "A"
P.B. "A" P. 44
Scale: 1" = 100'
1st Ave.
2nd Ave.
3rd Ave.
4th Ave.
5th Ave.
P.T. Sta. 28+15.59
Sta. 41+25.52

DETAIL AT STA. 26+05.83, LINE "A"
No. Scale

S.E. Cor. Cemetery Lot
S.W. Cor. Lot 1 Blk 2 Pensacola Shores Sub.
Iron Pipe
Sta. 26+05.83
N 85°-40'-30" E
Conc. Mon.

· True Bearings ·

State Road 399 Section 5814

STATE OF FLORIDA
STATE ROAD DEPARTMENT

RIGHT OF WAY MAP

PROJ. 5689, RD. 557 558, SANTA ROSA CO.

	Names	Dates	Approved by
Designed			Bridge Engineer
Drawn	J.F.D.		
Traced	W.P.	8-12-42	State Highway Engineer
Checked			Drawing / Index No.
Revised	D.W.B. / S.W.	9-11-42 / 1-13-84	

FED. ROAD DIST. No.	STATE	FED. AID PROJ. N.	FISCAL YEAR	SHEET NO.	TOTAL SHEETS
8	FLA.	5689	42	3	

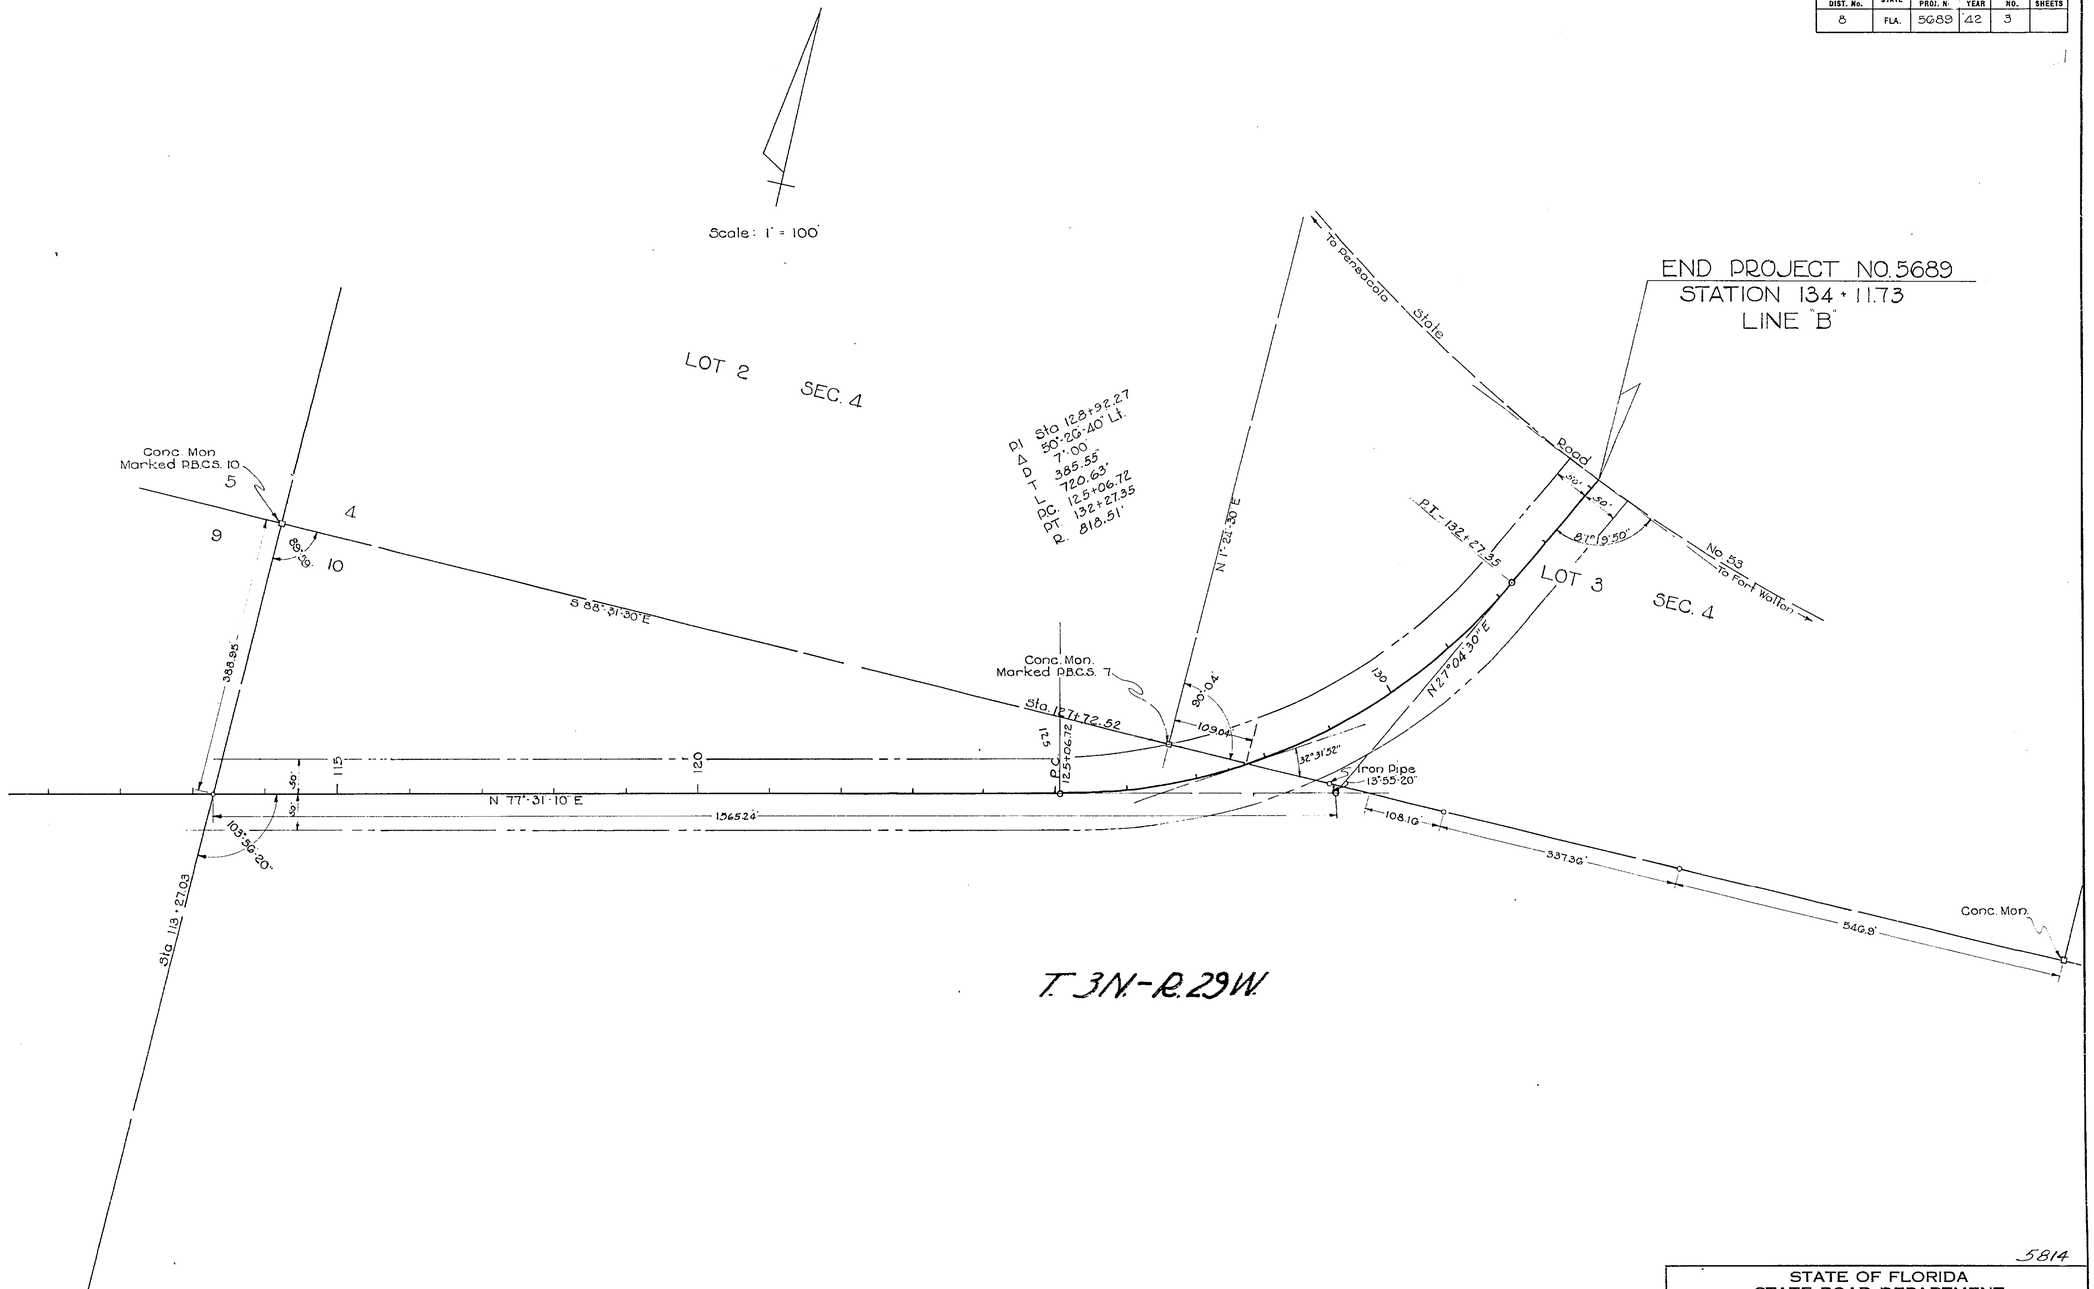

5814

STATE OF FLORIDA
STATE ROAD DEPARTMENT

RIGHT OF WAY MAP

PROJ. NO. 5689, ROAD 558, SANTA ROSA CO.

	Names	Dates	Approved by	
Designed				
Drawn	J.F.D.			Bridge Engineer.
Traced	W.P.	4-9-43		State Highway Engineer.
Checked			Drawing	Index No.
Revised				