FED. ROAD DIV. No.	STATE	PROJECT No.	FISCAL YEAR	SHEET No.
3	FLA.	48230-2519 58140-2502		1

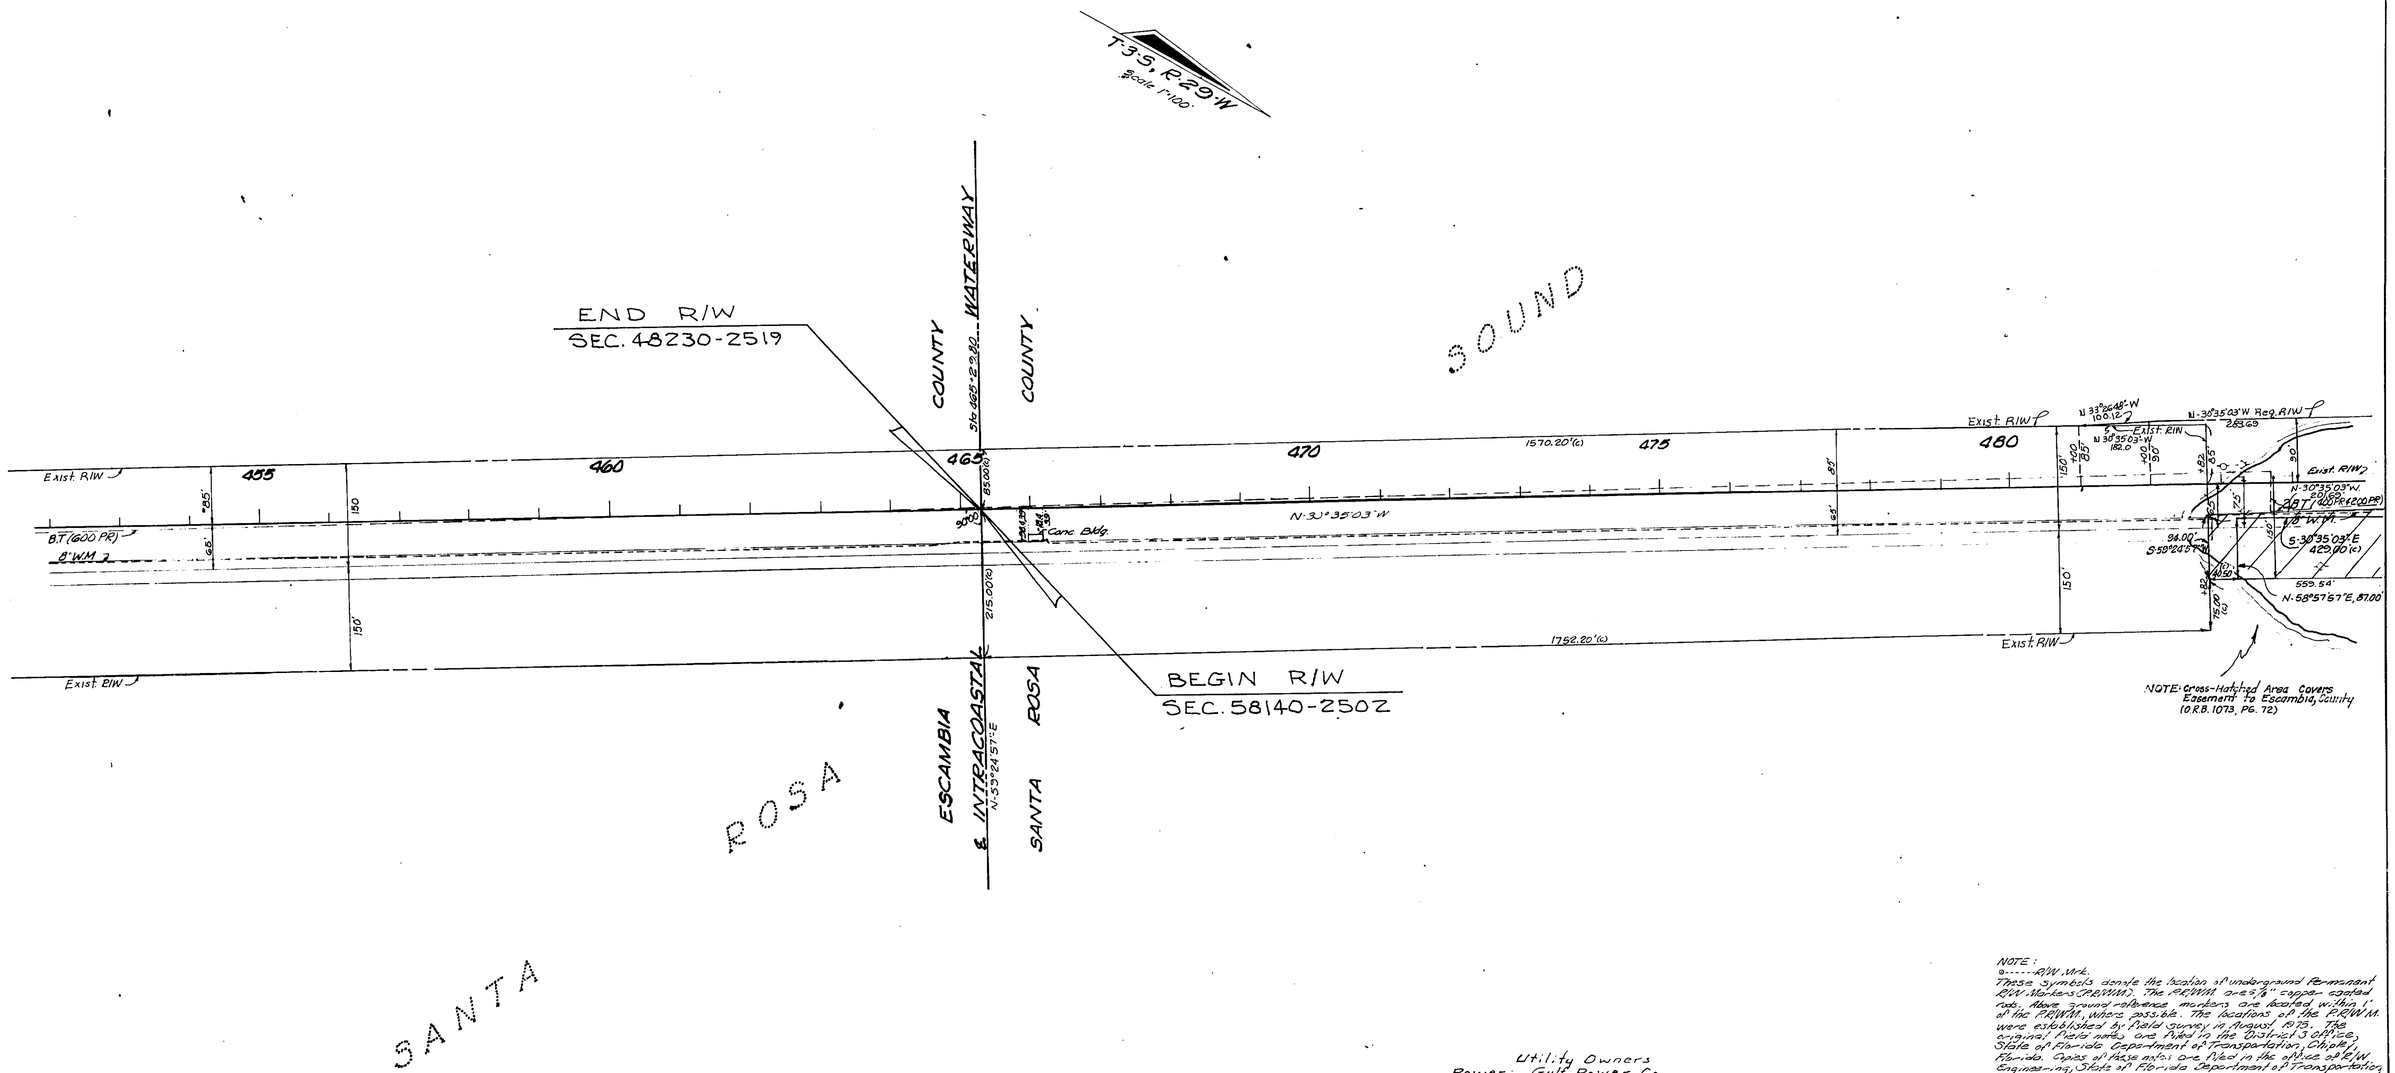

NOTE:
o-----R/W Mrk.
These symbols denote the location of underground Permanent Off-Markers (PRWM). The PRWM are 3/4" capped rods. Above ground reference markers are located within 1' of the PRWM, where possible. The locations of the PRWM were established by field survey in August, 1973. The original field notes are filed in the District 3 Office, State of Florida Department of Transportation, Chipley, Florida. Copies of these notes are filed in the office of R/W Engineering, State of Florida Department of Transportation, Tallahassee, Florida.

Utility Owners
Power: Gulf Power Co.
Telephone: Sou. Bell Tele. Co.
Sanitary Sewer: Santa Rosa Is. Auth.
Water Mains: Santa Rosa Is. Auth.
Gas Mains: City of Gulf Breeze.

STATION	X	Y	CONVERGENCE	SCALE FACTOR
390+73.61	1167614.3553	494516.3674	1° 19' 33.61"	.999952618
400+13.18	1166686.6328	493678.8747	1° 19' 38.91"	.999952595
433+15.17	1164735.2301	497279.5593	1° 19' 50.49"	.999953000
440+32.59	1164277.8232	497832.7819	1° 19' 53.18"	.999953079
465+29.80	1163006.3513	499984.0874	1° 24' 00.76"	.999953394
487+89.26	1161856.7833	501929.1333	1° 20' 07.61"	.999953687
490+94.42	1161730.1770	502207.2211	1° 20' 08.37"	.999953730
493+99.81	1161603.5708	502485.3087	1° 20' 09.14"	.999953773

Revision	By	Date
Add County Par. Desc.	R.G.	2-3-93
Easement	B.G. Hales	7-23-76
Add P.R.W.M.'s, Mkrs.	A.L.	2-27-76
	Q.L. Hyatt	12-22-70

STATE OF FLORIDA
STATE ROAD DEPARTMENT

RIGHT OF WAY MAP

STATE ROAD No. 5-399 (ESCAMBIA) SANTA ROSA COUNTY

	By	Date	Approved By	Date
Drawn				
Traced	B.H.	2-17-70		
Checked				
Compared				
Indexed				

District Engineer
10-13-70
Engineer of Rights of Way
State Highway Engineer

SECTION 48230-2519 / 58140-2502 — SHEET 1 OF

SOUND BAY BRIDGE
File in Santa Rosa Co.

2 1 2502 58140

FED. ROAD DIV. No.	STATE	PROJECT No.	FISCAL YEAR	SHEET No.
3	FLA.	58140-2502		2

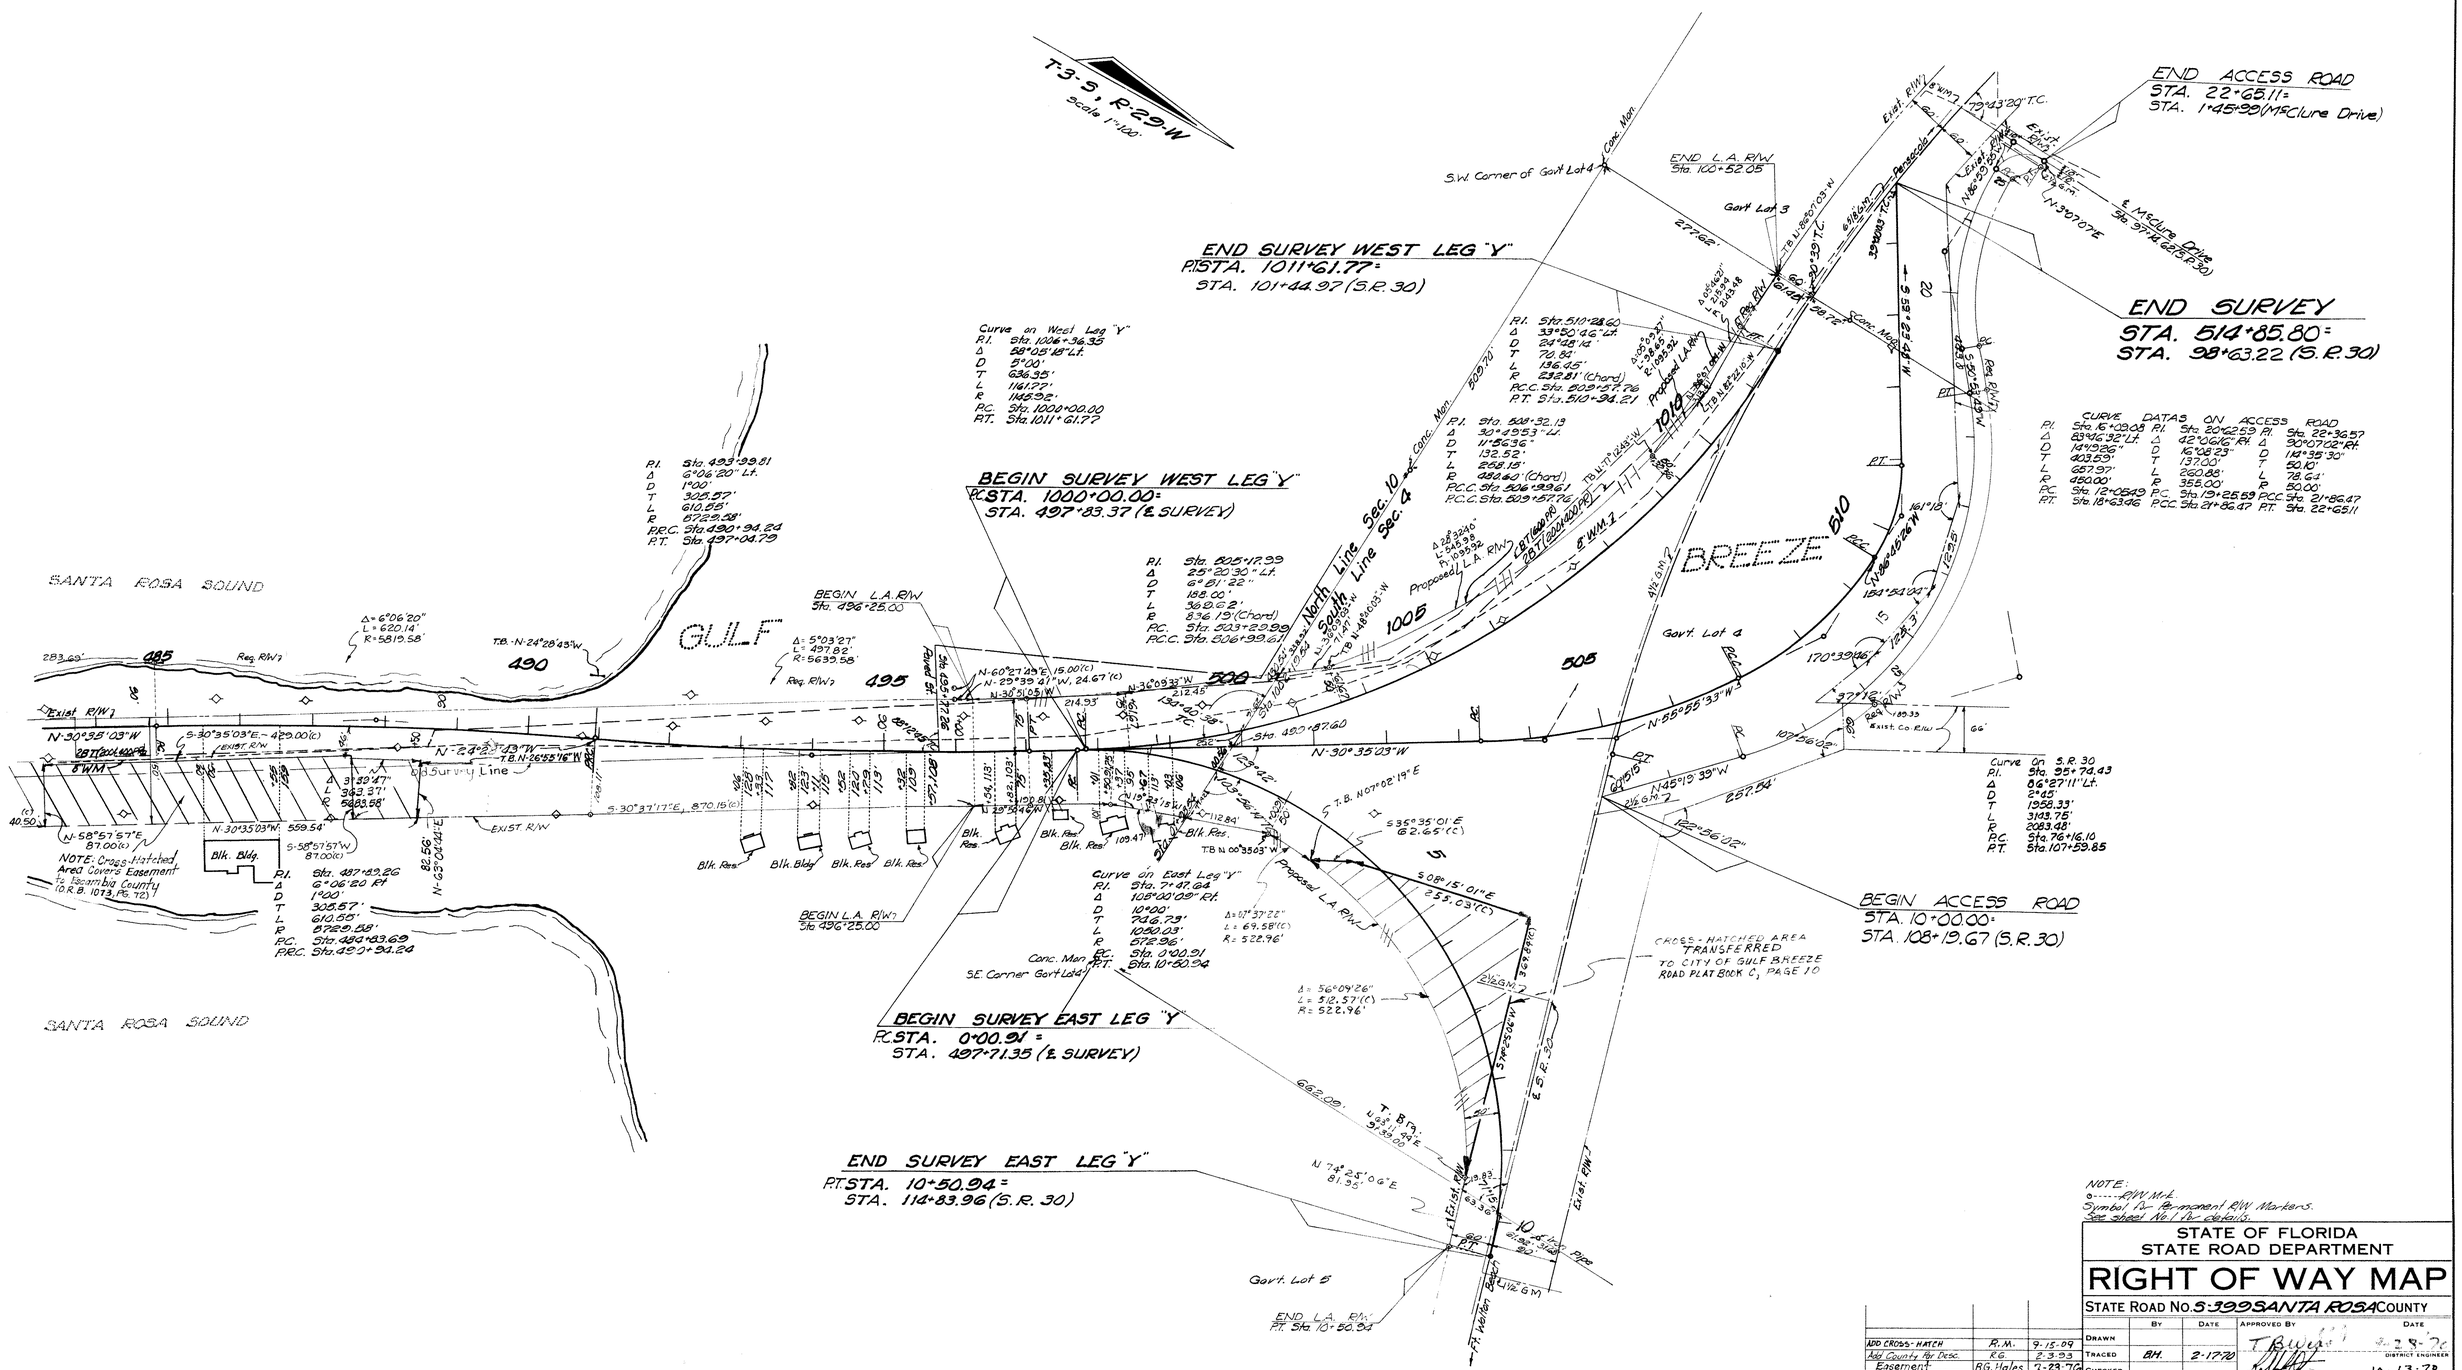

NOTE:
o------R/W Mrk.
Symbol for Permanent R/W Markers.
See sheet No. 1 for details.

STATE OF FLORIDA
STATE ROAD DEPARTMENT

RIGHT OF WAY MAP

STATE ROAD No. S-399 SANTA ROSA COUNTY

	BY	DATE	APPROVED BY	DATE
DRAWN			T. B. Weiss	9-28-70
TRACED	B.H.	2-17-70		DISTRICT ENGINEER
CHECKED				10-13-70
COMPARED				ENGINEER OF RIGHTS OF WAY
INDEXED				STATE HIGHWAY ENGINEER

REVISION	BY	DATE
ADD CROSS-HATCH	R.M.	9-15-09
Add County for Desc.	R.G.	2-3-93
Easement	B.G. Hales	7-23-76
Add P.R/W.M. & Note	ALL	2-27-76
	ILC-MHC	5-20-71
Do. R/W	GLH-MHC	4-30-71
	GLH-MHC	10-20-70

SECTION 58140-2502 SHEET 2 OF

SOUND BAY BRIDGE