FED. ROAD DIV. No.	STATE	SEC. AND JOB No.	FISCAL YE.	SHEET No.	TOTAL SHEETS
3	FLA.	5815-101	54	1	
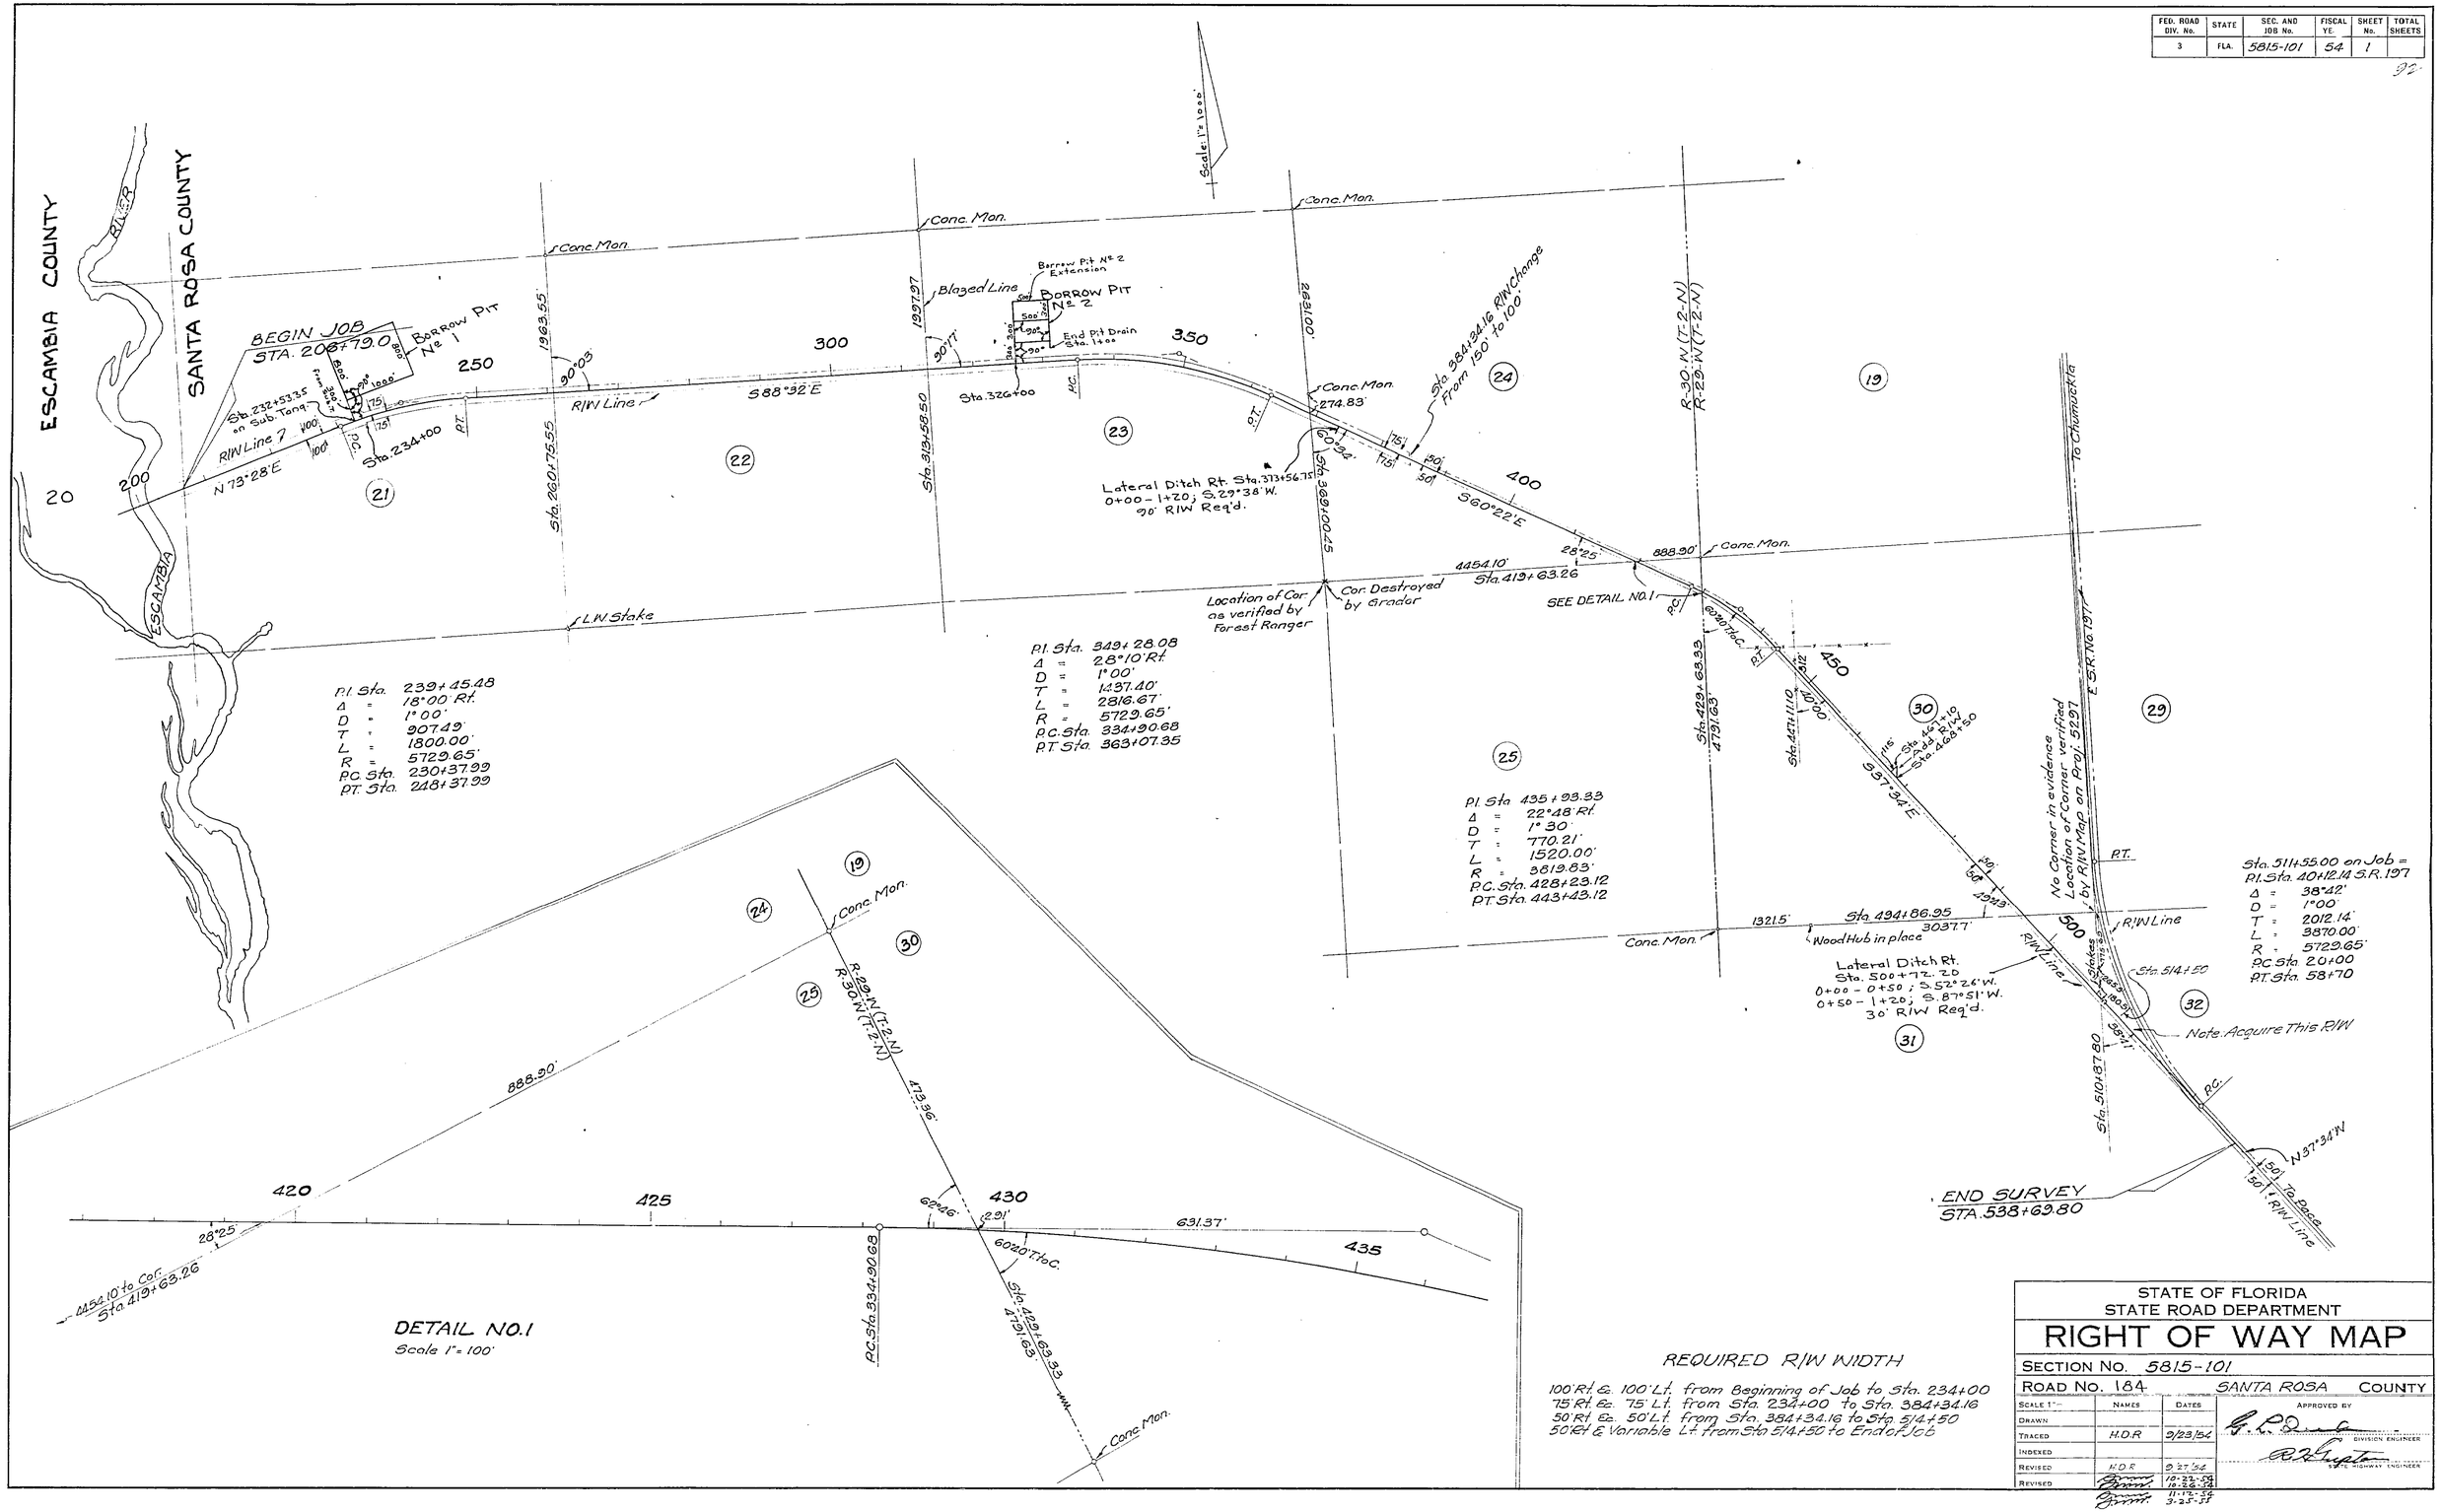
92