FED. ROAD DIV. No.	STATE	SEC. AND JOB No.	FISCAL YEAR	SHEET No.	TOTAL SHEETS
3	FLA.	58502-2601		1	3

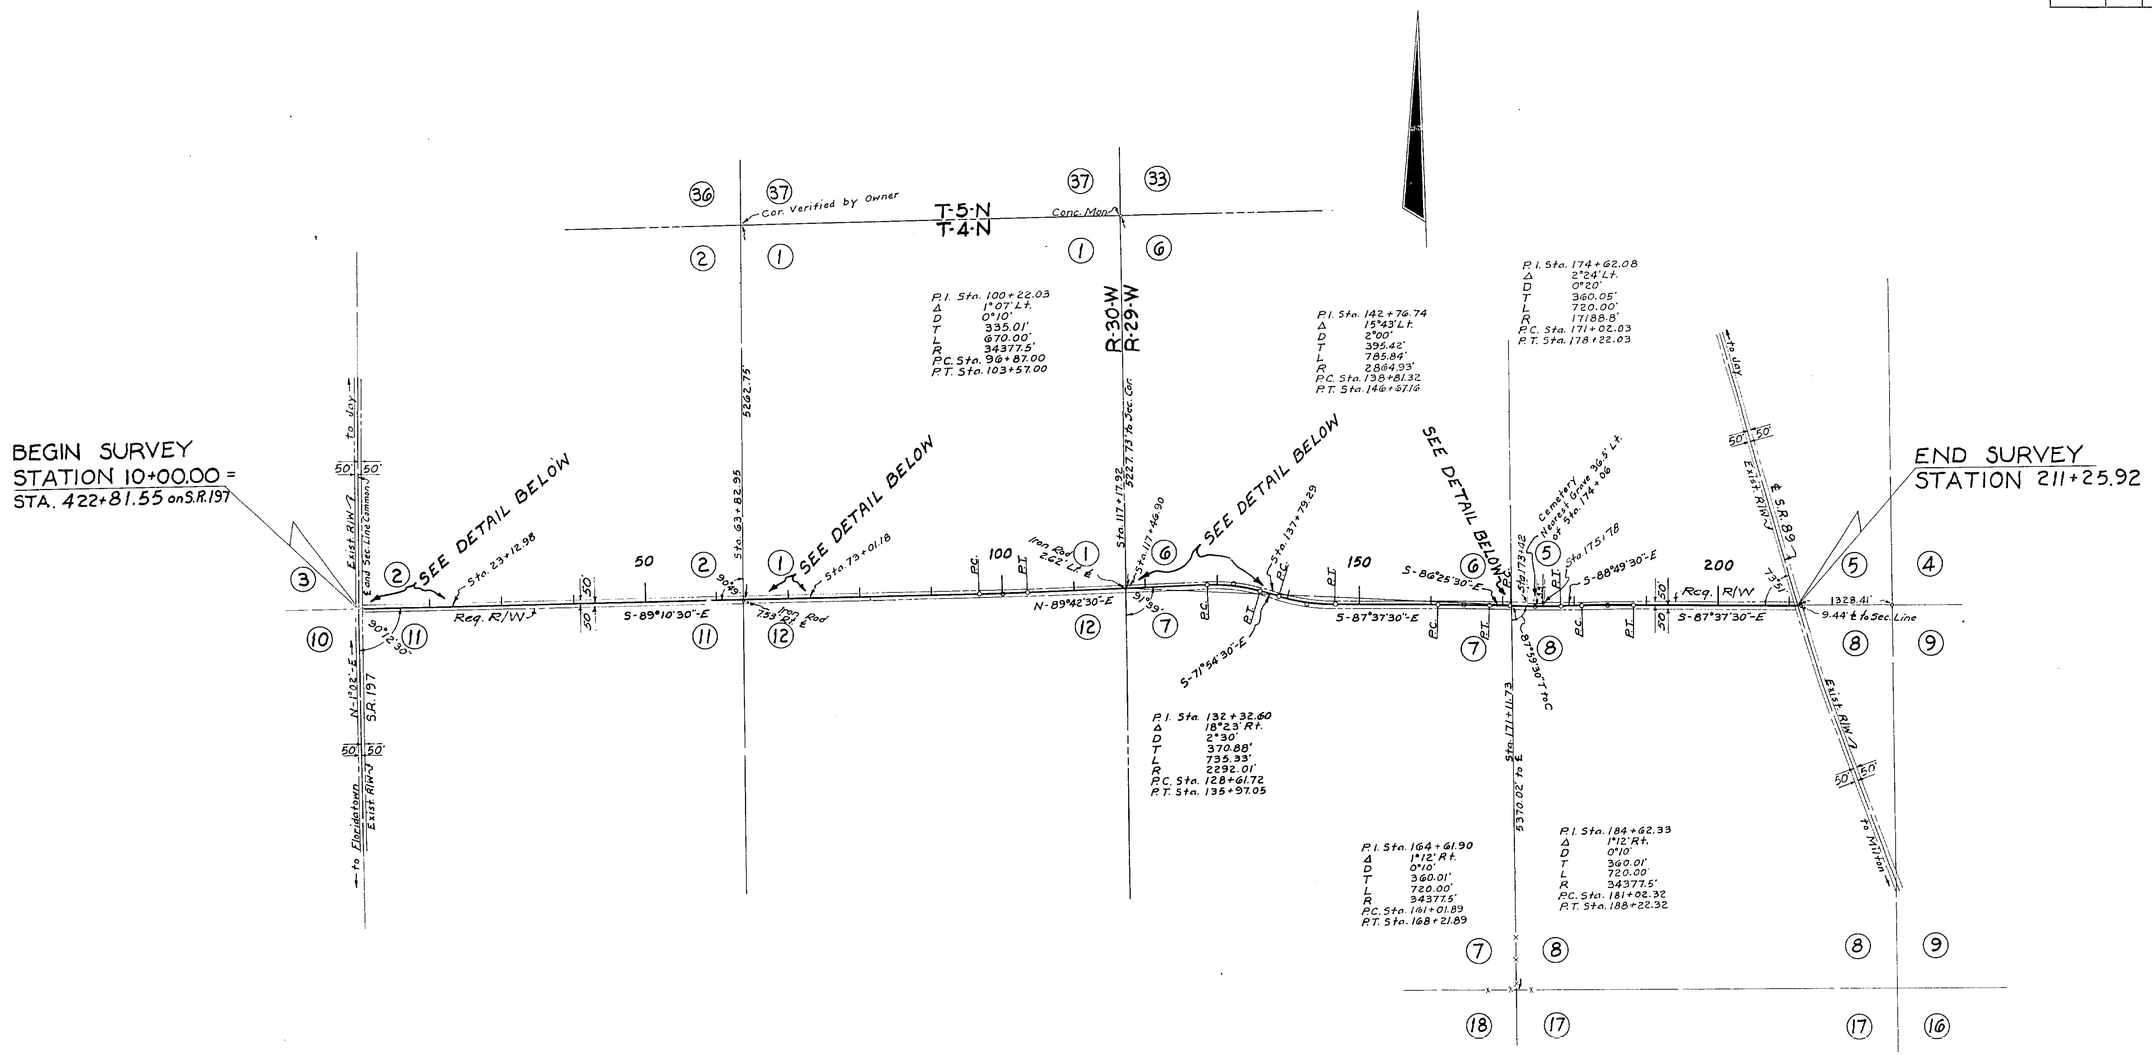

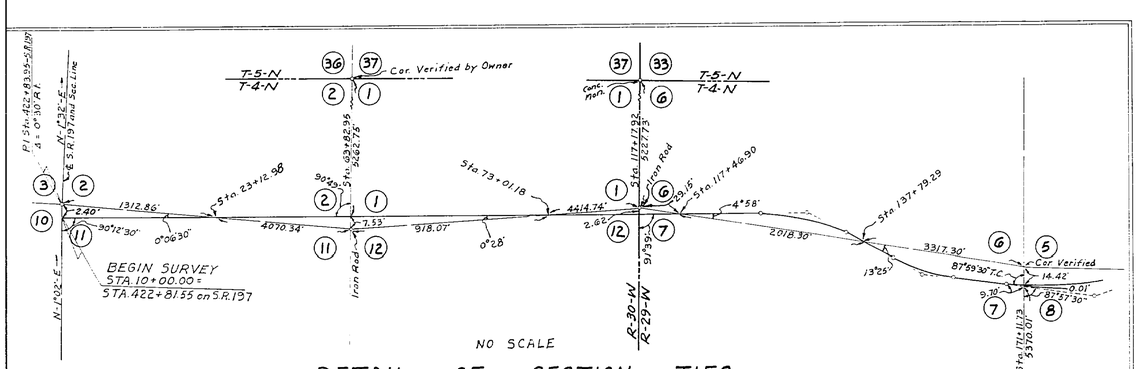

DETAIL OF SECTION TIES

REQUIRED R/W WIDTHS

50' Lt. of ℄ From Sta. 10+00.00 to Sta. 173+42.00
33' " " " " " 173+42.00 " " 175+78.00
50' " " " " " 175+78.00 " End of Job
50' Rt. " " " Beginning to End of Job

STATE OF FLORIDA
STATE ROAD DEPARTMENT

RIGHT OF WAY MAP

SECTION No. 58502-2601

ROAD No. S-164 SANTA ROSA COUNTY

SCALE 1" - 1000'	NAMES	DATES	APPROVED BY
DRAWN			DIVISION ENGINEER
TRACED	S.C.	2-5-60	
INDEXED			for STATE HIGHWAY ENGINEER 10-16-61
REVISED			
REVISED			

S.R. 197 TO S.R. 89 VIA PINE LEVEL CHURCH