FED. ROAD DIV. No.	STATE	SEC. AND JOB No.	FISCAL YEAR	SHEET No.	TOTAL SHEETS
3	FLA.		60	1	

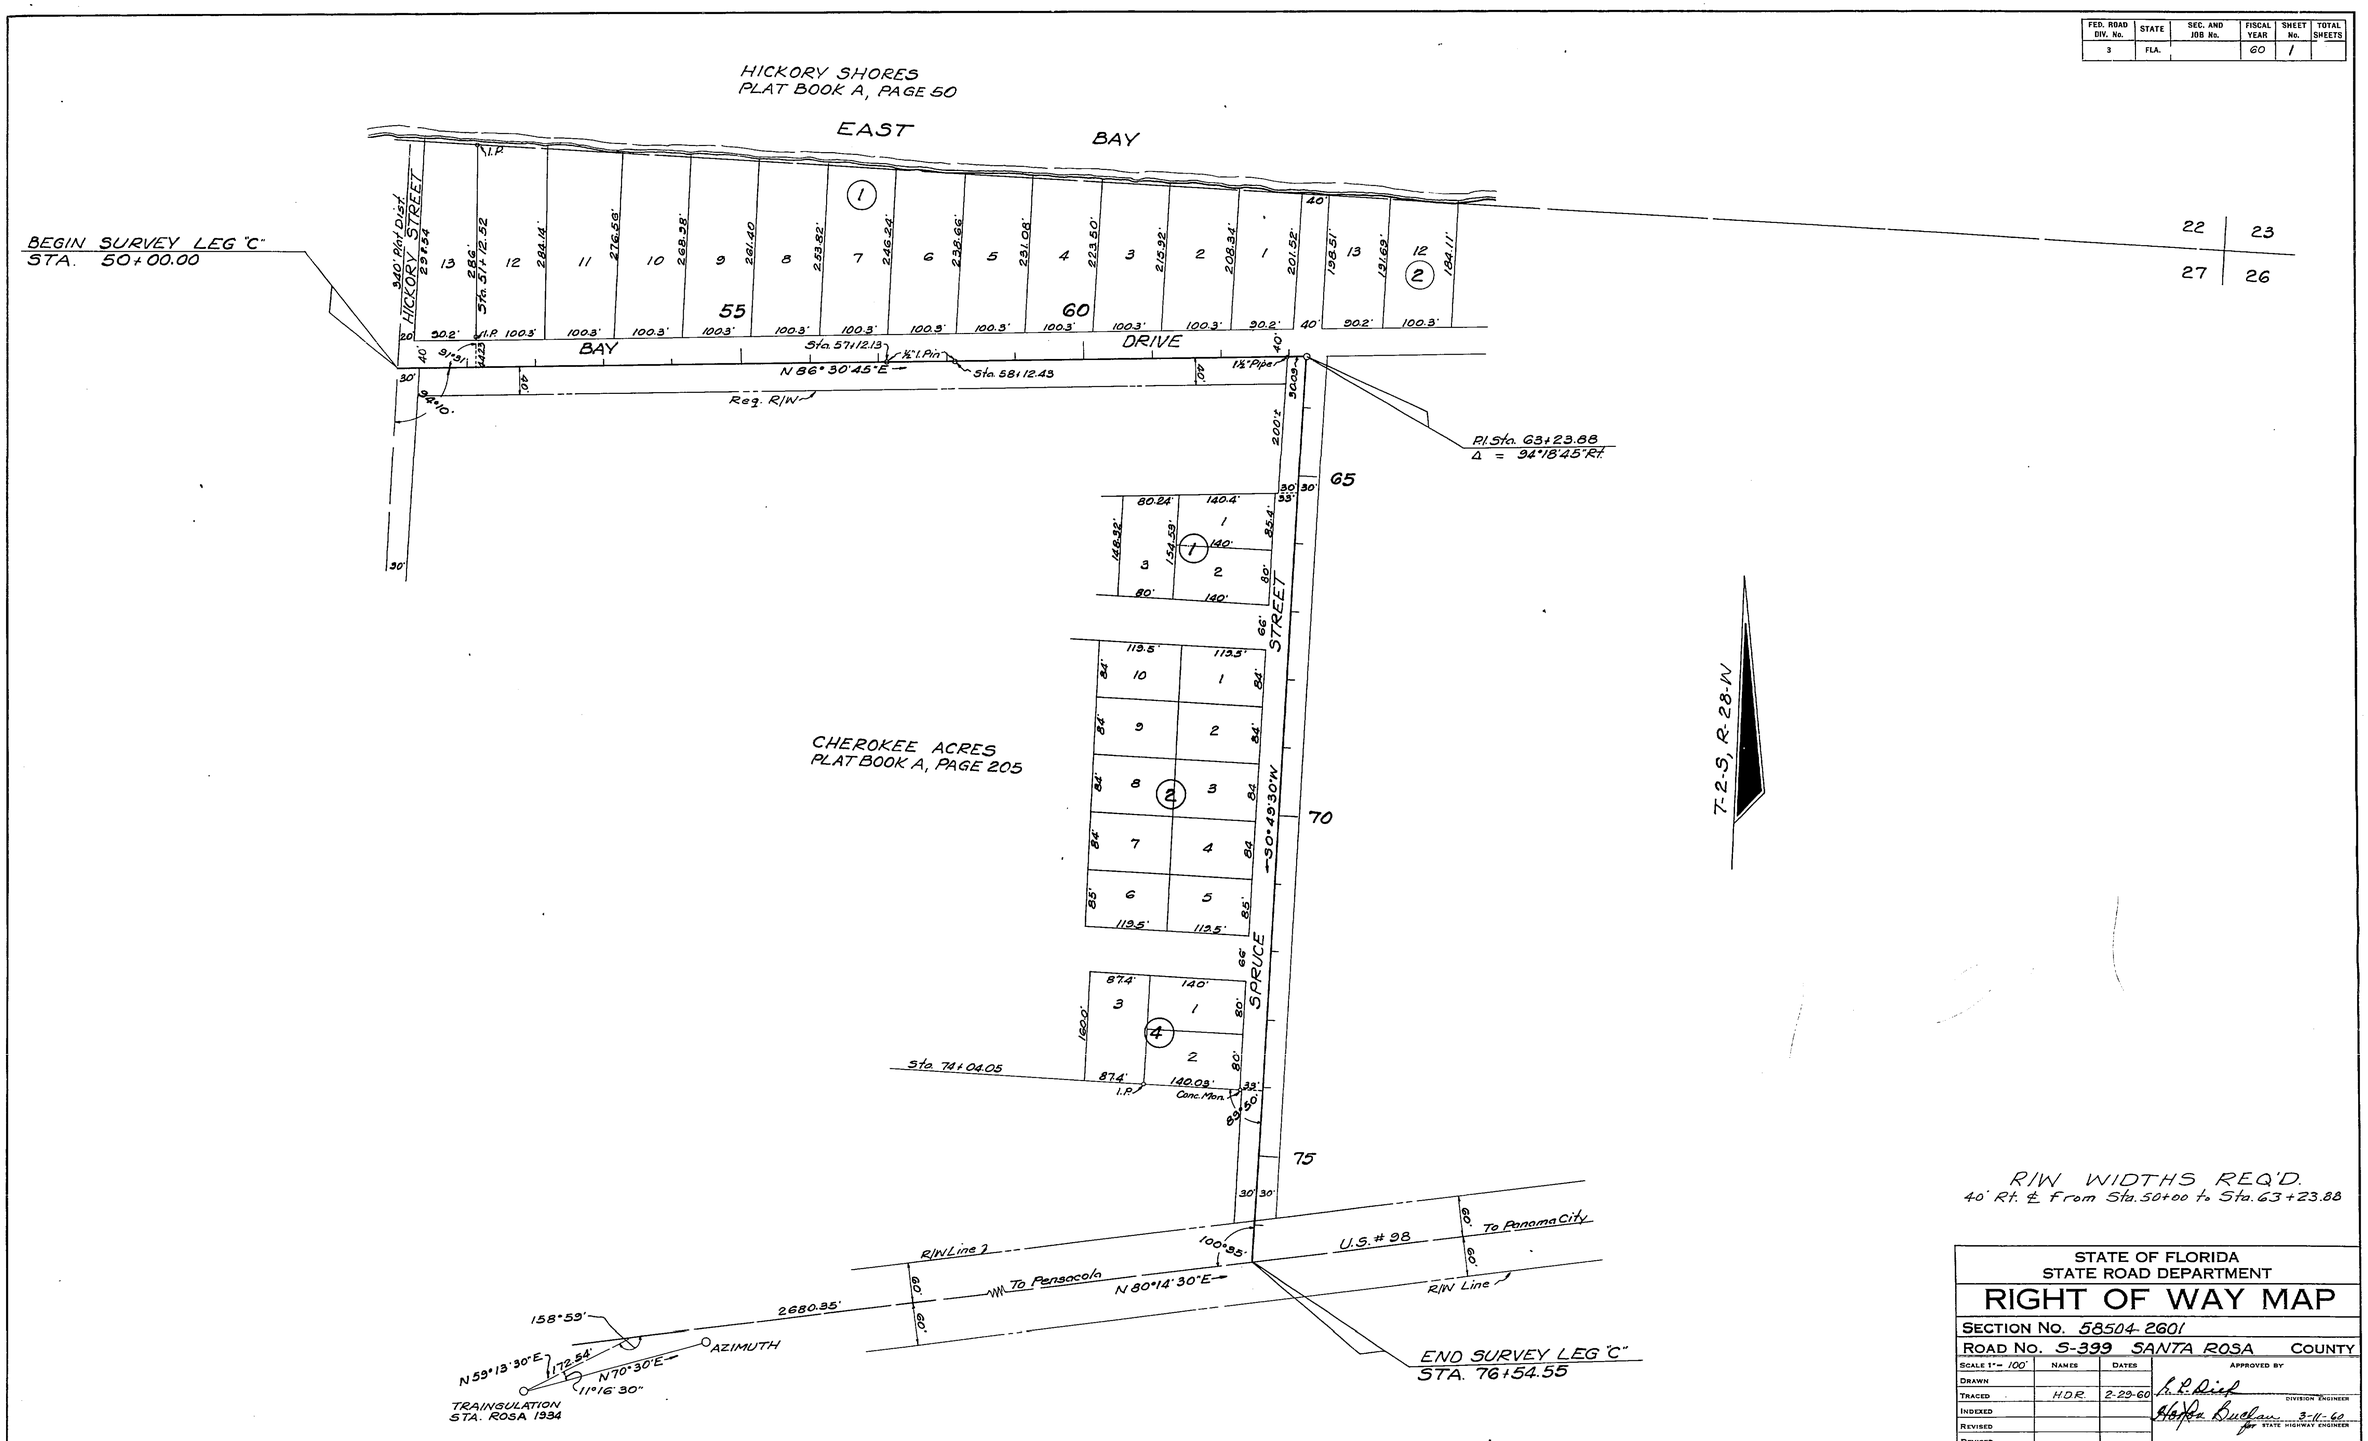

R/W WIDTHS REQ'D.
40' Rt. ℄ From Sta. 50+00 to Sta. 63+23.88

STATE OF FLORIDA
STATE ROAD DEPARTMENT

RIGHT OF WAY MAP

SECTION No. 58504-2601

ROAD No. S-399 SANTA ROSA COUNTY

SCALE 1" = 100'	NAMES	DATES	APPROVED BY
DRAWN			
TRACED	H.D.R.	2-29-60	DIVISION ENGINEER
INDEXED			for STATE HIGHWAY ENGINEER
REVISED			
REVISED			

LEG "C"

FED. ROAD DIV. No.	STATE	SEC. AND JOB No.	FISCAL YEAR	SHEET No.	TOTAL SHEETS
3	FLA.		'60	2	

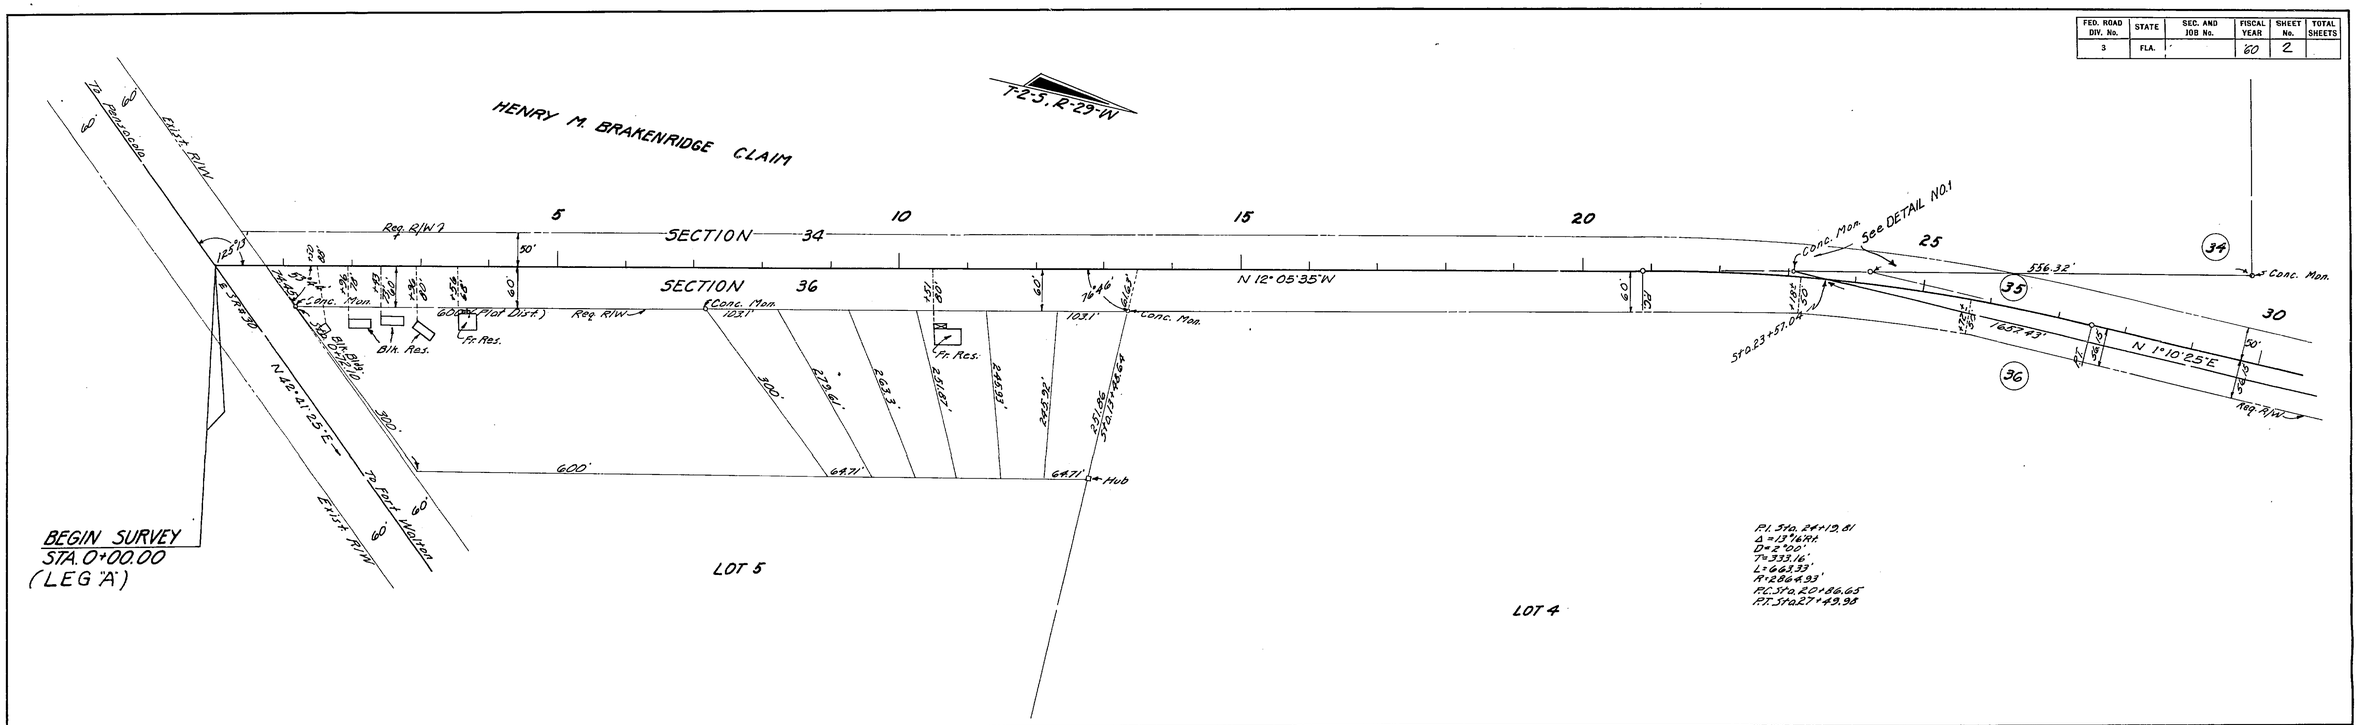

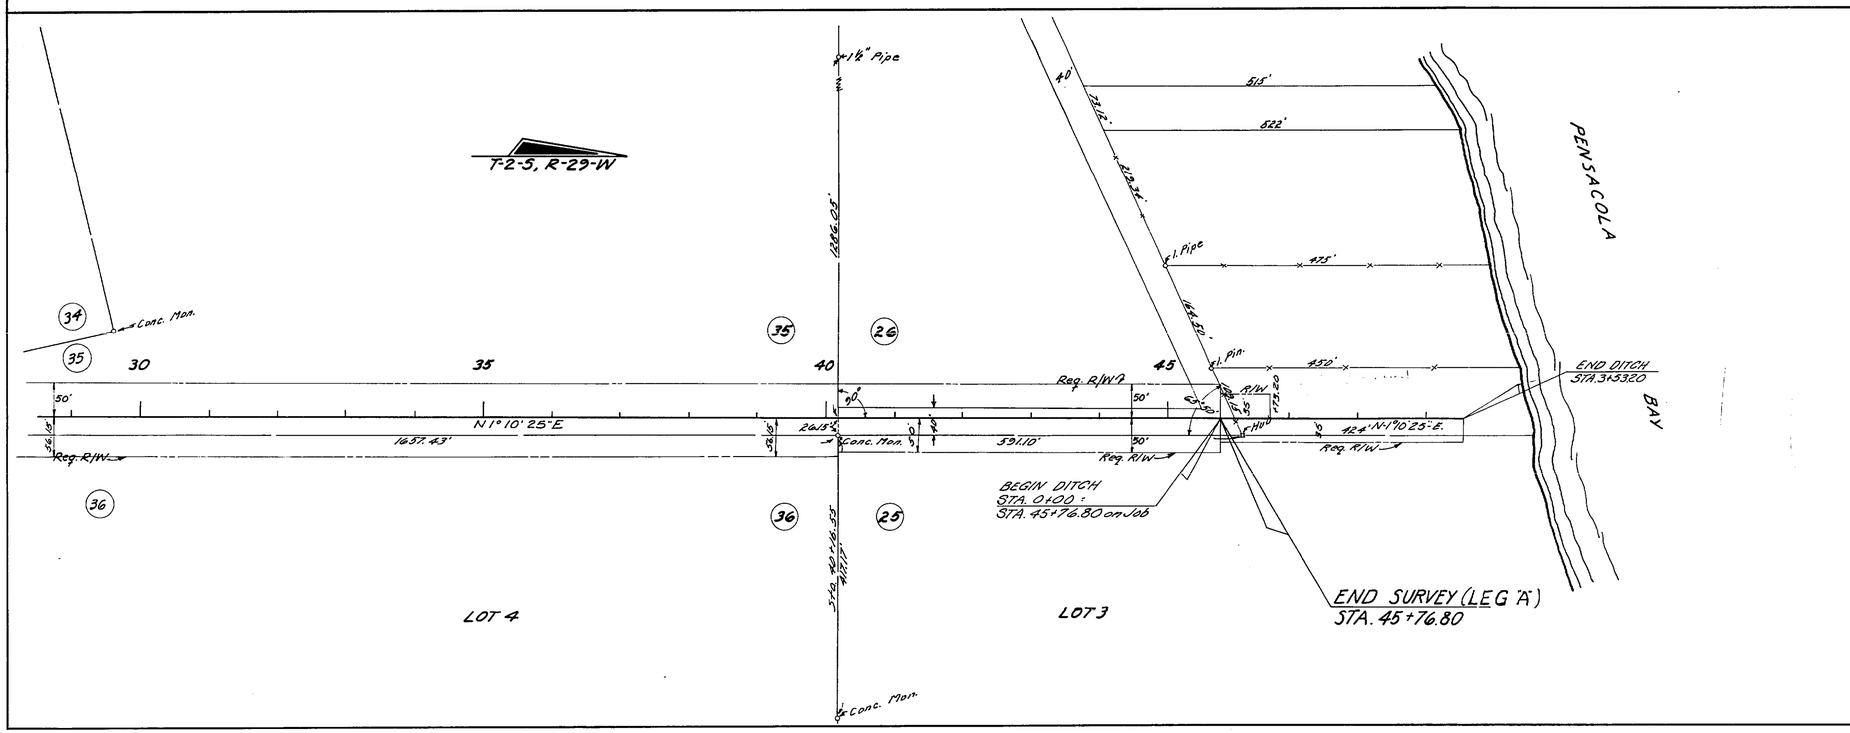

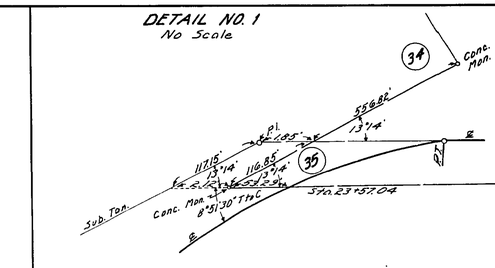

REQUIRED R/W WIDTH

50' Lt. of ℄ from Beginning to End of Survey
60' Rt. of ℄ from Sta. 0+00 to Sta. 20+86.65
Varies 60' Rt. of ℄ from Sta. 20+86.65 to 50' Rt. of Sta. 23+18±
50' Rt. of ℄ from Sta. 23+18± to Sta. 25+72±
Varies 50' Rt. of ℄ from Sta. 25+72± to 56.15' Rt. of Sta. 27+49.98
56.15' Rt. of ℄ from Sta. 27+49.98 to Sta. 40+16.55
50' Rt. of ℄ from Sta. 40+16.55 to End of Survey

STATE OF FLORIDA
STATE ROAD DEPARTMENT

RIGHT OF WAY MAP

SECTION No. 58504 - 2601

ROAD No. S-399 SANTA ROSA COUNTY

SCALE 1" = 100'	NAMES	DATES	APPROVED BY
DRAWN			
TRACED	P.R.M.	6-12-59	DIVISION ENGINEER
INDEXED			
REVISED	G. M. G.	4-7-60	3-11-60 for STATE HIGHWAY ENGINEER
REVISED			

LEG "A"

58504 2601 2 4

A. R. COGSWELL, JACKSONVILLE

FED. ROAD DIV. No.	STATE	SEC. AND JOB No.	FISCAL YEAR	SHEET No.	TOTAL SHEETS
3	FLA.		'60	3	

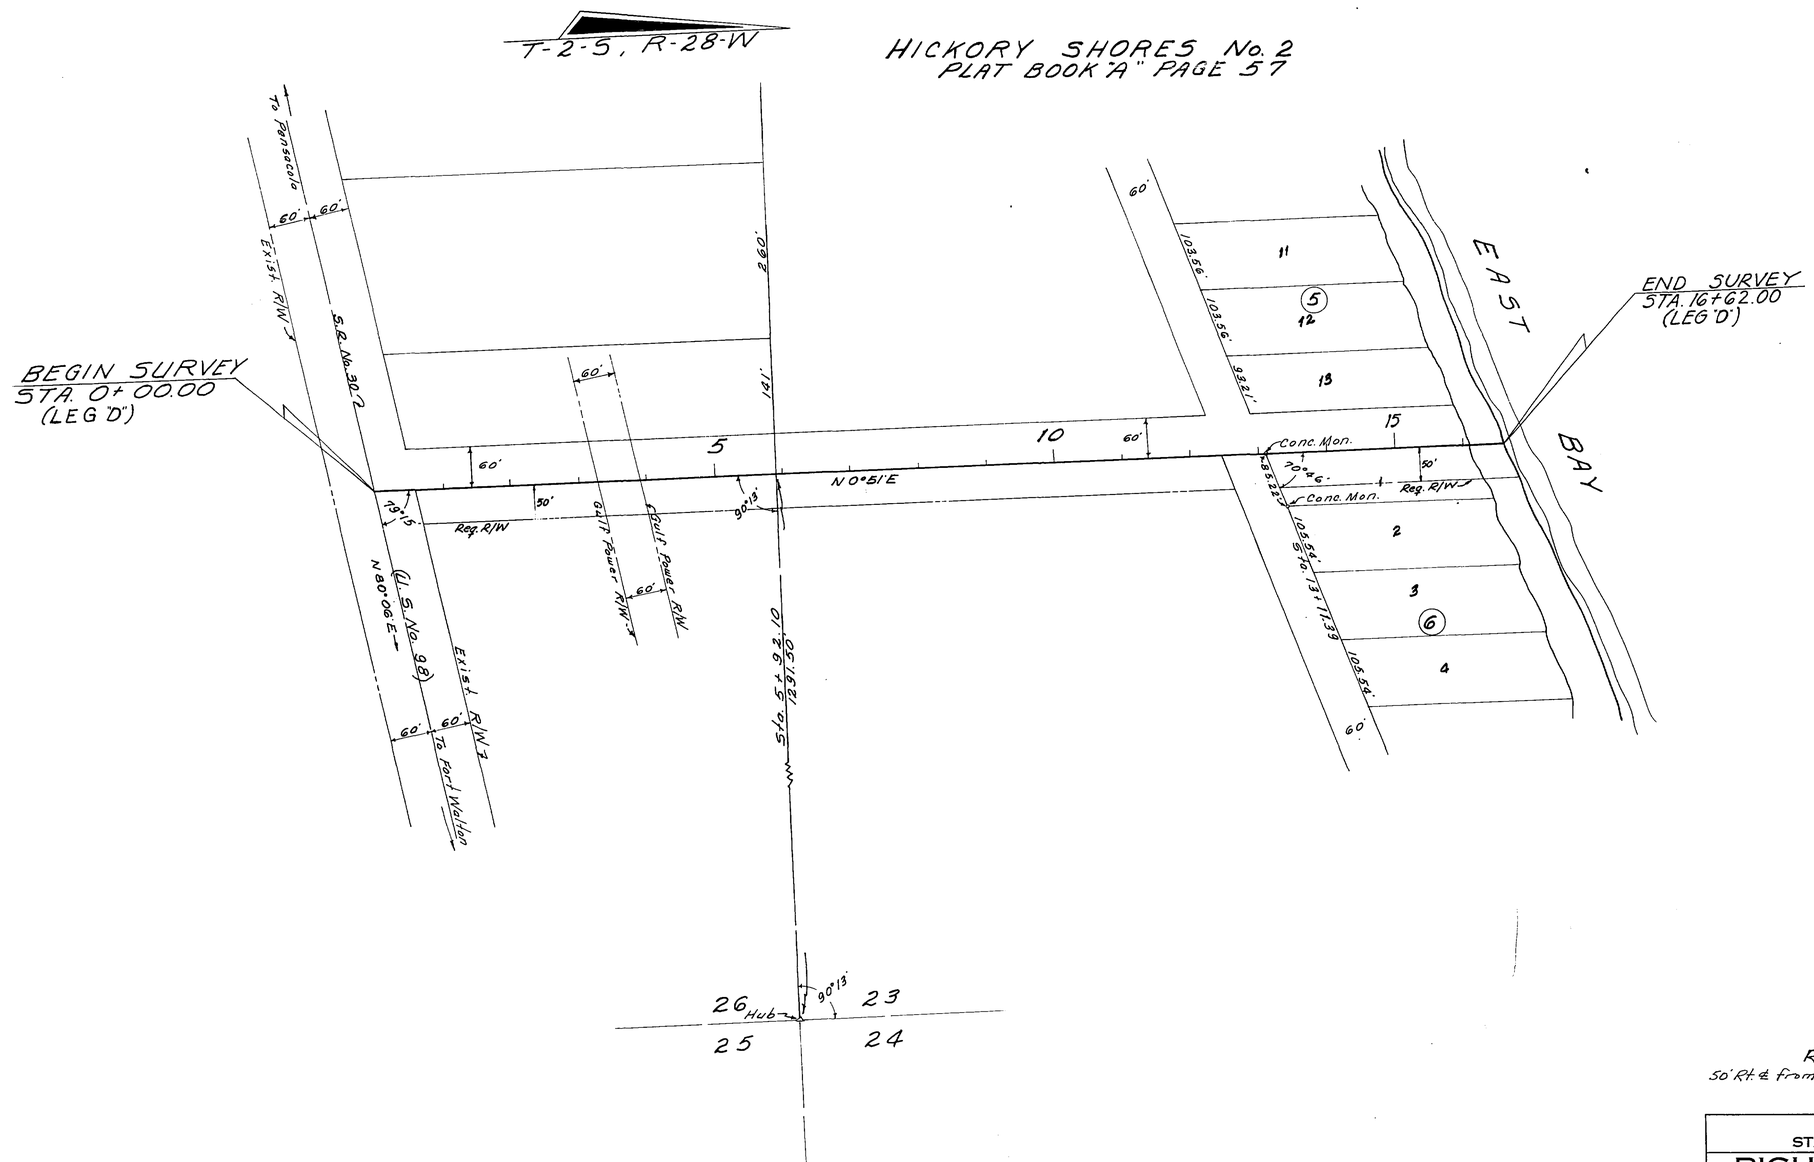

R/W WIDTHS REQ'D.
50' Rt. ℄ from Beginning to End of Survey

STATE OF FLORIDA
STATE ROAD DEPARTMENT

RIGHT OF WAY MAP

SECTION No. 58504 -2601

ROAD No. S-399 SANTA ROSA COUNTY

SCALE 1"=100'	NAMES	DATES	APPROVED BY
DRAWN			
TRACED	D.F.E.	6-9-59	G. P. Deef DIVISION ENGINEER
INDEXED			Herbert Buchan 3-11-60 for STATE HIGHWAY ENGINEER
REVISED			
REVISED			

LEG "D"

A. R. COGSWELL, JACKSONVILLE

58504 2601 3 4

FED. ROAD DIV. No.	STATE	SEC. AND JOB No.	FISCAL YEAR	SHEET No.	TOTAL SHEETS
3	FLA.		60	4	

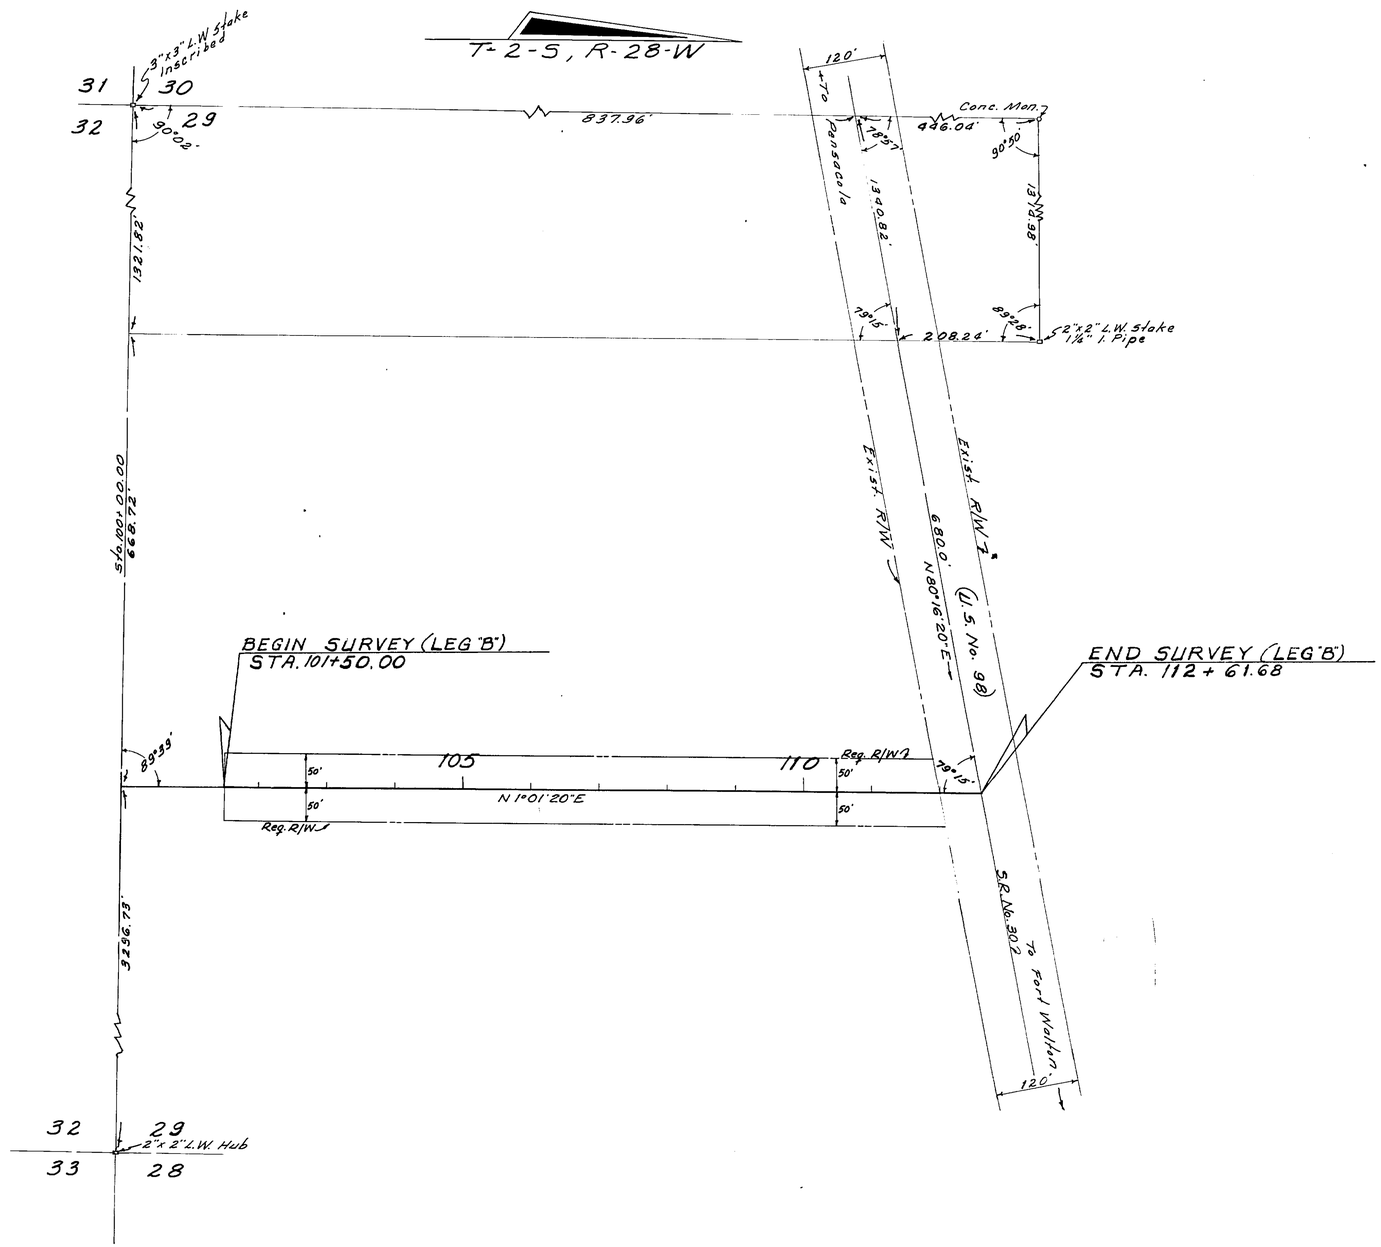

R/W WIDTHS REQ'D.
50' Rt. & Lt. ± from Beginning to End of Survey.

STATE OF FLORIDA
STATE ROAD DEPARTMENT

RIGHT OF WAY MAP

SECTION No. 58504 -2601

ROAD No. S-399 SANTA ROSA COUNTY

SCALE 1" = 100'	NAMES	DATES	APPROVED BY
DRAWN			
TRACED	D.F.E.	6-10-59	DIVISION ENGINEER
INDEXED			3-11-60 for STATE HIGHWAY ENGINEER
REVISED			
REVISED			

LEG "B"

A. R. COGSWELL, JACKSONVILLE