FED. ROAD DIV. No.	STATE	SEC. AND JOB No.	FISCAL YEAR	SHEET No.	TOTAL SHEETS
3	FLA.	58505-2601	60	1	6

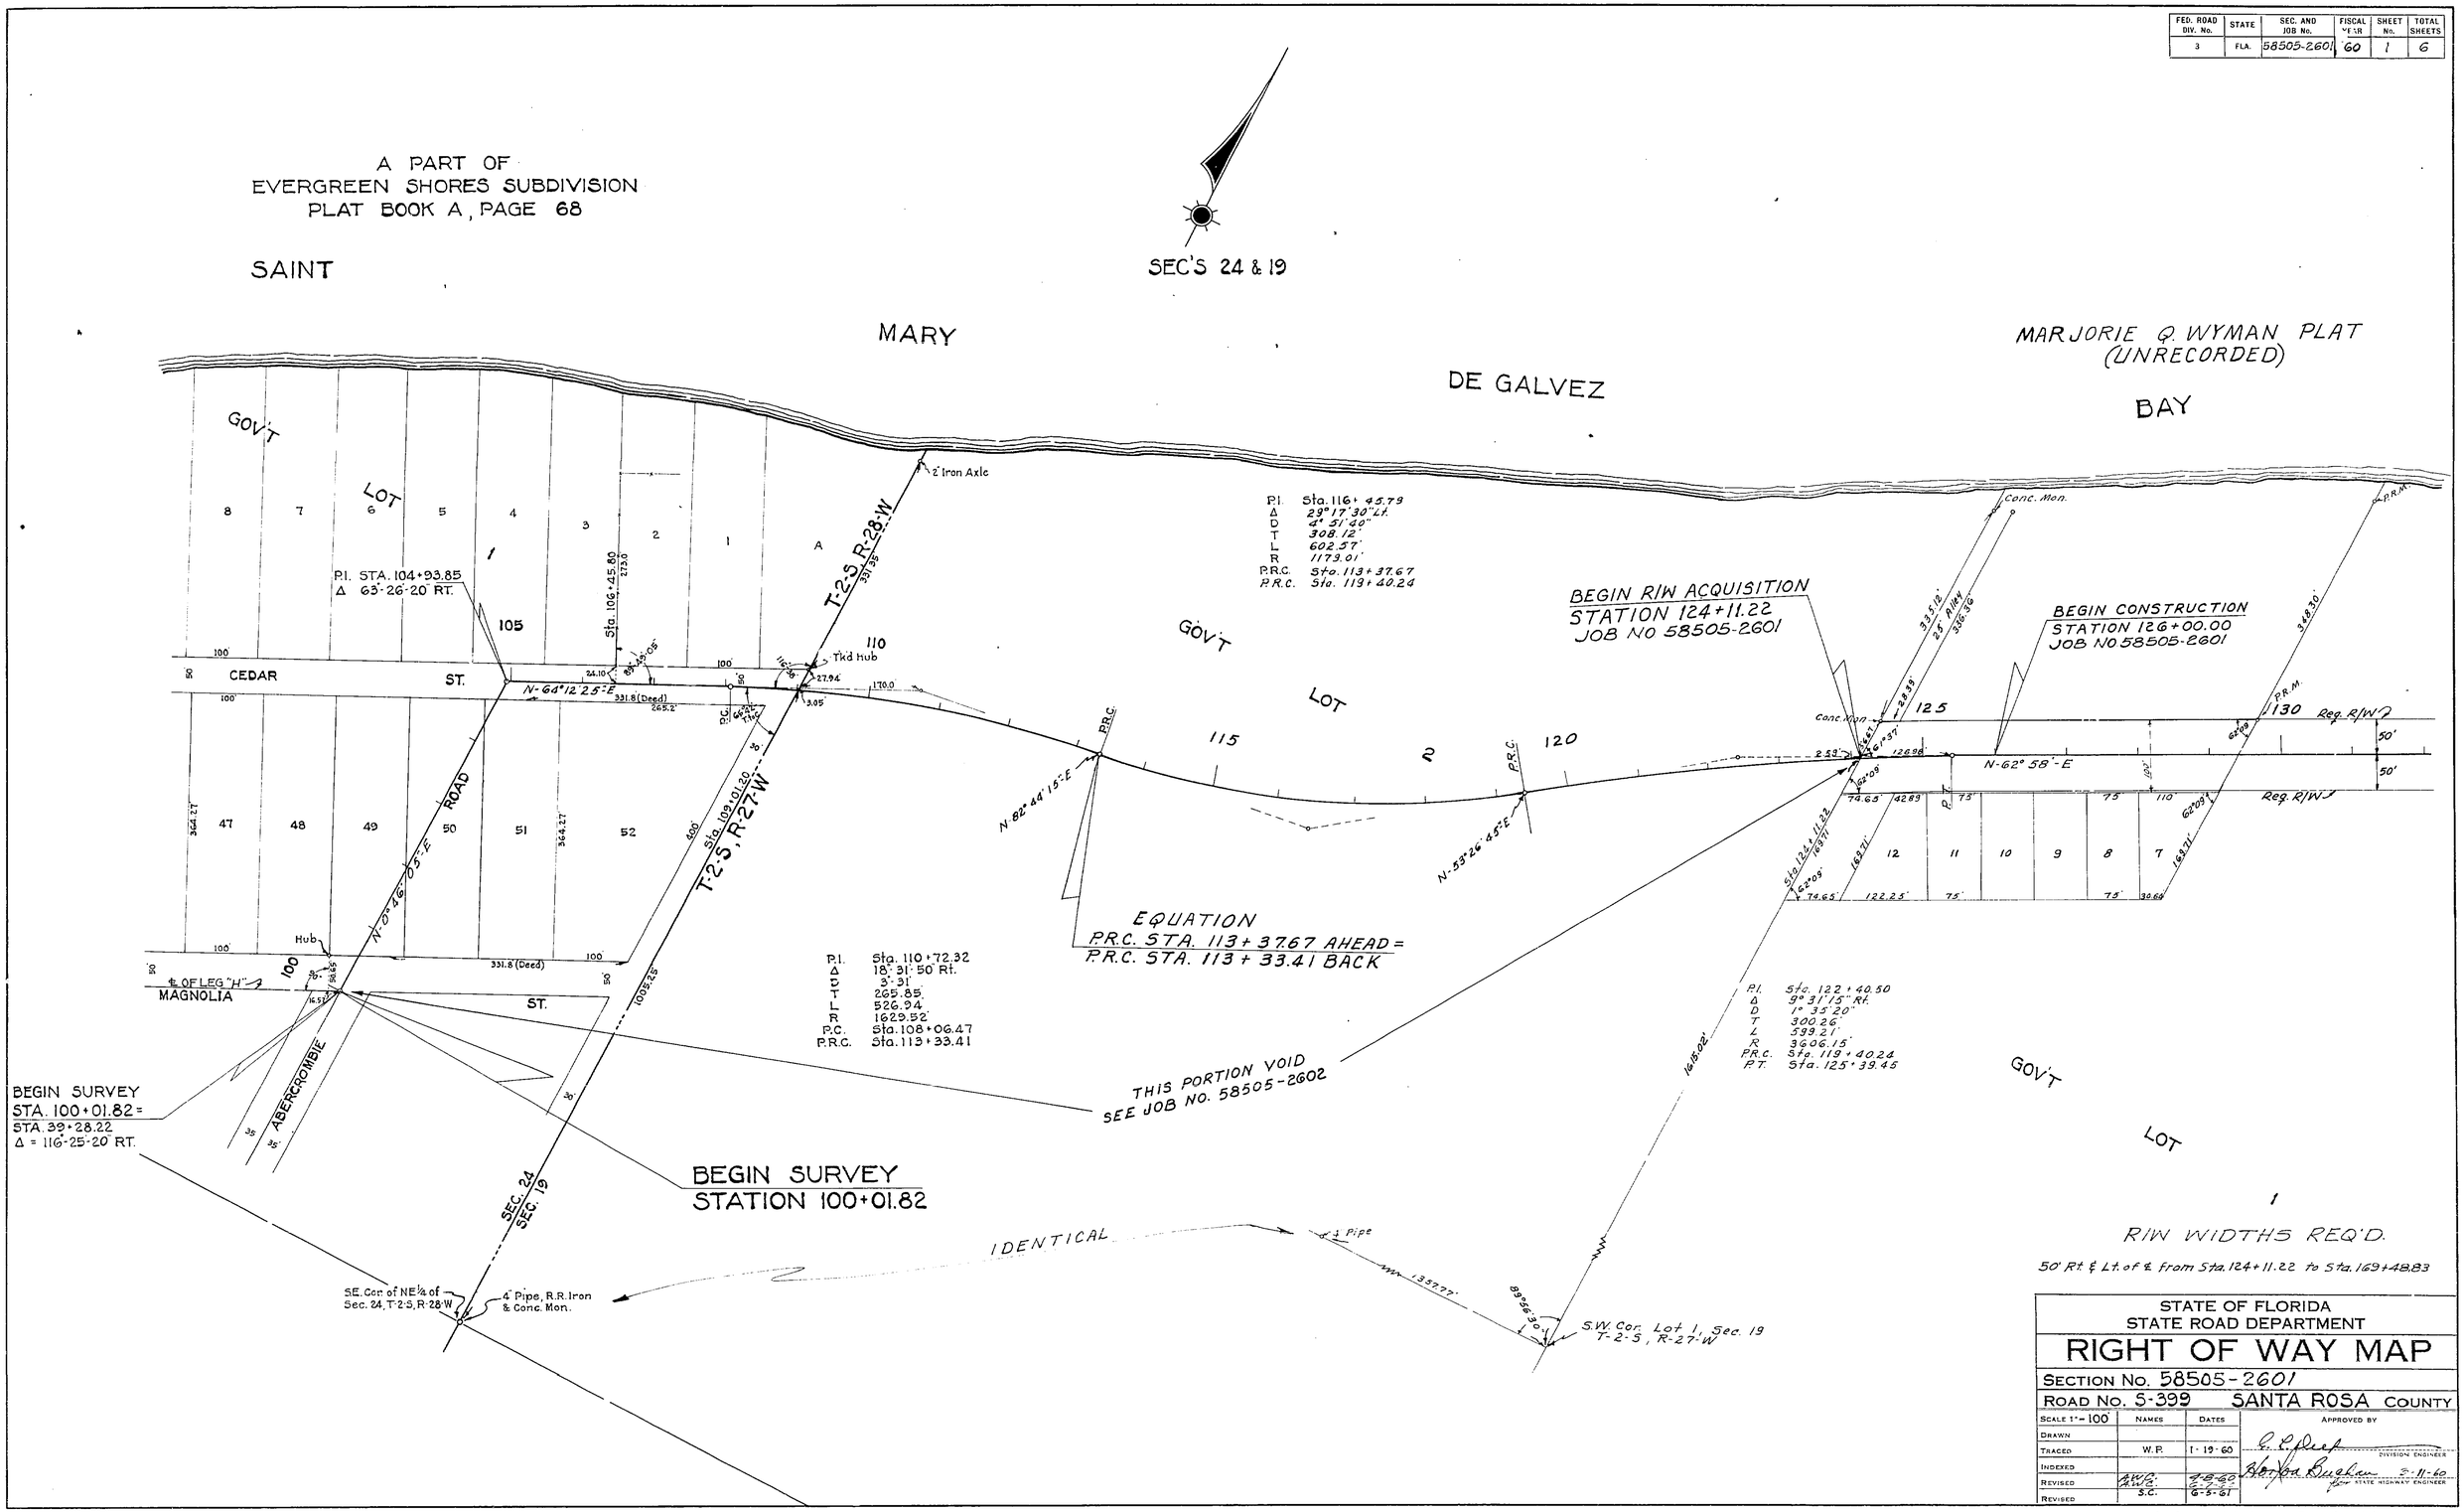

FED. ROAD DIV. No.	STATE	SEC. AND JOB No.	FISCAL YEAR	SHEET No.	TOTAL SHEETS
3	FLA.	58505-2601	60	2	6

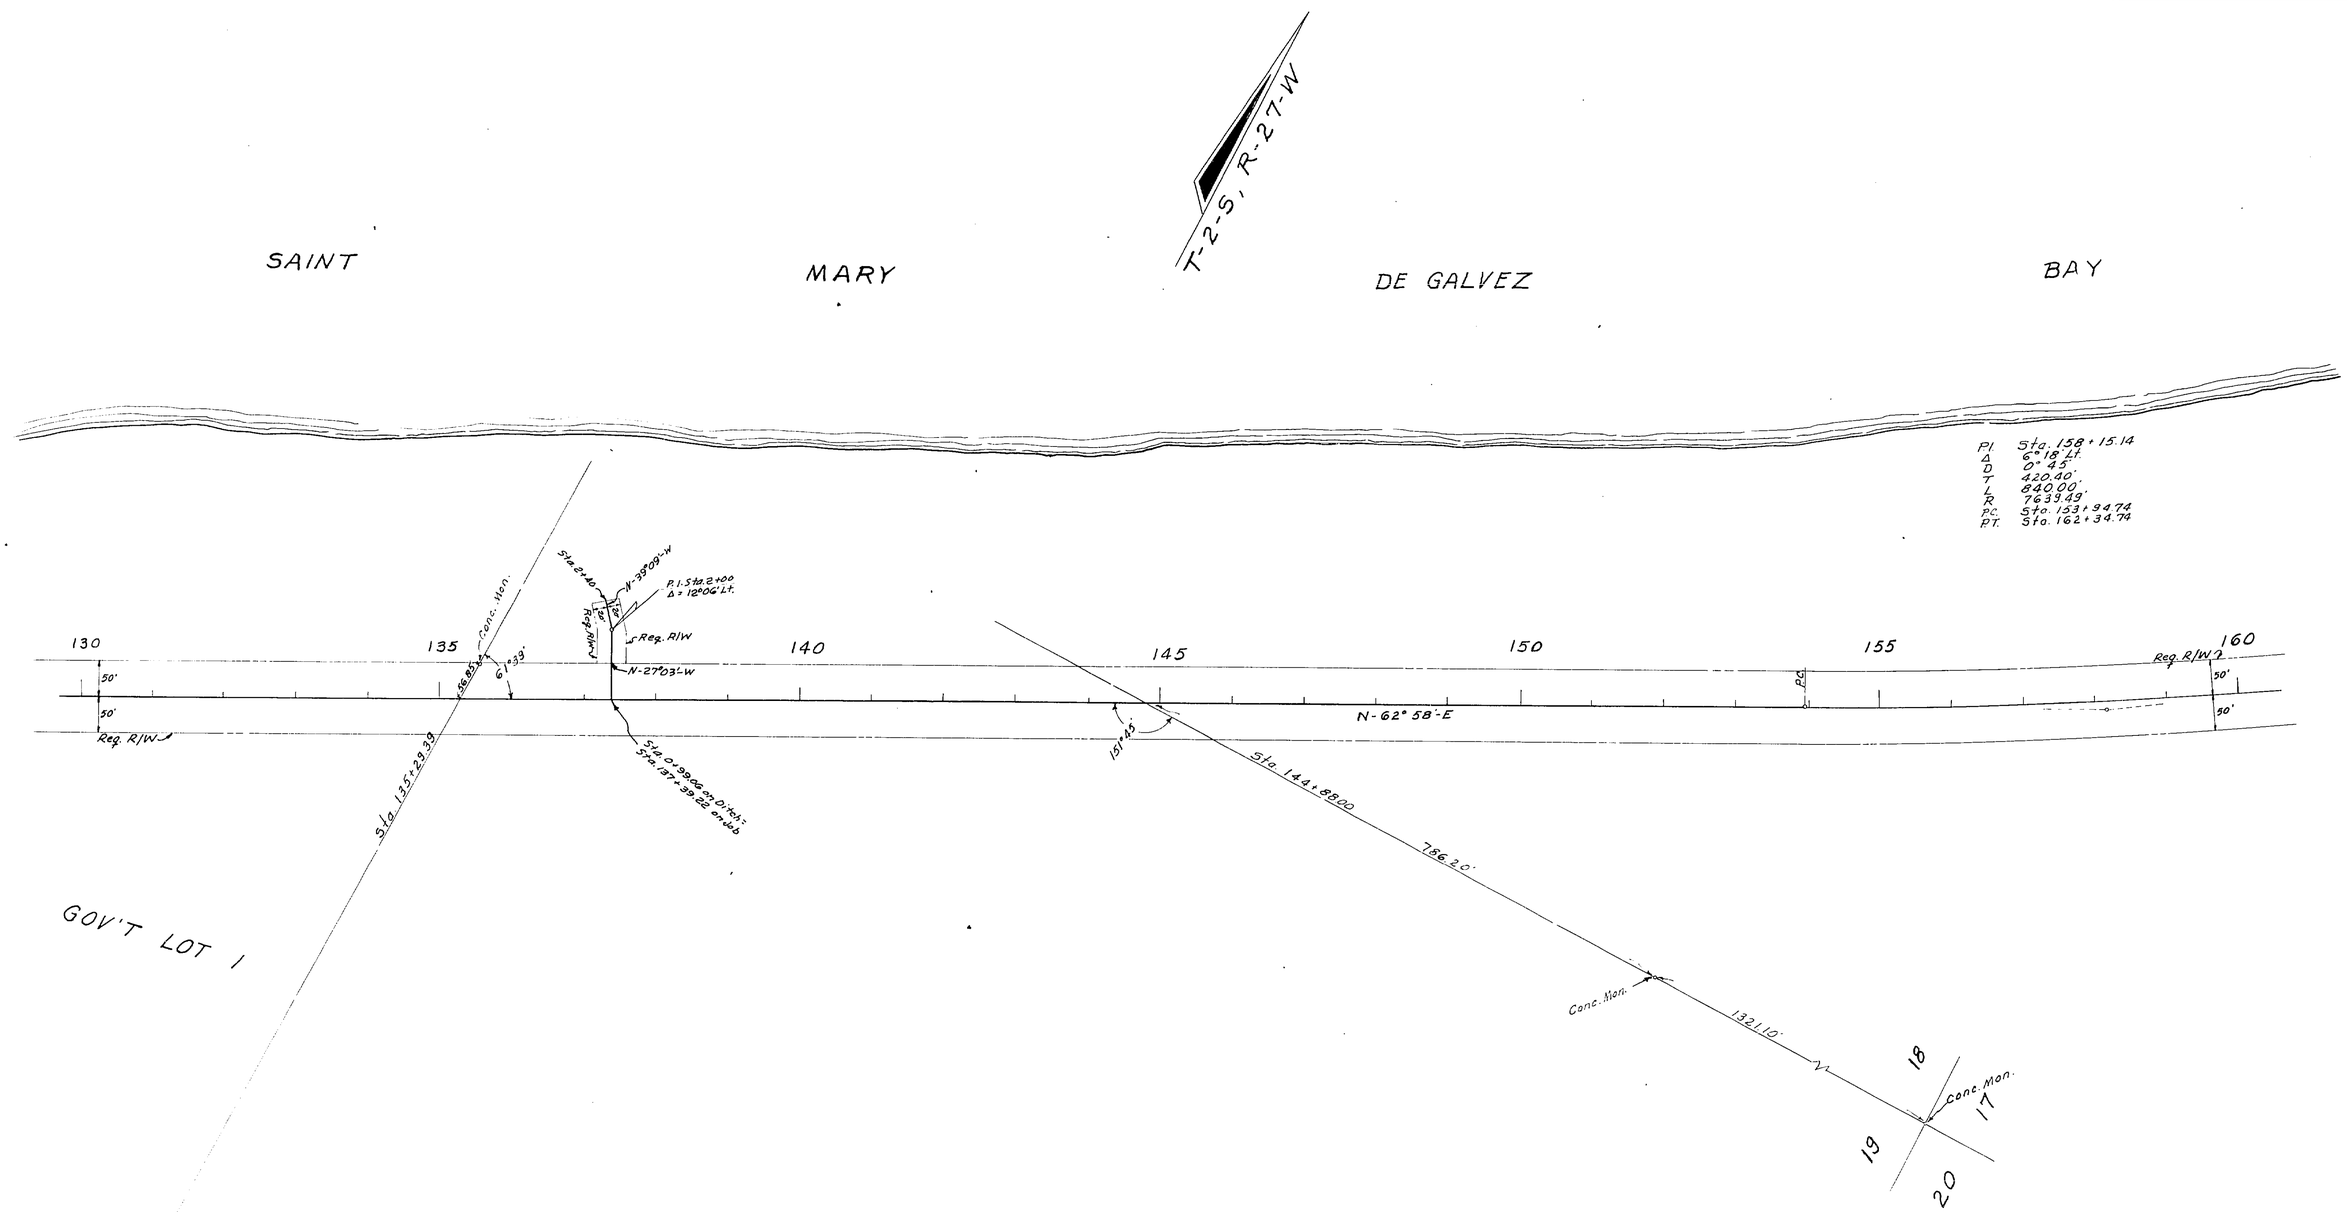

STATE OF FLORIDA
STATE ROAD DEPARTMENT

RIGHT OF WAY MAP

SECTION No. 58505-2601

ROAD No. S-399 SANTA ROSA COUNTY

SCALE 1" = 100'	NAMES	DATES	APPROVED BY
DRAWN			
TRACED	O.F.E.	2-15-60	DIVISION ENGINEER
INDEXED			
REVISED	A.M.B. H.R.	6-7-60 6-5-61	3-11-60 for STATE HIGHWAY ENGINEER
REVISED			

LAGNIAPPE BEACH

FED. ROAD DIV. No.	STATE	SEC. AND JOB No.	FISCAL YEAR	SHEET No.	TOTAL SHEETS
3	FLA.	58505-2601	'60	3	6

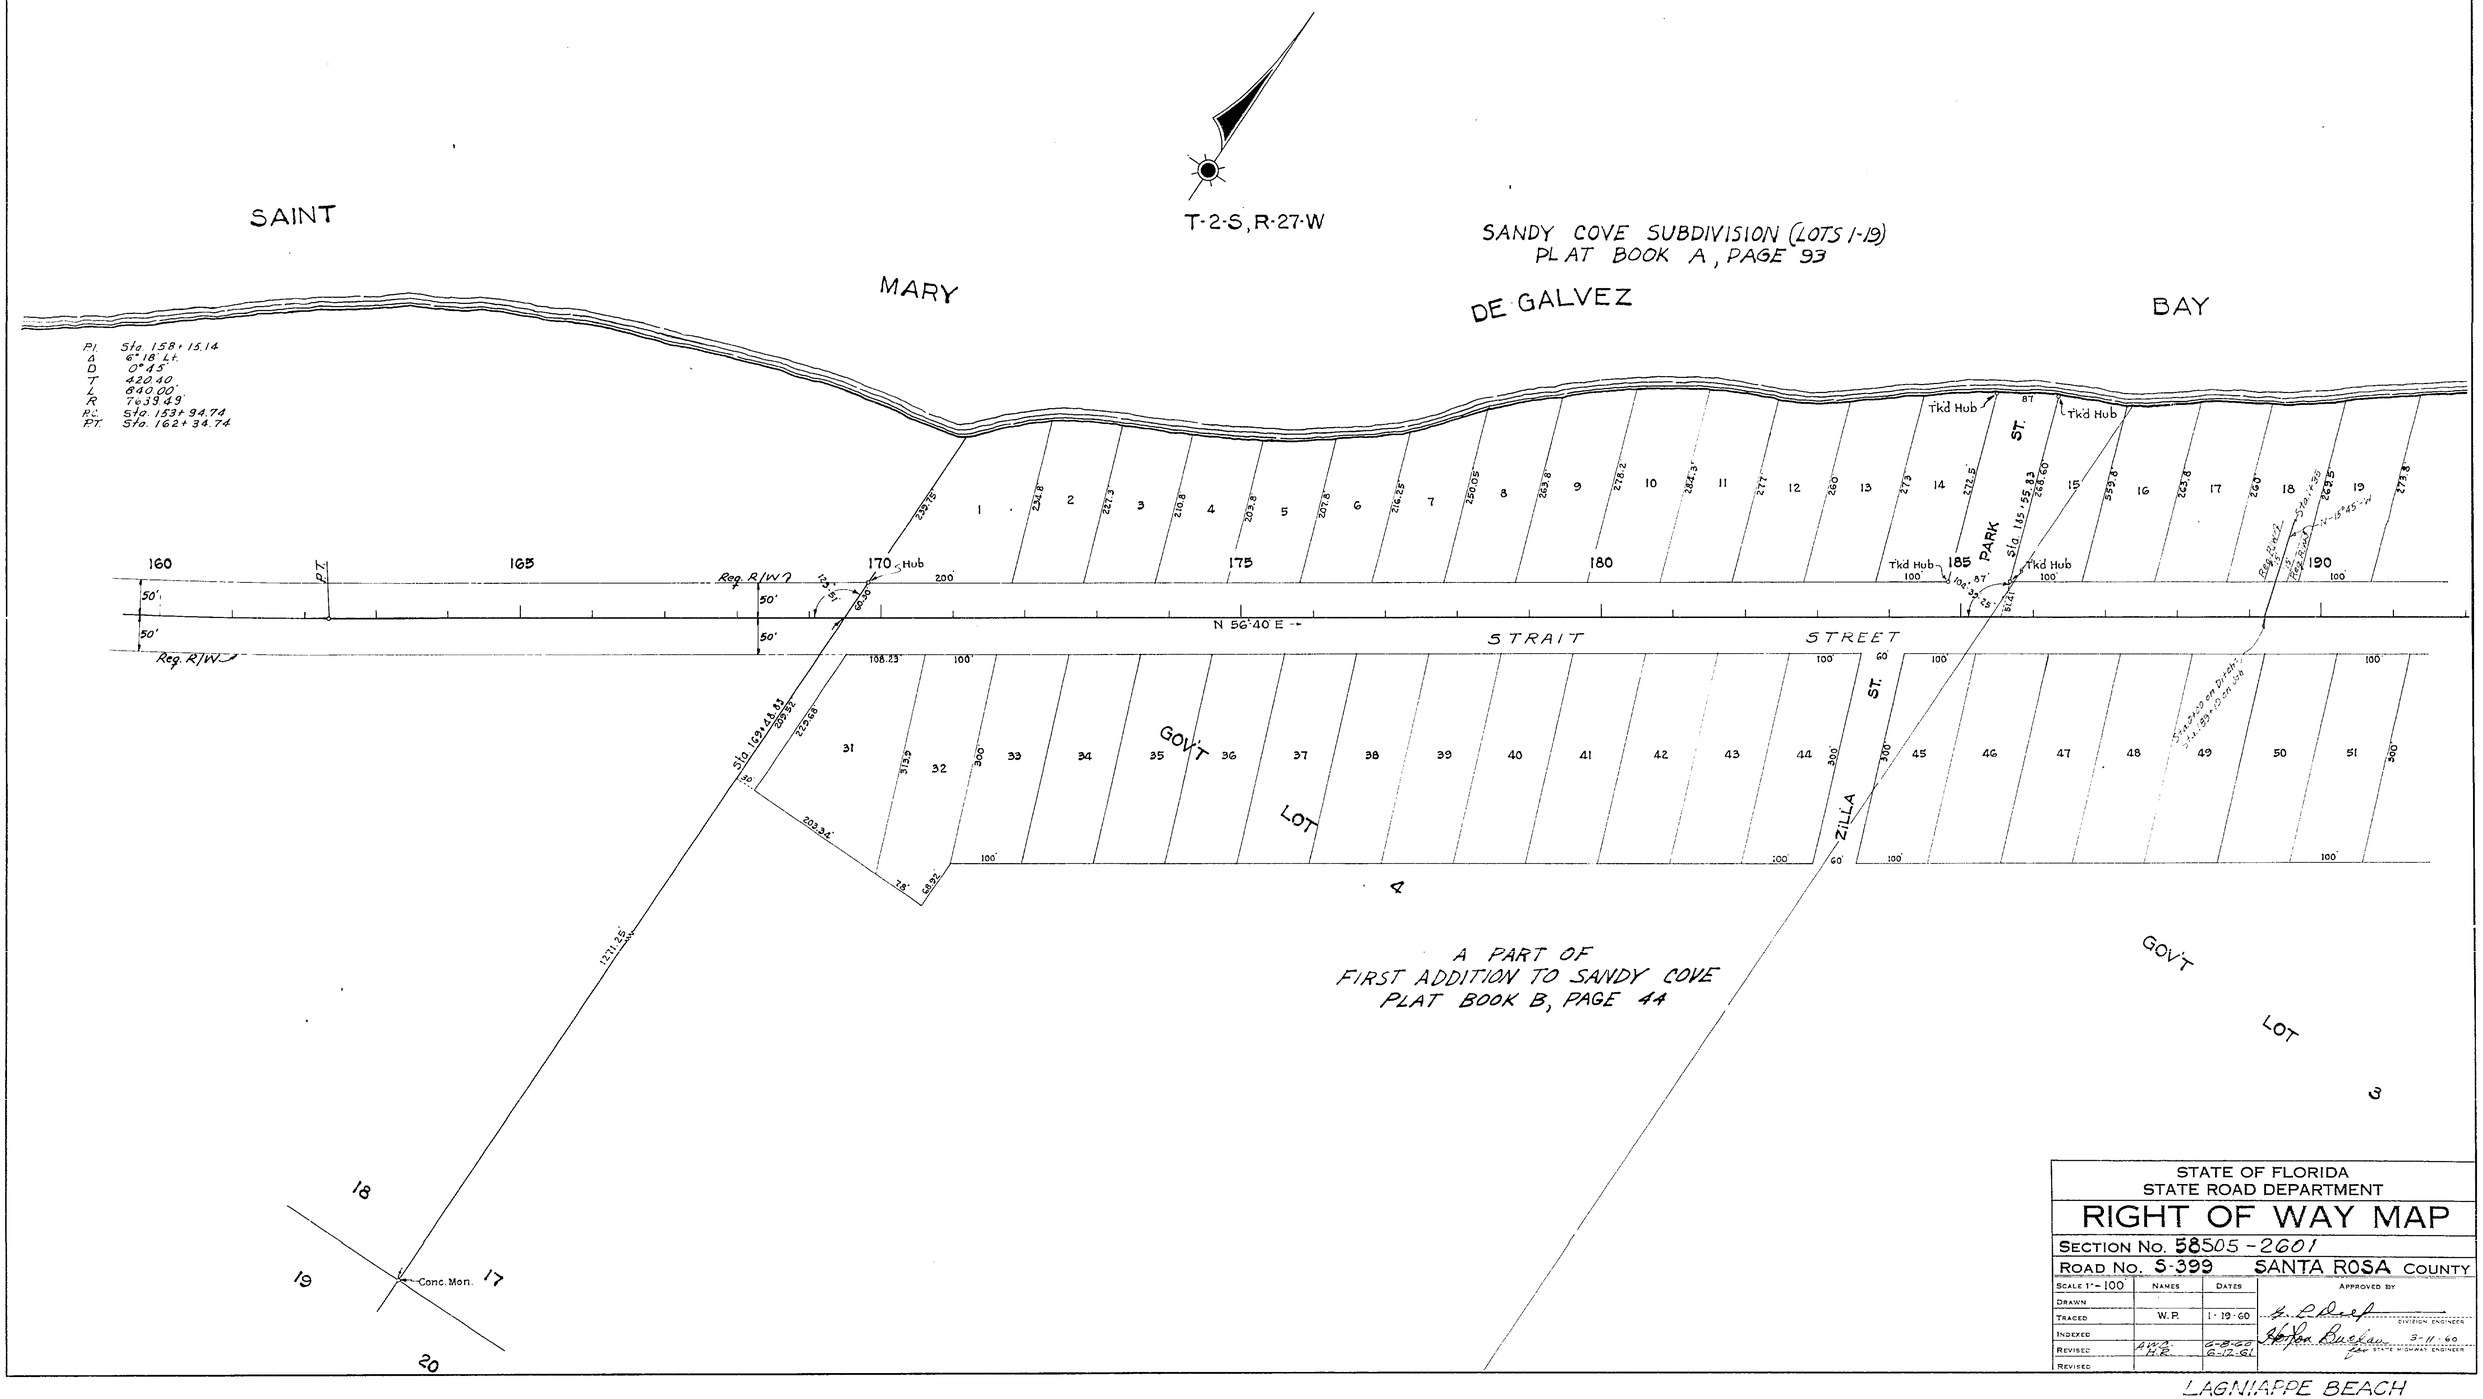

STATE OF FLORIDA
STATE ROAD DEPARTMENT

RIGHT OF WAY MAP

SECTION No. 58505-2601

ROAD No. S-399 SANTA ROSA COUNTY

SCALE 1" = 100'	NAMES	DATES	APPROVED BY
DRAWN			
TRACED	W.P.	1-19-60	DIVISION ENGINEER
INDEXED			
REVISED	AWD. H.R.	6-8-60 6-12-61	3-11-60 STATE HIGHWAY ENGINEER
REVISED			

LAGNIAPPE BEACH

FED. ROAD DIV. No.	STATE	SEC. AND JOB No.	FISCAL YEAR	SHEET No.	TOTAL SHEETS
3	FLA.	58505-2601	'60	4	6

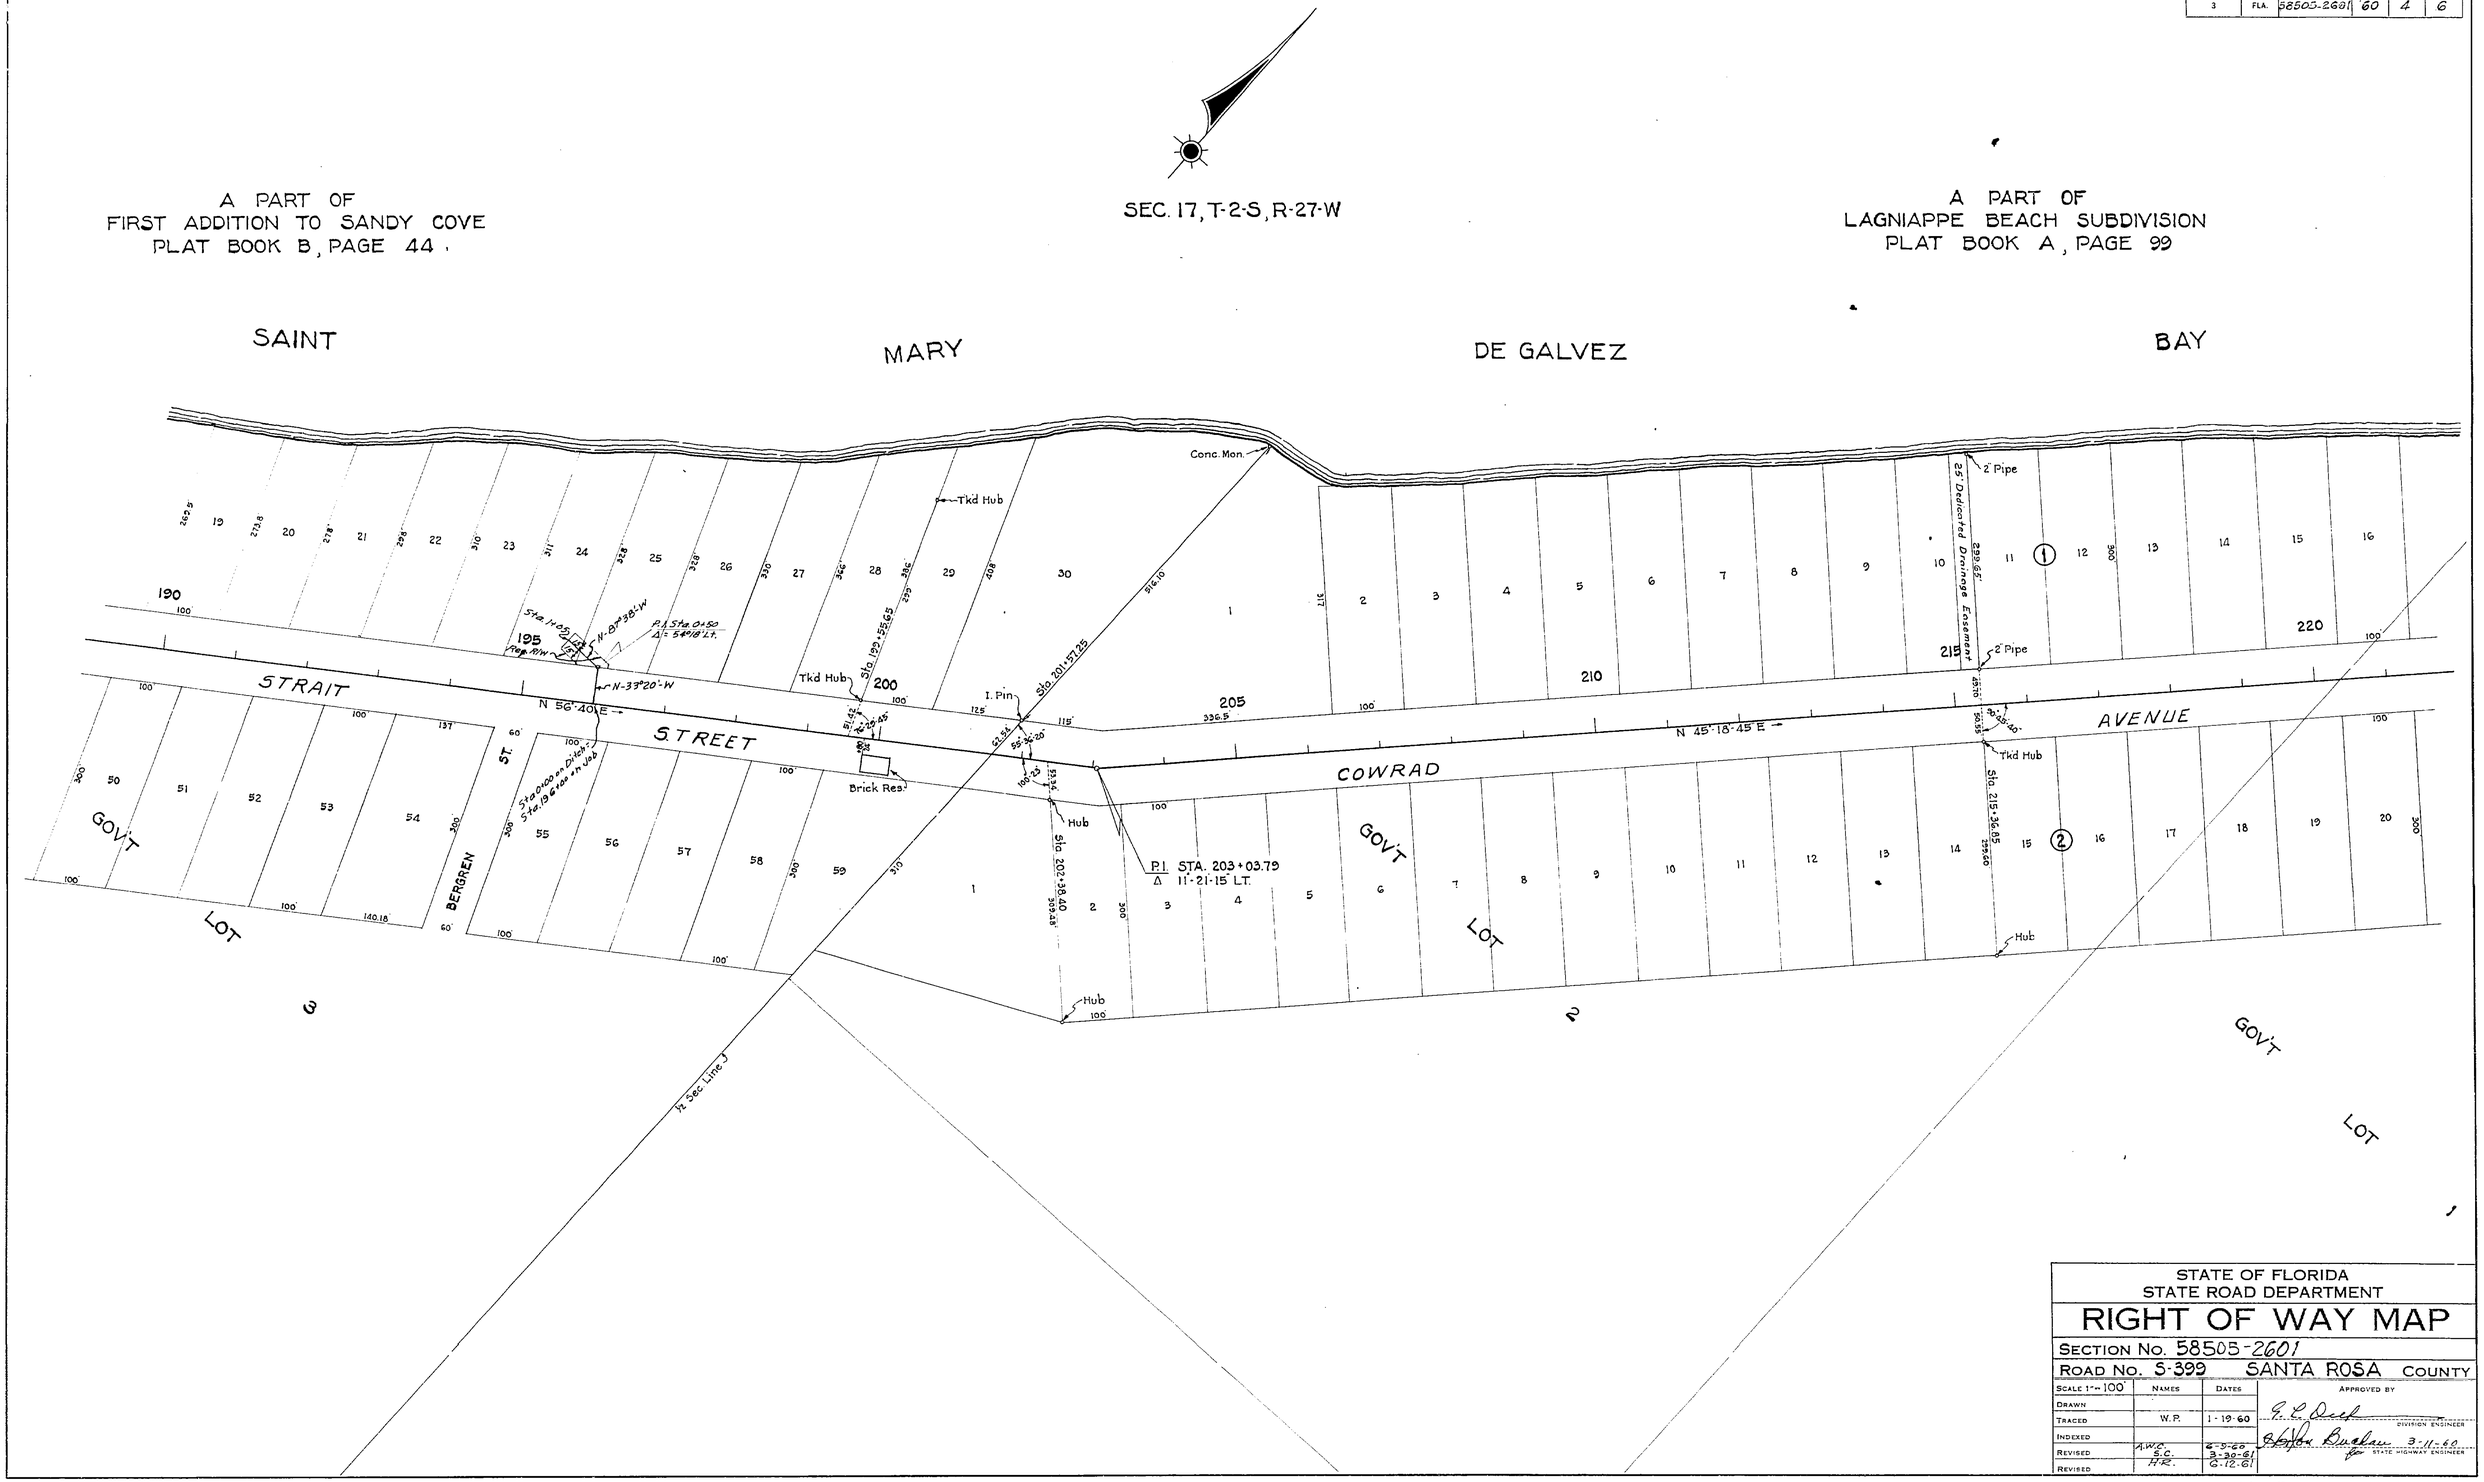

STATE OF FLORIDA
STATE ROAD DEPARTMENT

RIGHT OF WAY MAP

SECTION No. 58505-2601

ROAD No. S-399 SANTA ROSA COUNTY

SCALE 1" = 100'	NAMES	DATES	APPROVED BY
DRAWN			E. L. Deed — DIVISION ENGINEER
TRACED	W.P.	1-19-60	
INDEXED			[signature] for STATE HIGHWAY ENGINEER 3-11-60
REVISED	A.W.C. S.C.	6-9-60 3-30-61	
REVISED	H.R.	6-12-61	

LAGNIAPPE BEACH

FED. ROAD DIV. No.	STATE	SEC. AND JOB No.	FISCAL YEAR	SHEET No.	TOTAL SHEETS
3	FLA.	58505-2601	'60	5	6

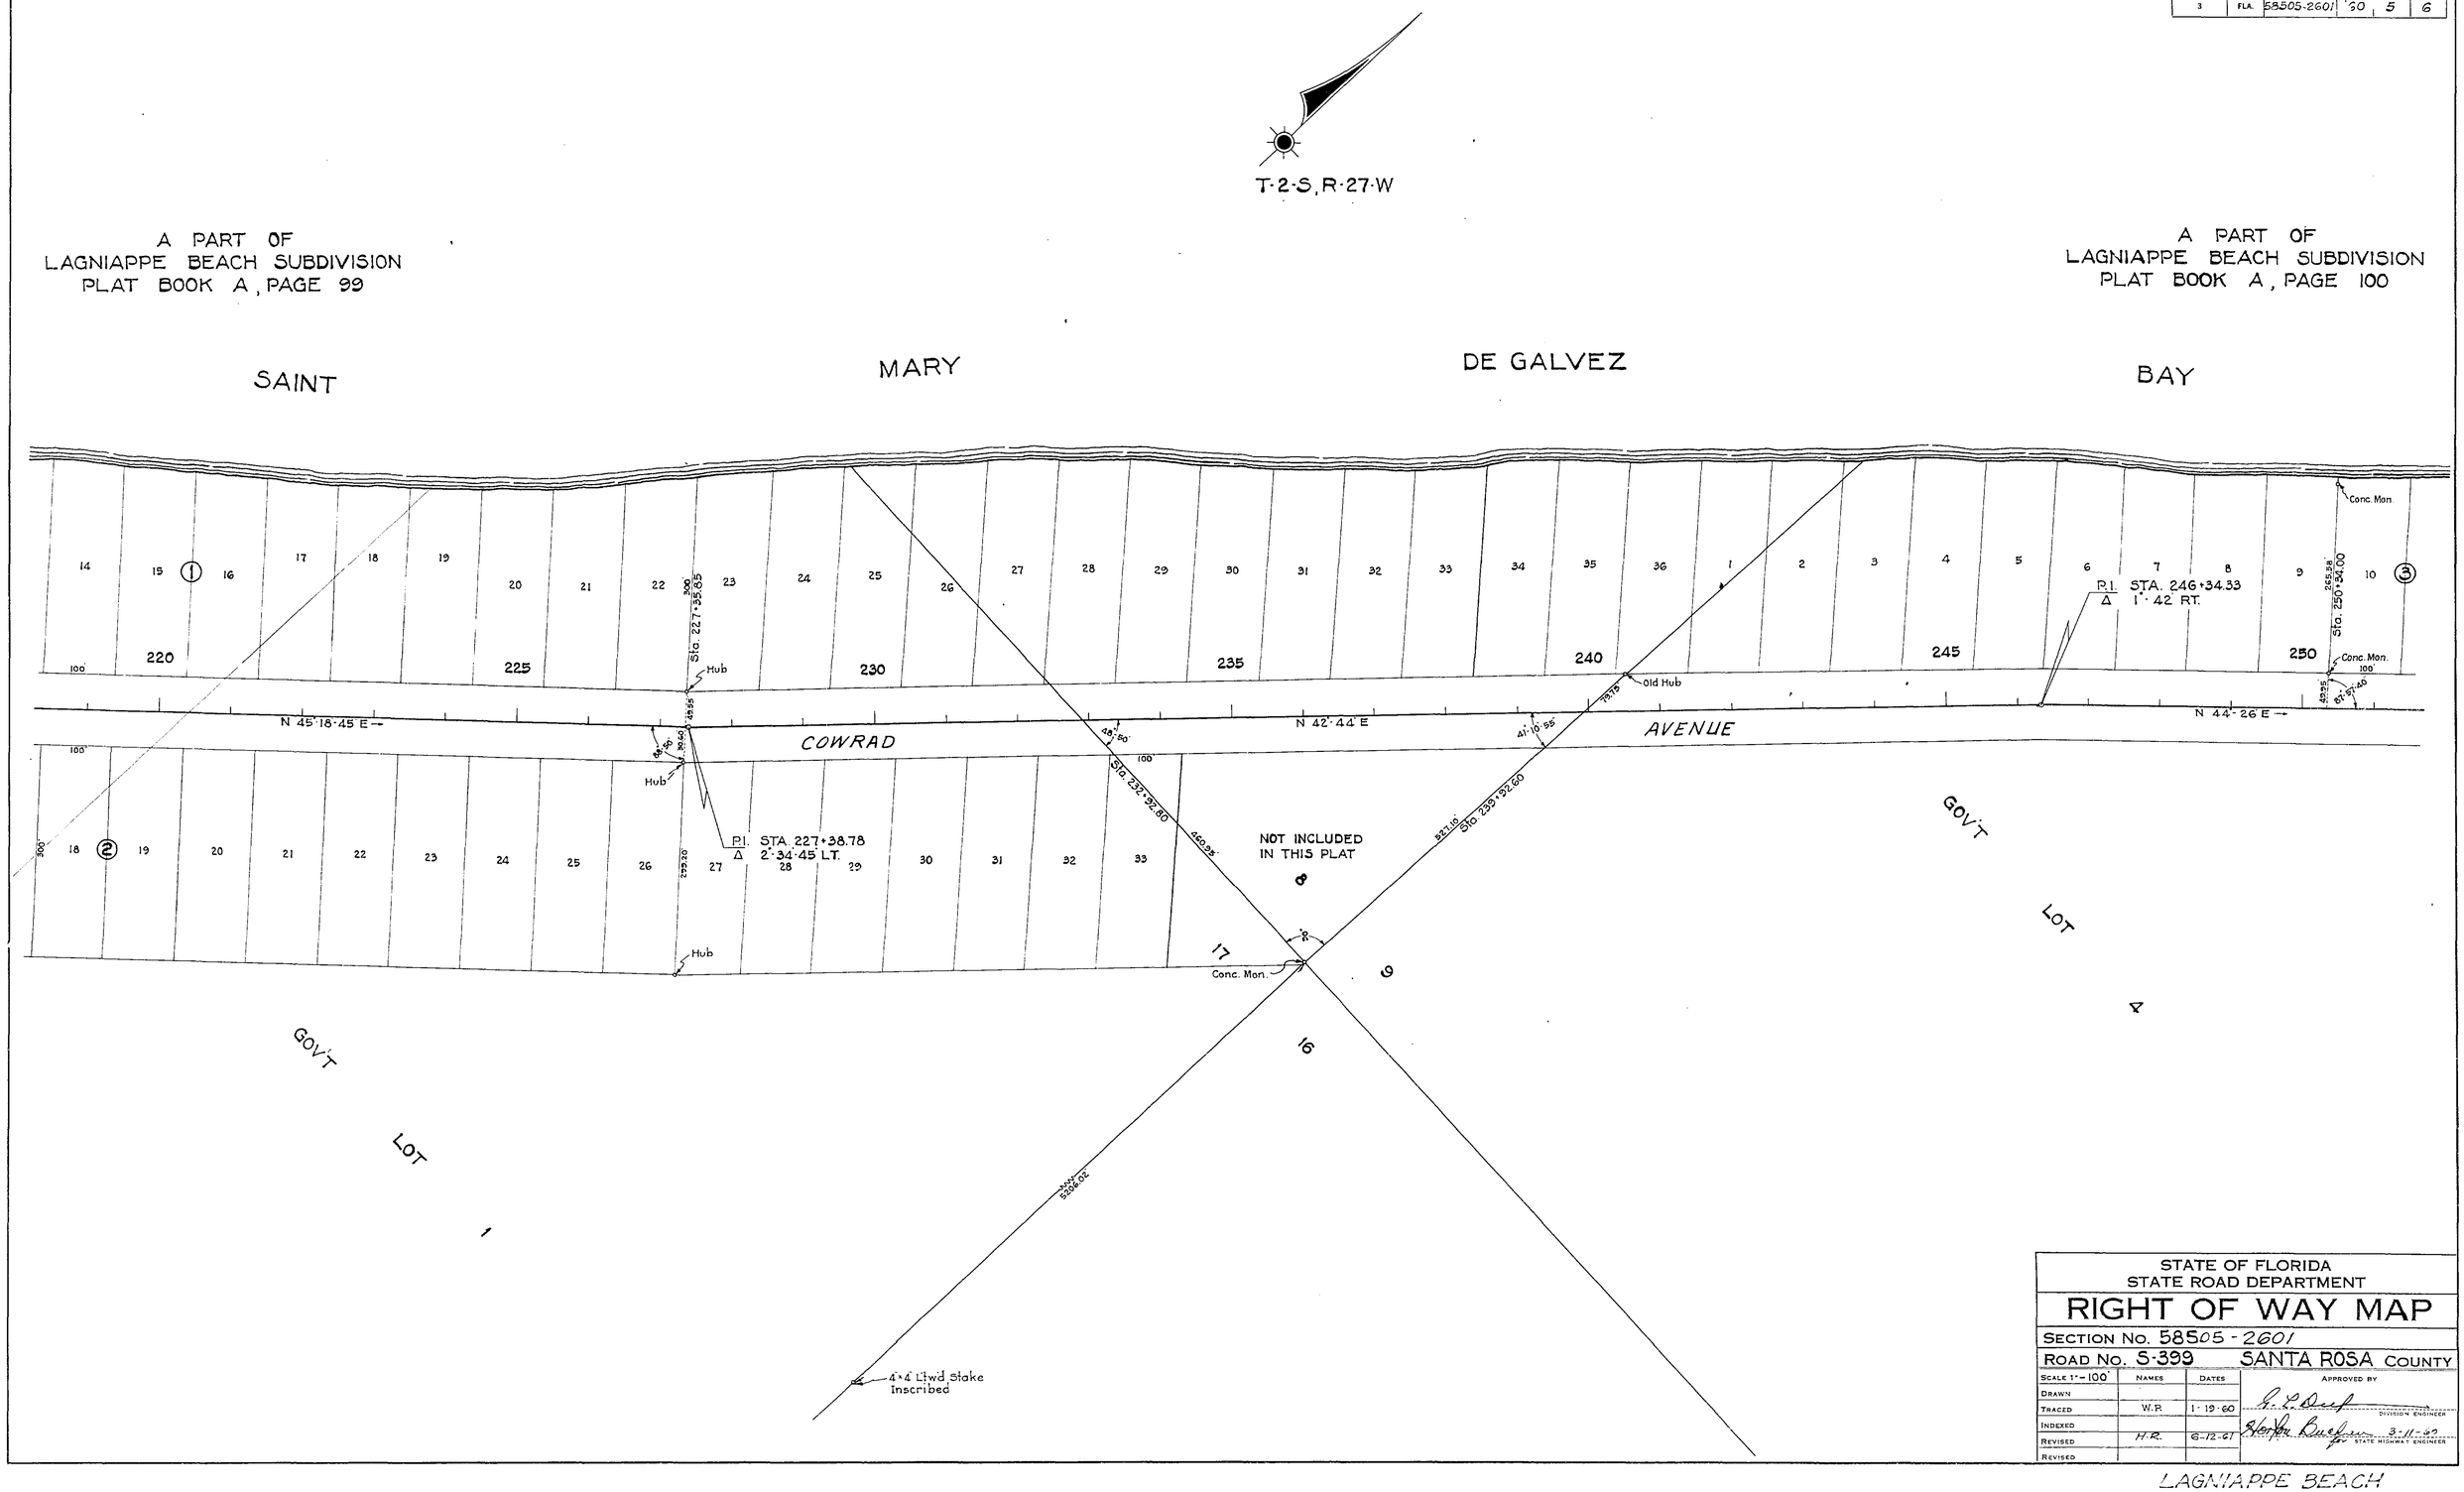

LAGNIAPPE BEACH

FED. ROAD DIV. No.	STATE	SEC. AND JOB No.	FISCAL YEAR	SHEET No.	TOTAL SHEETS
3	FLA.	58505-2601	'60	6	6

A PART OF
LAGNIAPPE BEACH SUBDIVISION
PLAT BOOK A, PAGE 100

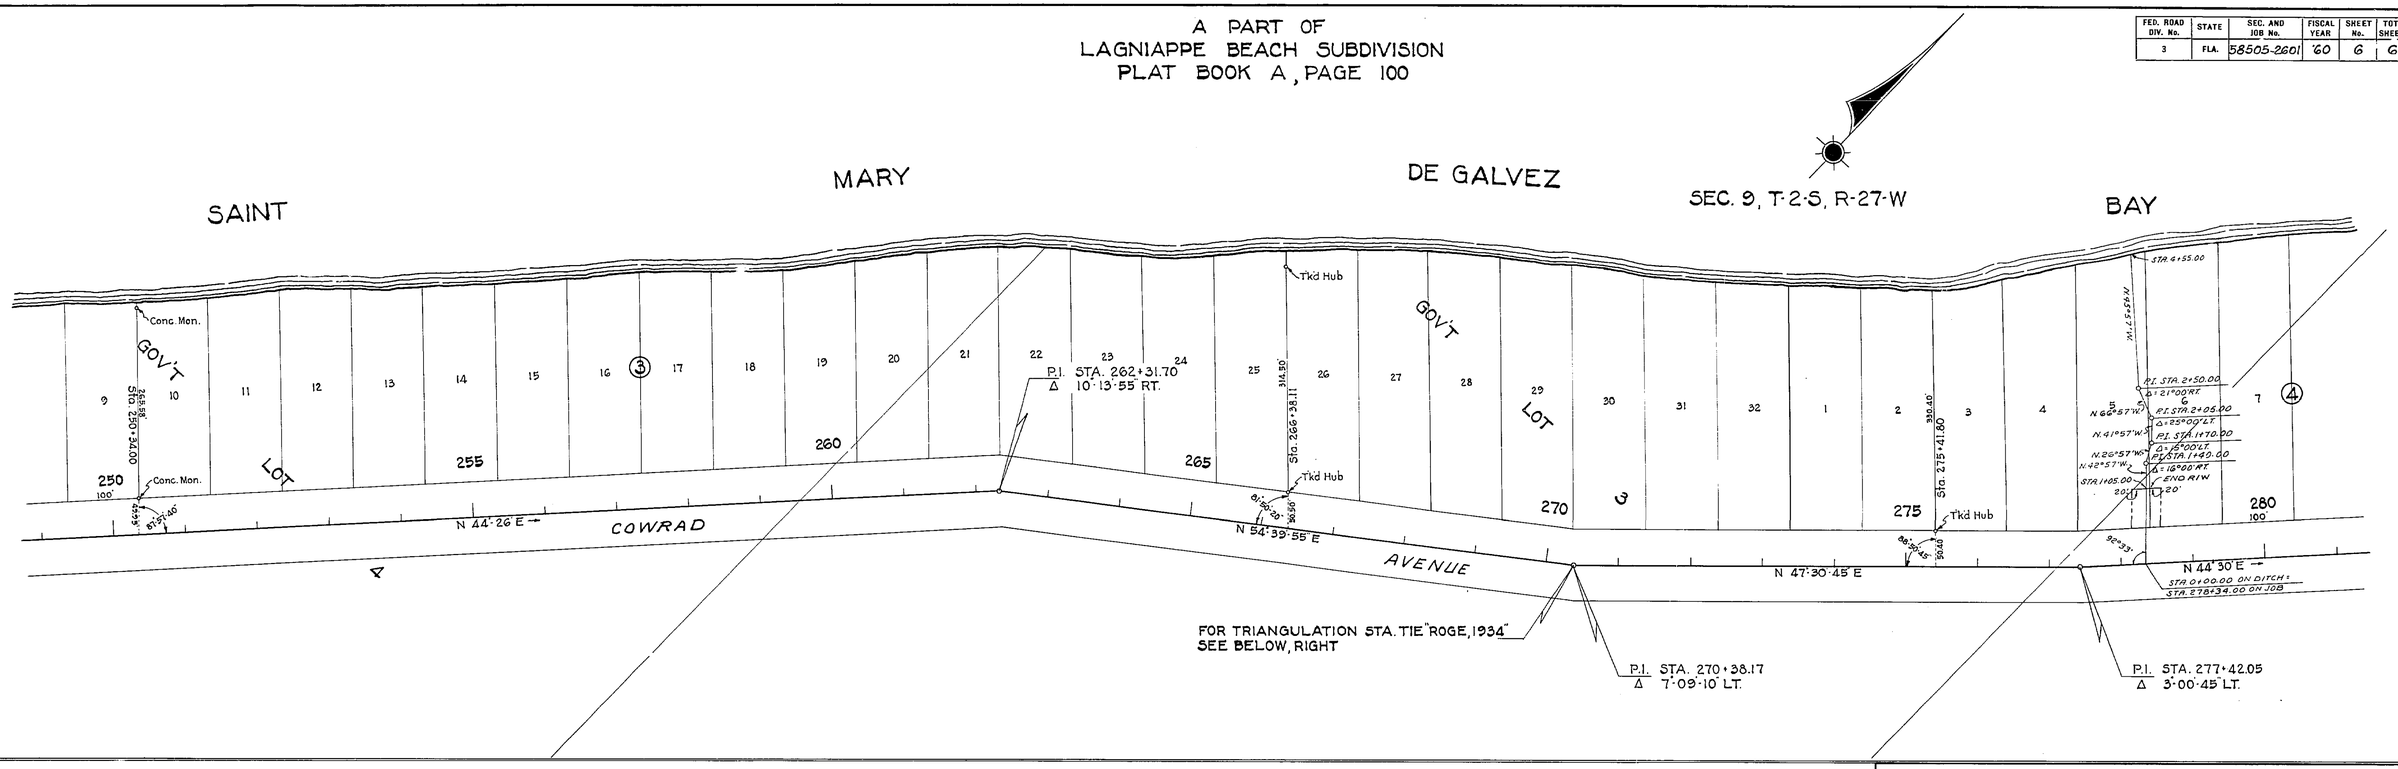

A PART OF
LAGNIAPPE BEACH SUBDIVISION
PLAT BOOK A, PAGE 100

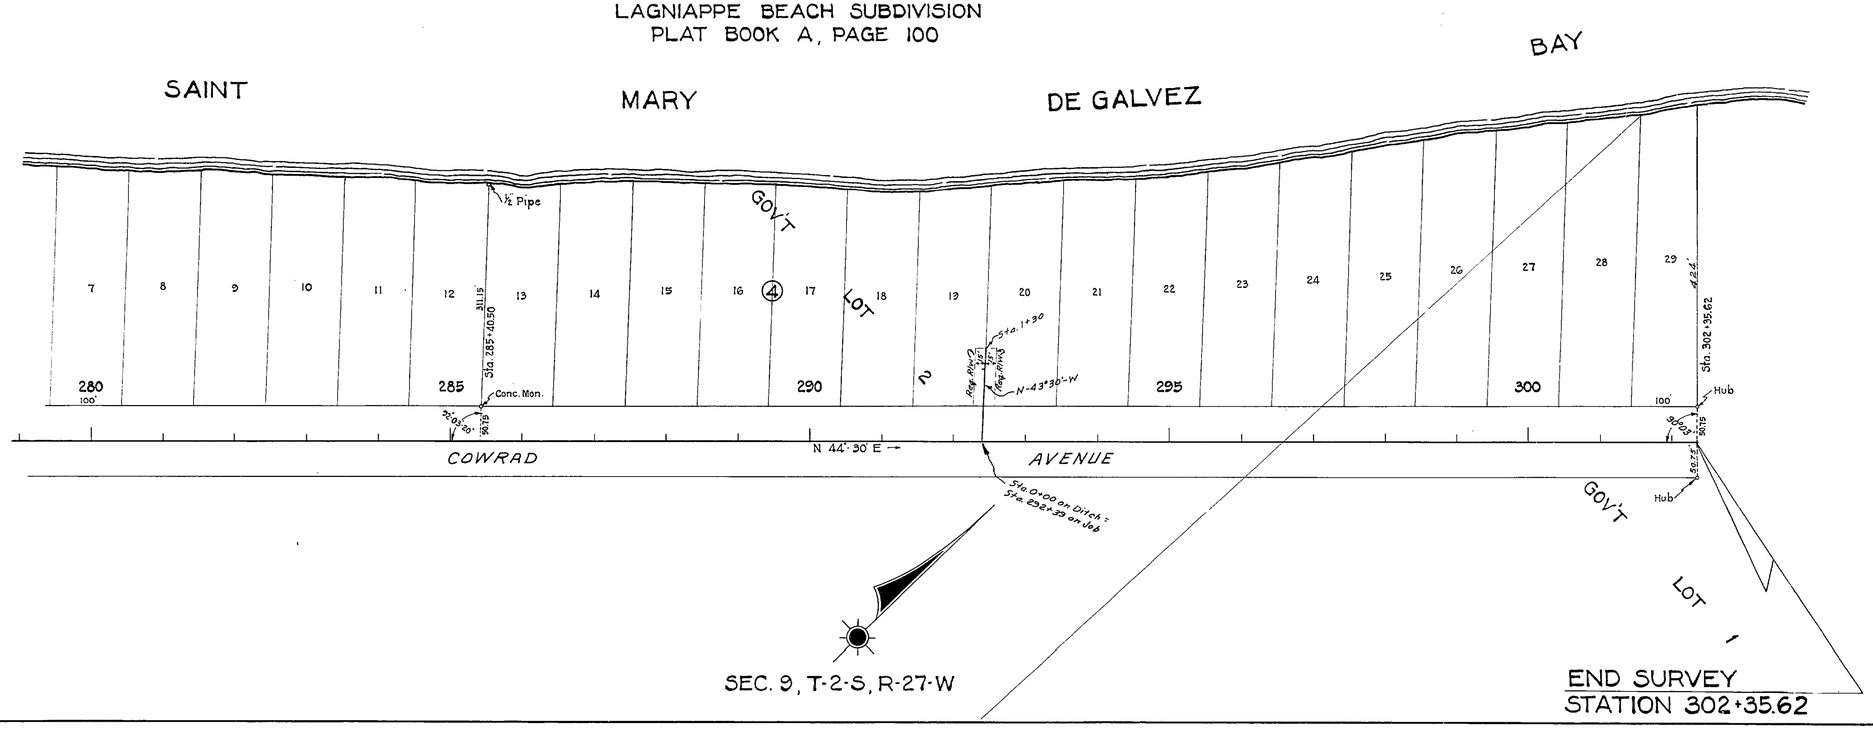

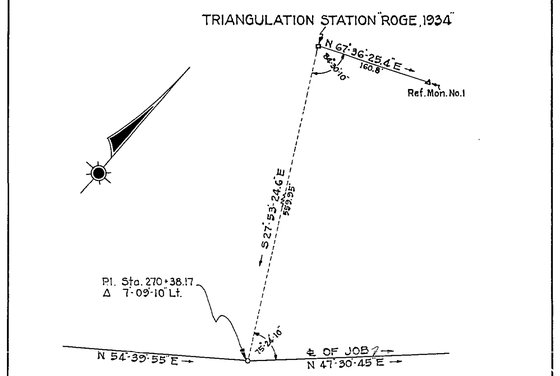

DETAIL SHOWING CENTERLINE TIED TO
TRIANGULATION STATION "ROGE, 1934"
SCALE: 1" = 100'

STATE OF FLORIDA
STATE ROAD DEPARTMENT

RIGHT OF WAY MAP

SECTION No. 58505 - 2601
ROAD No. S-399 SANTA ROSA COUNTY

SCALE 1" = 100'	NAMES	DATES	APPROVED BY
DRAWN			
TRACED	W.P.	1-19-60	DIVISION ENGINEER
INDEXED			
REVISED	A.W.P.	6-9-60	
	S.C.	3-30-61	STATE HIGHWAY ENGINEER
REVISED	H.R.	6-12-61	

LAGNIAPPE BEACH