FED. ROAD DIV. No.	STATE	SEC. AND JOB No.	FISCAL YE	SHEET No.	TOTAL SHEETS
3	FLA.	58507-2601		1	1

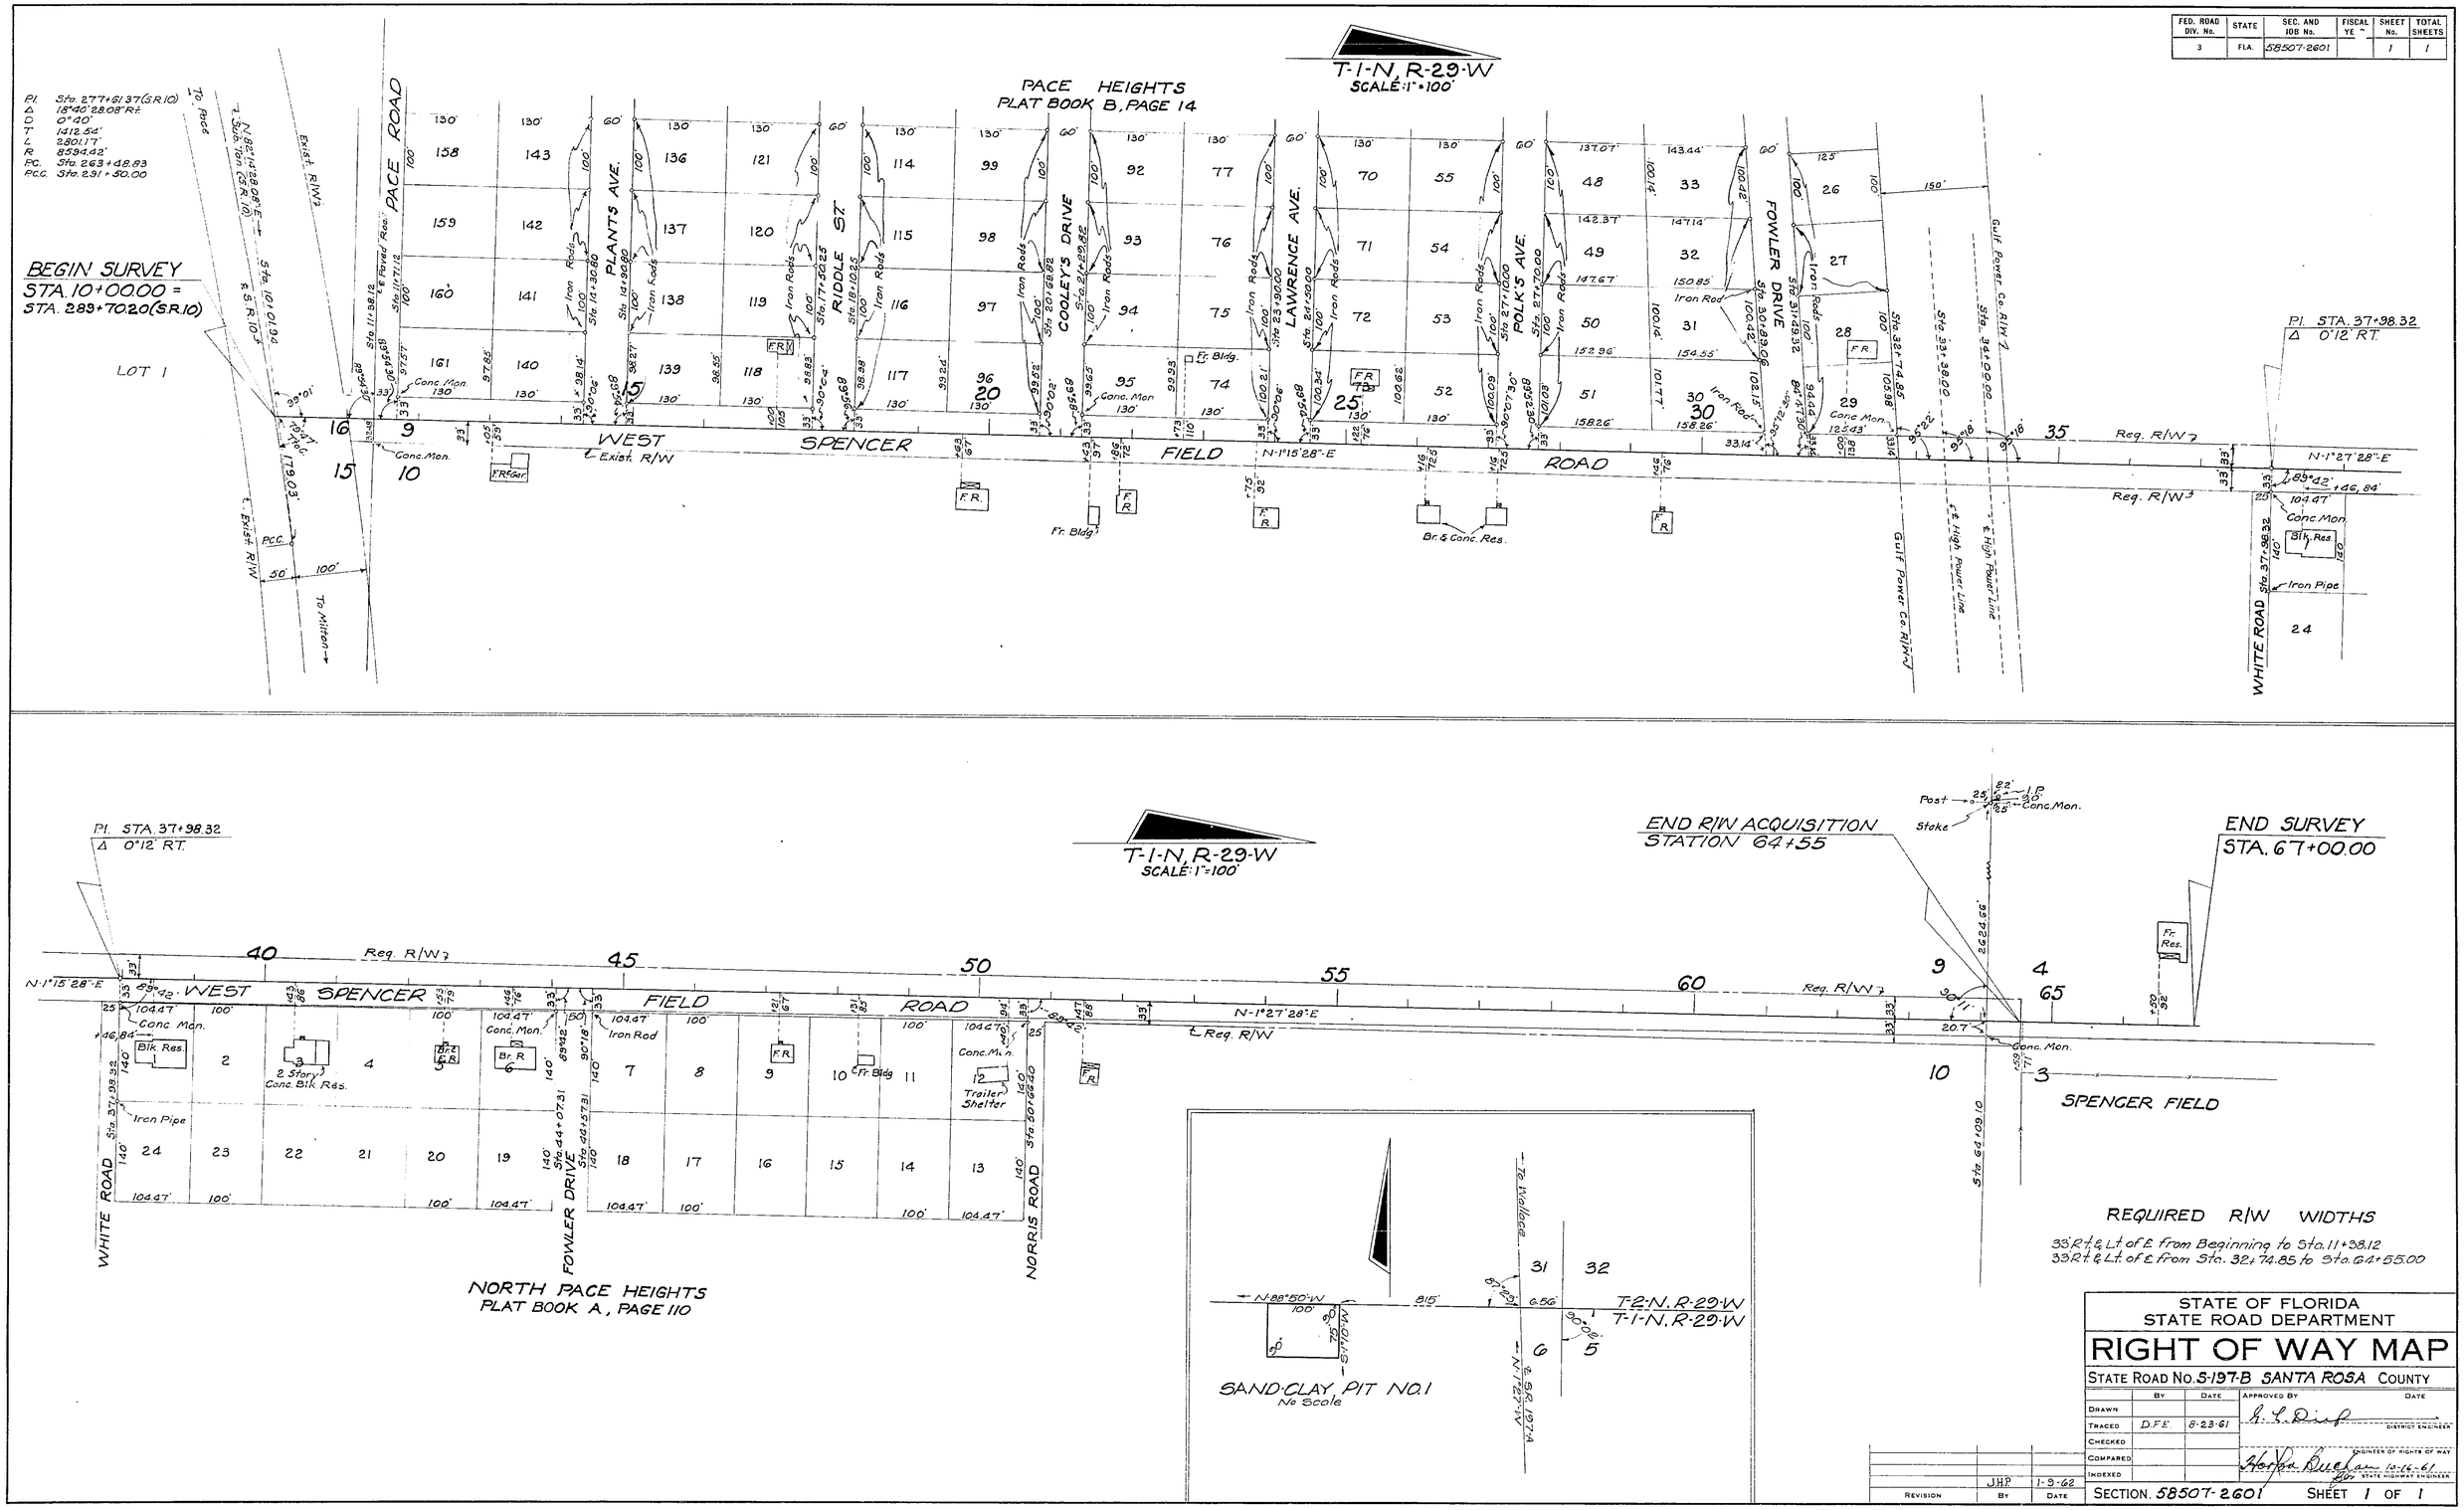

REQUIRED R/W WIDTHS

33' Rt. & Lt. of ℄ from Beginning to Sta. 11+38.12
33' Rt. & Lt. of ℄ from Sta. 32+74.85 to Sta. 64+55.00

STATE OF FLORIDA
STATE ROAD DEPARTMENT

RIGHT OF WAY MAP

STATE ROAD No. S-197-B SANTA ROSA COUNTY

	BY	DATE	APPROVED BY	DATE
DRAWN			G. L. Dirf	DISTRICT ENGINEER
TRACED	D.F.E.	8-23-61		
CHECKED				ENGINEER OF RIGHTS OF WAY
COMPARED			Horton Buchan	10-16-61
INDEXED				STATE HIGHWAY ENGINEER

REVISION	BY	DATE
	J.H.P.	1-9-62

SECTION. 58507-2601 SHEET 1 OF 1

S.R.10 AT PACE NORTH TO SPENCER FIELD