FED. ROAD DIV. No.	STATE	PROJECT No.	FISCAL YEAR	SHEET No.
3	FLA.	58511-2601		1

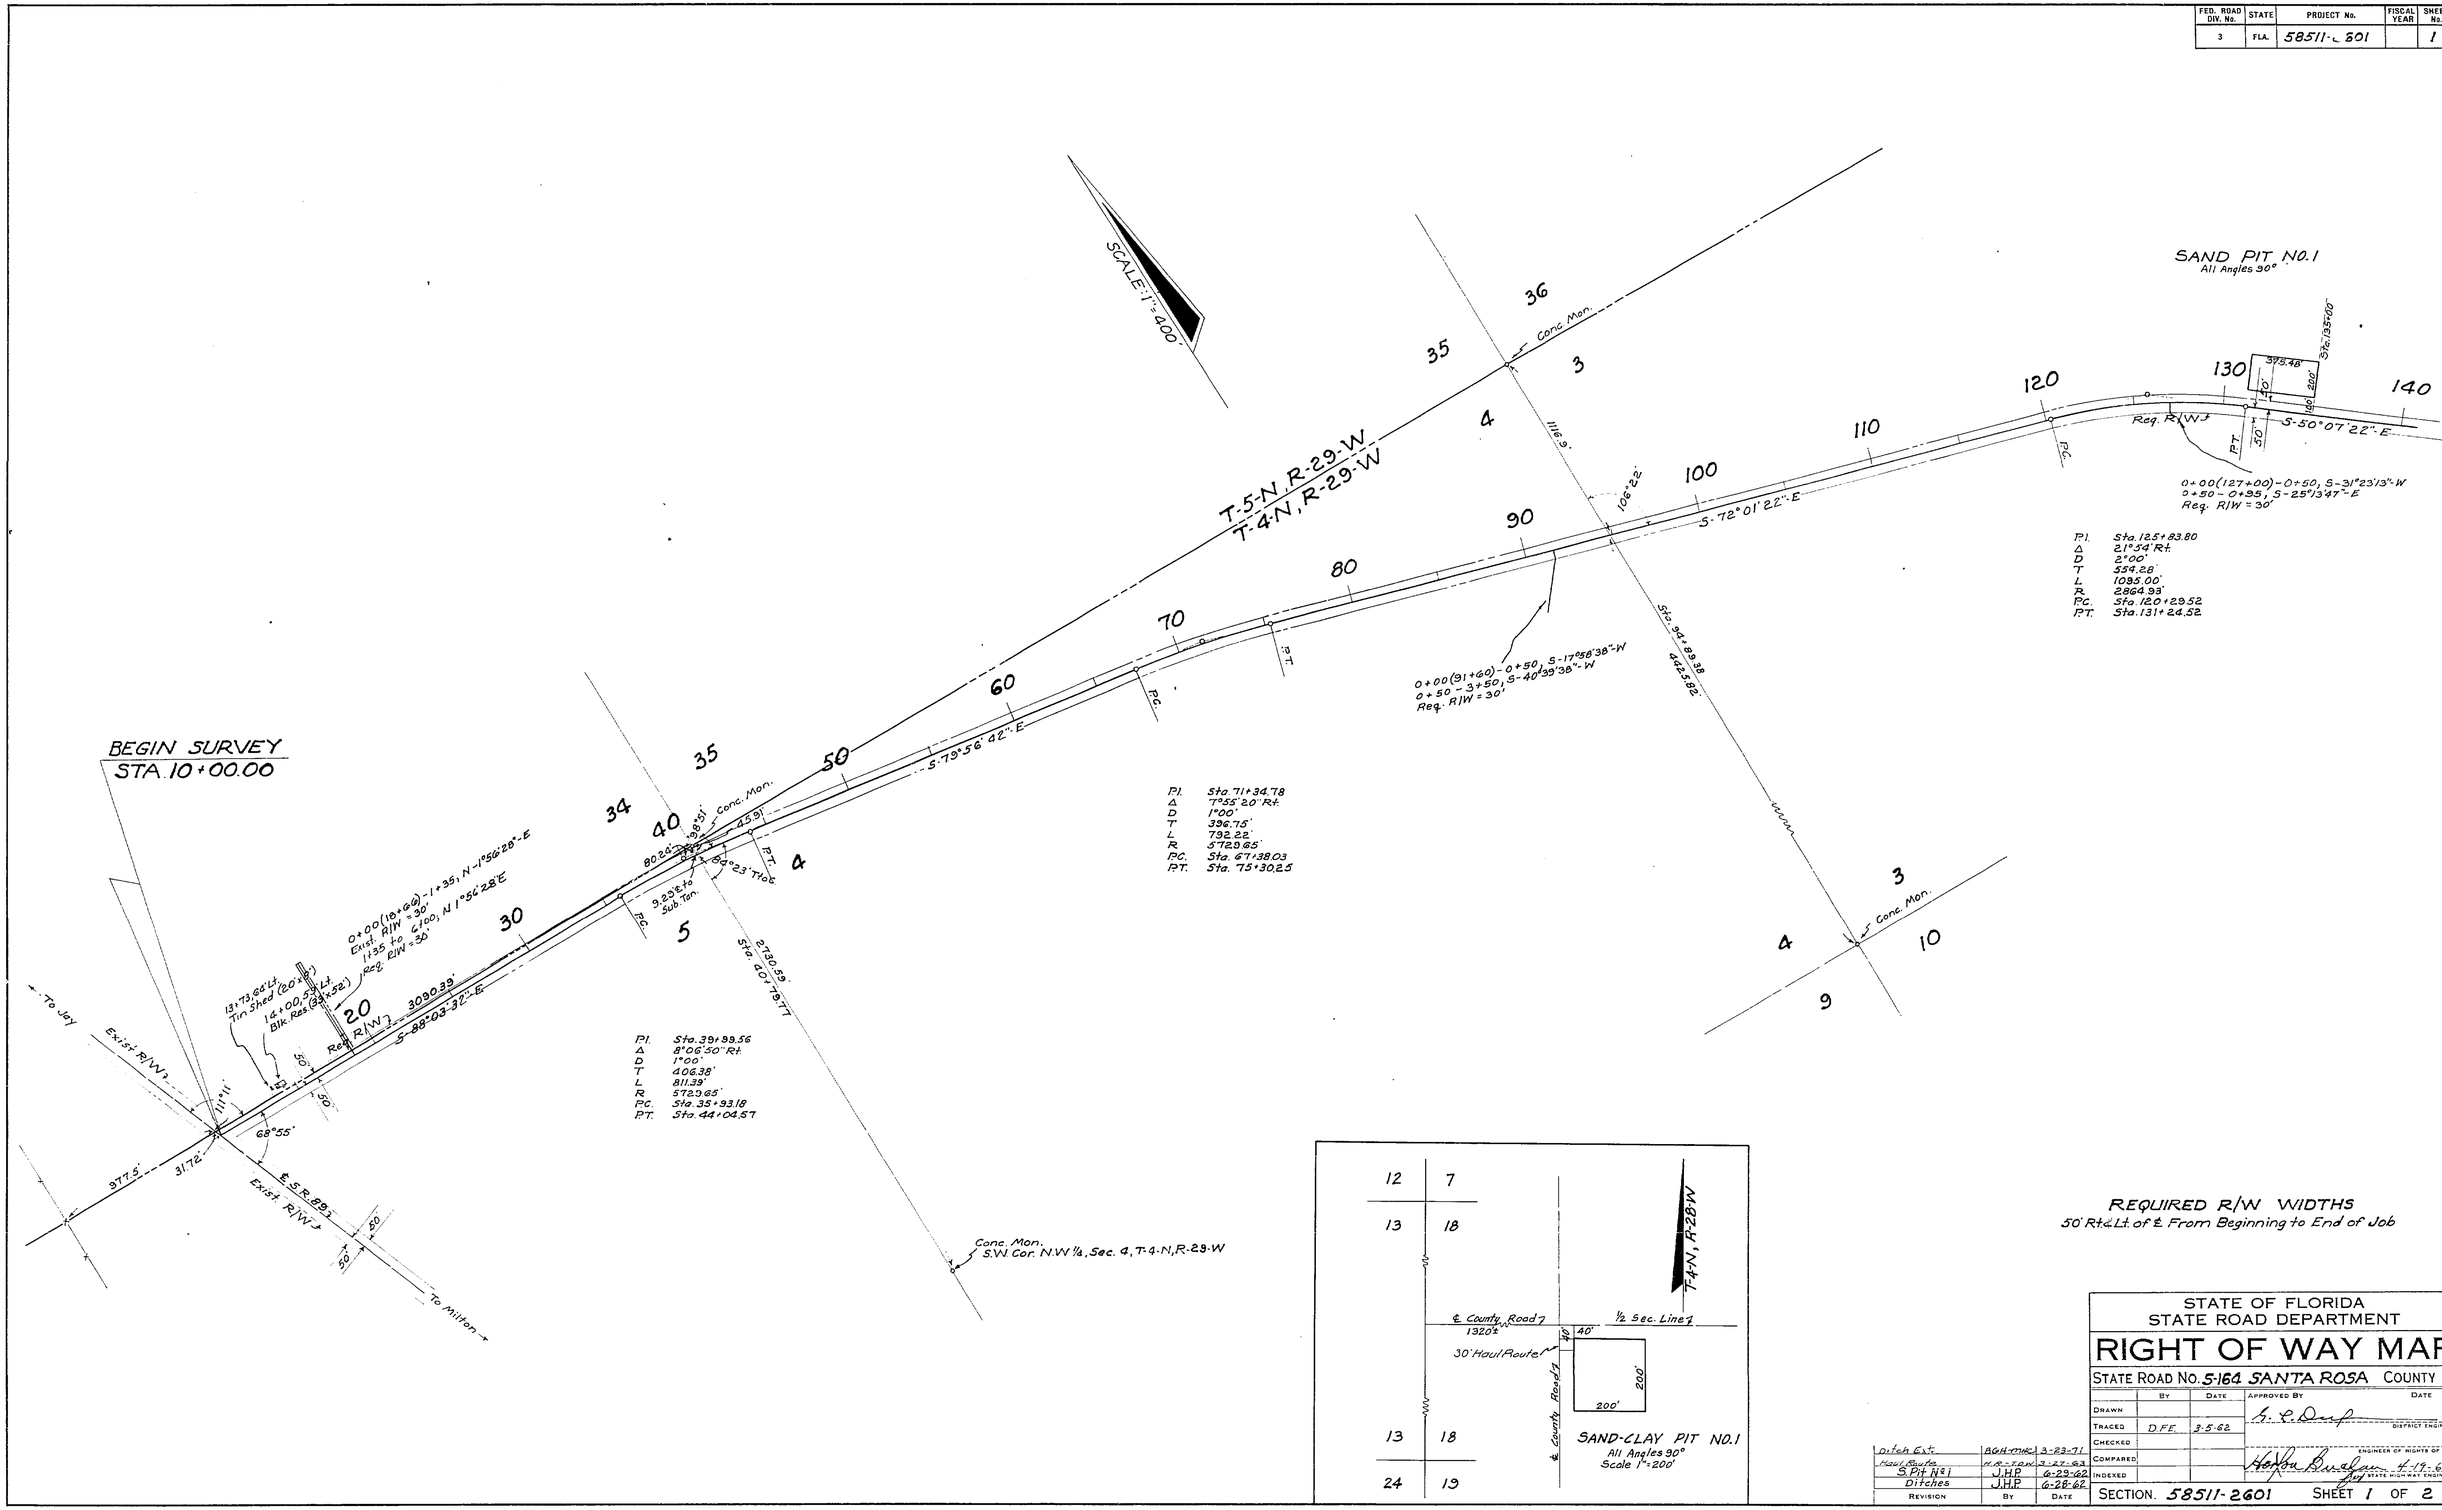

REQUIRED R/W WIDTHS
50' Rt. & Lt. of ℄ From Beginning to End of Job

STATE OF FLORIDA
STATE ROAD DEPARTMENT

RIGHT OF WAY MAP

STATE ROAD No. 5-164 SANTA ROSA COUNTY

	BY	DATE	APPROVED BY	DATE
DRAWN				
TRACED	D.F.E.	3-5-62		DISTRICT ENGINEER
CHECKED				
COMPARED				ENGINEER OF RIGHTS OF WAY
INDEXED				STATE HIGHWAY ENGINEER

REVISION	BY	DATE
Ditch Ext.	BGH-MHR	3-23-71
Haul Route	H.R.-TOW	3-27-63
S.Pit No. 1	J.H.P.	6-29-62
Ditches	J.H.P.	6-28-62

SECTION 58511-2601 SHEET 1 OF 2

COBBTOWN

FED. ROAD DIV. No.	STATE	PROJECT No.	FISCAL YEAR	SHEET No.
3	FLA.	58I 1-2601		2

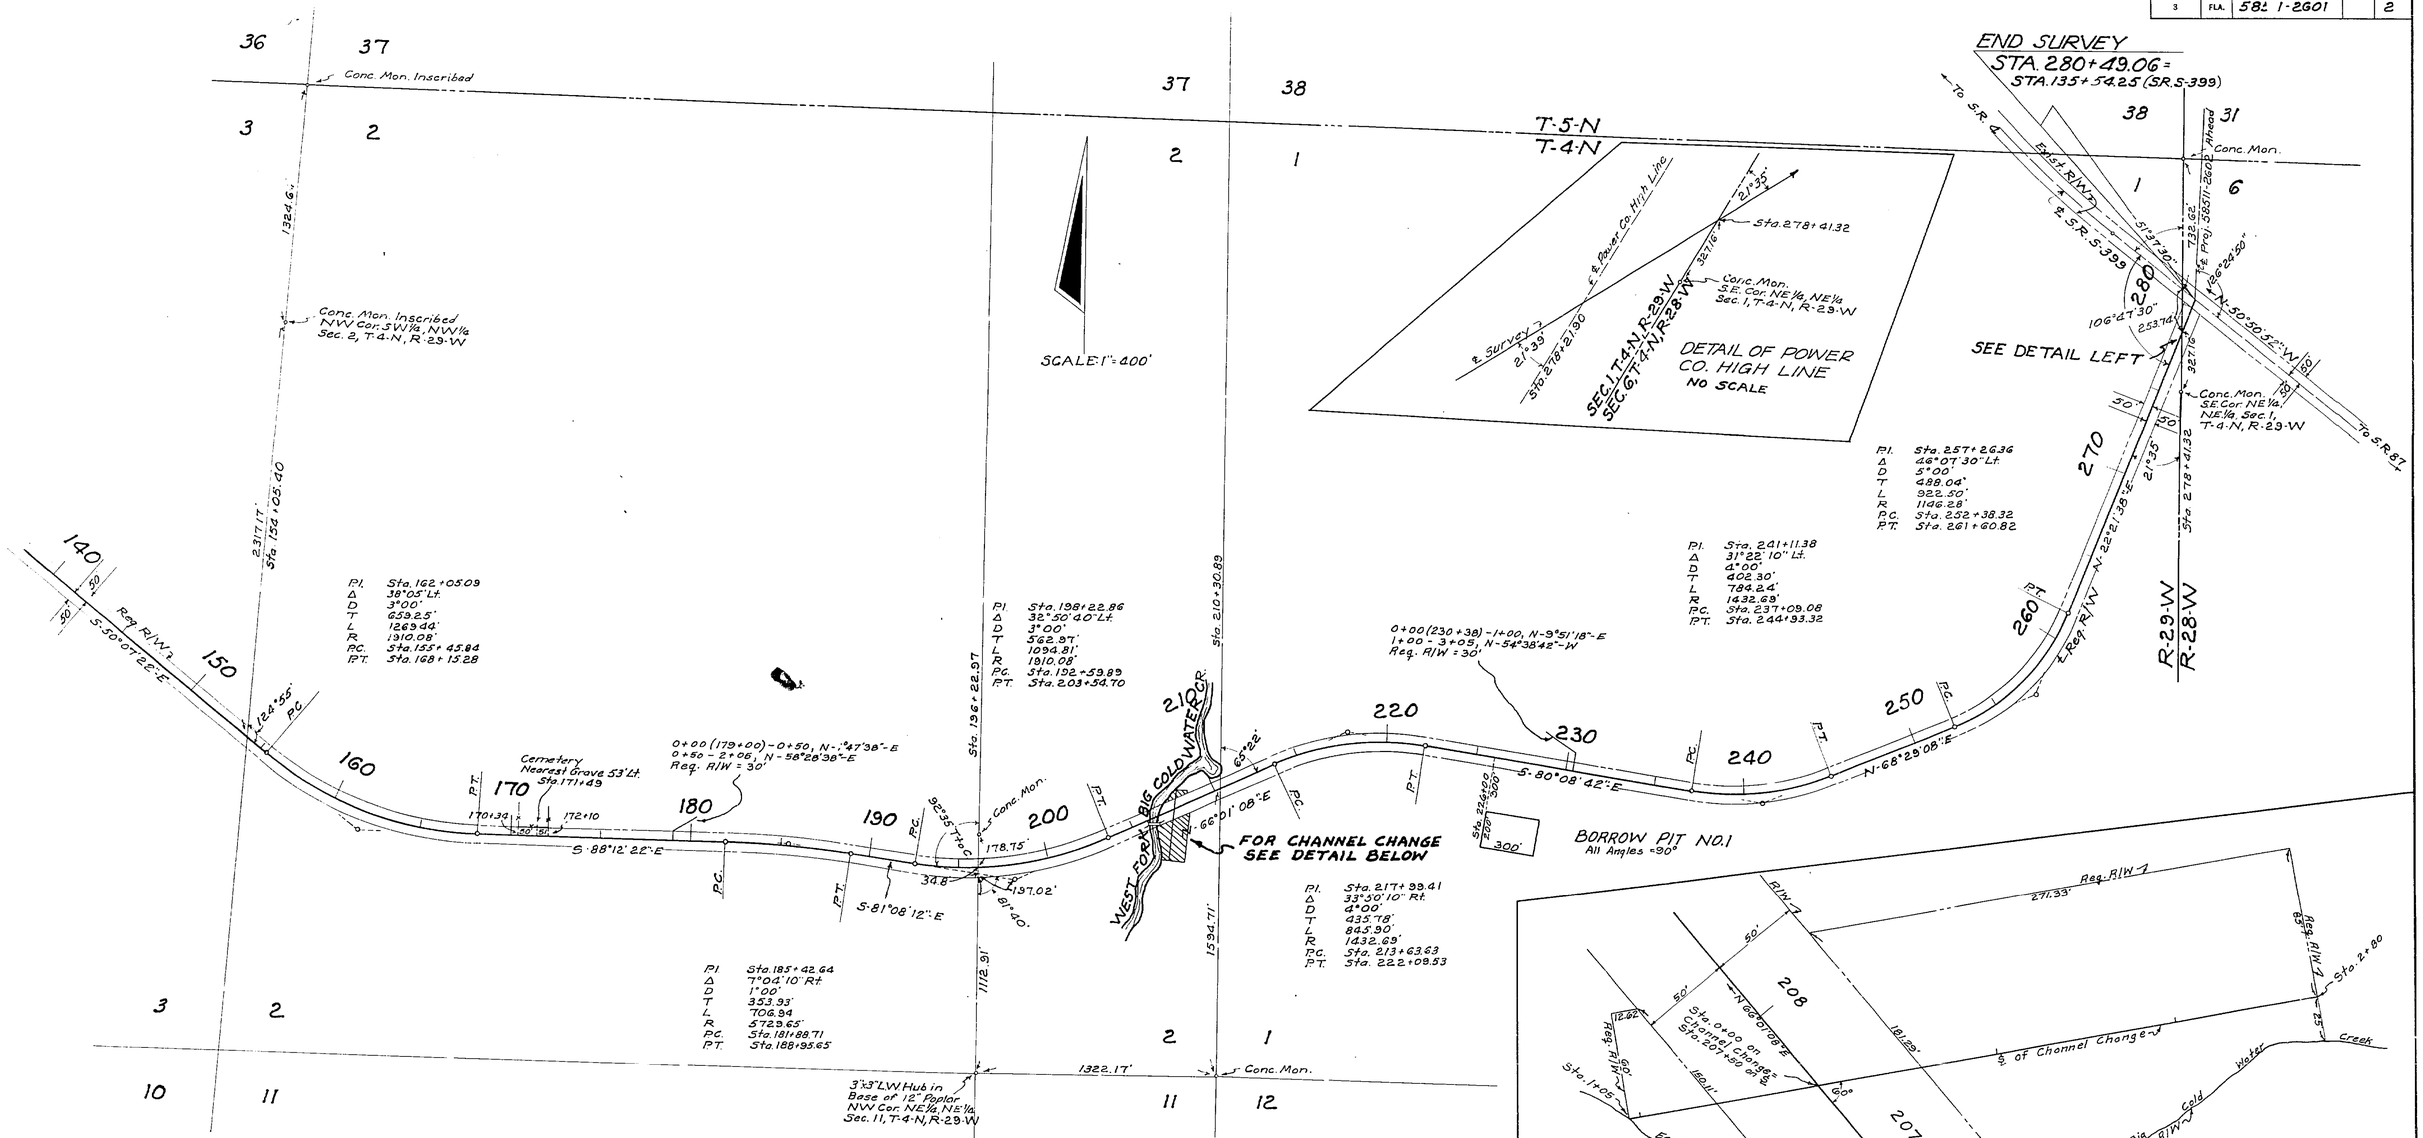

TABULATION OF POWER POLES

STATION	RT. of ℄	LT. of ℄	STATION	RT. of ℄	LT. of ℄	STATION	RT. of ℄	LT. of ℄
12+68		4'	58+59	29'		116+79	32'	
15+77		1'	62+88	30'		121+38	28'	
20+49	6'		67+90	31'		126+25		30'
22+88	9'		72+12	12'		147+09	19'	
24+95	13'		75+58	28'		151+66	32'	
29+16	19'		80+09	30'		155+87		44'
29+19		28'	84+09	30'		164+08	8'	
33+53	46'		88+58	30'		188+46		16'
37+09	45'		93+34	30'		269+90		37'
41+14	21'		96+33	30'		274+59	10'	
41+19		39'	99+82	30'		279+17	39'	
44+66	27'		103+11	30'				
49+28	27'		107+68	31'				
53+78	29'		112+32	31'				

TABULATION OF TELEPHONE POLES

STATION	RT. of ℄	LT. of ℄	STATION	RT. of ℄	LT. of ℄	STATION	RT. of ℄	LT. of ℄
13+53		43'	62+88	30'		121+38	28'	
14+83		47'	67+90	31'		126+25		30'
15+32		25'	72+12	12'		147+09	19'	
20+30		24'	75+58	28'		164+08	8'	
24+40		23	80+09	30'				
25+12		22'	84+09	30'				
26+40		22'	88+58	30'				
37+09	45'		93+34	30'				
37+14		28'	96+33	30'				
41+14	21'		99+82	30'				
44+66	27'		103+11	30'				
49+28	27'		107+68	31'				
53+78	29'		112+32	31'				
58+59	29'		116+79	32'				

REVISION	BY	DATE
	J.H.P.	7-10-62
B.Pit No. 1	J.H.P.	6-29-62
Ditches	J.H.P.	6-28-62

STATE OF FLORIDA
STATE ROAD DEPARTMENT

RIGHT OF WAY MAP

STATE ROAD No. S-164 SANTA ROSA COUNTY

	BY	DATE	APPROVED BY	DATE
DRAWN				
TRACED	D.F.E.	3-5-62	H. R. Desp — DISTRICT ENGINEER	
CHECKED				
COMPARED			ENGINEER OF RIGHTS OF WAY	
INDEXED			Gordon Burdan 6-19-62 — STATE HIGHWAY ENGINEER	

SECTION. 58511-2601 SHEET 2 OF 2

COBBTOWN