FED. ROAD DIV. No.	STATE	F A PROJECT NO.	FISCAL YEAR	SHEET No.
3	FLA.	58518-2601		1

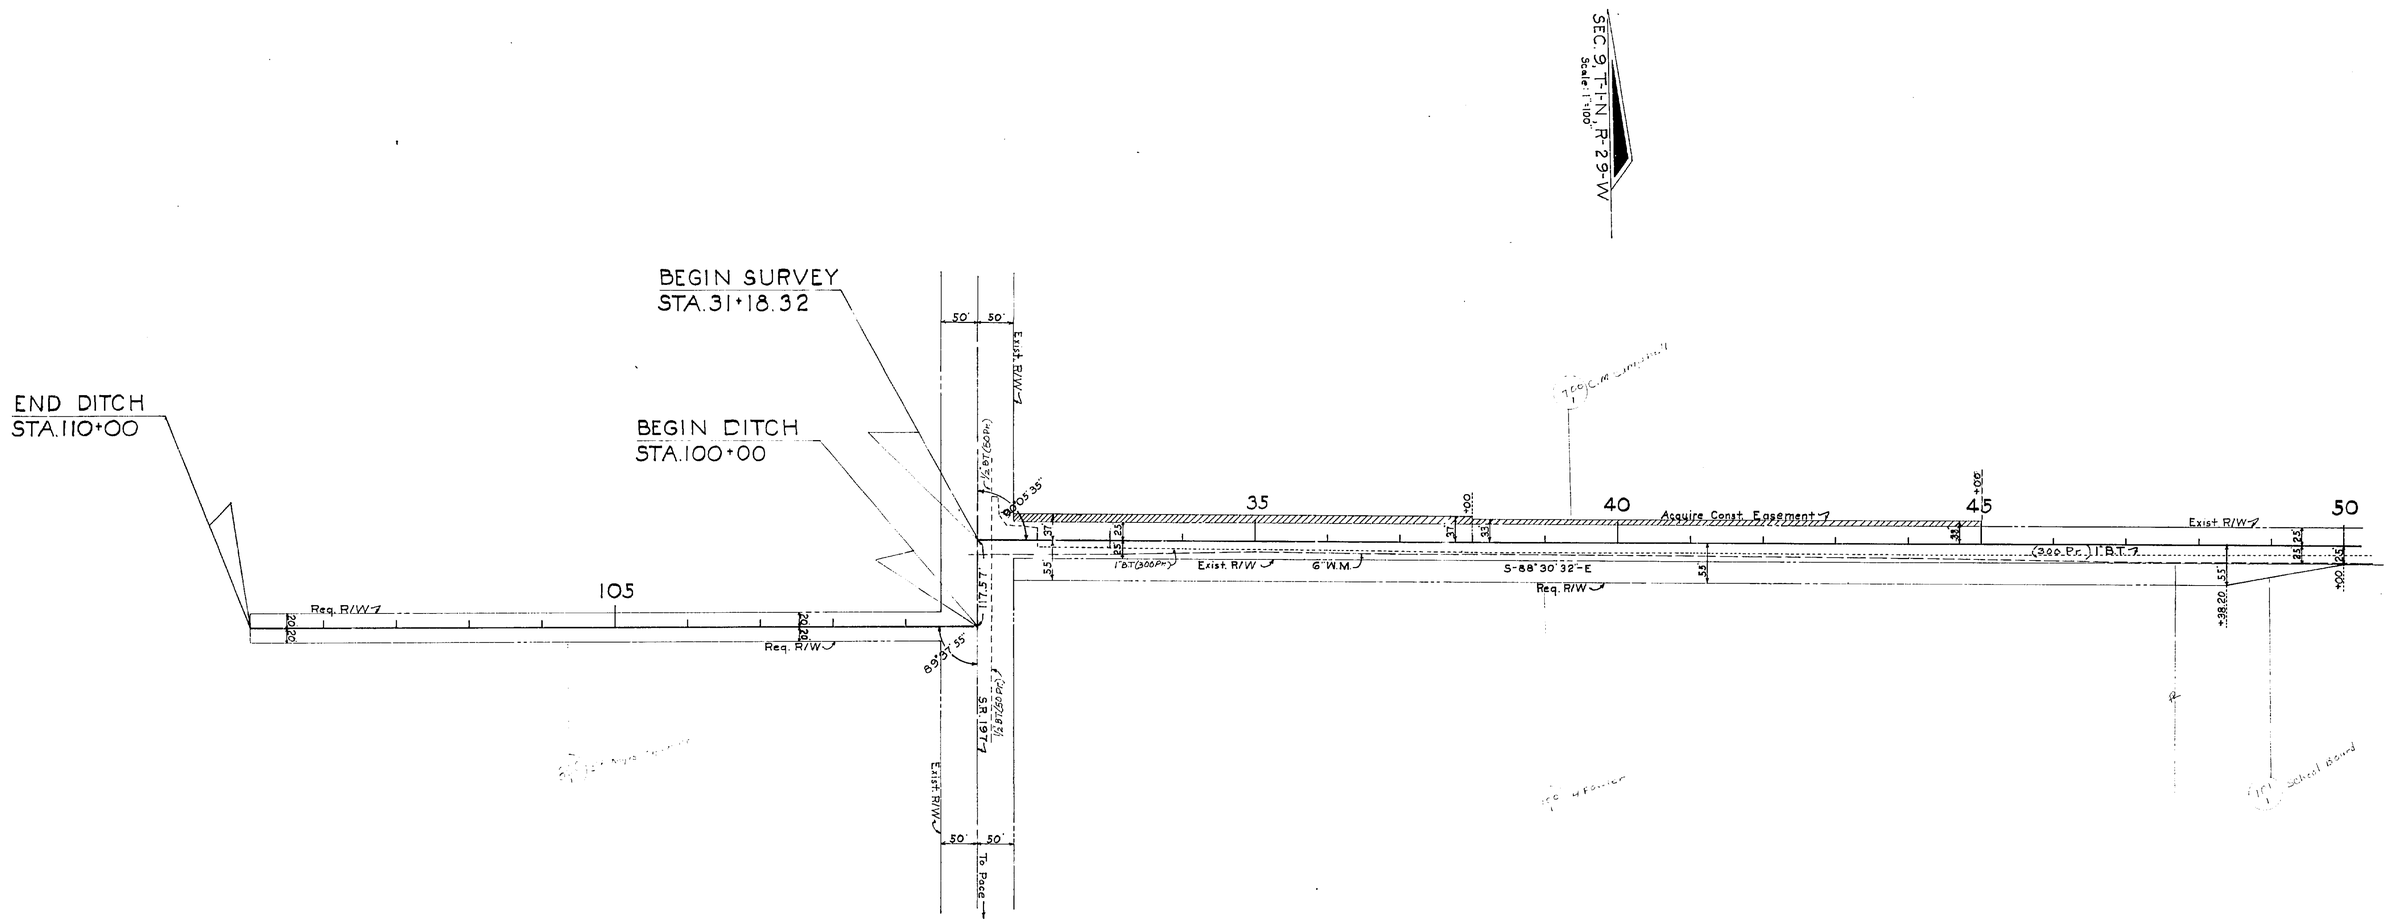

UTILITY OWNERS
POWER: Gulf Power Co.
TELEPHONE CABLE: Southern Bell Tele. Co.
WATER MAINS: Pace Water Works
GAS MAINS: City of Milton

REVISION	BY	DATE
Tele. Cable	QLW-MHC	1-13-71

STATE OF FLORIDA
DEPARTMENT OF TRANSPORTATION

RIGHT OF WAY MAP

STATE ROAD No. SANTA ROSA COUNTY

	BY	DATE	APPROVED BY	DATE
DRAWN				11-30-70
TRACED	C.H.	11-14-70		DISTRICT ENGINEER
CHECKED	M.M.	11-16-70		1-6-71
COMPARED				ENGINEER OF RIGHT OF WAY
INDEXED				STATE HIGHWAY ENGINEER

SECTION 58518-2601 SHEET 1 OF 2

B.I. No. 327929

S.R. 197 VIA PACE JR. HIGH SCHOOL TO S.R. S-197-B

FED. ROAD DIV. No.	STATE	F A PROJECT NO.	FISCAL YEAR	SHEET No.
3	FLA.	58518-2601		2

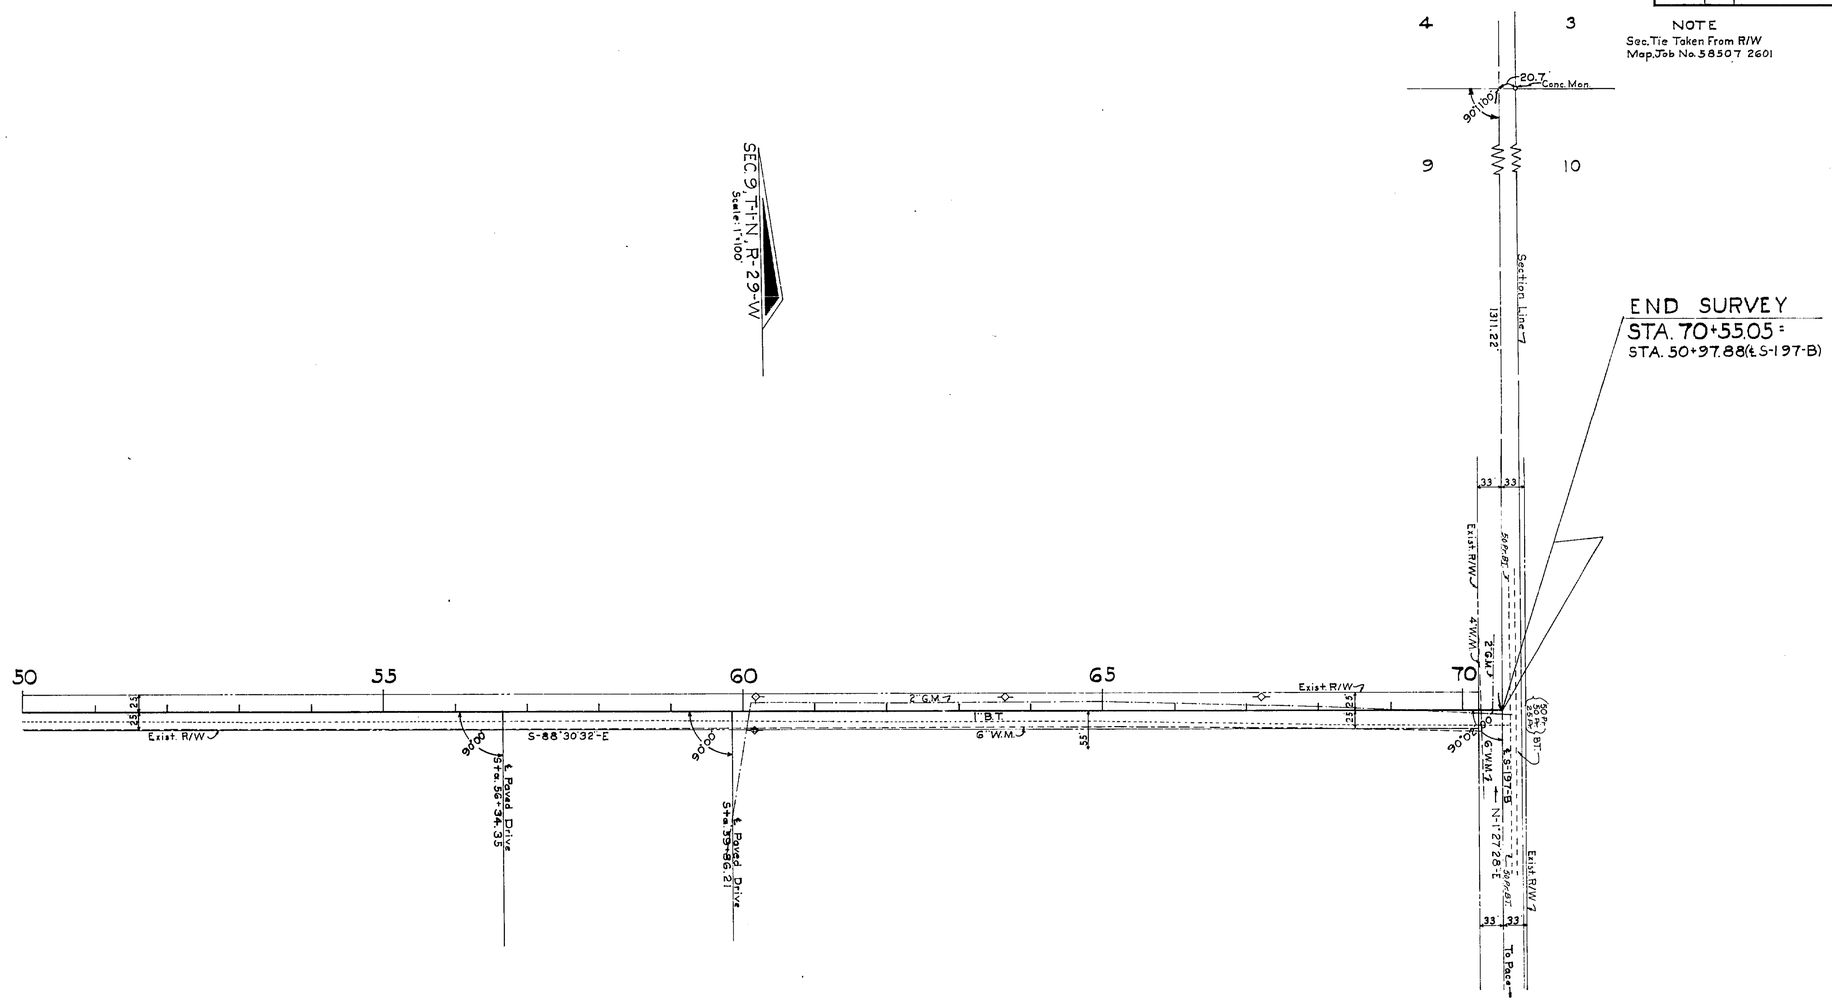

STATE OF FLORIDA
DEPARTMENT OF TRANSPORTATION

RIGHT OF WAY MAP

STATE ROAD NO. SANTA ROSA COUNTY

	BY	DATE	APPROVED BY	DATE
DRAWN			T. B. Webb	11-20-70 DISTRICT ENGINEER
TRACED	C.H.	11-14-70		1-6-71 ENGINEER OF RIGHT OF WAY
CHECKED	M.M.	11-16-70		
COMPARED				
INDEXED				STATE HIGHWAY ENGINEER

REVISION	BY	DATE
Tale Cable	Q.L.K. MHC	1-13-71

SECTION 58518-2601 SHEET 2 OF 2

S.R. 197 VIA PACE JR. HIGH SCHOOL TO S.R. S-197-B

FED. ROAD DIV. No.	STATE	F A PROJECT NO.	FISCAL YEAR	SHEET No.
3	FLA.			1

BOOK NUMBER
1008449

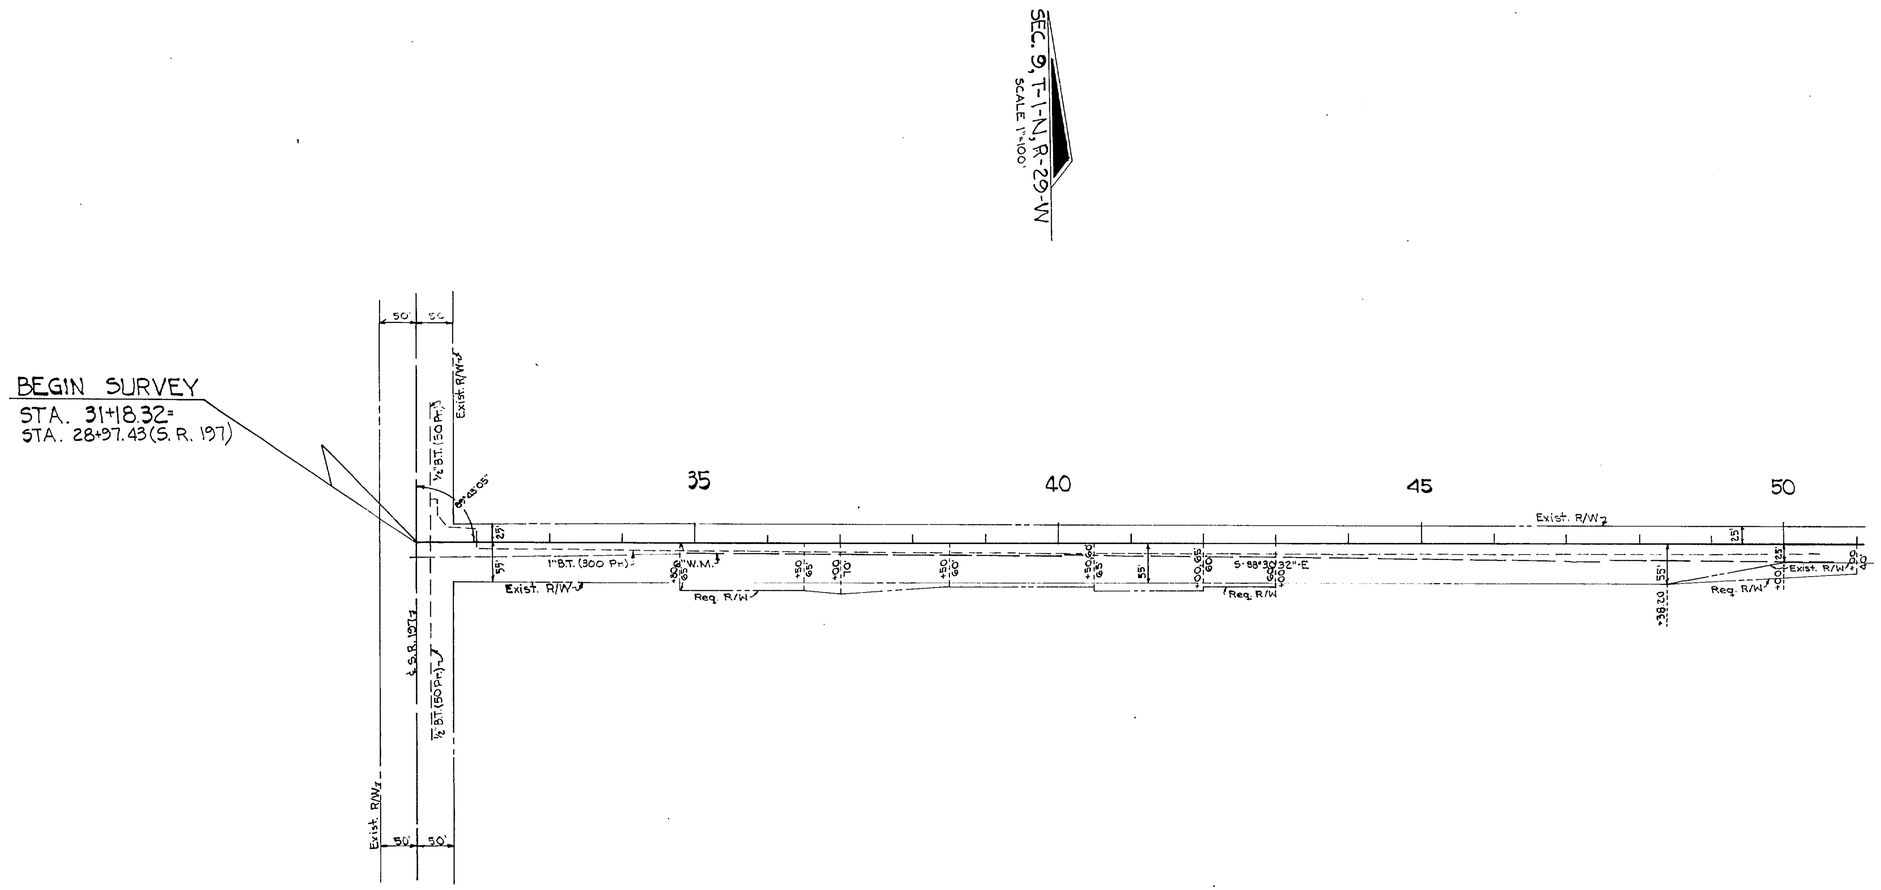

UTILITY OWNERS

POWER: Gulf Power Company
TELEPHONE: Southern Bell Telephone Company
WATER MAINS: Pace Water Works
GAS MAINS: City of Milton

Budget Item Number = 327950

STATE OF FLORIDA
DEPARTMENT OF TRANSPORTATION

RIGHT OF WAY MAP

STATE ROAD NO. S-197-B SANTA ROSA COUNTY

	BY	DATE	APPROVED BY	DATE
DRAWN				
TRACED	B. H.	8-21-75	DISTRICT ENGINEER	
CHECKED	F.A.	8-21-75	ENGINEER OF RIGHT OF WAY	10-16-75
COMPARED				
INDEXED			STATE HIGHWAY ENGINEER	

REVISION	BY	DATE

SECTION 58507-2602 SHEET 1 OF 2

SIDEWALKS IN PACE

FED. ROAD DIV. No.	STATE	F A PROJECT NO.	FISCAL YEAR	SHEET No.
3	FLA.			2

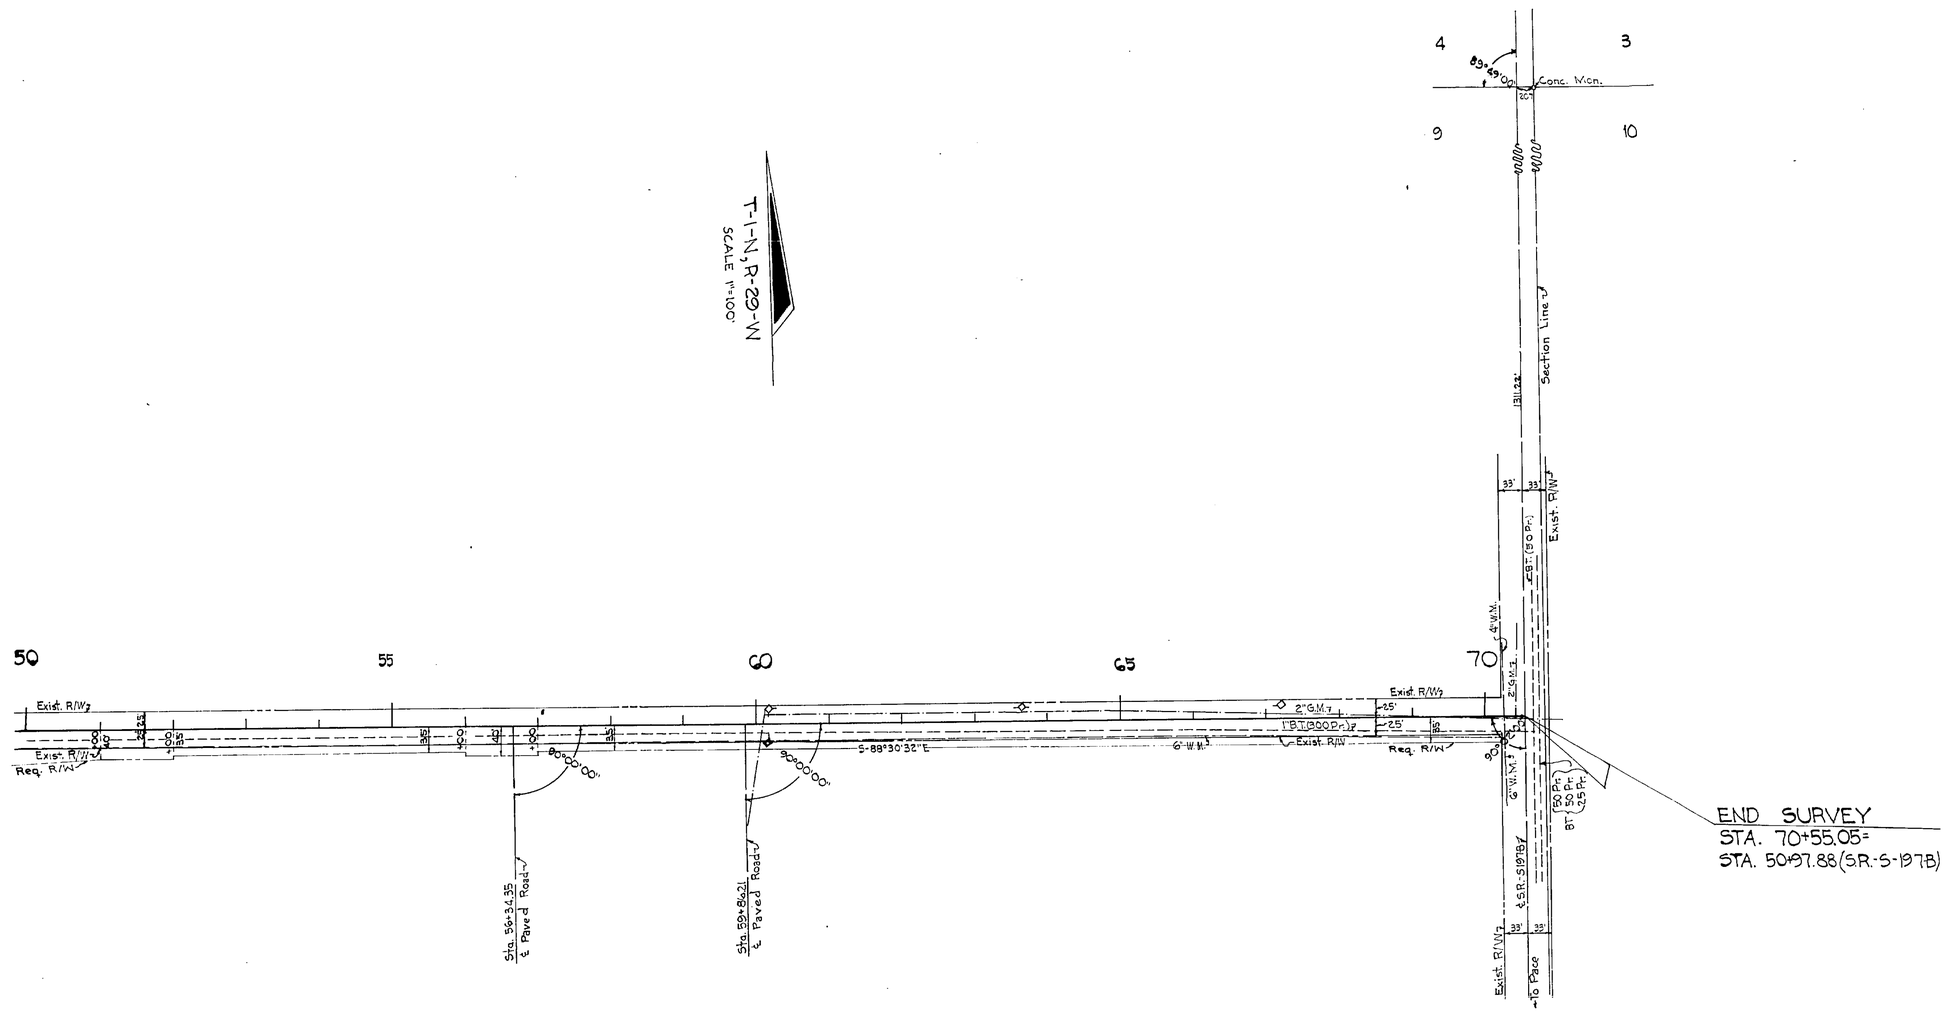

STATE OF FLORIDA
DEPARTMENT OF TRANSPORTATION

RIGHT OF WAY MAP

STATE ROAD No. S-197-B SANTA ROSA COUNTY

	BY	DATE	APPROVED BY	DATE
DRAWN			E. Wagner	10-16-75
TRACED	B. H.	8-21-75	DISTRICT ENGINEER	
CHECKED			H. E. Wheel	10-16-75
COMPARED			ENGINEER OF RIGHT OF WAY	
INDEXED			STATE HIGHWAY ENGINEER	

REVISION	BY	DATE

SECTION 58507-2602 SHEET 2 OF 2

SIDEWALKS IN PACE