FED. ROAD DIV. No.	STATE	PROJECT No.	FISCAL YEAR	SHEET No.
3	FLA.	58519-2601		1

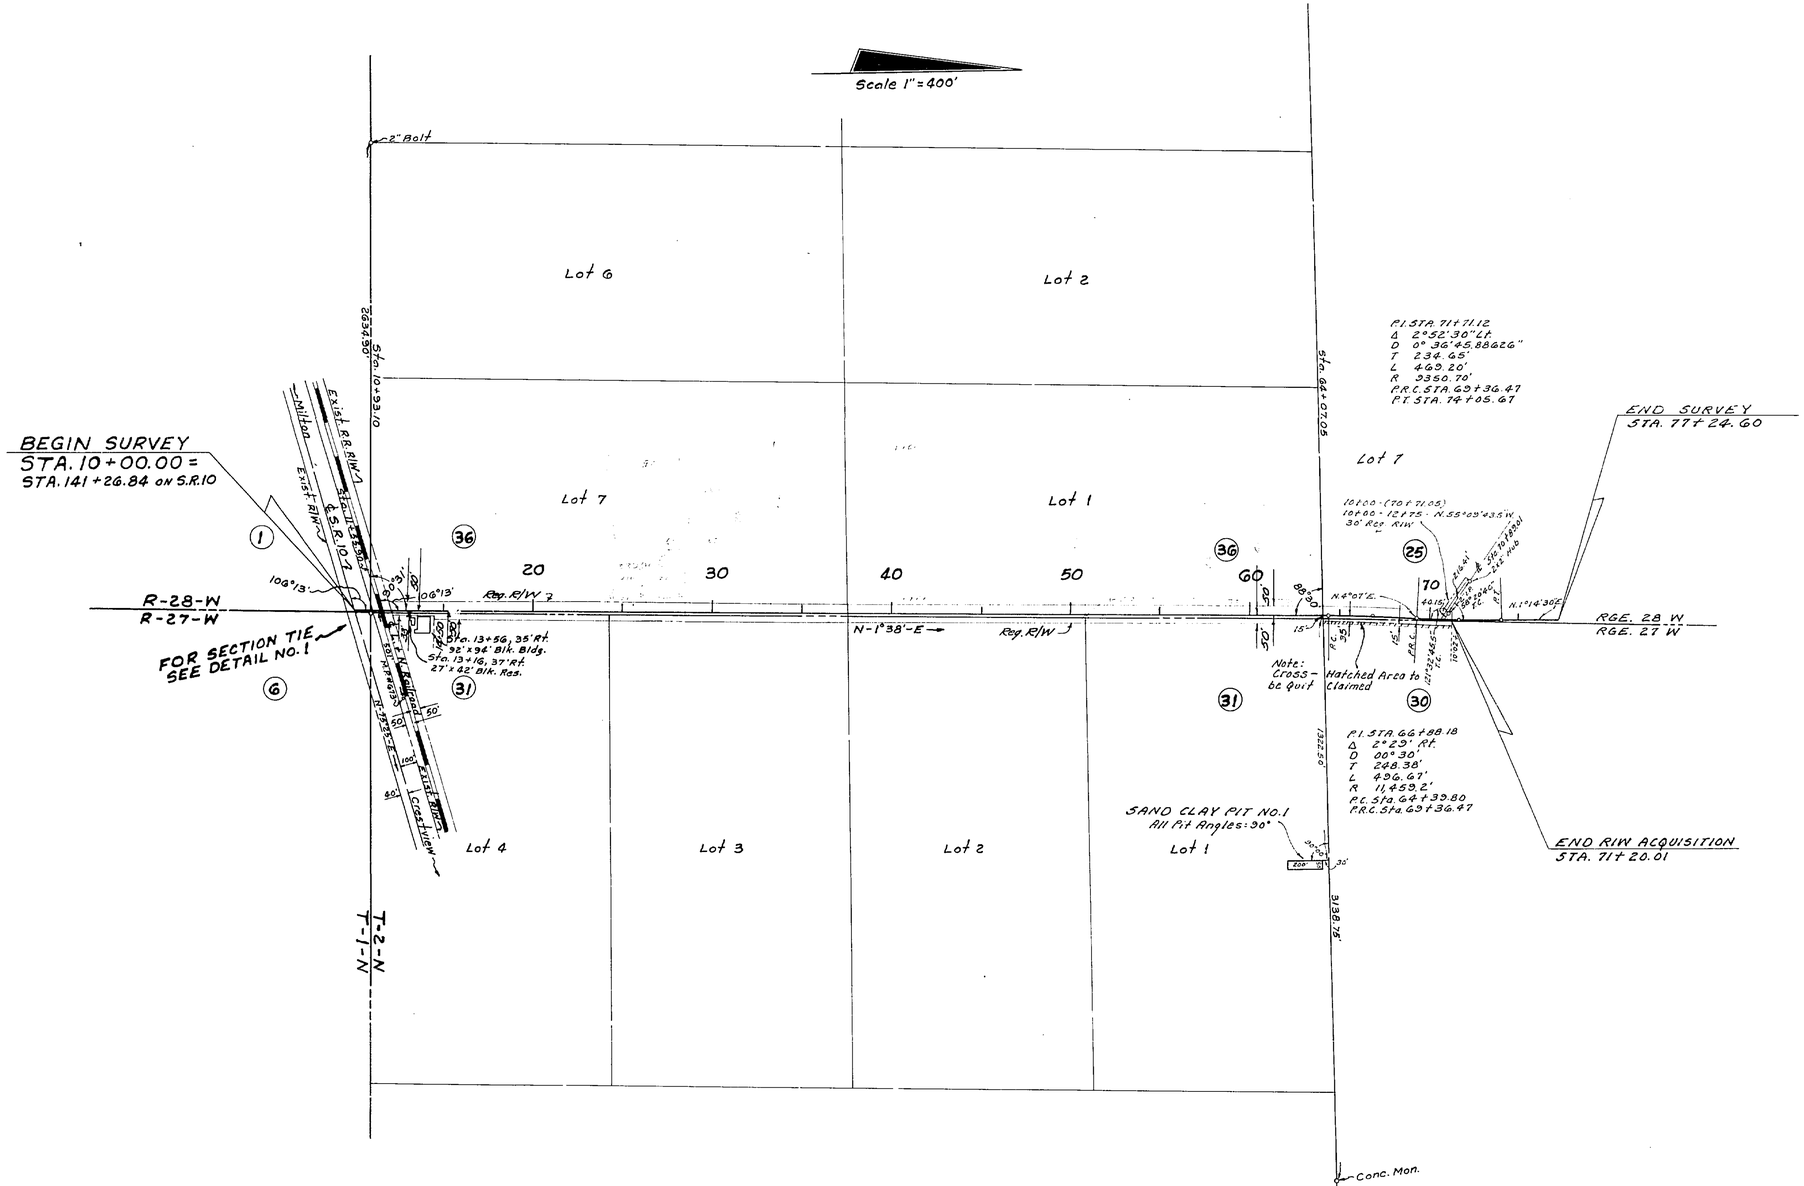

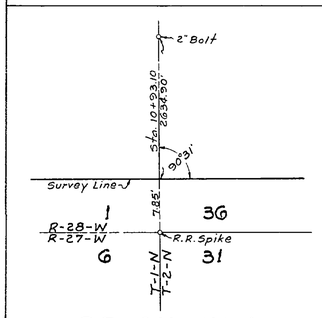

DETAIL NO. 1
No Scale

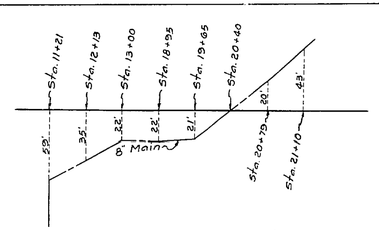

DETAIL OF GAS MAINS
Owner - Okaloosa Gas District
No Scale

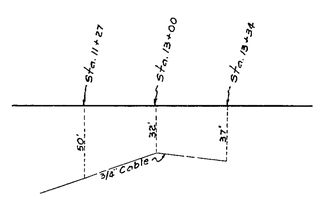

DETAIL OF TELEPHONE CABLES
Owner - Southern Bell Telephone Co.
No Scale

UTILITY POLES

STATION	POWER RT.	POWER LT.	STATION	TELEPHONE RT.	TELEPHONE LT.
12+36	41'		14+11		6'
14+11		6'	67+13	17'	
67+13	17'		70+39	6'	
70+39	6'		71+04		21.5'
71+04		21.5'			

Power - Owned by Gulf Power Co.
Telephone - Owned by Southern Bell Tele. Co.

Revision	By	Date
Cross-Hatched Area	J.C.-T.O.W.	4-20-66
Ext. R/W Acquisition	B.W.-T.O.W.	5-24-65
Sand Clay Pit No. 1	B.W.-T.O.W.	4-30-65

STATE OF FLORIDA
STATE ROAD DEPARTMENT

RIGHT OF WAY MAP

STATE ROAD No. SANTA ROSA COUNTY

	By	Date
Drawn		
Traced	S.C.	10-31-63
Checked		
Compared		
Indexed		

Approved By — Date
DISTRICT ENGINEER
ENGINEER OF RIGHT OF WAY
STATE HIGHWAY ENGINEER

SECTION. 58519-2601 SHEET 1 OF 1

MILTON AIRPORT ROAD