T-4-N, R-30-W
T-4-N, R-29-W

5334.79'(C)

25 30
Conc. Mon.
37 31

9384.87'
Sta. 110+34.52 (C)

30 29
Set D.O.T. Mon.
31 32

Note:
⊙--- *R/W Mrk.*

These symbols denote the location of underground Permanent R/W Markers (P. R/W M.) The P.R/W M. are 5/8" copper coated rods. Above ground reference markers are located within 1' of the P. R/W M., where possible.

The locations of the P. R/W M. were established by field survey in June 1977. The original field notes are filed in the District 3 Office, State of Florida Department of Transportation, Chipley, Florida. Copies of these notes are filed in the office of R/W Engineering, State of Florida Department of Transportation, Tallahassee, Florida.

Filed for record in the Office of the Clerk of the Circuit Court for the County of Santa Rosa, State of Florida, in Map Book A, Page 21 on the 20 day of October A.D. 1977.

Clerk of the Circuit Court
Santa Rosa County, Florida

UTILITY POLES

POWER POLES						TELEPHONE POLES					
STATION	LT.	RT.	STATION	LT.	RT.	STATION	LT.	RT.	STATION	LT.	RT.
31+82		15'	123+26	20'		31+82		15'	140+15	23	
34+90		15'	125+48	22'		34+90		15'	145+14	23'	
36+61	75'		130+49	20		36+61	75'		149+78	22'	
37+68		15'	135+41	22'		37+68		15'	154+50	21	
39+43		15'	140+15	23'		39+43		15'	159+27	19'	
42+81		16'	145+14	23'		42+81		16'	163+80	17'	
43+43		57'	149+78	22'		43+43		57'	166+80	17'	
44+19		40'	154+50	21'		47+48		16'	168+34	17'	
47+48		16'	158+94		39'	52+21		16'	168+38		60
52+21		16'	159+27	19'		59+84		17'	173+58	15'	
56+66		82'	163+80	17'		61+13		72'	179+07	14'	
57+08		16'	166+80	17		61+65		16'			
59+84		17'	168+34	17'		66+37		16			
61+13		72'	168+38		60'	71+14		13'			
61+65		16'	169+36		23'	75+13		16'			
66+37		16'	173+58	15'		78+91		16'			
71+14		13'	179+07	14'		79+01		80'			
75+13		16'	179+20		75	83+17		16'			
78+91		16'	184+97	12		83+18		15'			
79+01		80'	189+53		51'	88+17		16			
83+18		15'	194+98		50'	93+18		13'			
83+19	13'		200+47		51'	97+03		17'			
83+24	16'		206+80		57'	101+29		19'			
88+17		16'				105+74		19'			
93+18		18				109+74		20'			
97+03		17'				112+53		39'			
101+29		19'				113+00	21'				
105+74		19'				118+17	20'				
109+74		20'				123+26	20'				
112+53		39'				125+48	22'				
113+00	21'					130+49	20'				
118+17	20'					135+41	22'				
OWNER: Escambia River Elec. Co-op.						OWNER: Southern Bell Telephone & Telegraph Co.					

UTILITY OWNERS

Power	Escambia River Electric Co-op.
Telephone	Southern Bell Telephone & Telegraph Co.
Water Main	Moore Creek Mt. Carmel Utilities Inc.
Gas Main	Five Flags Pipe Line Co.

FED. ROAD DIV. No.	STATE	F A PROJECT NO.	FISCAL YEAR	SHEET No.
3	FLA.			1

Book No's 899369, 899397, 899398, 899399, 899400, 1000533, 1000534

B.I. No 327940

REVISION	BY	DATE
Add. P.R/W M.	KWG	10-4-77
Property Tie		3-23-76
Ditch		
Section Line	FA	10-10-74

STATE OF FLORIDA
DEPARTMENT OF TRANSPORTATION

RIGHT OF WAY MAP

STATE ROAD NO. S-178 SANTA ROSA COUNTY

	BY	DATE	APPROVED BY	DATE
DRAWN			DISTRICT ENGINEER	
TRACED	ITG III	6-14-74		
CHECKED	R&M.	7-11-74	Thomas E. Russ, ENGINEER OF RIGHT OF WAY	7-23-74
COMPARED				
INDEXED			STATE HIGHWAY ENGINEER	

SECTION 58523-2602 SHEET 1 OF 2

SPANISH TRAIL ROAD — FROM S.R. 197 TO S.R. 89

FED. ROAD DIV. No.	STATE	F A PROJECT NO.	FISCAL YEAR	SHEET No.
3	FLA.			2

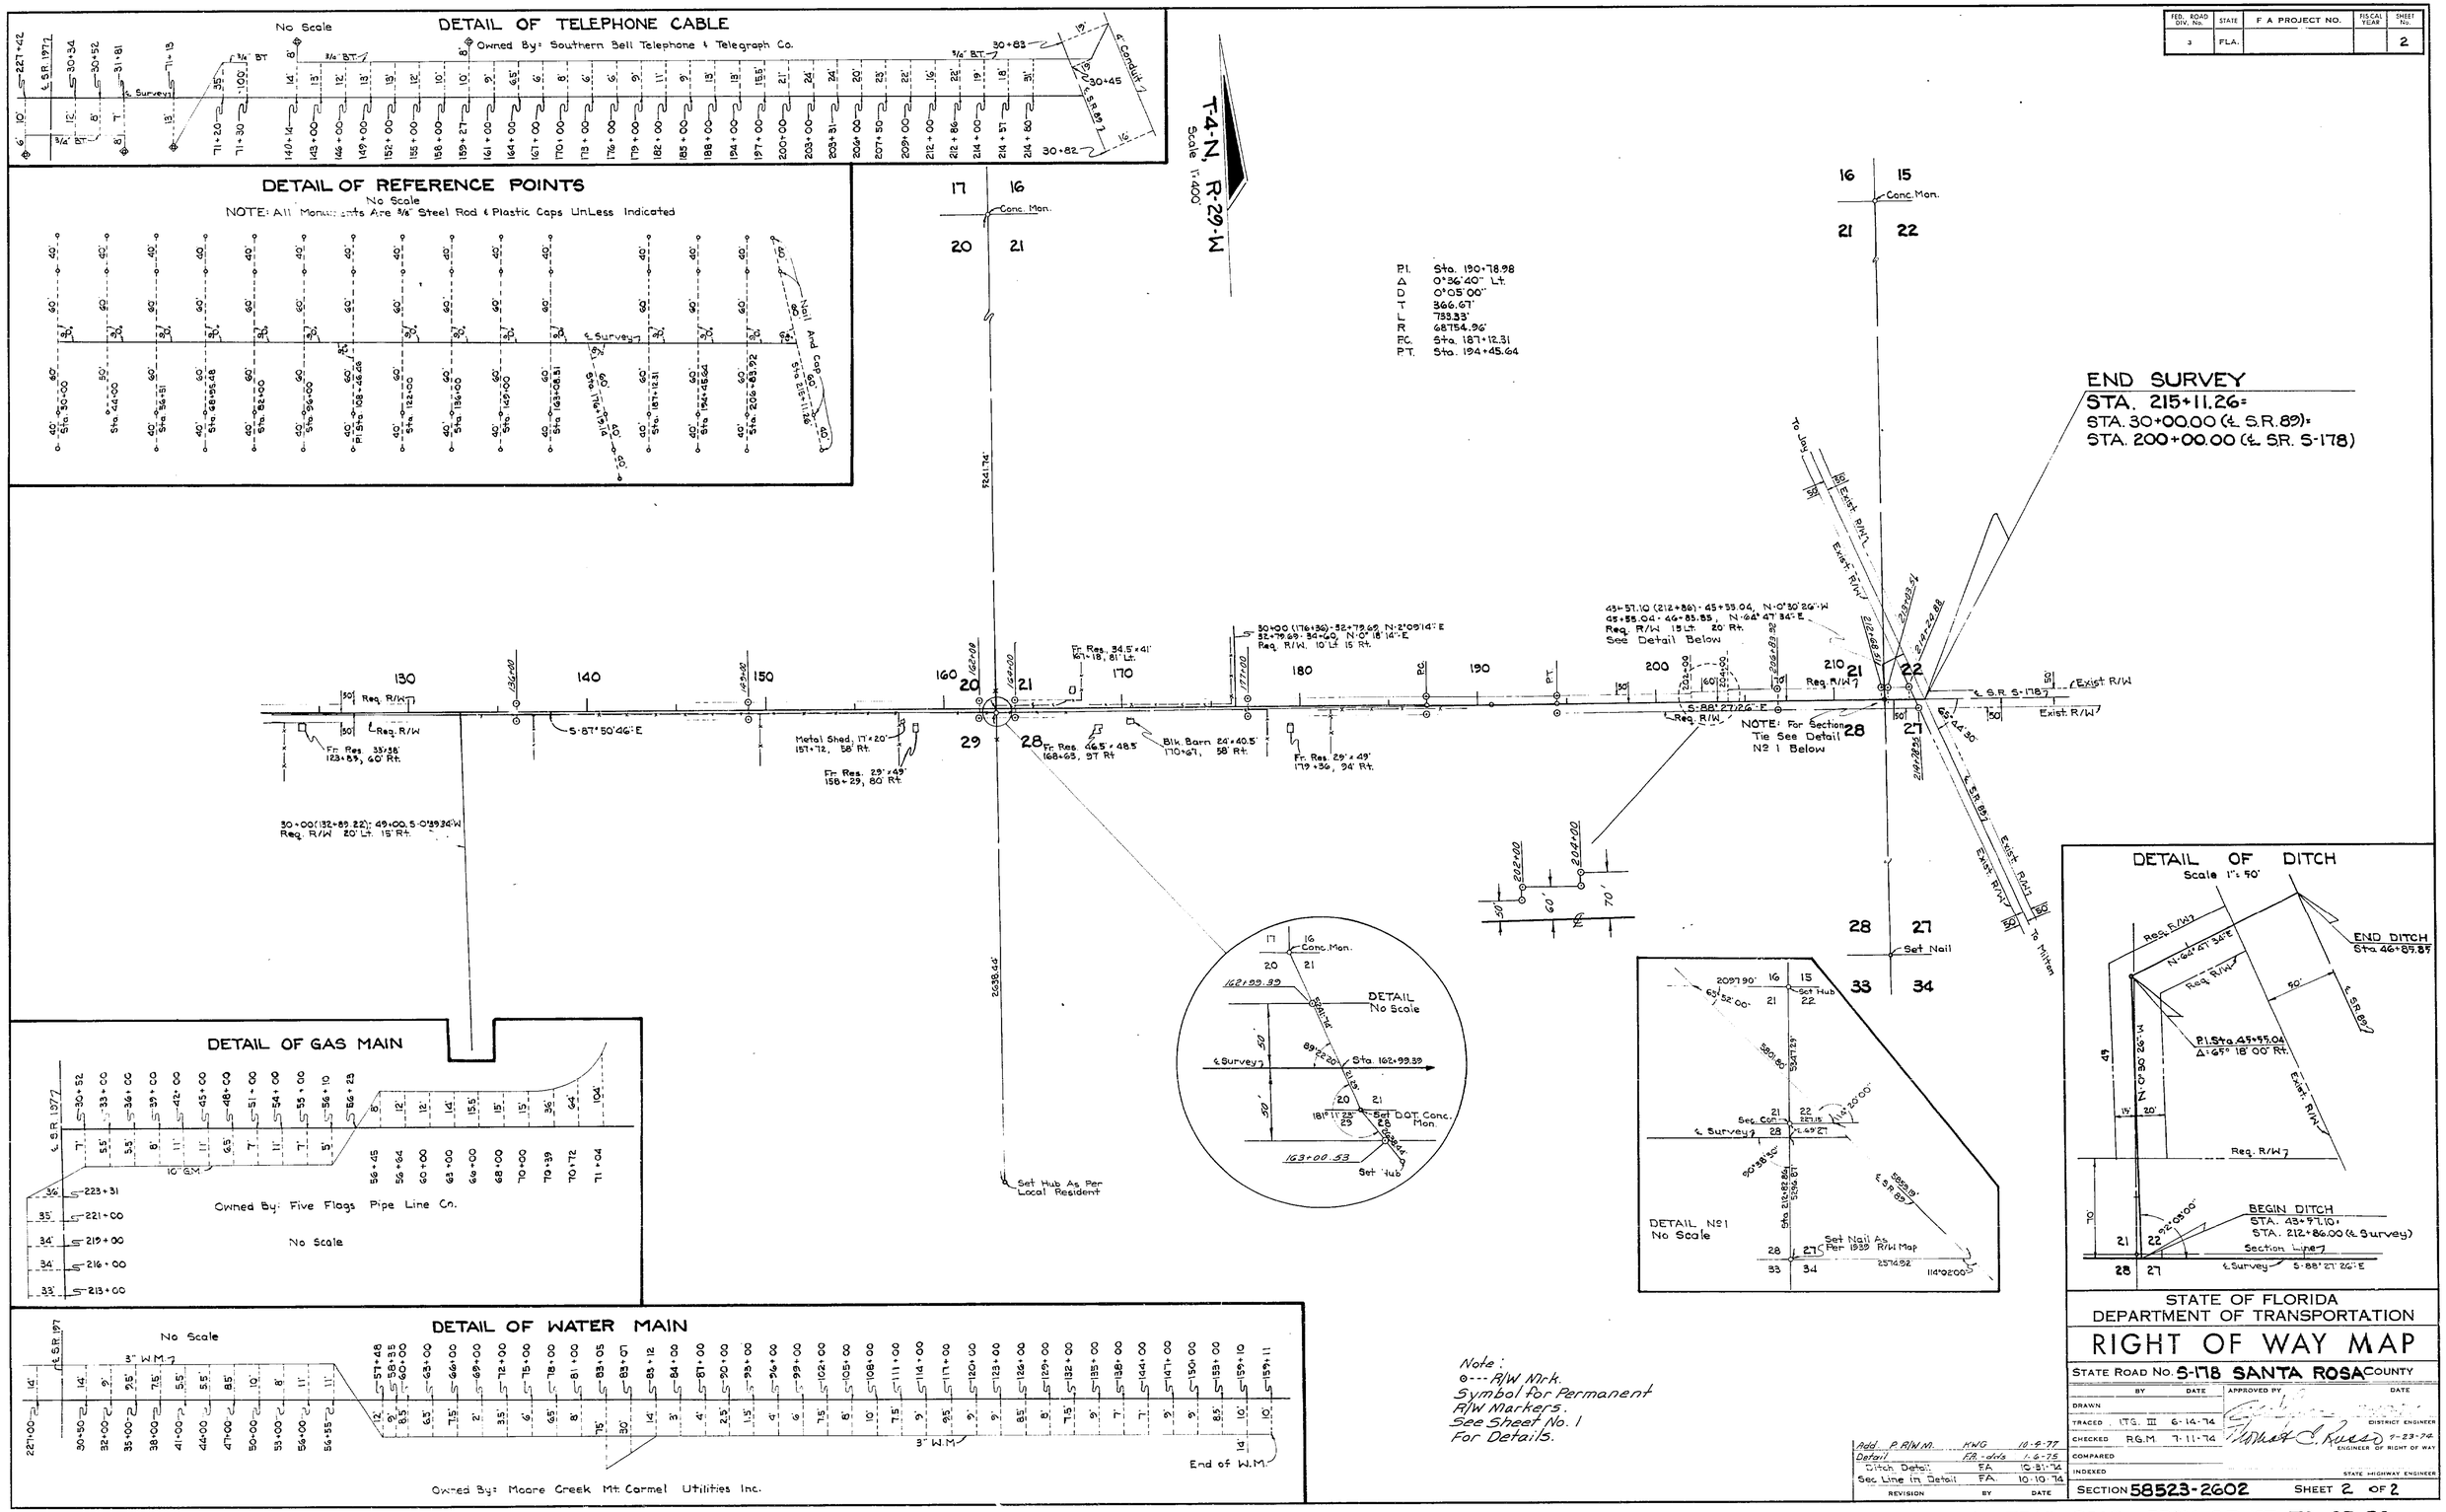

STATE OF FLORIDA
DEPARTMENT OF TRANSPORTATION

RIGHT OF WAY MAP

STATE ROAD No. S-178 SANTA ROSA COUNTY

	BY	DATE	APPROVED BY	DATE
DRAWN				
TRACED	I.T.G. III	6-14-74		DISTRICT ENGINEER
CHECKED	R.G.M.	7-11-74	Thomas C. Russo	7-23-74 ENGINEER OF RIGHT OF WAY
COMPARED				
INDEXED				STATE HIGHWAY ENGINEER

REVISION	BY	DATE
Add P.R/W.M.	KWG	10-9-77
Detail	FA.-dds	1-6-75
Ditch Detail	FA	10-31-74
Sec Line in Detail	FA.	10-10-74

SECTION 58523-2602 SHEET 2 OF 2

SPANISH TRAIL ROAD FROM S.R. 197 TO S.R. 89