FED. ROAD DIV. No.	STATE	PROJECT No.	FISCAL YEAR	SHEET No.
3	FLA.	58570-2601		1

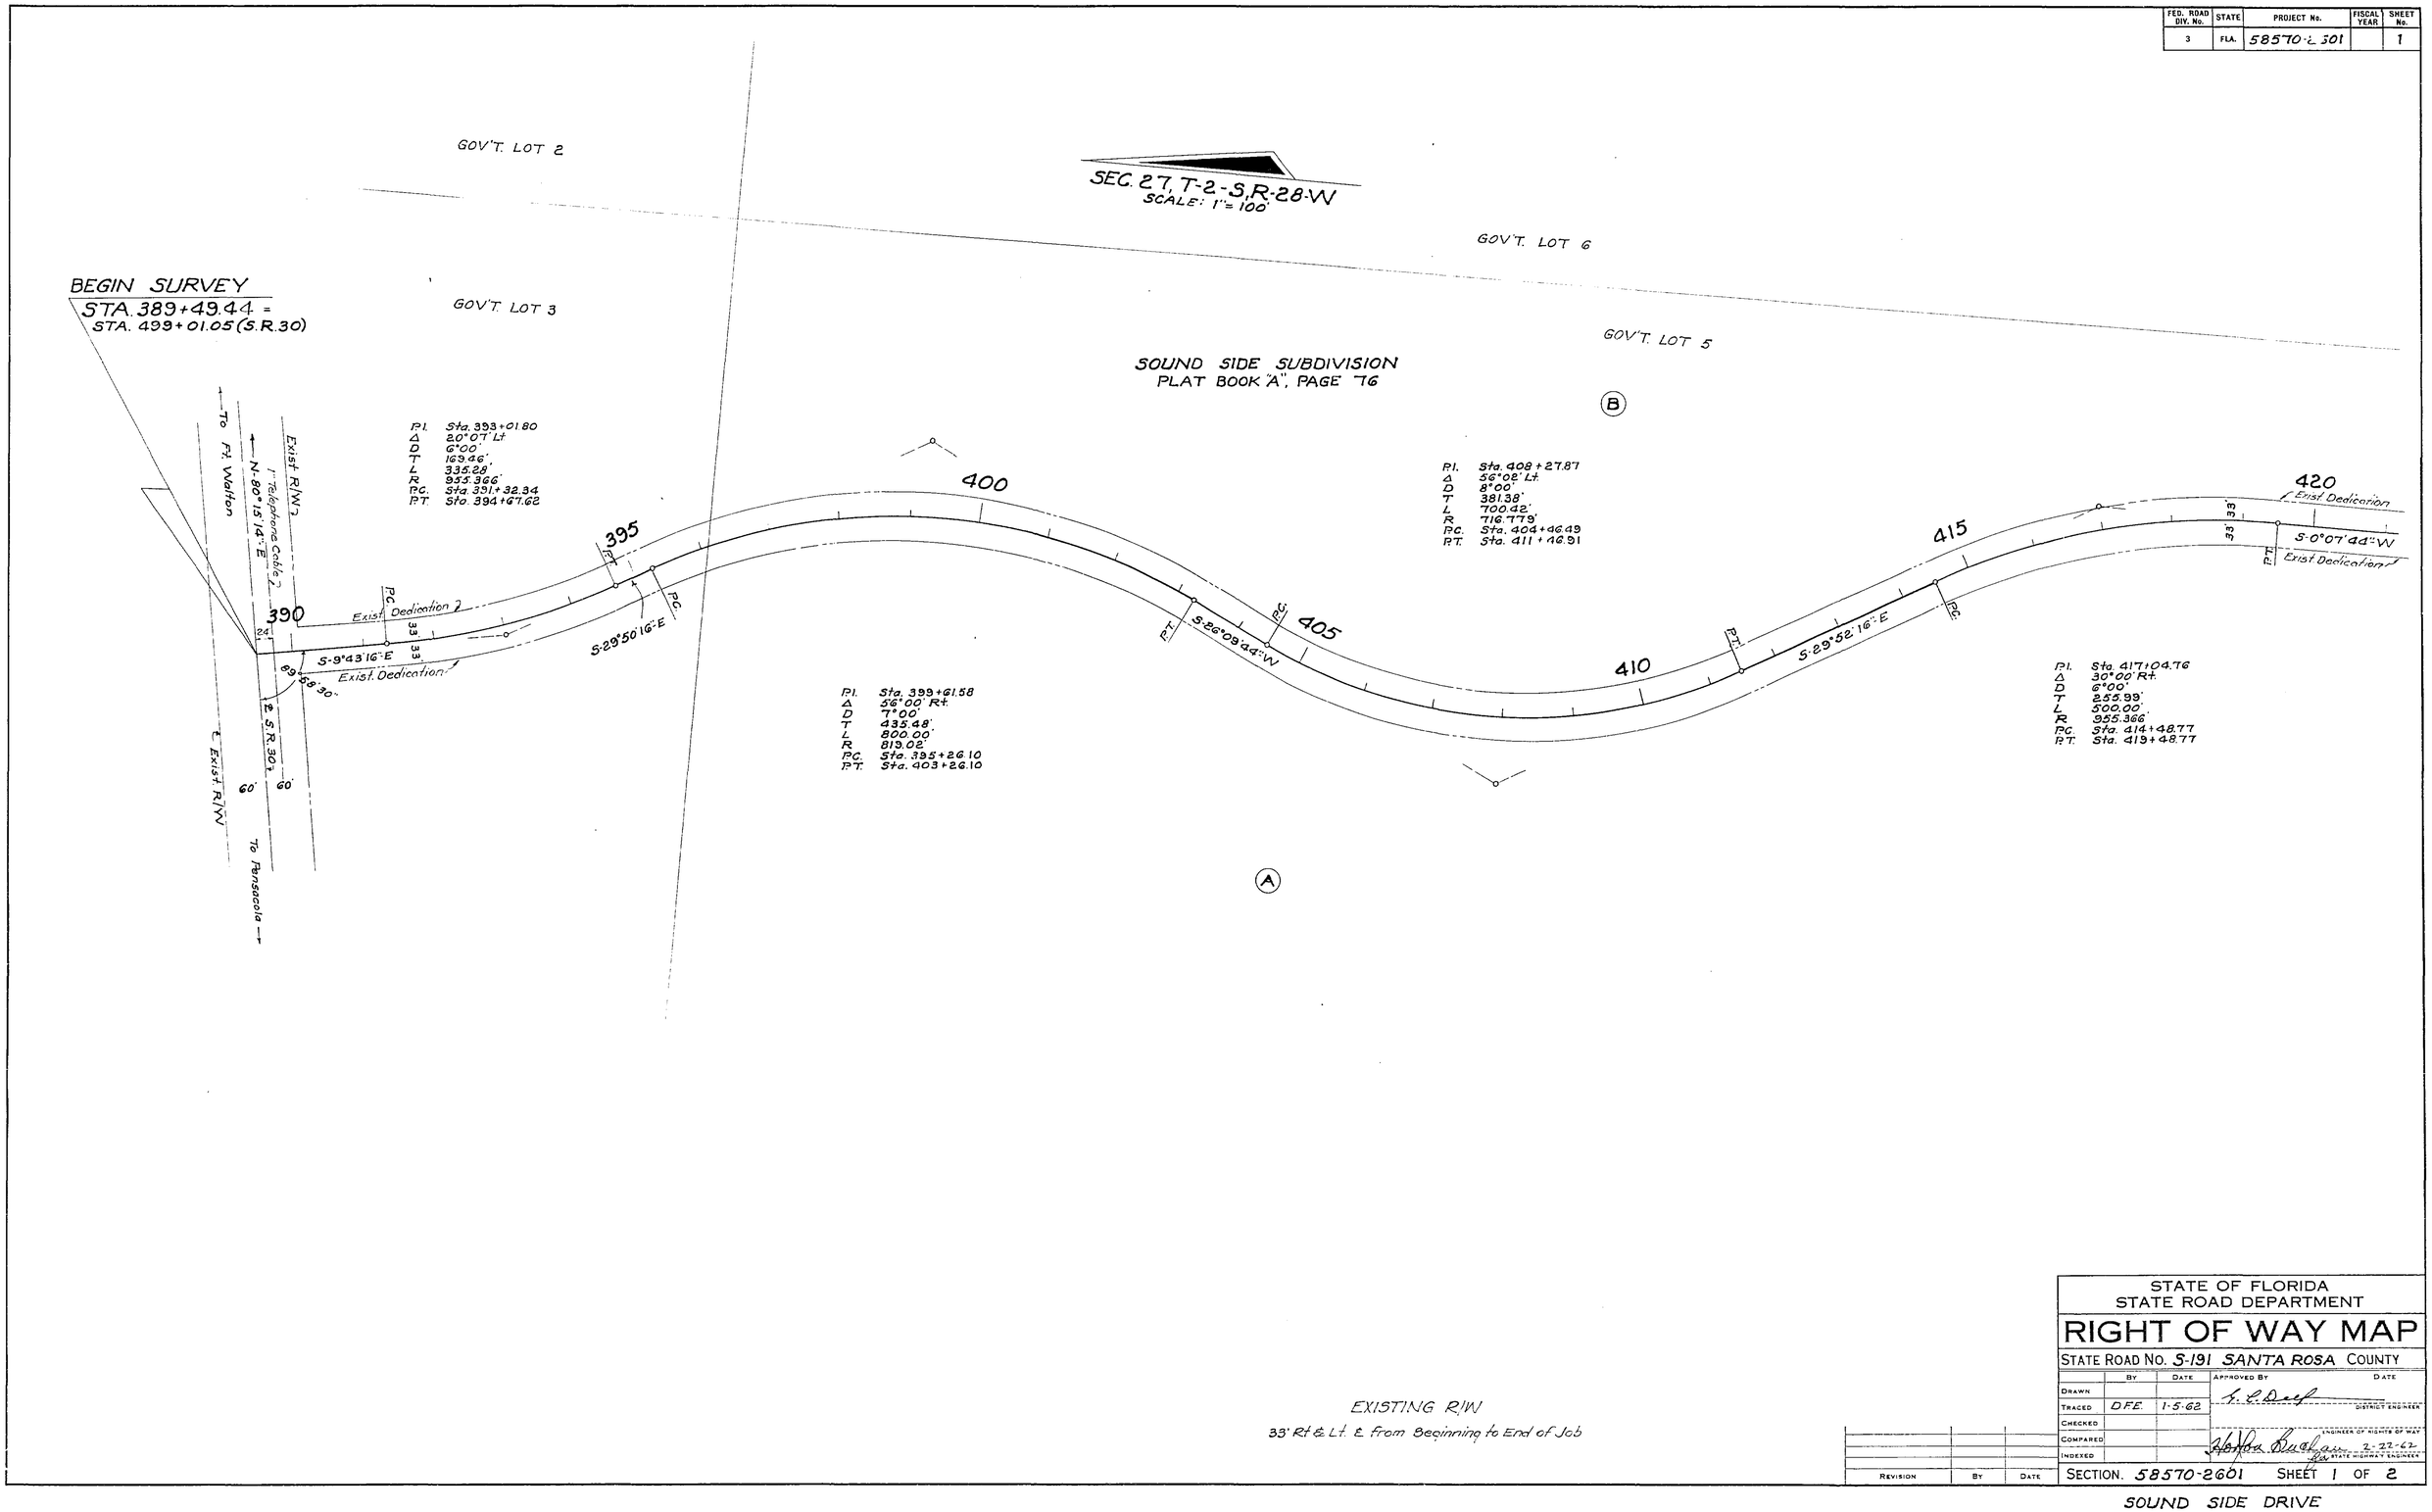

STATE OF FLORIDA
STATE ROAD DEPARTMENT

RIGHT OF WAY MAP

STATE ROAD No. S-191 SANTA ROSA COUNTY

	BY	DATE	APPROVED BY	DATE
DRAWN				
TRACED	D.F.E.	1-5-62	[signature]	DISTRICT ENGINEER
CHECKED				
COMPARED			[signature]	ENGINEER OF RIGHTS OF WAY
INDEXED				2-22-62 STATE HIGHWAY ENGINEER

REVISION	BY	DATE

SECTION. 58570-2601 SHEET 1 OF 2

SOUND SIDE DRIVE

FED. ROAD DIV. No.	STATE	PROJECT No.	FISCAL YEAR	SHEET No.
3	FLA.	5857-2601		2

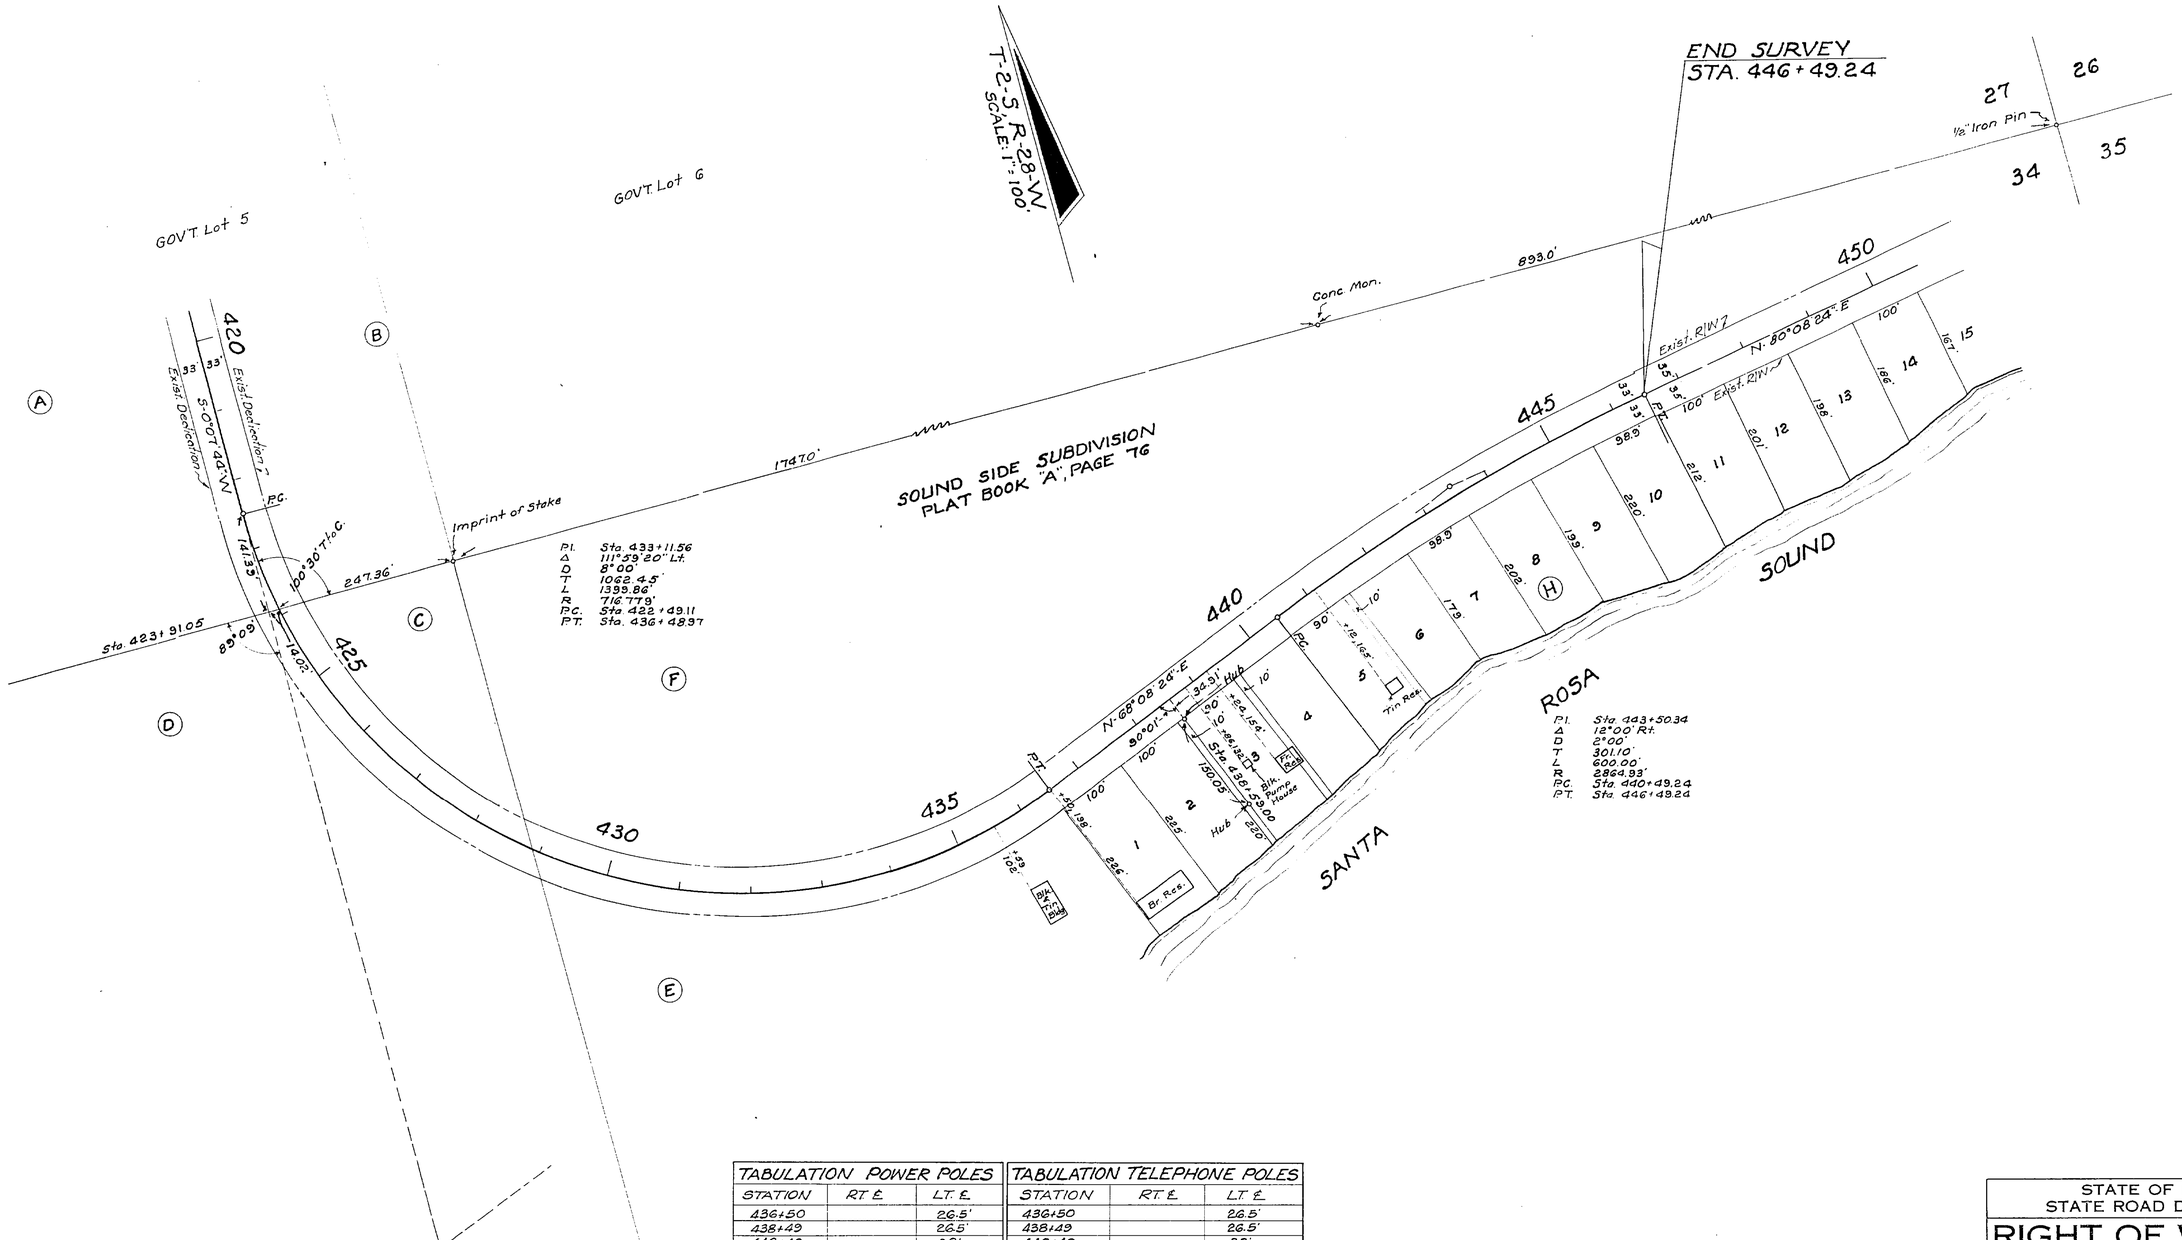

TABULATION POWER POLES		
STATION	RT. ℄	LT. ℄
436+50		26.5'
438+49		26.5'
440+48		28'
442+50		26'
444+48		27'
446+50		32'

TABULATION TELEPHONE POLES		
STATION	RT. ℄	LT. ℄
436+50		26.5'
438+49		26.5'
440+48		28'
442+50		26'
444+48		27'
446+50		32'

EXISTING R/W
33' Rt & Lt. ℄ from Beginning to End of Job

REVISION	BY	DATE

STATE OF FLORIDA
STATE ROAD DEPARTMENT

RIGHT OF WAY MAP

STATE ROAD No. S-191 SANTA ROSA COUNTY

	BY	DATE	APPROVED BY	DATE
DRAWN				
TRACED	D.F.E.	1-5-62	DISTRICT ENGINEER	
CHECKED				
COMPARED			ENGINEER OF RIGHTS OF WAY	
INDEXED			for STATE HIGHWAY ENGINEER	3-2-62

SECTION 58570-2601 SHEET 2 OF 2

SOUND SIDE DRIVE