FED. ROAD DIV. No.	STATE	SEC. AND JOB No.	FISCAL YEAR	SHEET No.	TOTAL SHEETS
3	FLA.	5859-150	'55	1	1

97

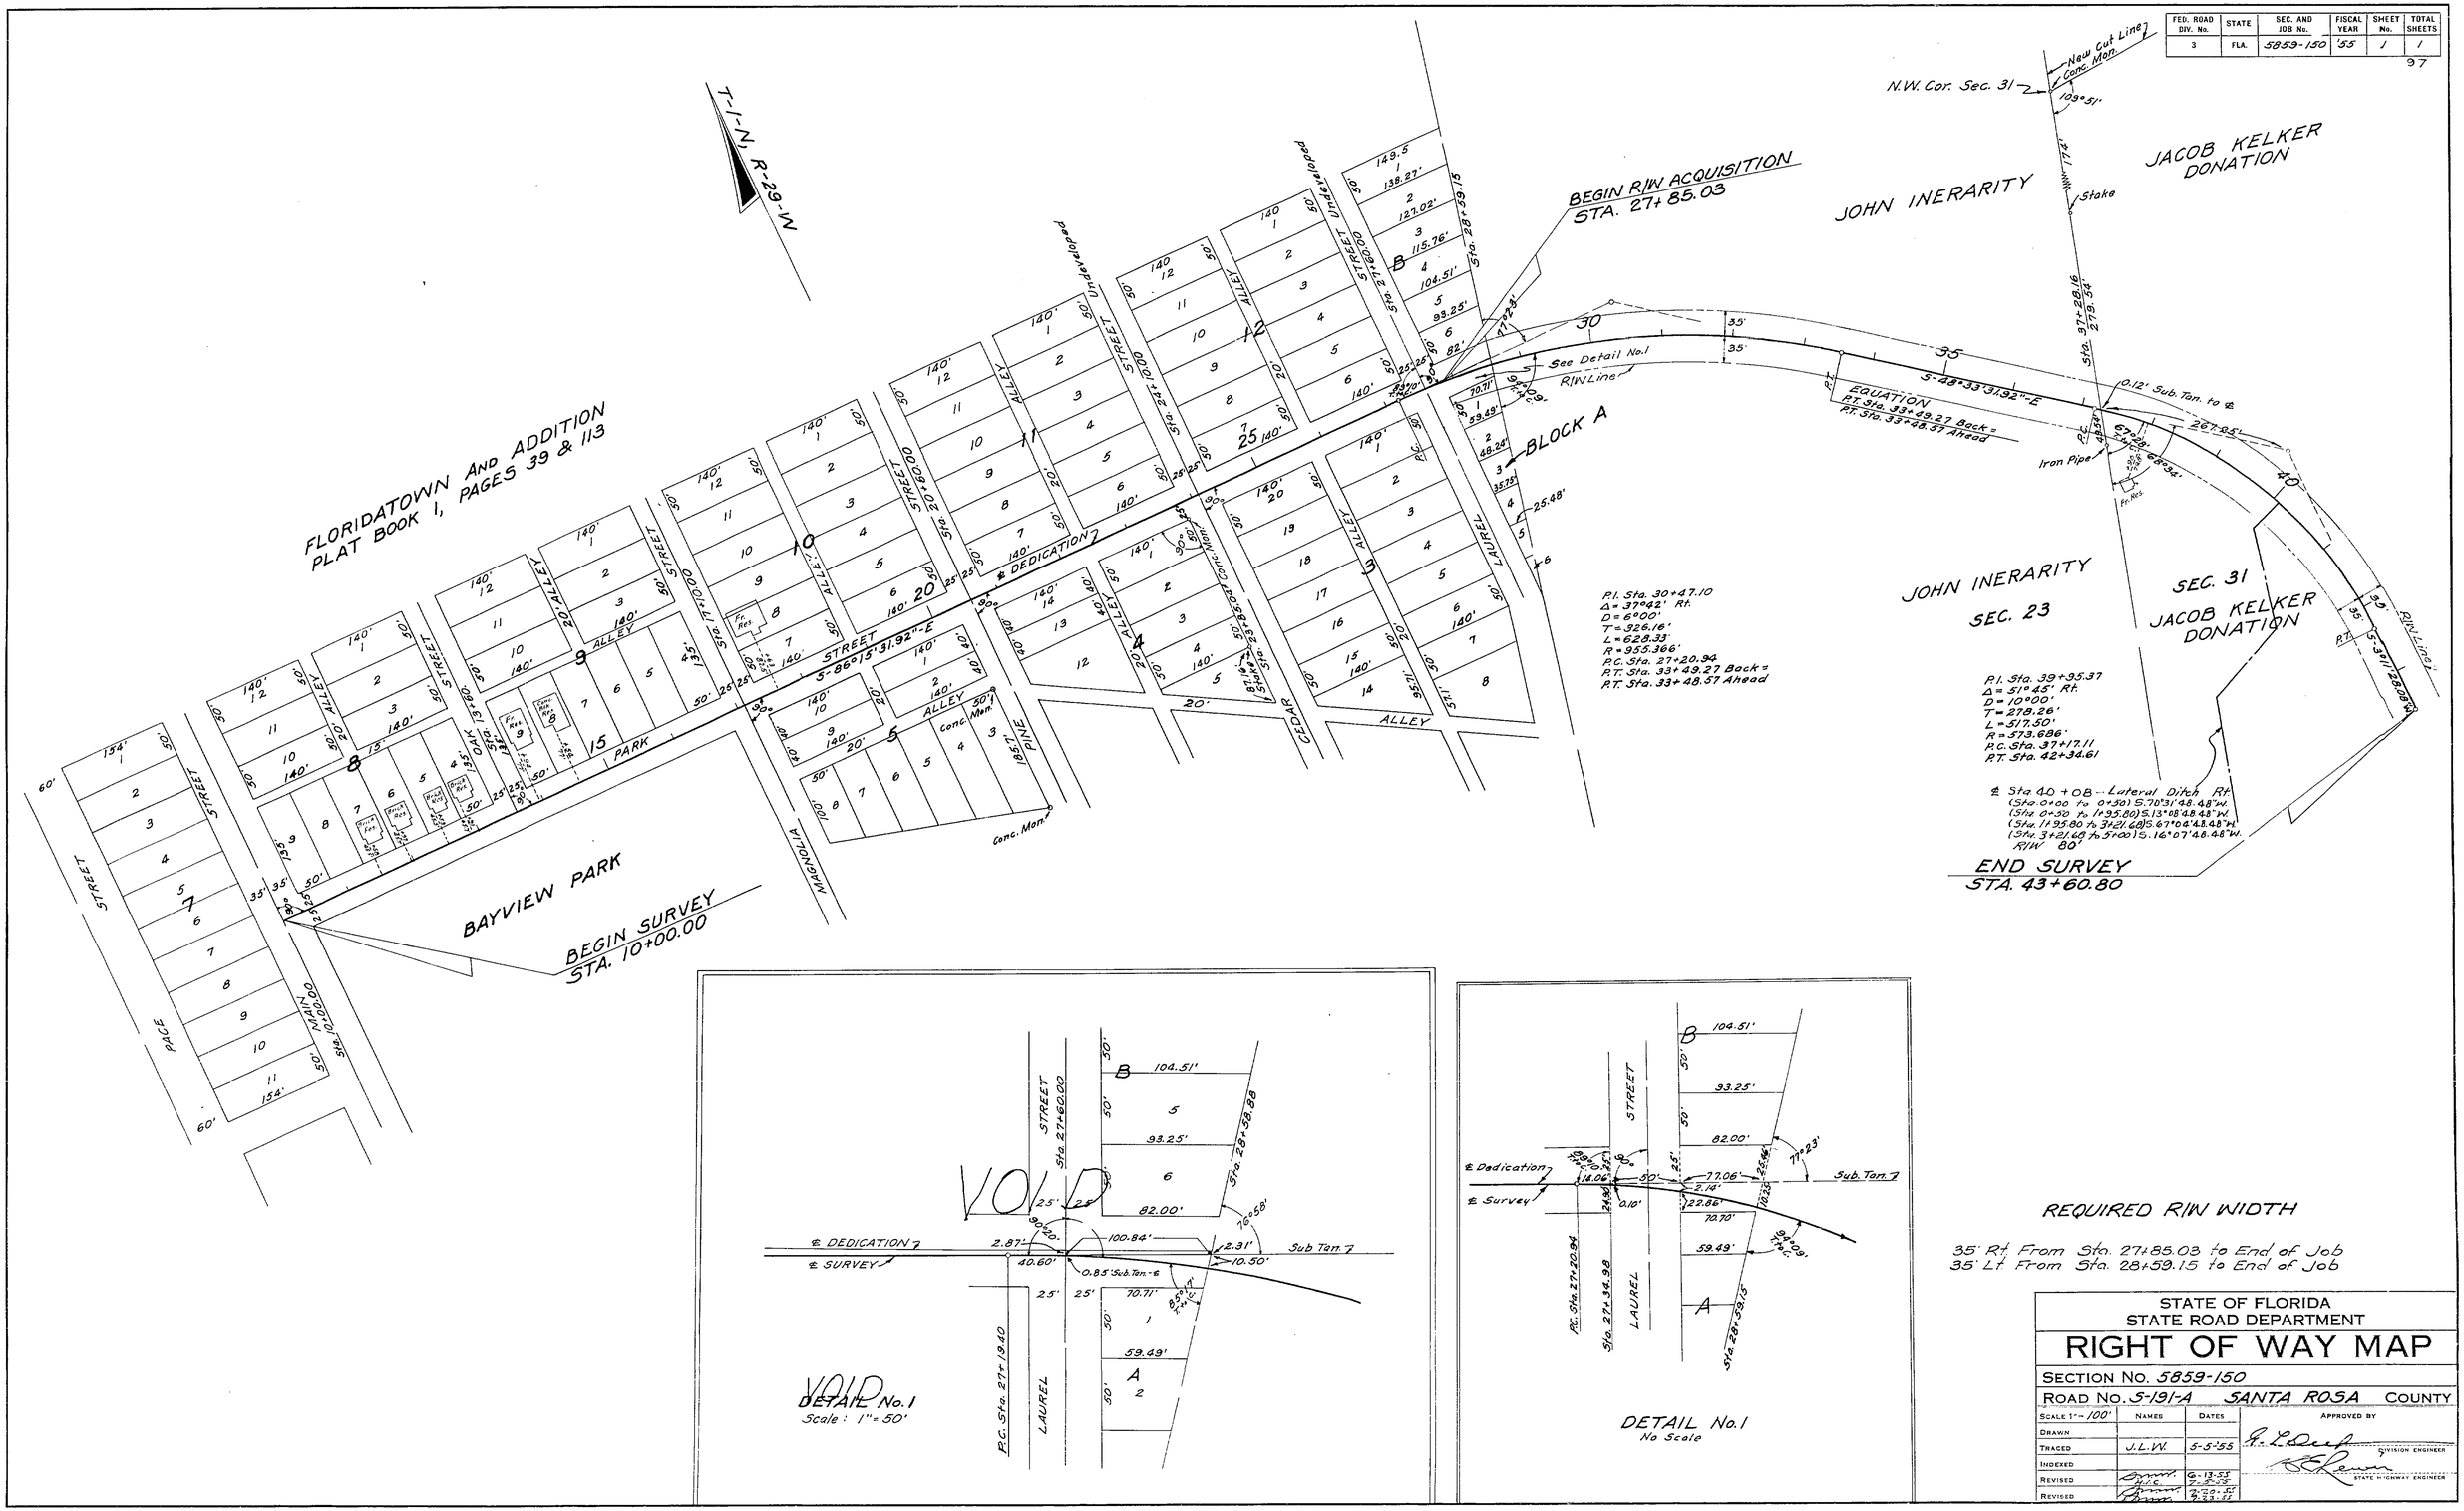

REQUIRED R/W WIDTH

35' Rt. From Sta. 27+85.03 to End of Job
35' Lt. From Sta. 28+59.15 to End of Job

STATE OF FLORIDA
STATE ROAD DEPARTMENT

RIGHT OF WAY MAP

SECTION No. 5859-150

ROAD No. S-191-A SANTA ROSA COUNTY

SCALE 1" = 100'	NAMES	DATES	APPROVED BY
DRAWN			
TRACED	J.L.W.	5-5-55	DIVISION ENGINEER
INDEXED			
REVISED	J.L.C.	6-13-55 7-25-55	STATE HIGHWAY ENGINEER
REVISED		8-20-55 9-23-55	