FED. ROAD DIV. No.	STATE	SEC. AND JOB Nº	FISCAL YEAR	SHEET No.	TOTAL SHEETS
3	FLA.	5859-	57	1	2

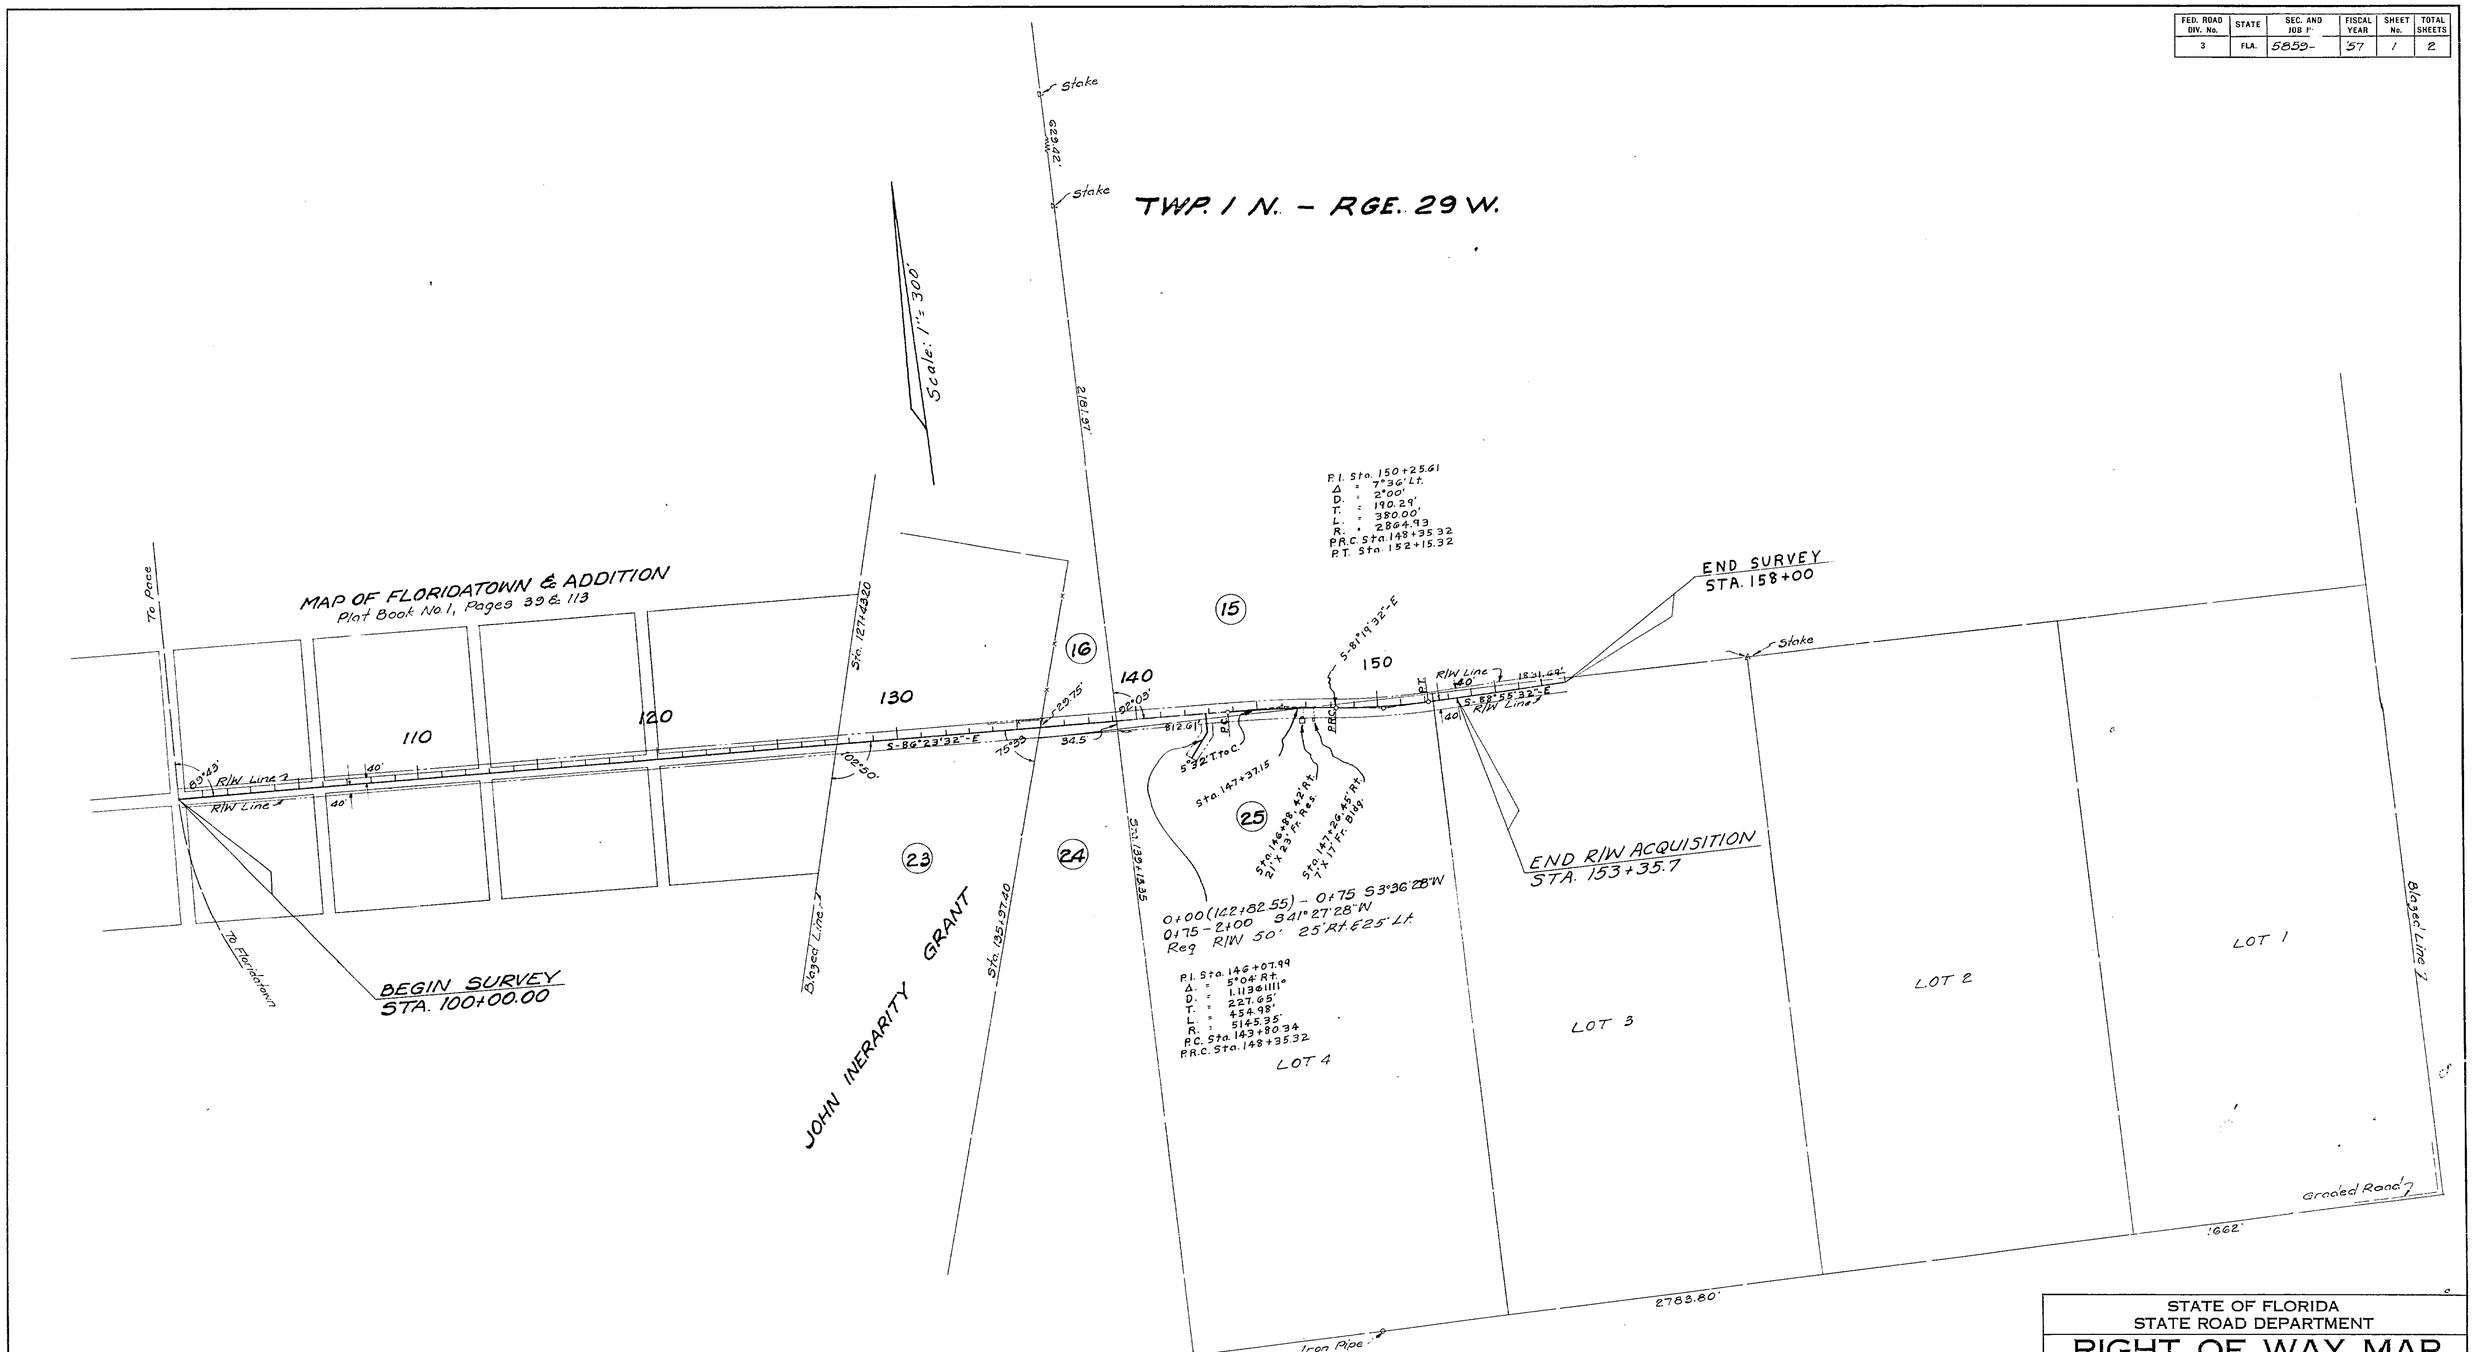

REQUIRED R/W WIDTH

40' Rt & Lt. & from Beginning to End of Job

STATE OF FLORIDA
STATE ROAD DEPARTMENT

RIGHT OF WAY MAP

SECTION No. 5859-151

ROAD No. S-191-A SANTA ROSA COUNTY

SCALE 1"-300'	NAMES	DATES	APPROVED BY
DRAWN			
TRACED	H.R.	7-12-57	DIVISION ENGINEER
INDEXED			
REVISED		12-11-57	
REVISED	H. T. R.	8-13-58	STATE HIGHWAY ENGINEER
REVISED			

FED. ROAD DIV. No.	STATE	SEC. AND JOB No	FISCAL YEAR	SHEET No.	TOTAL SHEETS
3	FLA.	5859-	57	2	2

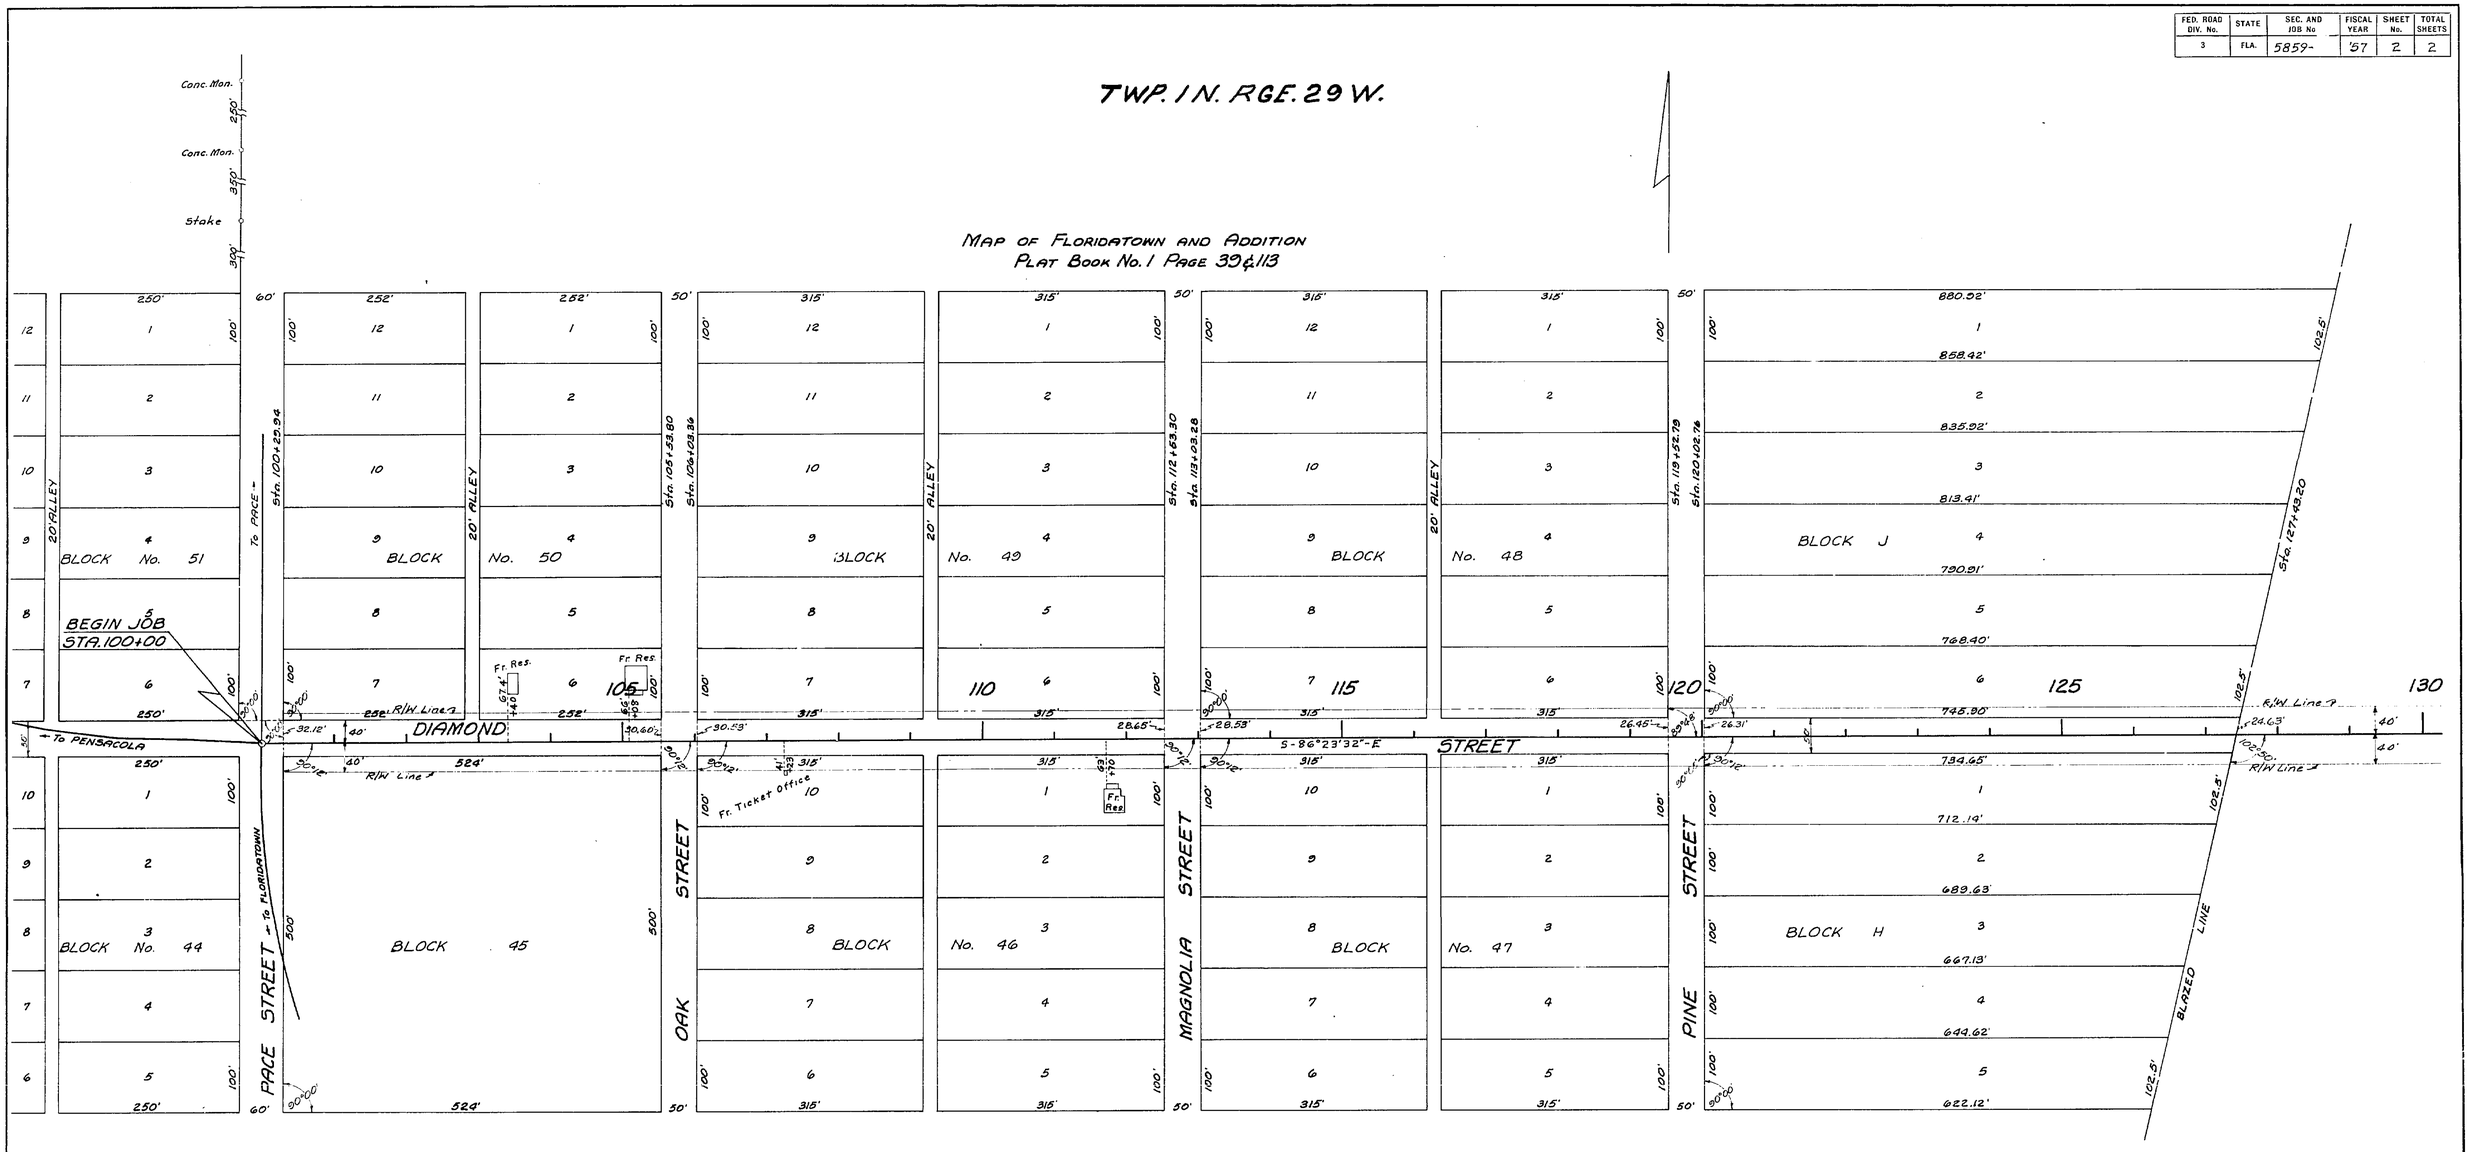

STATE OF FLORIDA
STATE ROAD DEPARTMENT

RIGHT OF WAY MAP

SECTION No. 5859-151

ROAD No. S-191-A SANTA ROSA COUNTY

SCALE 1" = 100'	NAMES	DATES	APPROVED BY
DRAWN			
TRACED	H.L.G.	3-30-55	DIVISION ENGINEER
INDEXED			
REVISED			STATE HIGHWAY ENGINEER
REVISED			