FED. ROAD DIV. No.	STATE	SEC. AND JOB	FISCAL YEAR	SHEET No.	TOTAL SHEETS
3	FLA.	5859-250	55	1	98

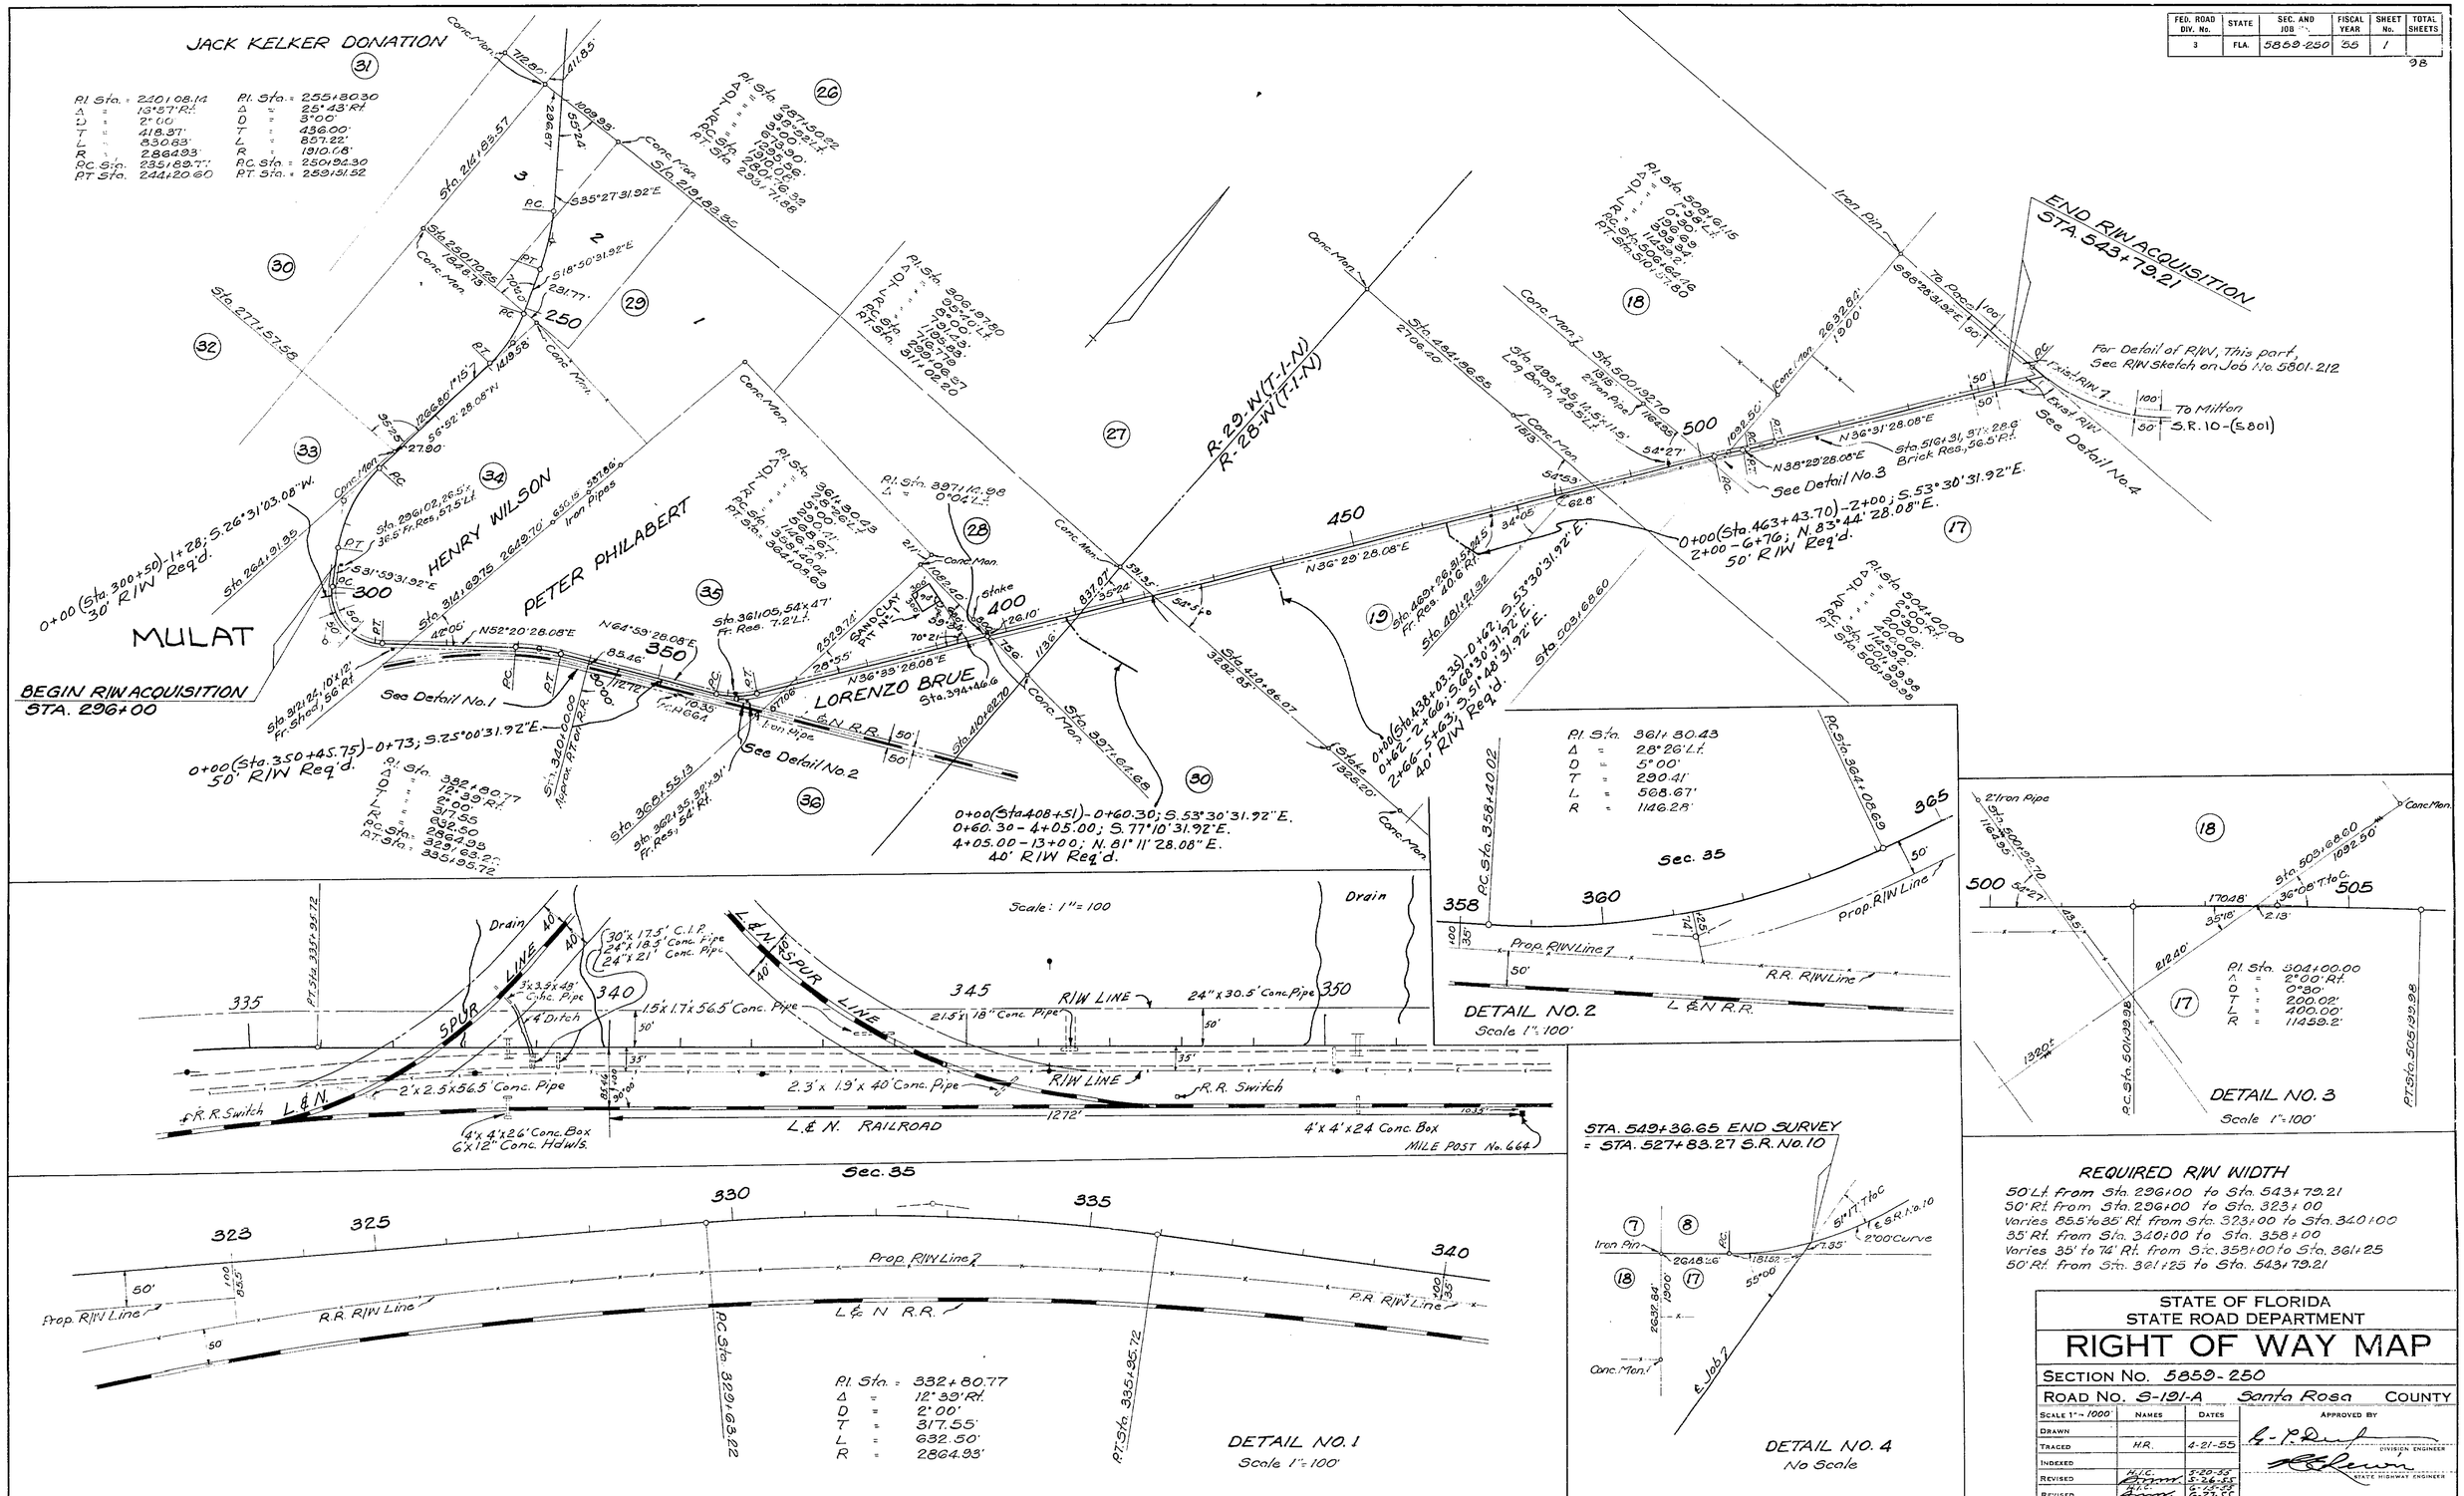

STATE OF FLORIDA
STATE ROAD DEPARTMENT

RIGHT OF WAY MAP

SECTION No. 5859-250

ROAD No. S-191-A Santa Rosa COUNTY

SCALE 1" = 1000'	NAMES	DATES	APPROVED BY
DRAWN			
TRACED	H.R.	4-21-55	DIVISION ENGINEER
INDEXED			
REVISED	H.C.	5-20-55	
REVISED	H.C.	5-26-55	
REVISED	H.C.	6-17-55	
	W.C.	6-27-55	STATE HIGHWAY ENGINEER
		8-13-56	

FED. ROAD DIV. No.	STATE	SEC. AND JOB No.	FISCAL YEAR	SHEET No.	TOTAL SHEETS
3	FLA.	5859-250	'55	2	2

(Supplementary Sheet) 99

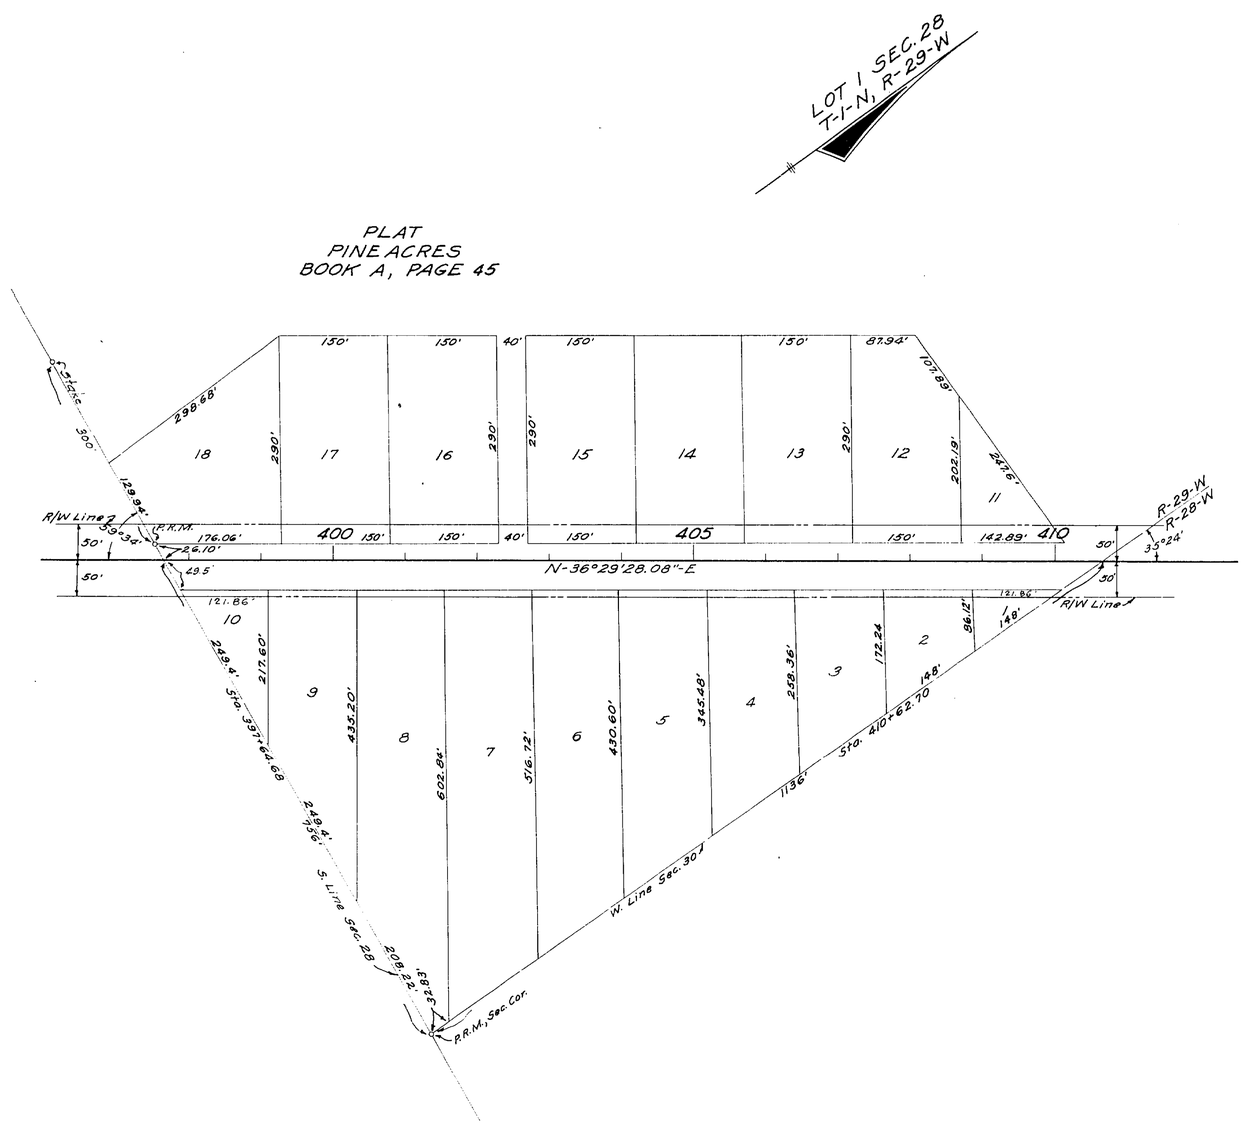

STATE OF FLORIDA
STATE ROAD DEPARTMENT

RIGHT OF WAY MAP

SECTION No. 5859-250

ROAD No. S-191-A SANTA ROSA COUNTY

SCALE 1"=100'	NAMES	DATES	APPROVED BY
DRAWN			
TRACED	J.L.W.	7-1-55	DIVISION ENGINEER
INDEXED			
REVISED			STATE HIGHWAY ENGINEER
REVISED			