FED. ROAD DIV. No.	STATE	SEC. AND JOB	FISCAL YEAR	SHEET No.	TOTAL SHEETS
3	FLA.	5861-150	55	1	1

36

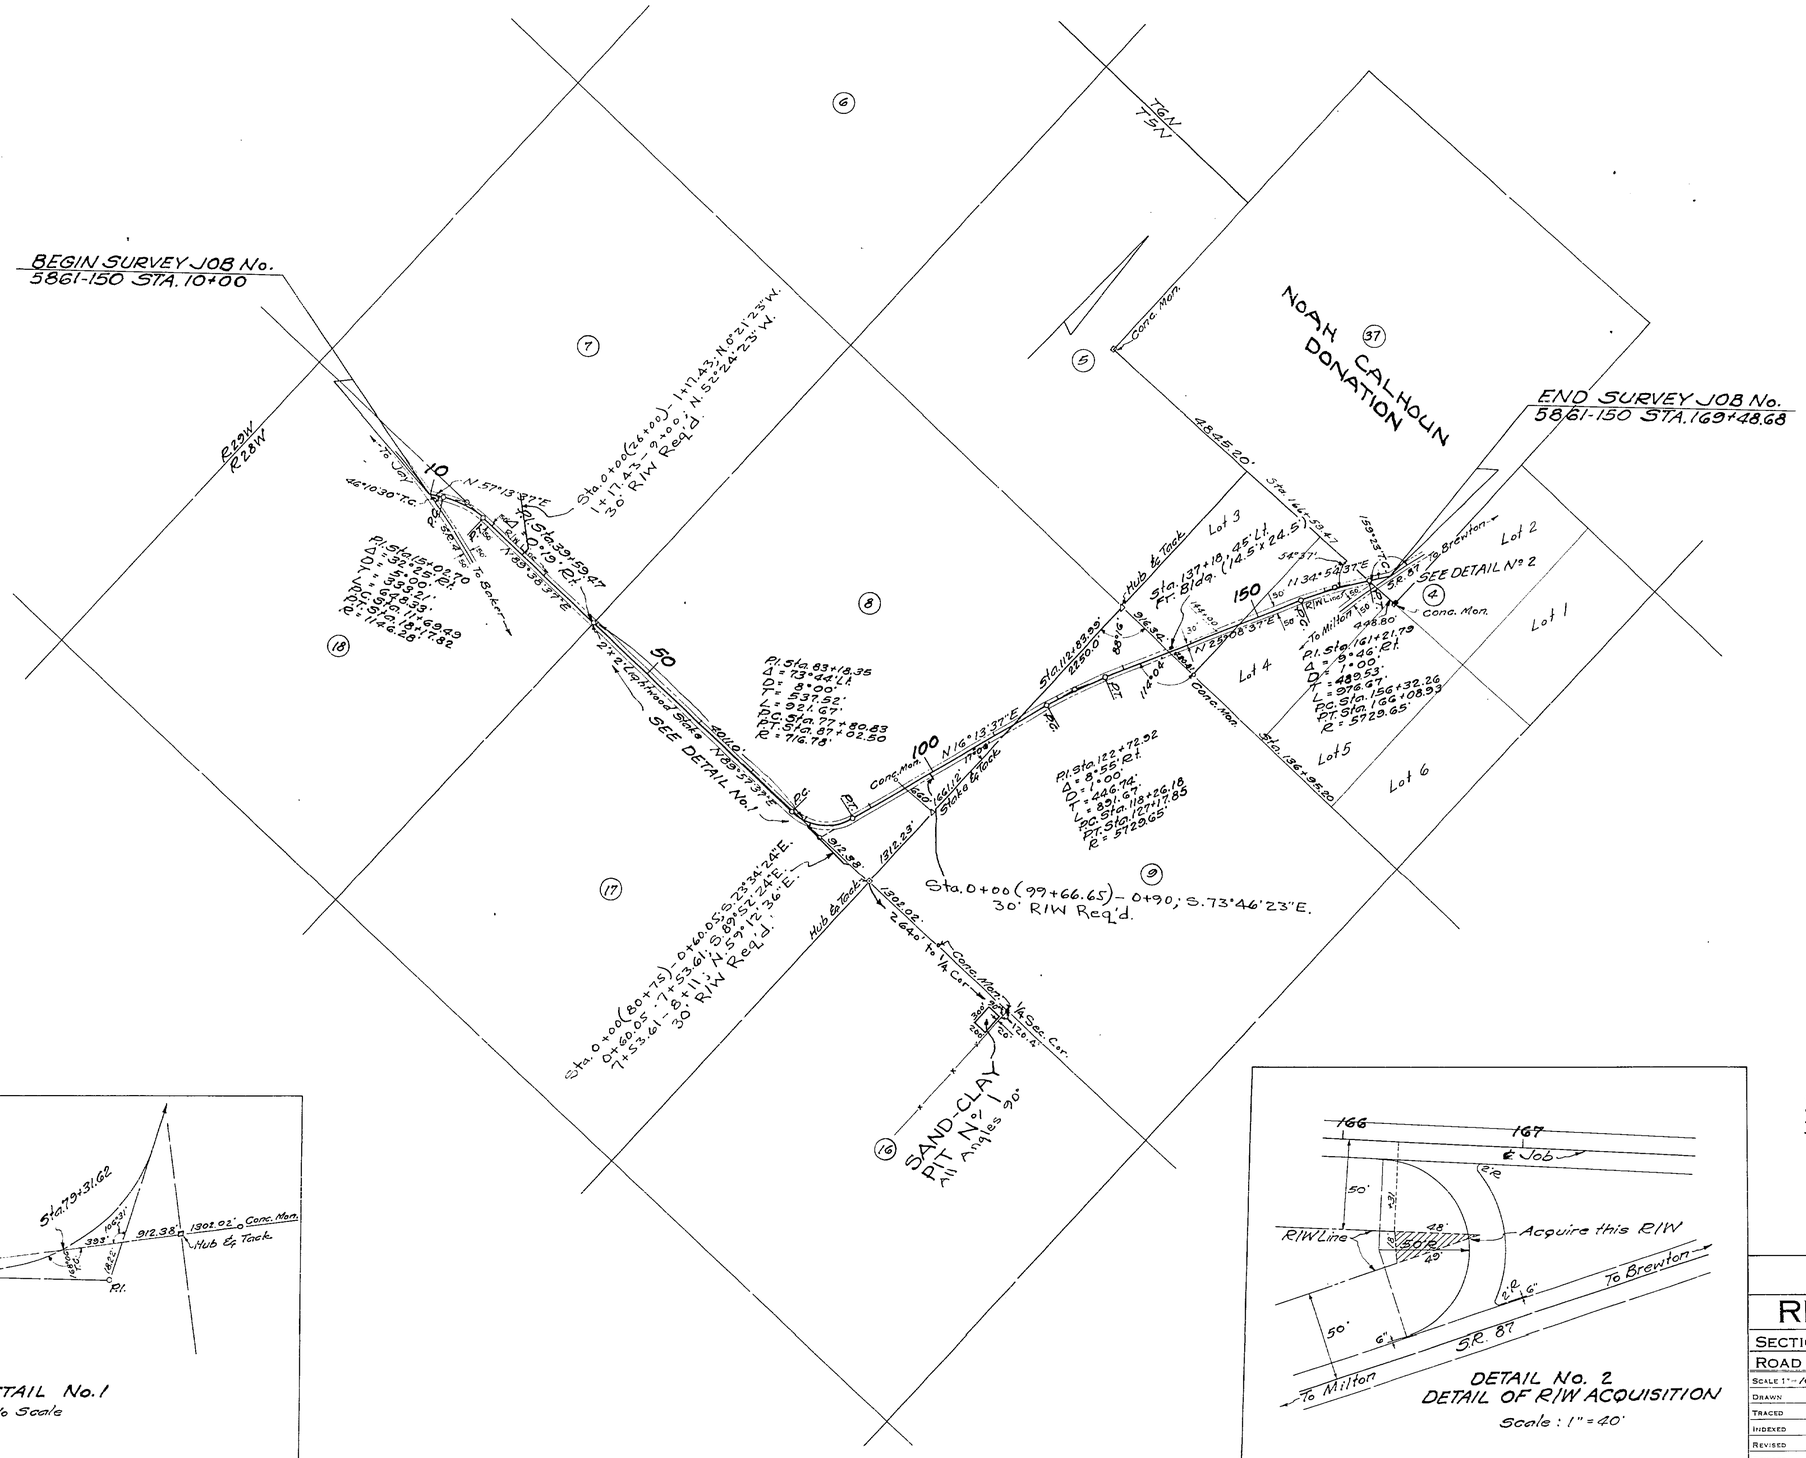

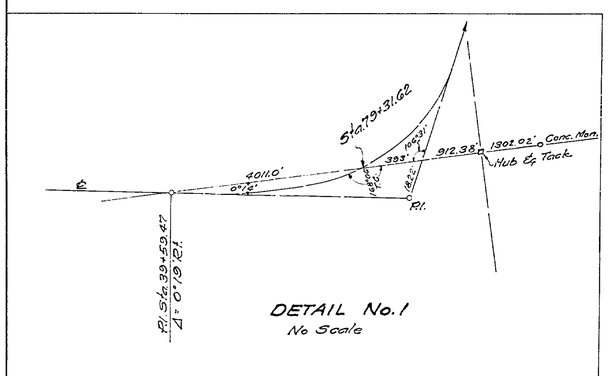

DETAIL No. 1
No Scale

DETAIL No. 2
DETAIL OF R/W ACQUISITION
Scale: 1" = 40'

REQUIRED R/W WIDTH

50' Rt. of ℄ from Beginning to End of Job
50' Lt. of ℄ from Beginning of Job to Sta. 136+95.20
30' Lt. of ℄ from Sta. 136+95.20 to Sta. 144+00
50' Lt. of ℄ from Sta. 144+00 to End of Job

STATE OF FLORIDA
STATE ROAD DEPARTMENT

RIGHT OF WAY MAP

SECTION No. 5861-150

ROAD No. S-87-A SANTA ROSA COUNTY

SCALE 1" = 1000'	NAMES	DATES	APPROVED BY
DRAWN			
TRACED	J.O.M.	1/13/55	DIVISION ENGINEER
INDEXED			
REVISED	H.T.C.	3-1-55	STATE HIGHWAY ENGINEER
REVISED		3-21-55	
REVISED	J.R.	6-17-58	