FED. ROAD DIV. No.	STATE	SEC. AND JOB	FISCAL YEAR	SHEET No.	TOTAL SHEETS
3	FLA.	5862-	'55	1	2

100

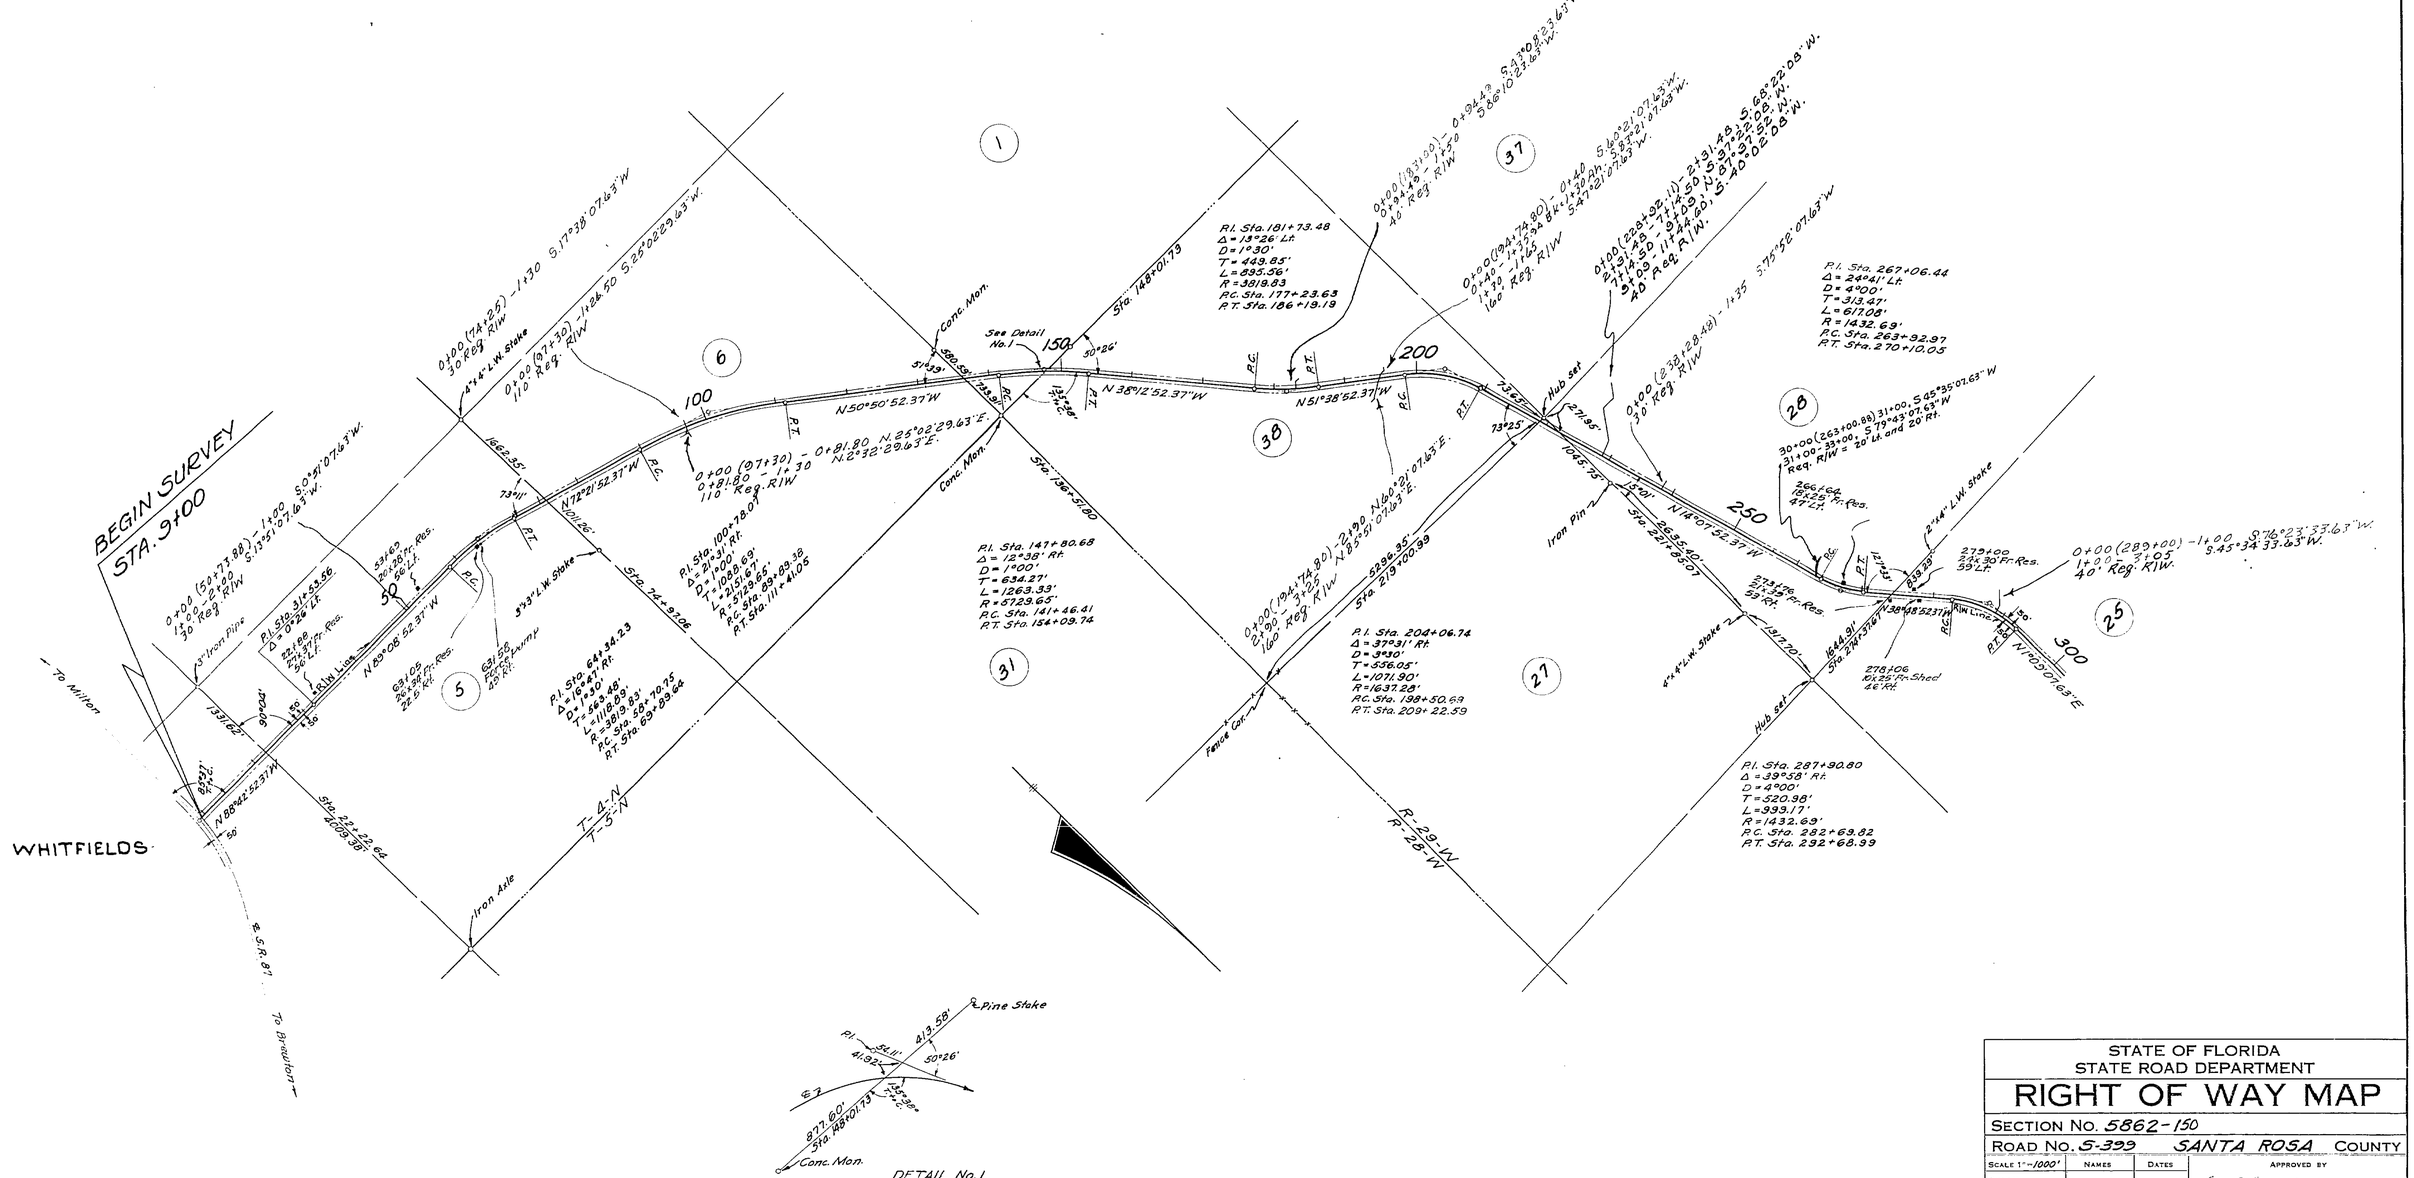

STATE OF FLORIDA
STATE ROAD DEPARTMENT

RIGHT OF WAY MAP

SECTION No. 5862-150

ROAD No. S-399 SANTA ROSA COUNTY

SCALE 1"=1000'	NAMES	DATES	APPROVED BY
DRAWN			
TRACED	J.L.W.	6-27-55	
INDEXED			DIVISION ENGINEER
REVISED			
REVISED			STATE HIGHWAY ENGINEER

BW.-DHB 10-20-76

FED. ROAD DIV. No.	STATE	SEC. AND JOB No.	FISCAL YEAR	SHEET No.	TOTAL SHEETS
3	FLA.	5862-	55	2	2

101

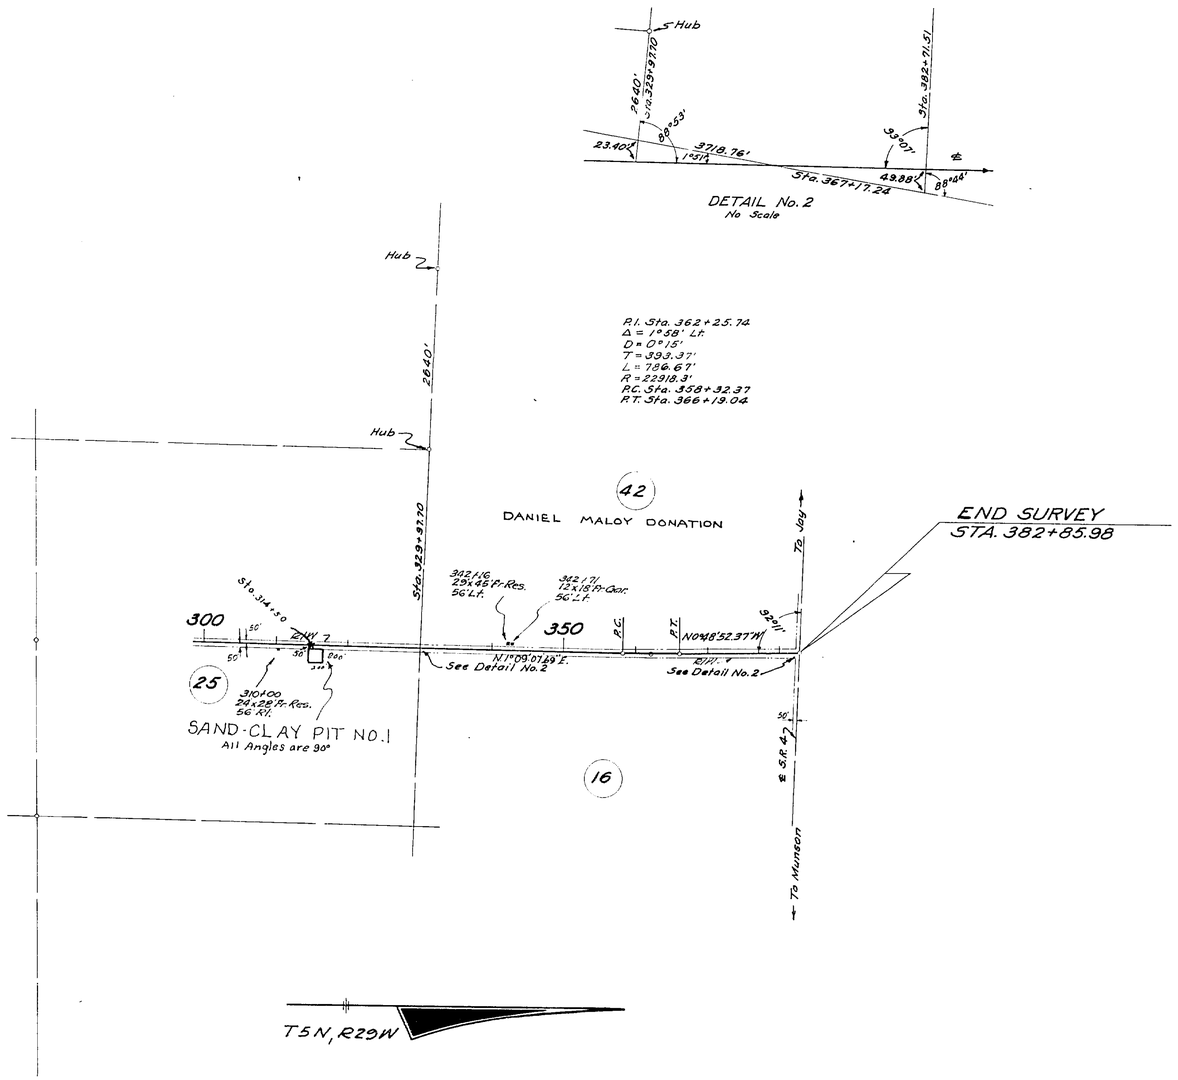

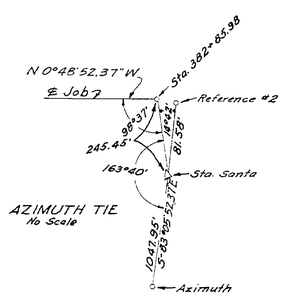

REQUIRED R/W WIDTHS

50' Rt. & 50' Lt. or ½ From Beg. to End of Job

STATE OF FLORIDA
STATE ROAD DEPARTMENT

RIGHT OF WAY MAP

SECTION No. 5862-150

ROAD No. S-399 SANTA ROSA COUNTY

SCALE 1"=1000'	NAMES	DATES	APPROVED BY
DRAWN			
TRACED	J.E.W.	6-27-55	DIVISION ENGINEER
INDEXED			
REVISED	F.R.	2-12-58	STATE HIGHWAY ENGINEER
REVISED			