FED. ROAD DIV. No.	STATE	SEC. AND JOB No.	FISCAL YEAR	SHEET No.	TOTAL SHEETS
3	FLA.	5862-151	'57	1	1

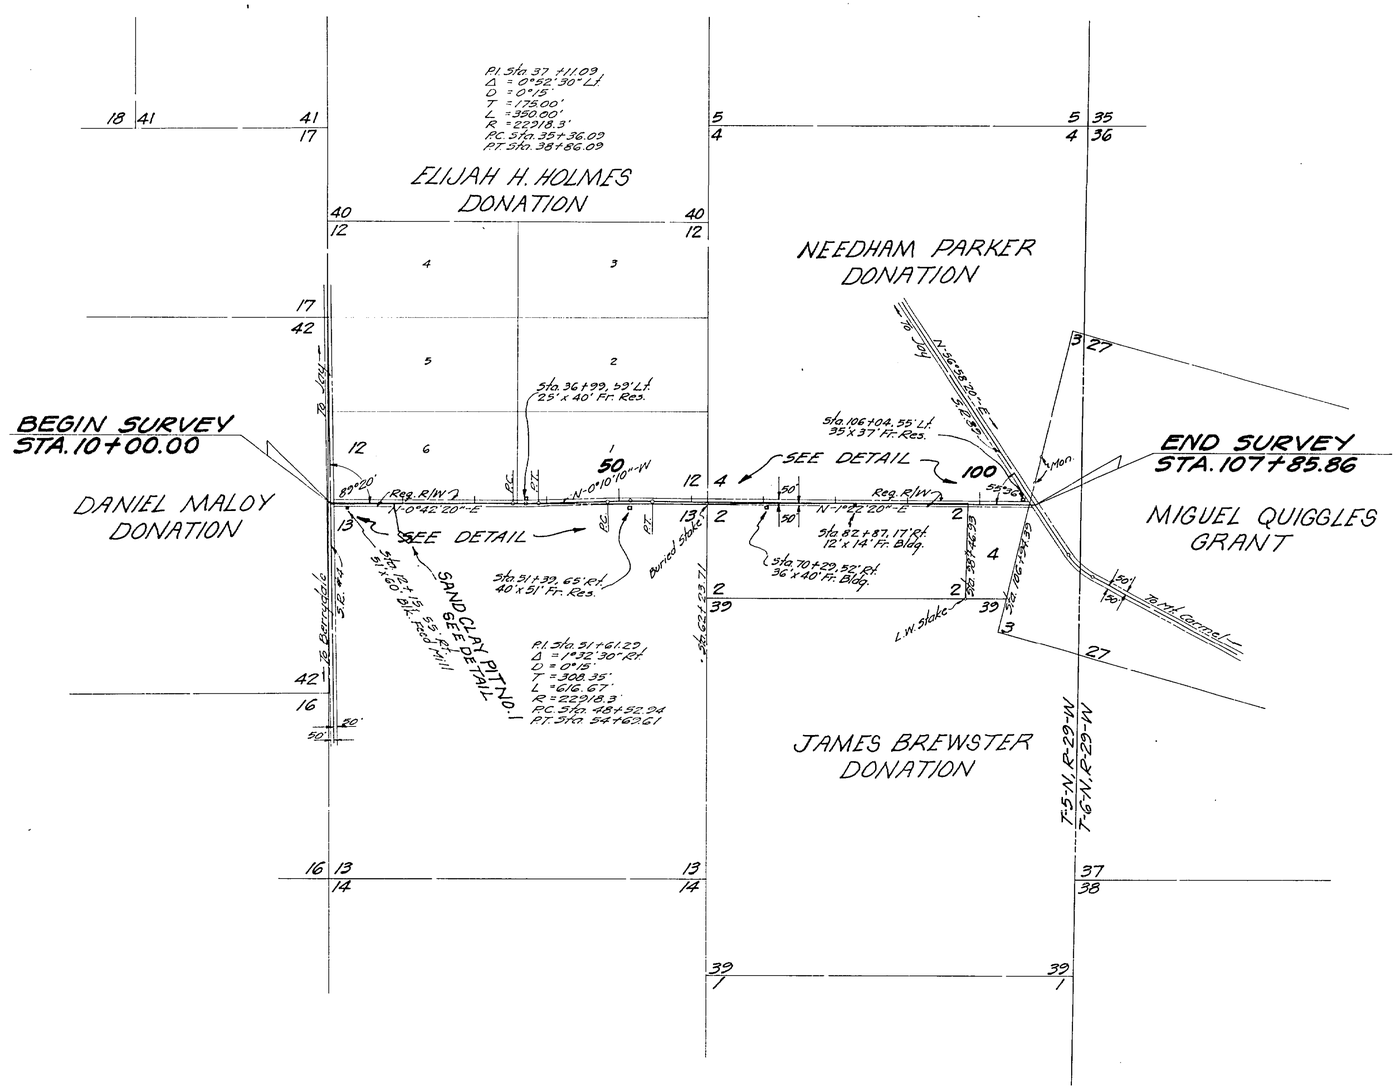

REQUIRED R/W WIDTH
50' Rt. & Lt. of ℄ from Beginning to End of Job

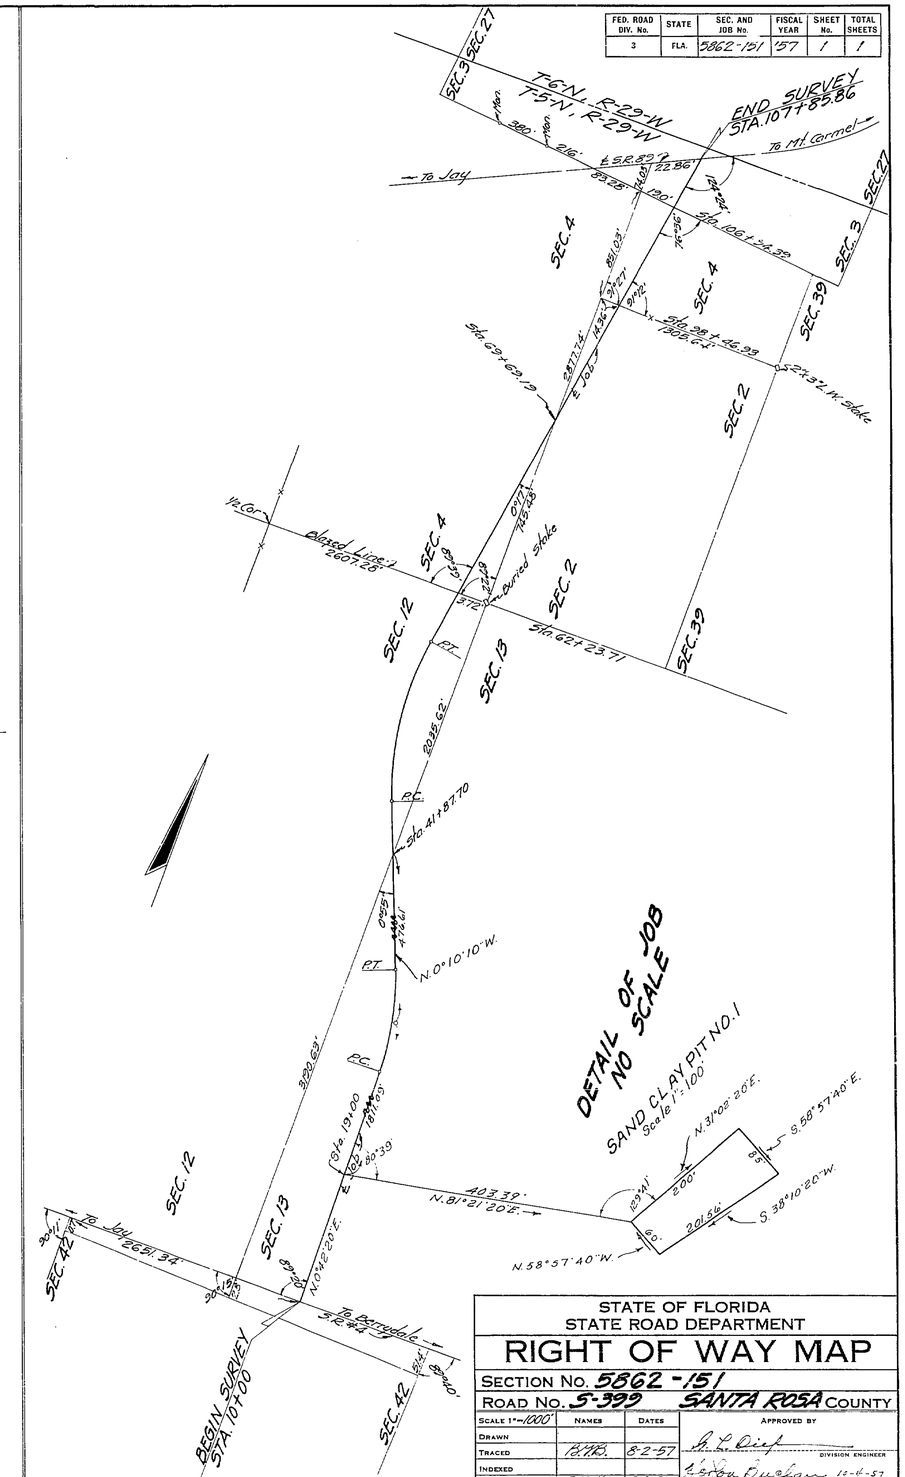

STATE OF FLORIDA
STATE ROAD DEPARTMENT

RIGHT OF WAY MAP

SECTION No. 5862-151
ROAD No. 5-399 SANTA ROSA COUNTY

SCALE 1" = 1000'	NAMES	DATES	APPROVED BY
DRAWN			
TRACED	P.T.R.	8-2-57	DIVISION ENGINEER
INDEXED			
REVISED	F.N.K.	3-8-58	12-6-57 STATE HIGHWAY ENGINEER
REVISED			