FED. ROAD DIV. No.	STATE	SEC. AND JOB No.	FISCAL YEAR	SHEET No.	TOTAL SHEETS
3	FLA.	5863-150	56	1	1

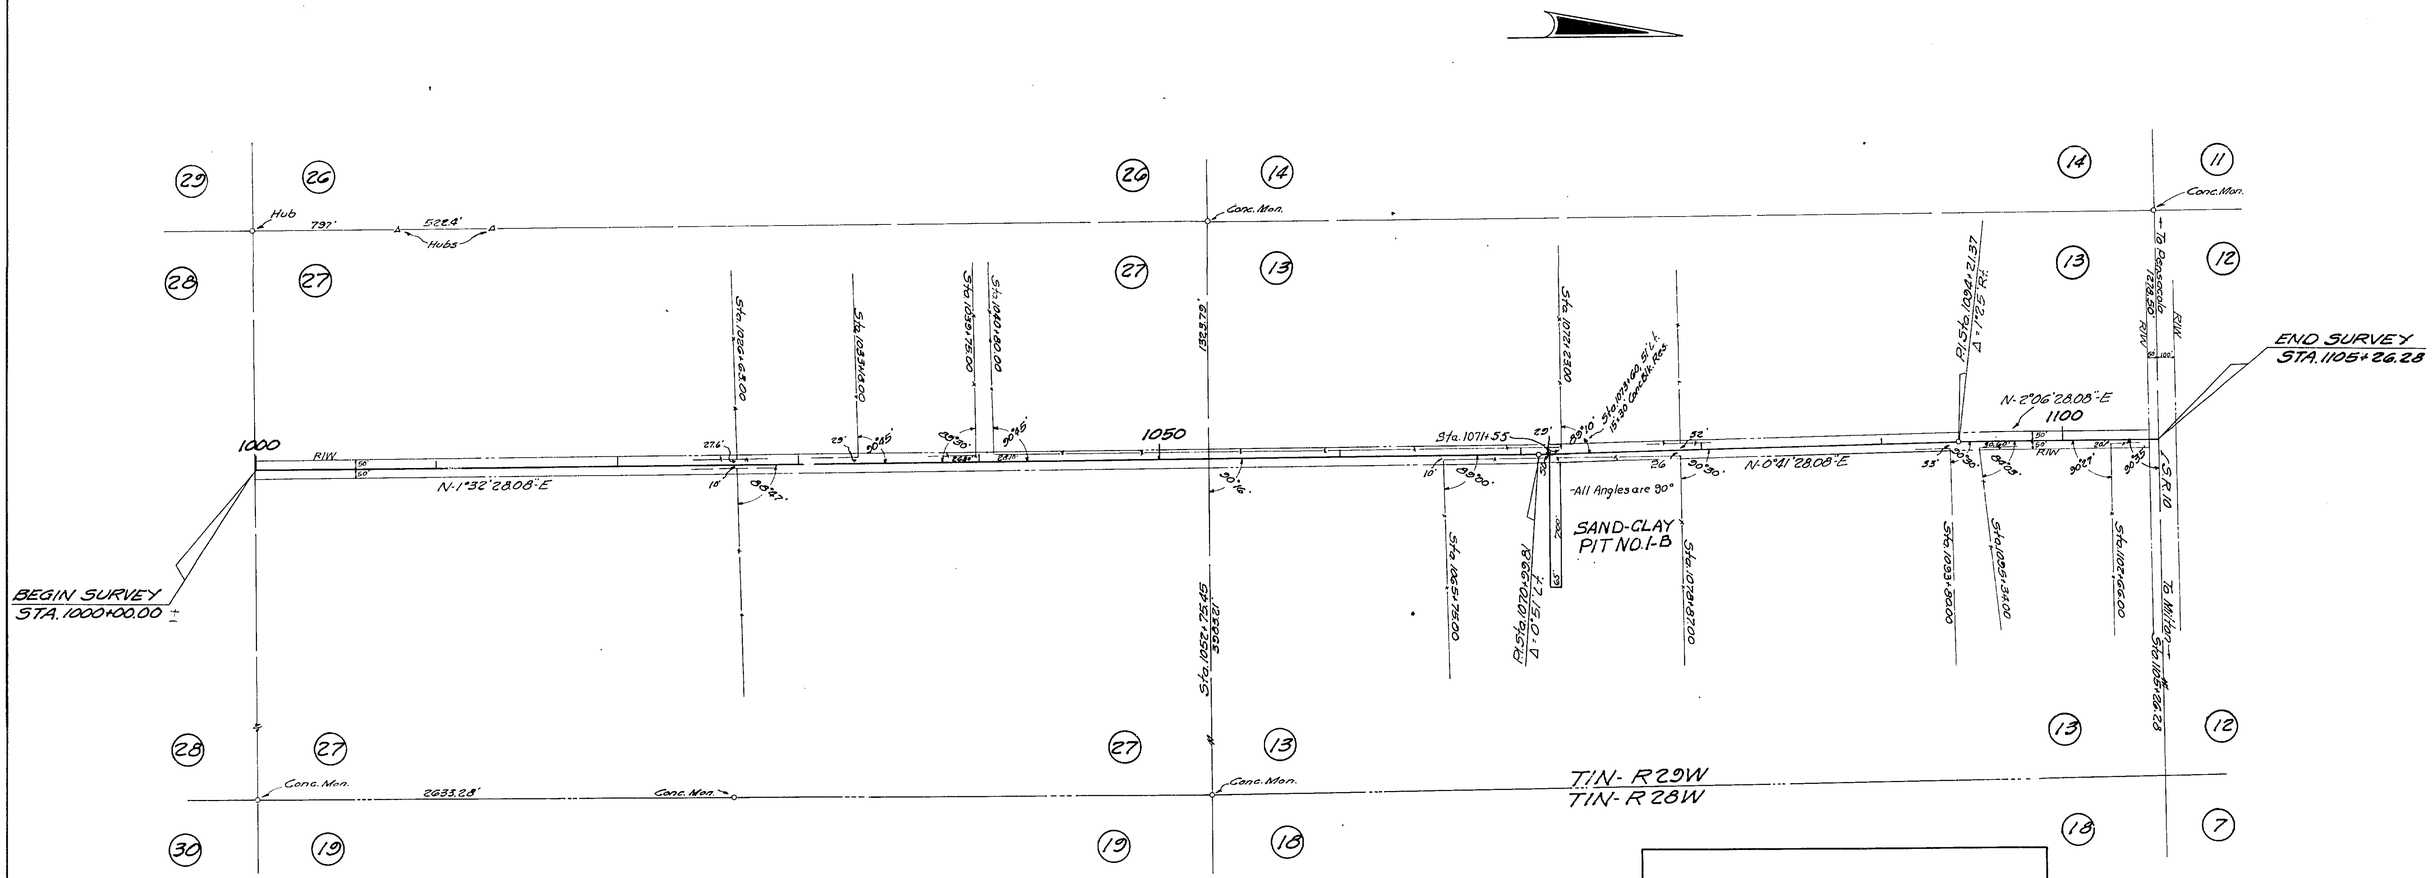

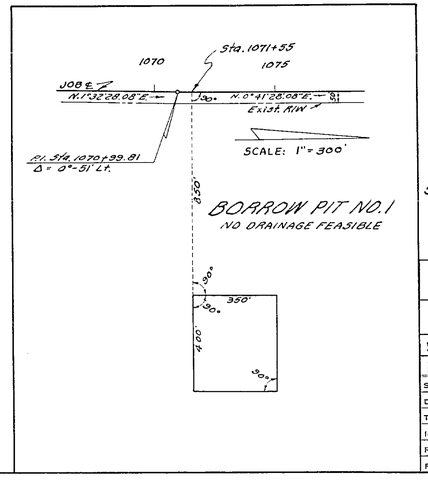

REQUIRED R/W WIDTH

50' Rt & Lt. from Beginning to End of Job

STATE OF FLORIDA
STATE ROAD DEPARTMENT

RIGHT OF WAY MAP

SECTION No. 5863-150

ROAD No. S-197-A SANTA ROSA COUNTY

SCALE 1" = 400'	NAMES	DATES	APPROVED BY
DRAWN	M.S.	9-13-56	G. C. Dick DIVISION ENGINEER
TRACED	M.S.	9-13-56	
INDEXED			Horton Bychan for STATE HIGHWAY ENGINEER 10-8-56
REVISED	W.C.S. H.R.	10-15-56 1-7-57	
REVISED	F.K. W.C.S.	3-6-57 7-30-57	