FED. ROAD DIV. No.	STATE	SEC. AND JOB No.	FISCAL YEAR	SHEET No.	TOTAL SHEETS
3	FLA.				

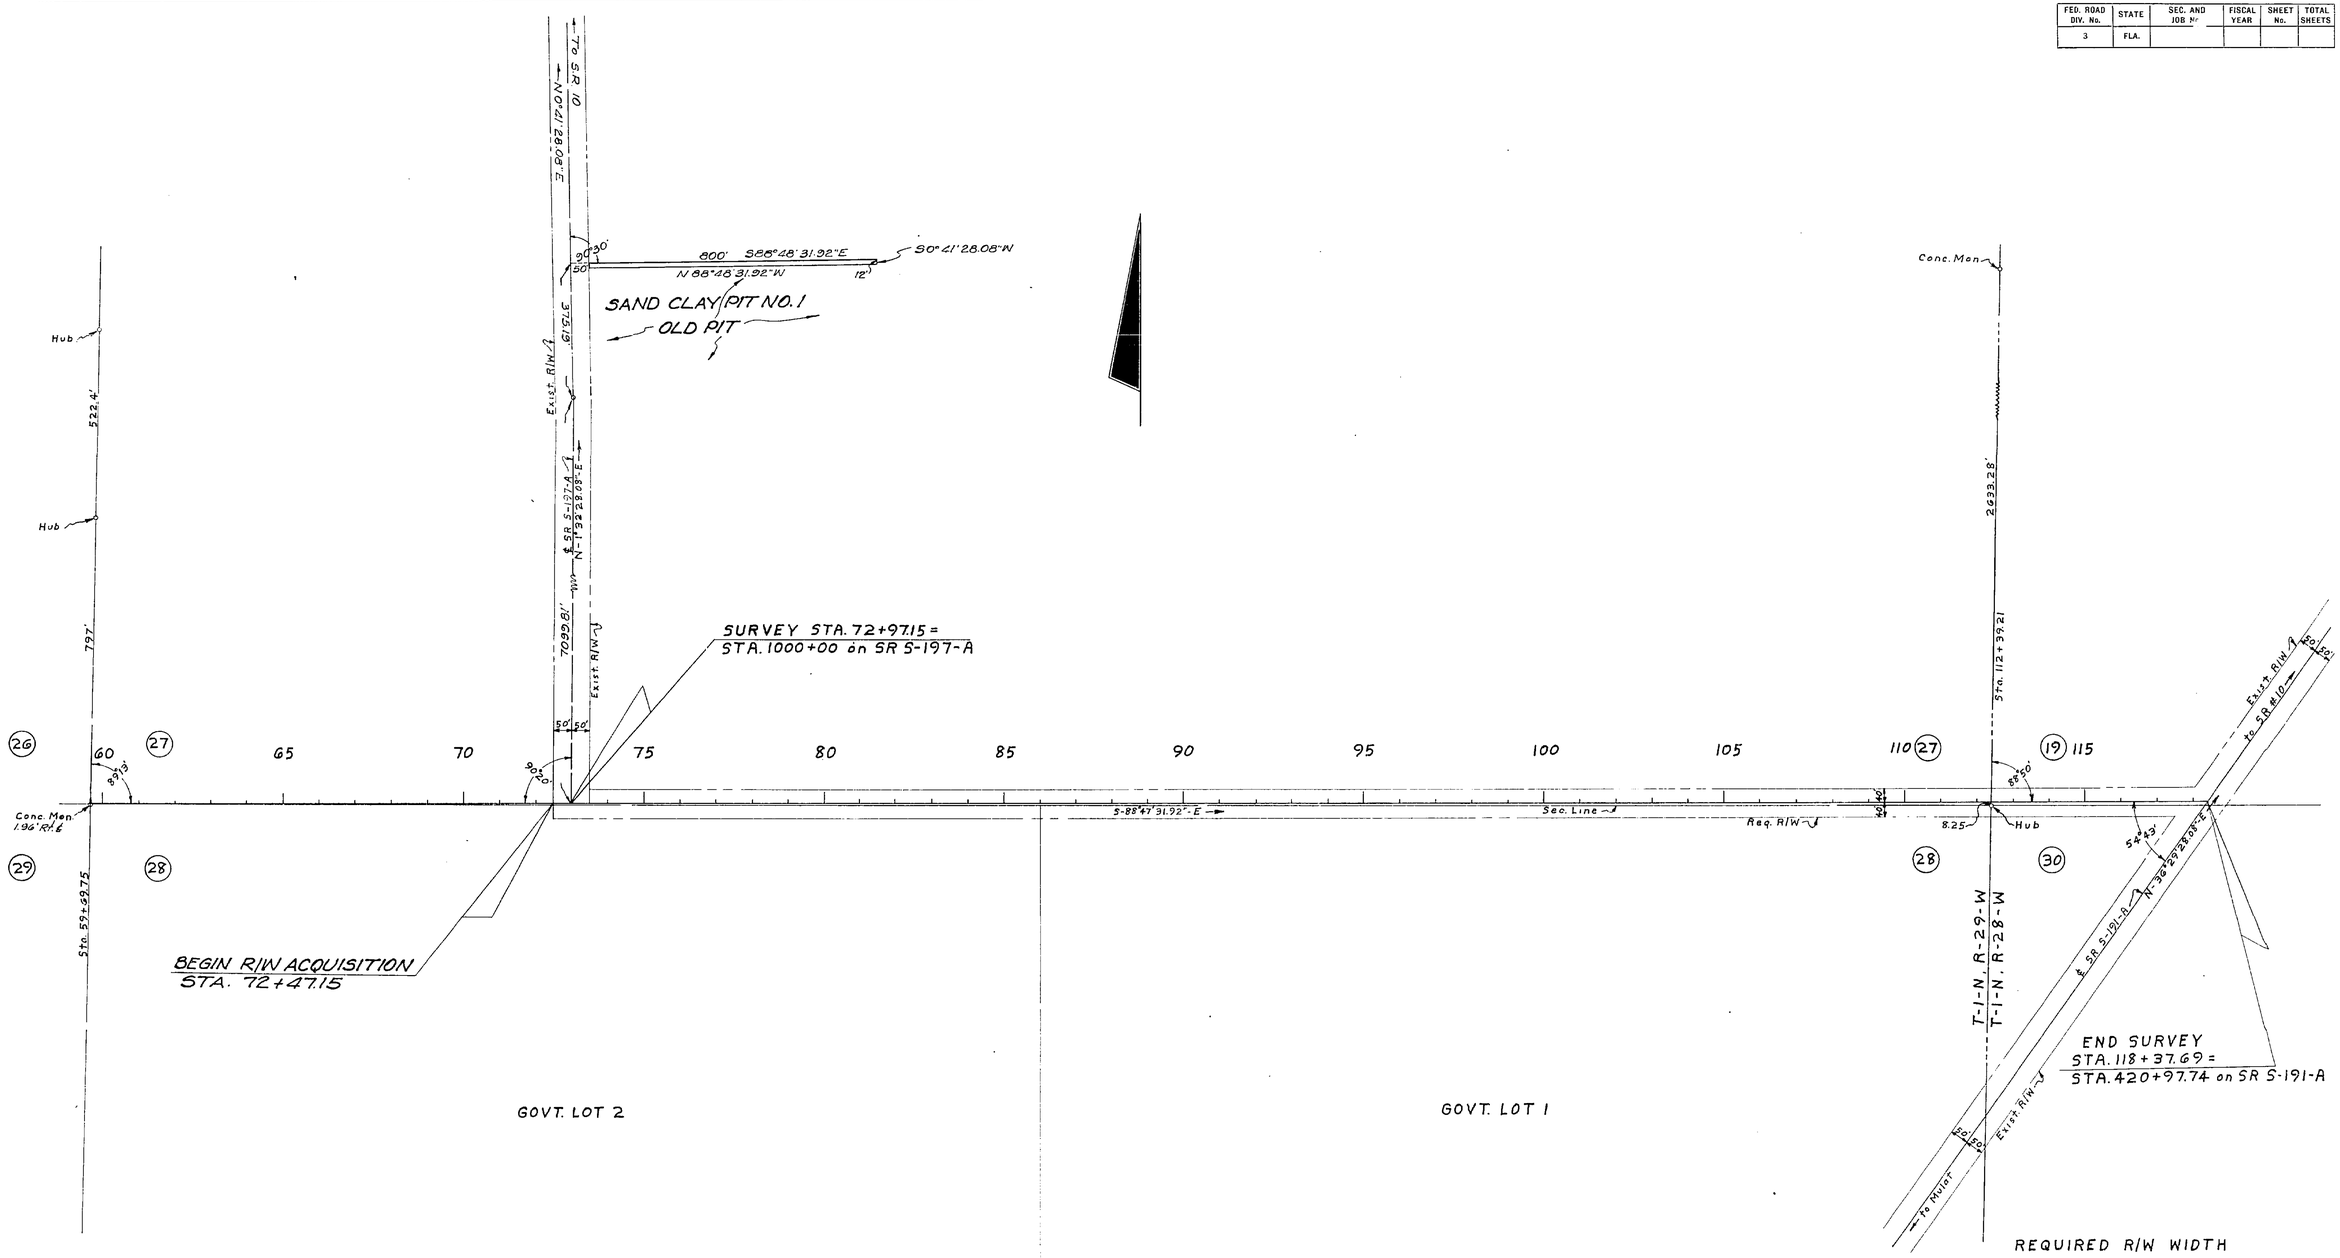

STATE OF FLORIDA
STATE ROAD DEPARTMENT

RIGHT OF WAY MAP

SECTION No. 5863-151

ROAD No. S-191-B SANTA ROSA COUNTY

SCALE 1" = 200'	NAMES	DATES	APPROVED BY
DRAWN	S.C.	11-8-57	[signature] DIVISION ENGINEER
TRACED	S.C.	11-12-57	[signature] STATE HIGHWAY ENGINEER
INDEXED			
REVISED			
REVISED			