FED. ROAD DIV. No.	STATE	SEC. AND JOB No.	FISCAL YEAR	SHEET No.	TOTAL SHEETS
3	FLA.	58642-2601	60	1	1

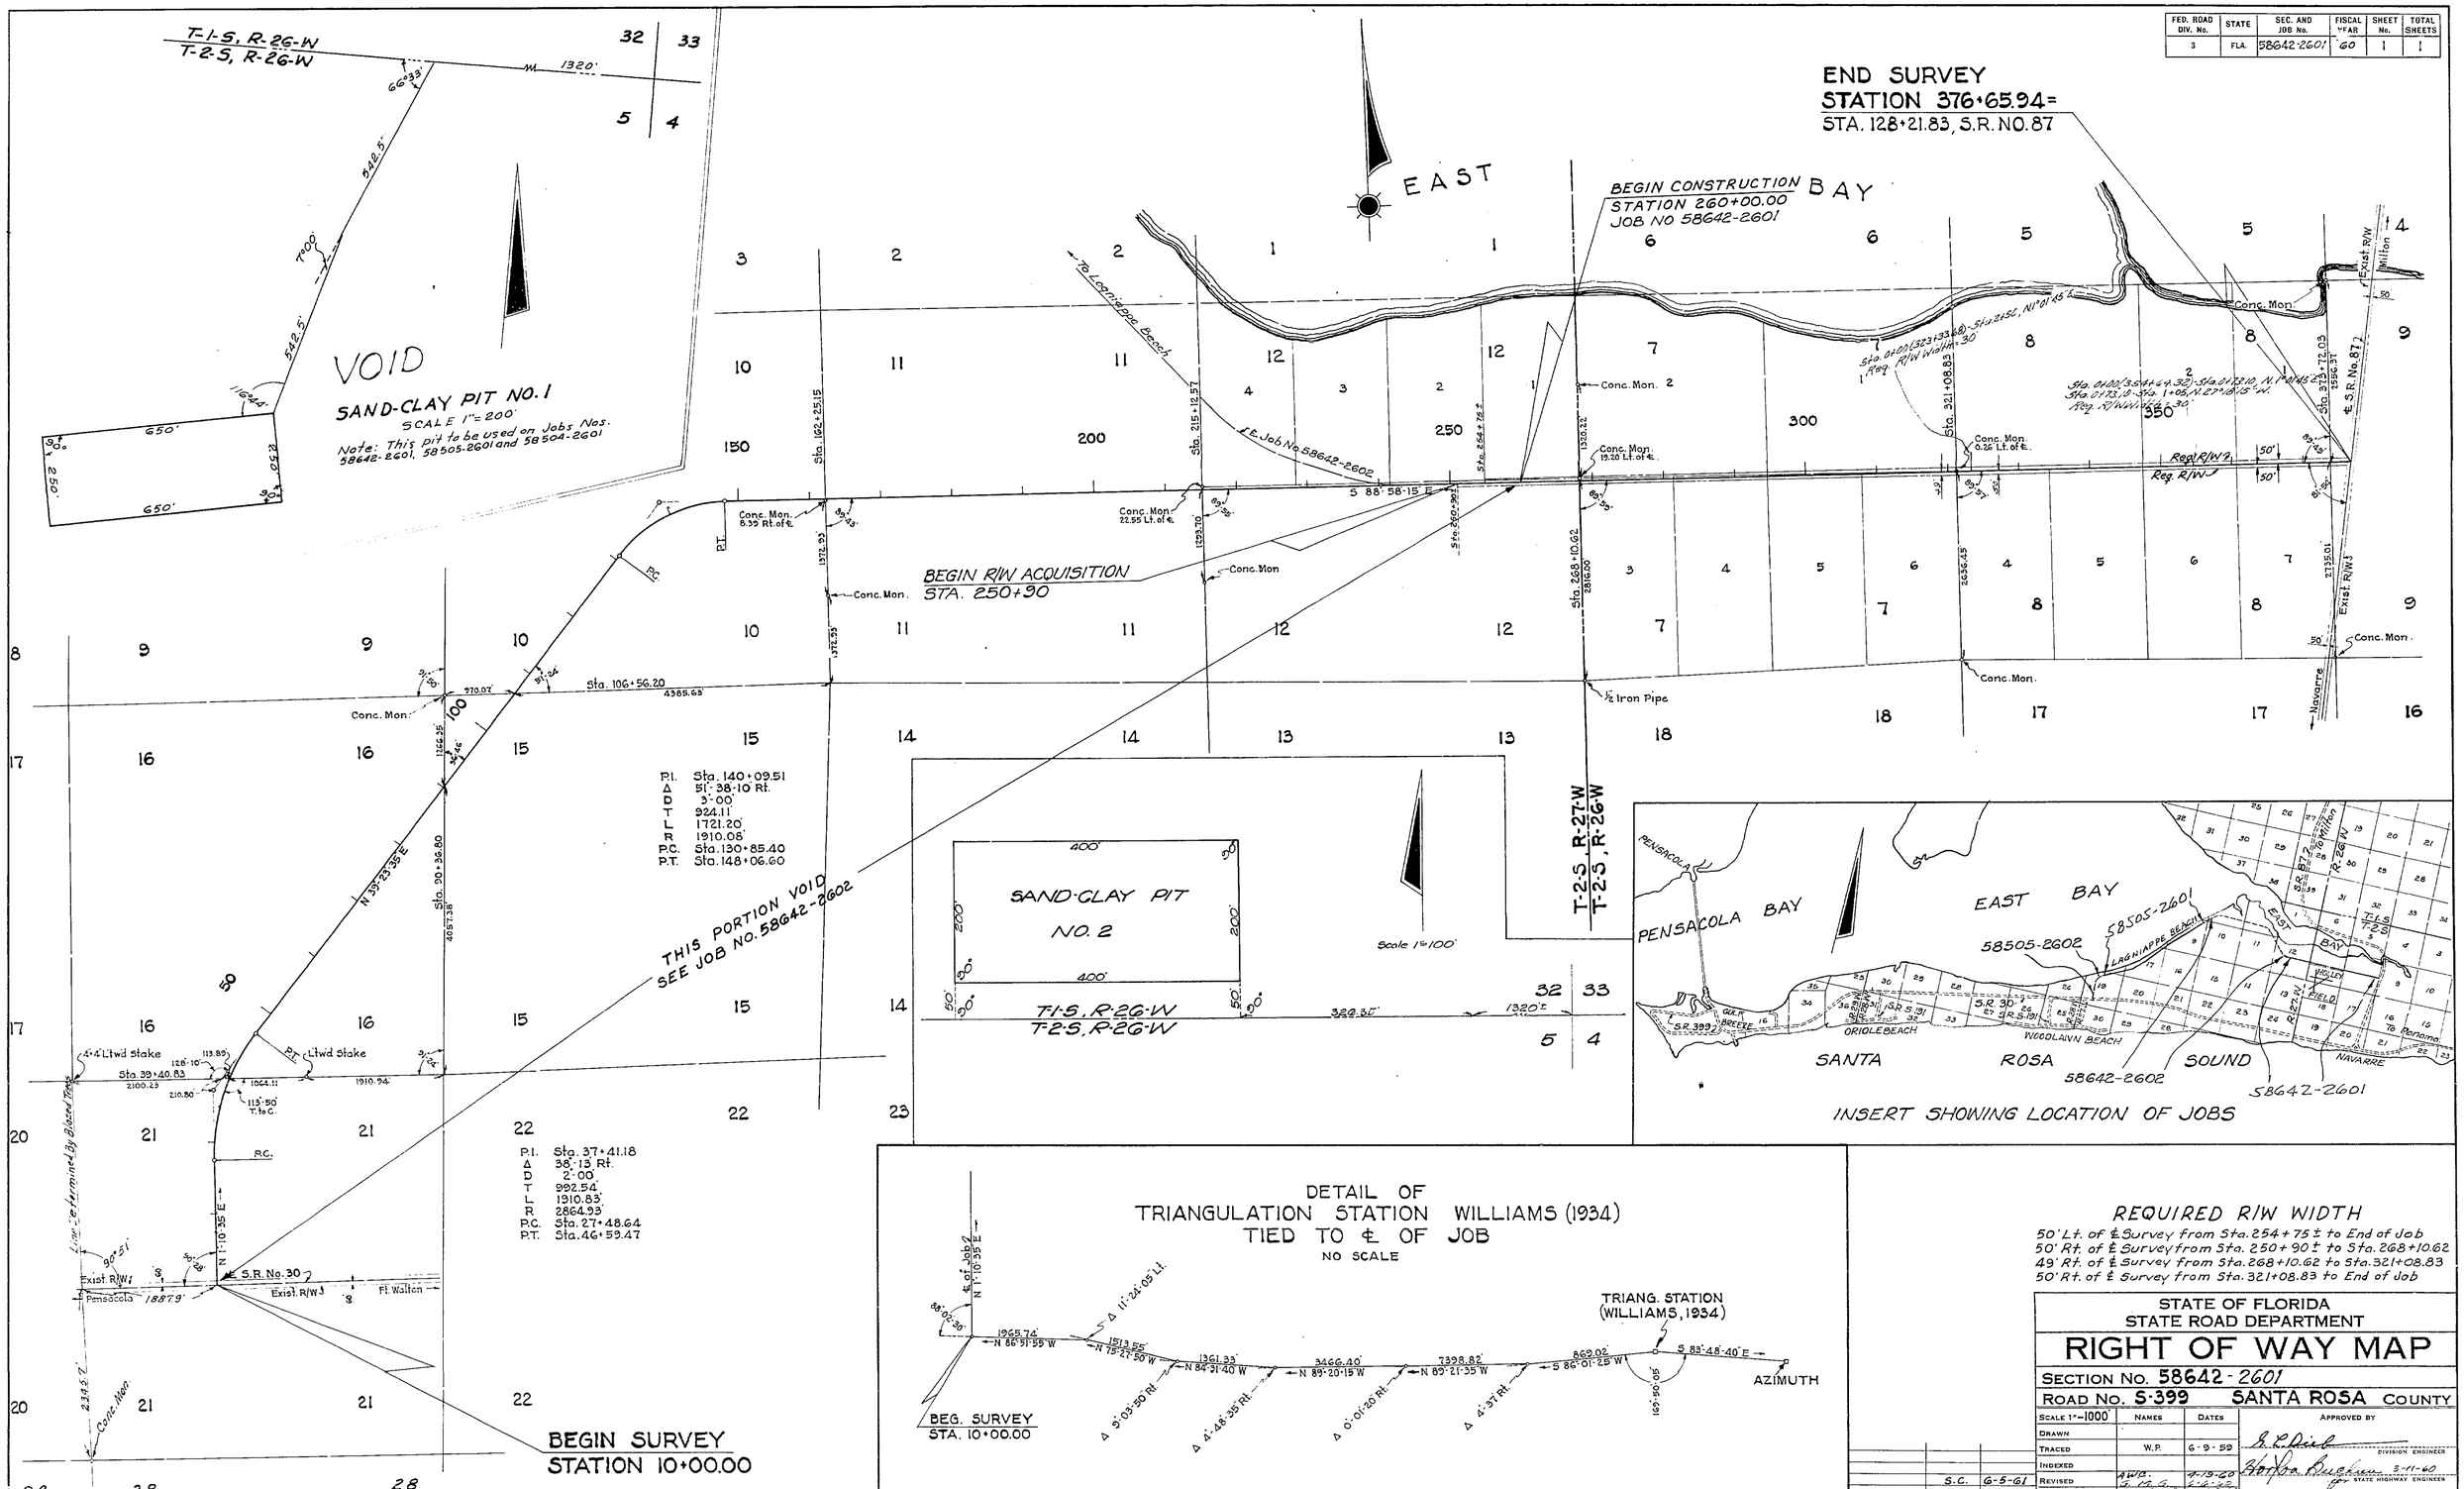

REQUIRED R/W WIDTH

50' Lt. of ℄ Survey from Sta. 254+75± to End of Job
50' Rt. of ℄ Survey from Sta. 250+90± to Sta. 268+10.62
49' Rt. of ℄ Survey from Sta. 268+10.62 to Sta. 321+08.83
50' Rt. of ℄ Survey from Sta. 321+08.83 to End of Job

STATE OF FLORIDA
STATE ROAD DEPARTMENT

RIGHT OF WAY MAP

SECTION No. 58642-2601

ROAD No. S-399 SANTA ROSA COUNTY

SCALE 1"=1000'	NAMES	DATES	APPROVED BY
DRAWN			
TRACED	W.P.	6-9-59	DIVISION ENGINEER
INDEXED			
REVISED	A.W.B.	4-19-60	3-11-60
REVISED	S.C.	3-30-61	STATE HIGHWAY ENGINEER
REVISION	BY	DATE	

HOLLEY FIELD ROAD