FED. ROAD DIV. No.	STATE	SEC. AND JOB No.	FISCAL YEAR	SHEET No.	TOTAL SHEETS
3	FLA.	58642-2602	'60	1	2

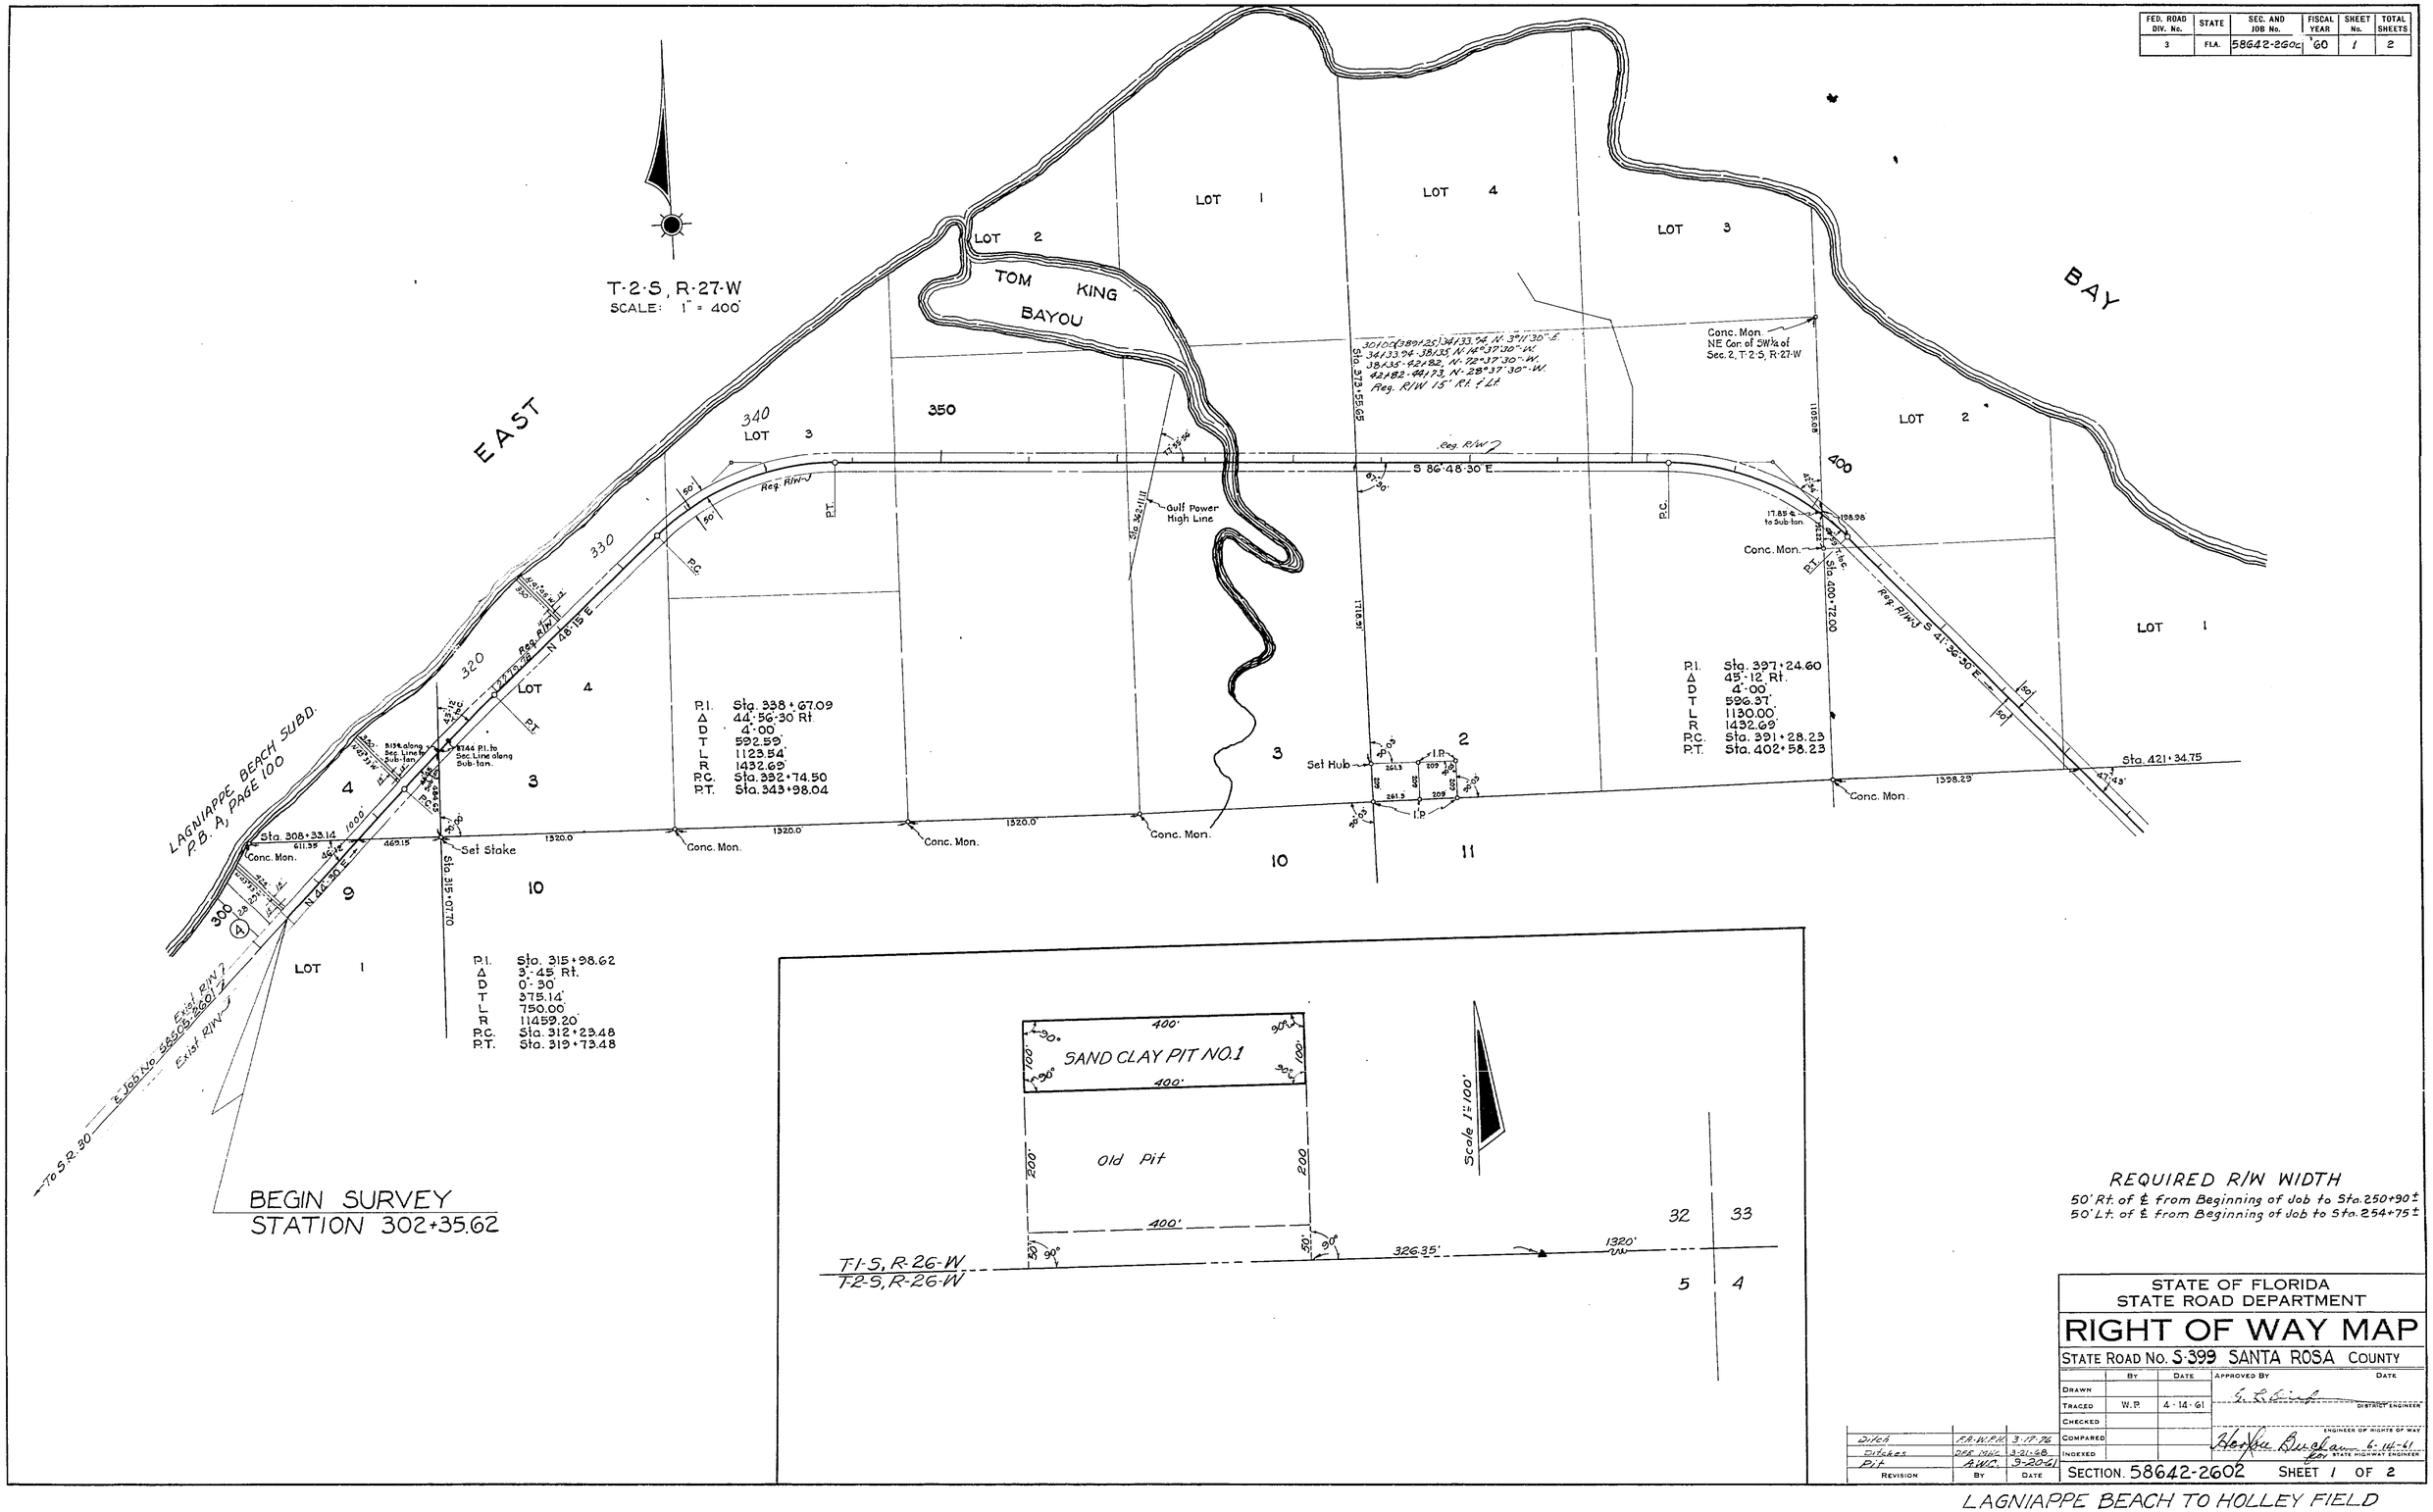

STATE OF FLORIDA
STATE ROAD DEPARTMENT

RIGHT OF WAY MAP

STATE ROAD No. S-399 SANTA ROSA COUNTY

	BY	DATE	APPROVED BY	DATE
DRAWN				
TRACED	W.P.	4-14-61	DISTRICT ENGINEER	
CHECKED			ENGINEER OF RIGHTS OF WAY	
COMPARED				
INDEXED			STATE HIGHWAY ENGINEER	6-14-61

REVISION	BY	DATE
Ditch	F.A.-W.P.H.	3-17-76
Ditches	DPE MHC	3-21-68
Pit	A.W.C.	9-20-61

SECTION. 58642-2602 SHEET 1 OF 2

LAGNIAPPE BEACH TO HOLLEY FIELD

FED. ROAD DIV. No.	STATE	SEC. AND JOB No.	FISCAL YEAR	SHEET No.	TOTAL SHEETS
3	FLA.	58642-2602	'60	2	2

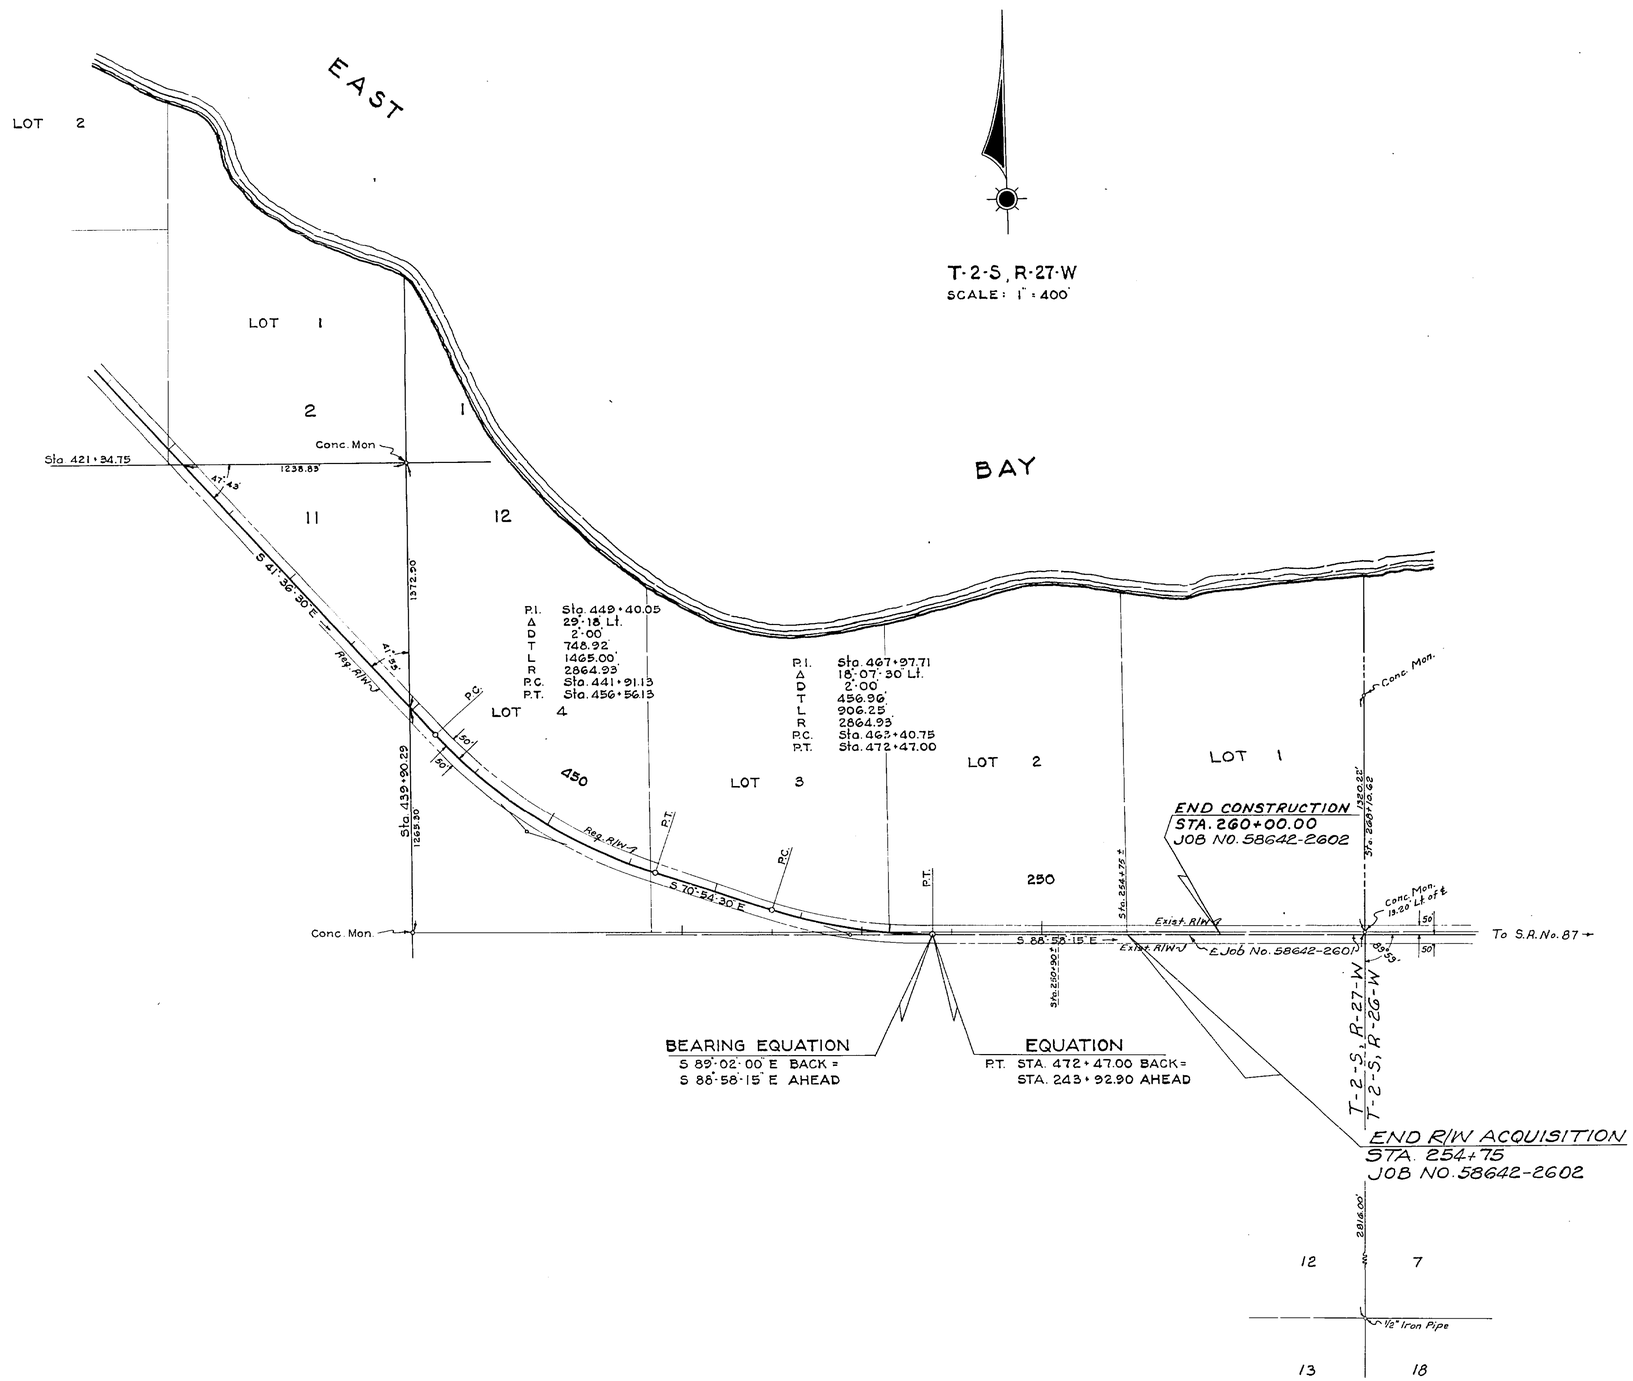

STATE OF FLORIDA
STATE ROAD DEPARTMENT

RIGHT OF WAY MAP

STATE ROAD No. S-399 SANTA ROSA COUNTY

	BY	DATE	APPROVED BY	DATE
DRAWN				
TRACED	W.P.	4-17-61	G. L. Dick	DISTRICT ENGINEER
CHECKED				
COMPARED				ENGINEER OF RIGHTS OF WAY
INDEXED			Horton Buchan	6-14-61 STATE HIGHWAY ENGINEER

REVISION	BY	DATE
	J.H.P.	8-30-61
	J.H.P.	8-24-61

SECTION 58642-2602 SHEET 2 OF 2

LAGNIAPPE BEACH TO HOLLEY FIELD