FED. ROAD DIV. No.	STATE	F A PROJECT No.	FISCAL YEAR	SHEET No.
3	FLA.			1

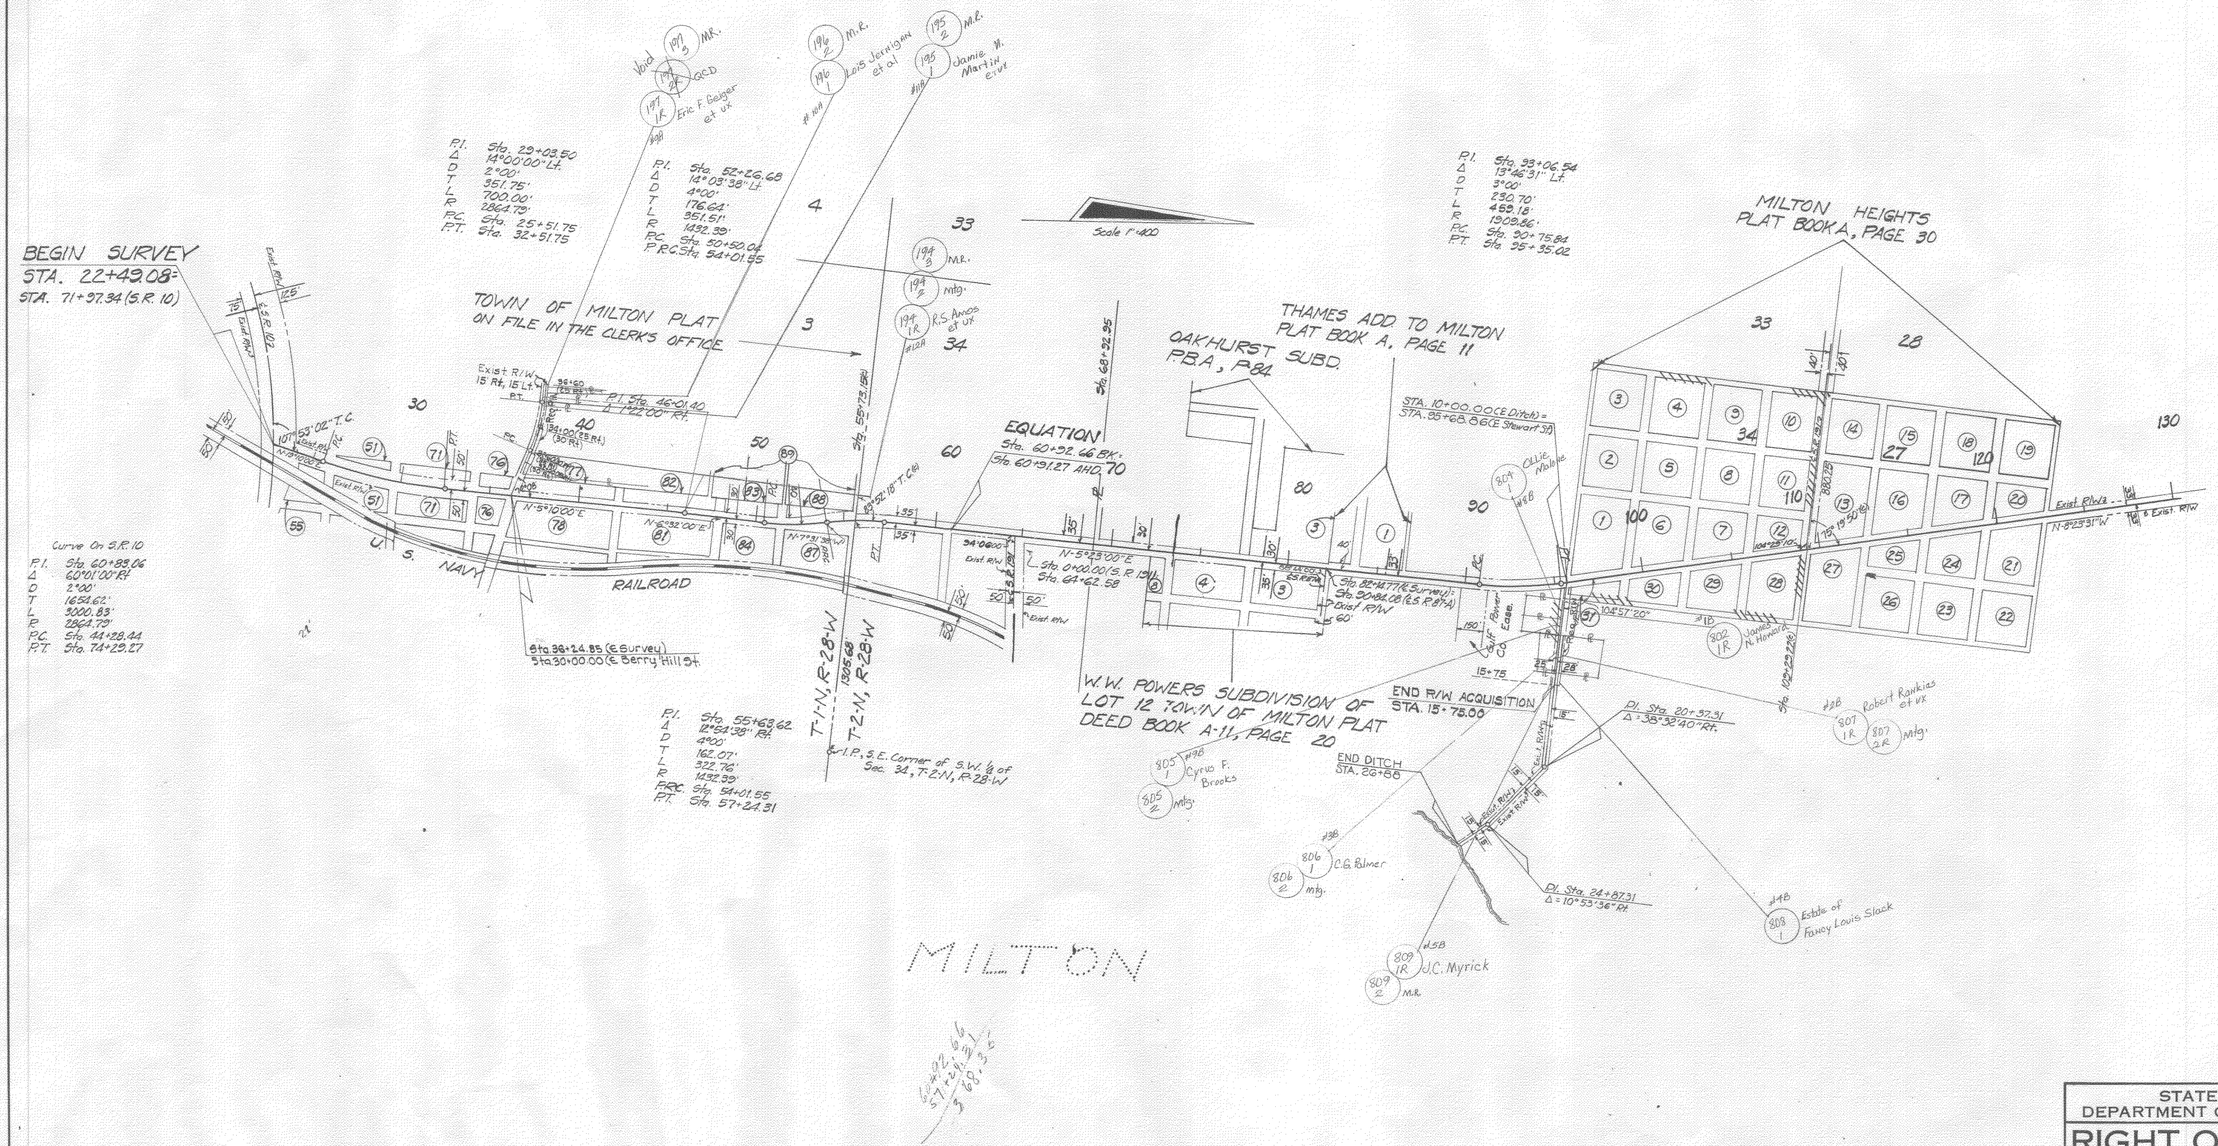

Note:
For Utility Owners See Sheet 3

HF# 182

STATE OF FLORIDA
DEPARTMENT OF TRANSPORTATION

RIGHT OF WAY MAP

STATE ROAD No. 87 SANTA ROSA COUNTY

	By	Date	Approved By	Date
Drawn				
Traced	B H	2-25-72		DISTRICT ENGINEER
Checked			Thomas S. Russ	5-18-75
Compared				ENGINEER OF RIGHT OF WAY
Indexed				STATE HIGHWAY ENGINEER

Blk. 89	F.A.	10-9-75
Exist. R/W	F.A.	3-5-73
Railroad	B.G.H.	9-3-73
Angle on St.	F.A.	5-18-75
Revision	By	Date

SECTION. 58050-2505 SHEET 1 OF 16

Budget Item Number 317907

S.R. 87 FROM S.R. 10 TO S.R. 89

FED. ROAD DIV. No.	STATE	F.A. PROJECT No.	FISCAL YEAR	SHEET No.
3	FLA.			2

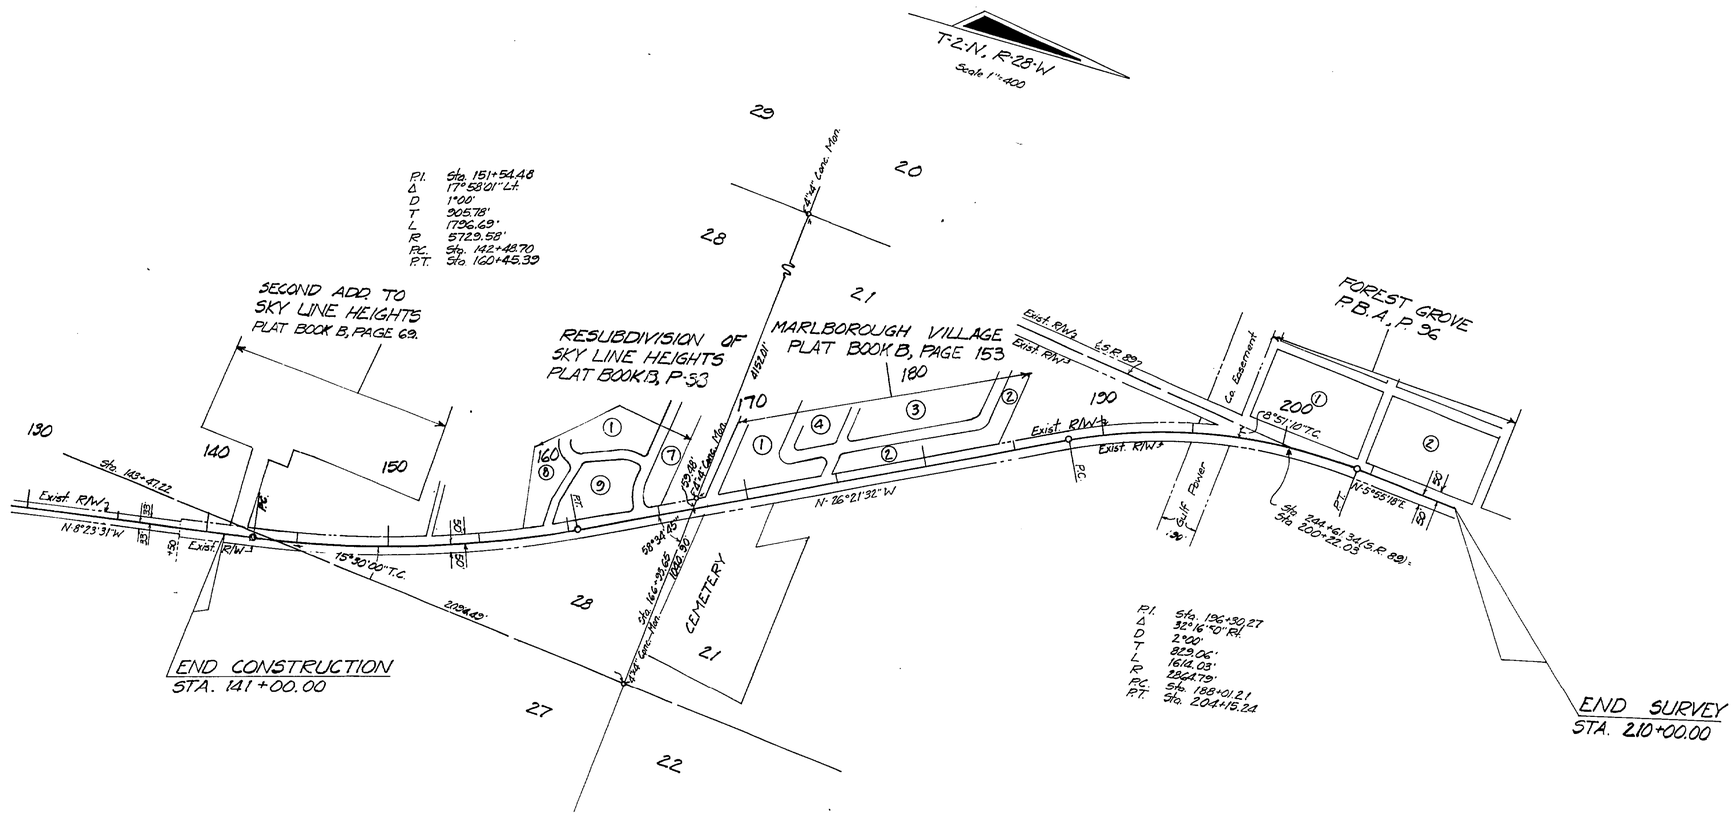

STATE OF FLORIDA
DEPARTMENT OF TRANSPORTATION

RIGHT OF WAY MAP

STATE ROAD No. 87 SANTA ROSA COUNTY

	By	Date	Approved By	Date
Drawn			District Engineer	
Traced	BH	2-25-72	Thomas C. Russell	12-18-72
Checked			Engineer of Right of Way	
Compared				
Indexed			State Highway Engineer	

Revision	By	Date

SECTION. 58050-2505 SHEET 2 OF 16

S.R. 87 FROM S.R. 10 TO S.R. 89

FED. ROAD DIV. No.	STATE	F A PROJECT NO.	FISCAL YEAR	
3	FLA.			3

B.I. Nº. 317907

REVISION	
R/W Change	
R/W Change	

STATE OF FLORIDA
DEPARTMENT OF TRANSPORTATION

RIGHT OF WAY MAP

STATE ROAD No. 87 SANTA ROSA COUNTY

	BY	DATE	APPROVED BY	DATE
DRAWN			E. W. Lee	11/28/72
TRACED	B.G.H.	2-25-72	DISTRICT ENGINEER	
CHECKED			Thomas E. Russo	12-18-72
COMPARED			ENGINEER OF RIGHT OF WAY	
[illegible]XED			STATE HIGHWAY ENGINEER	

[illegible]TION 58050-2505 SHEET 3 OF 16

S.R. 87 [illegible] 10 TO S.R. 89

FED. ROAD DIV. No.	STATE	F. A. PROJECT NO.	FISCAL YEAR	SHEET No.
3	FLA.			4

Quit-Claimed Area	F.A.	10-31-77
Exist. R/W	F.A.	10-4-73
Railroad R/W	B.G.H.	10-3-73
Const. Ease.	F.A.	5-18-73
℞	FA-MWC	3-14-73
REVISION	BY	DATE

STATE OF FLORIDA
DEPARTMENT OF TRANSPORTATION

RIGHT OF WAY MAP

STATE ROAD No. 87 SANTA ROSA COUNTY

	BY	DATE
DRAWN		
TRACED	B.H.	2-25-72
CHECKED		
COMPARED		
INDEXED		

APPROVED BY — DATE

DISTRICT ENGINEER 12-18-72

Thomas C. Rusk
ENGINEER OF RIGHT OF WAY

STATE HIGHWAY ENGINEER

SECTION 5805C-2505 SHEET 4 OF 16

FED. ROAD DIV. NO.	STATE	F. A. PROJECT NO.	FISCAL YEAR	SHEET NO.
3	FLA.			9

STATE OF FLORIDA
DEPARTMENT OF TRANSPORTATION

RIGHT OF WAY MAP

STATE ROAD NO. 87 SANTA ROSA COUNTY

	BY	DATE	APPROVED BY	DATE
DRAWN				
TRACED	B.H.	2-28-72		
CHECKED				
COMPARED				
INDEXED				

DISTRICT ENGINEER

SECTION 58050-2505 SHEET 9 OF 16

S.R. 87 FROM S.R. 10 TO S.R. 89

REG. ROAD DIV. No.	STATE	F A PROJECT NO.	FISCAL YEAR	SHEET No.
3	FLA.			8

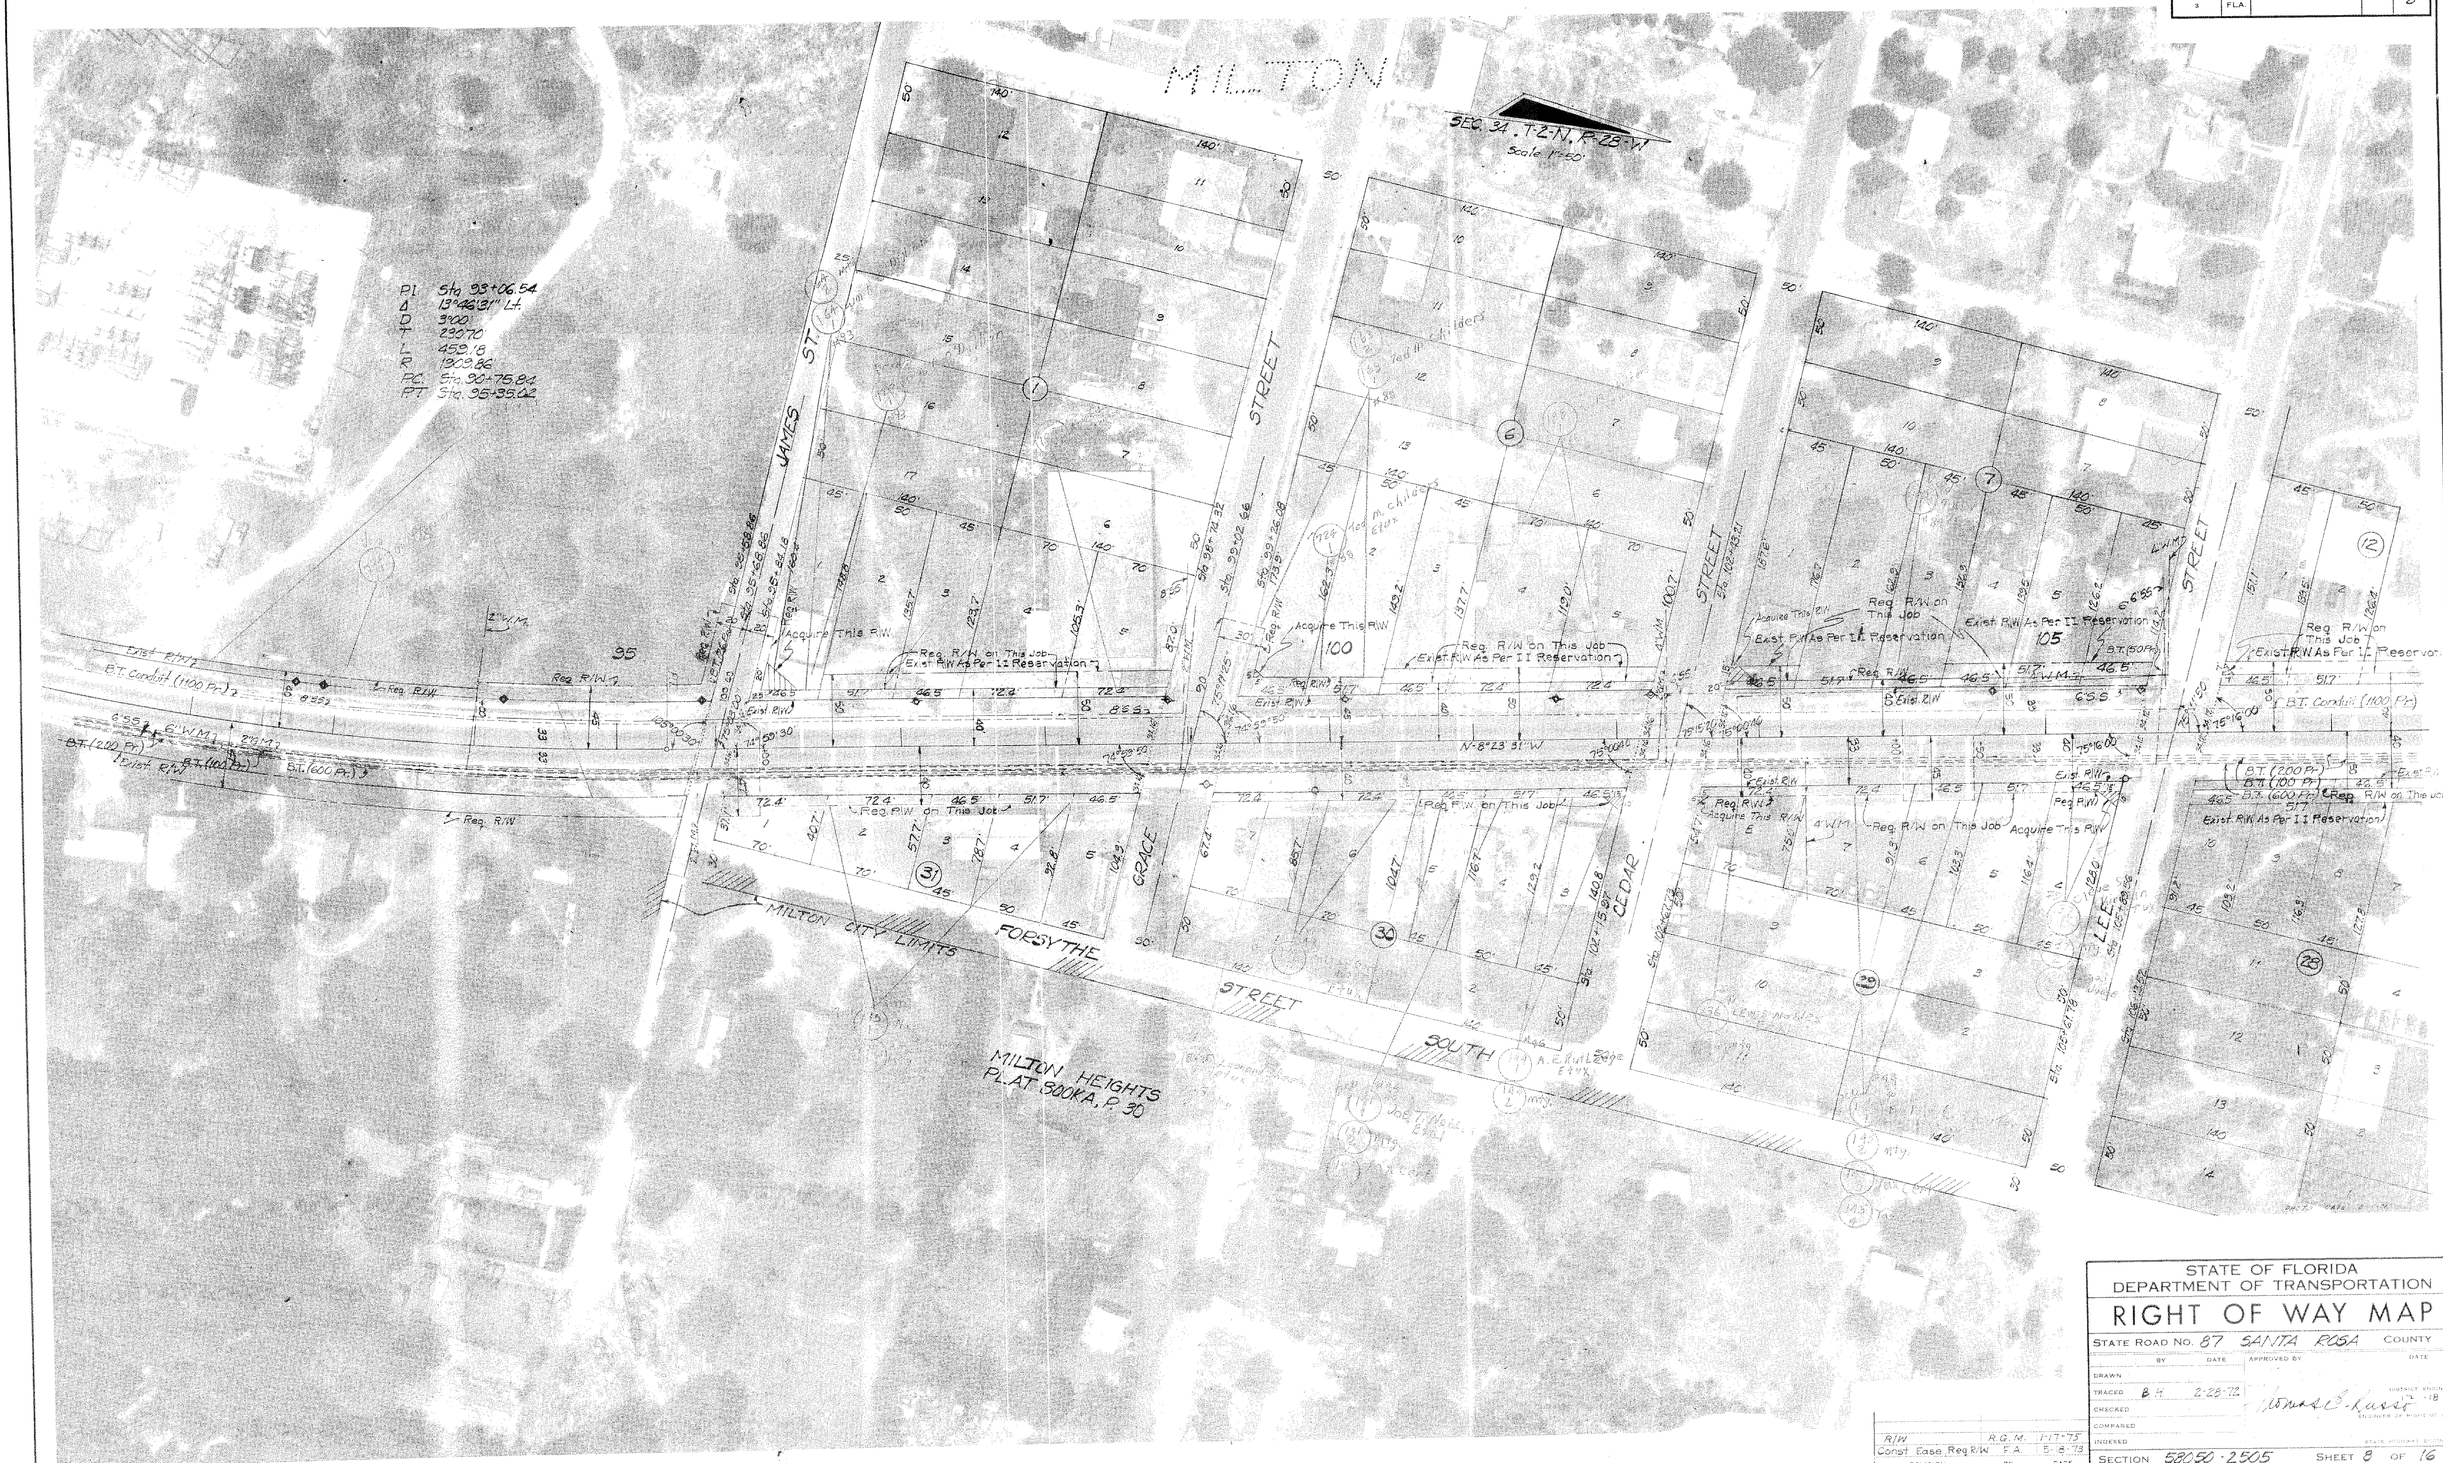

STATE OF FLORIDA
DEPARTMENT OF TRANSPORTATION

RIGHT OF WAY MAP

STATE ROAD No. 87 SANTA ROSA COUNTY

	BY	DATE	APPROVED BY	DATE
DRAWN				
TRACED	B.H.	2-28-72	DISTRICT ENGINEER	
CHECKED				
COMPARED				
INDEXED				

REVISION	BY	DATE
R/W	R.G.M.	1-17-73
Const. Ease. Req. R/W	F.A.	5-8-73

STATE HIGHWAY SYSTEM

SECTION 58050-2505 SHEET 8 OF 16

S.R. 87 FROM S.R. 10 TO S.R. 89

FED. ROAD	STATE	F. A. PROJECT NO.	SHEET	TOTAL SHEETS
9	FLA			7

STATE OF FLORIDA
DEPARTMENT OF TRANSPORTATION

RIGHT OF WAY MAP

FED. ROAD DIV. No.	STATE	F A PROJECT NO.	FISCAL YEAR	SHEET No.
3	FLA.			6

STATE OF FLORIDA
DEPARTMENT OF TRANSPORTATION

RIGHT OF WAY MAP

STATE ROAD No. 87 SANTA ROSA COUNTY

	BY	DATE	APPROVED BY	DATE
DRAWN				
TRACED	B.H.	2-25-72		
CHECKED				
COMPARED				
INDEXED				

DISTRICT ENGINEER
ENGINEER OF RIGHT OF WAY
STATE HIGHWAY ENGINEER

REVISION	BY	DATE
Temp. Const. Ease	F.L.C.	10-3-73
Const. Ease	F.A.	8-8-73

SECTION 58050-2505 SHEET 6 OF 16

S.R. 87 - FROM S.R. 10 TO S.R. 83

FED. ROAD DIV. No.	STATE	F.A. PROJECT NO.	FISCAL YEAR	SHEET No.
3	FLA.			5

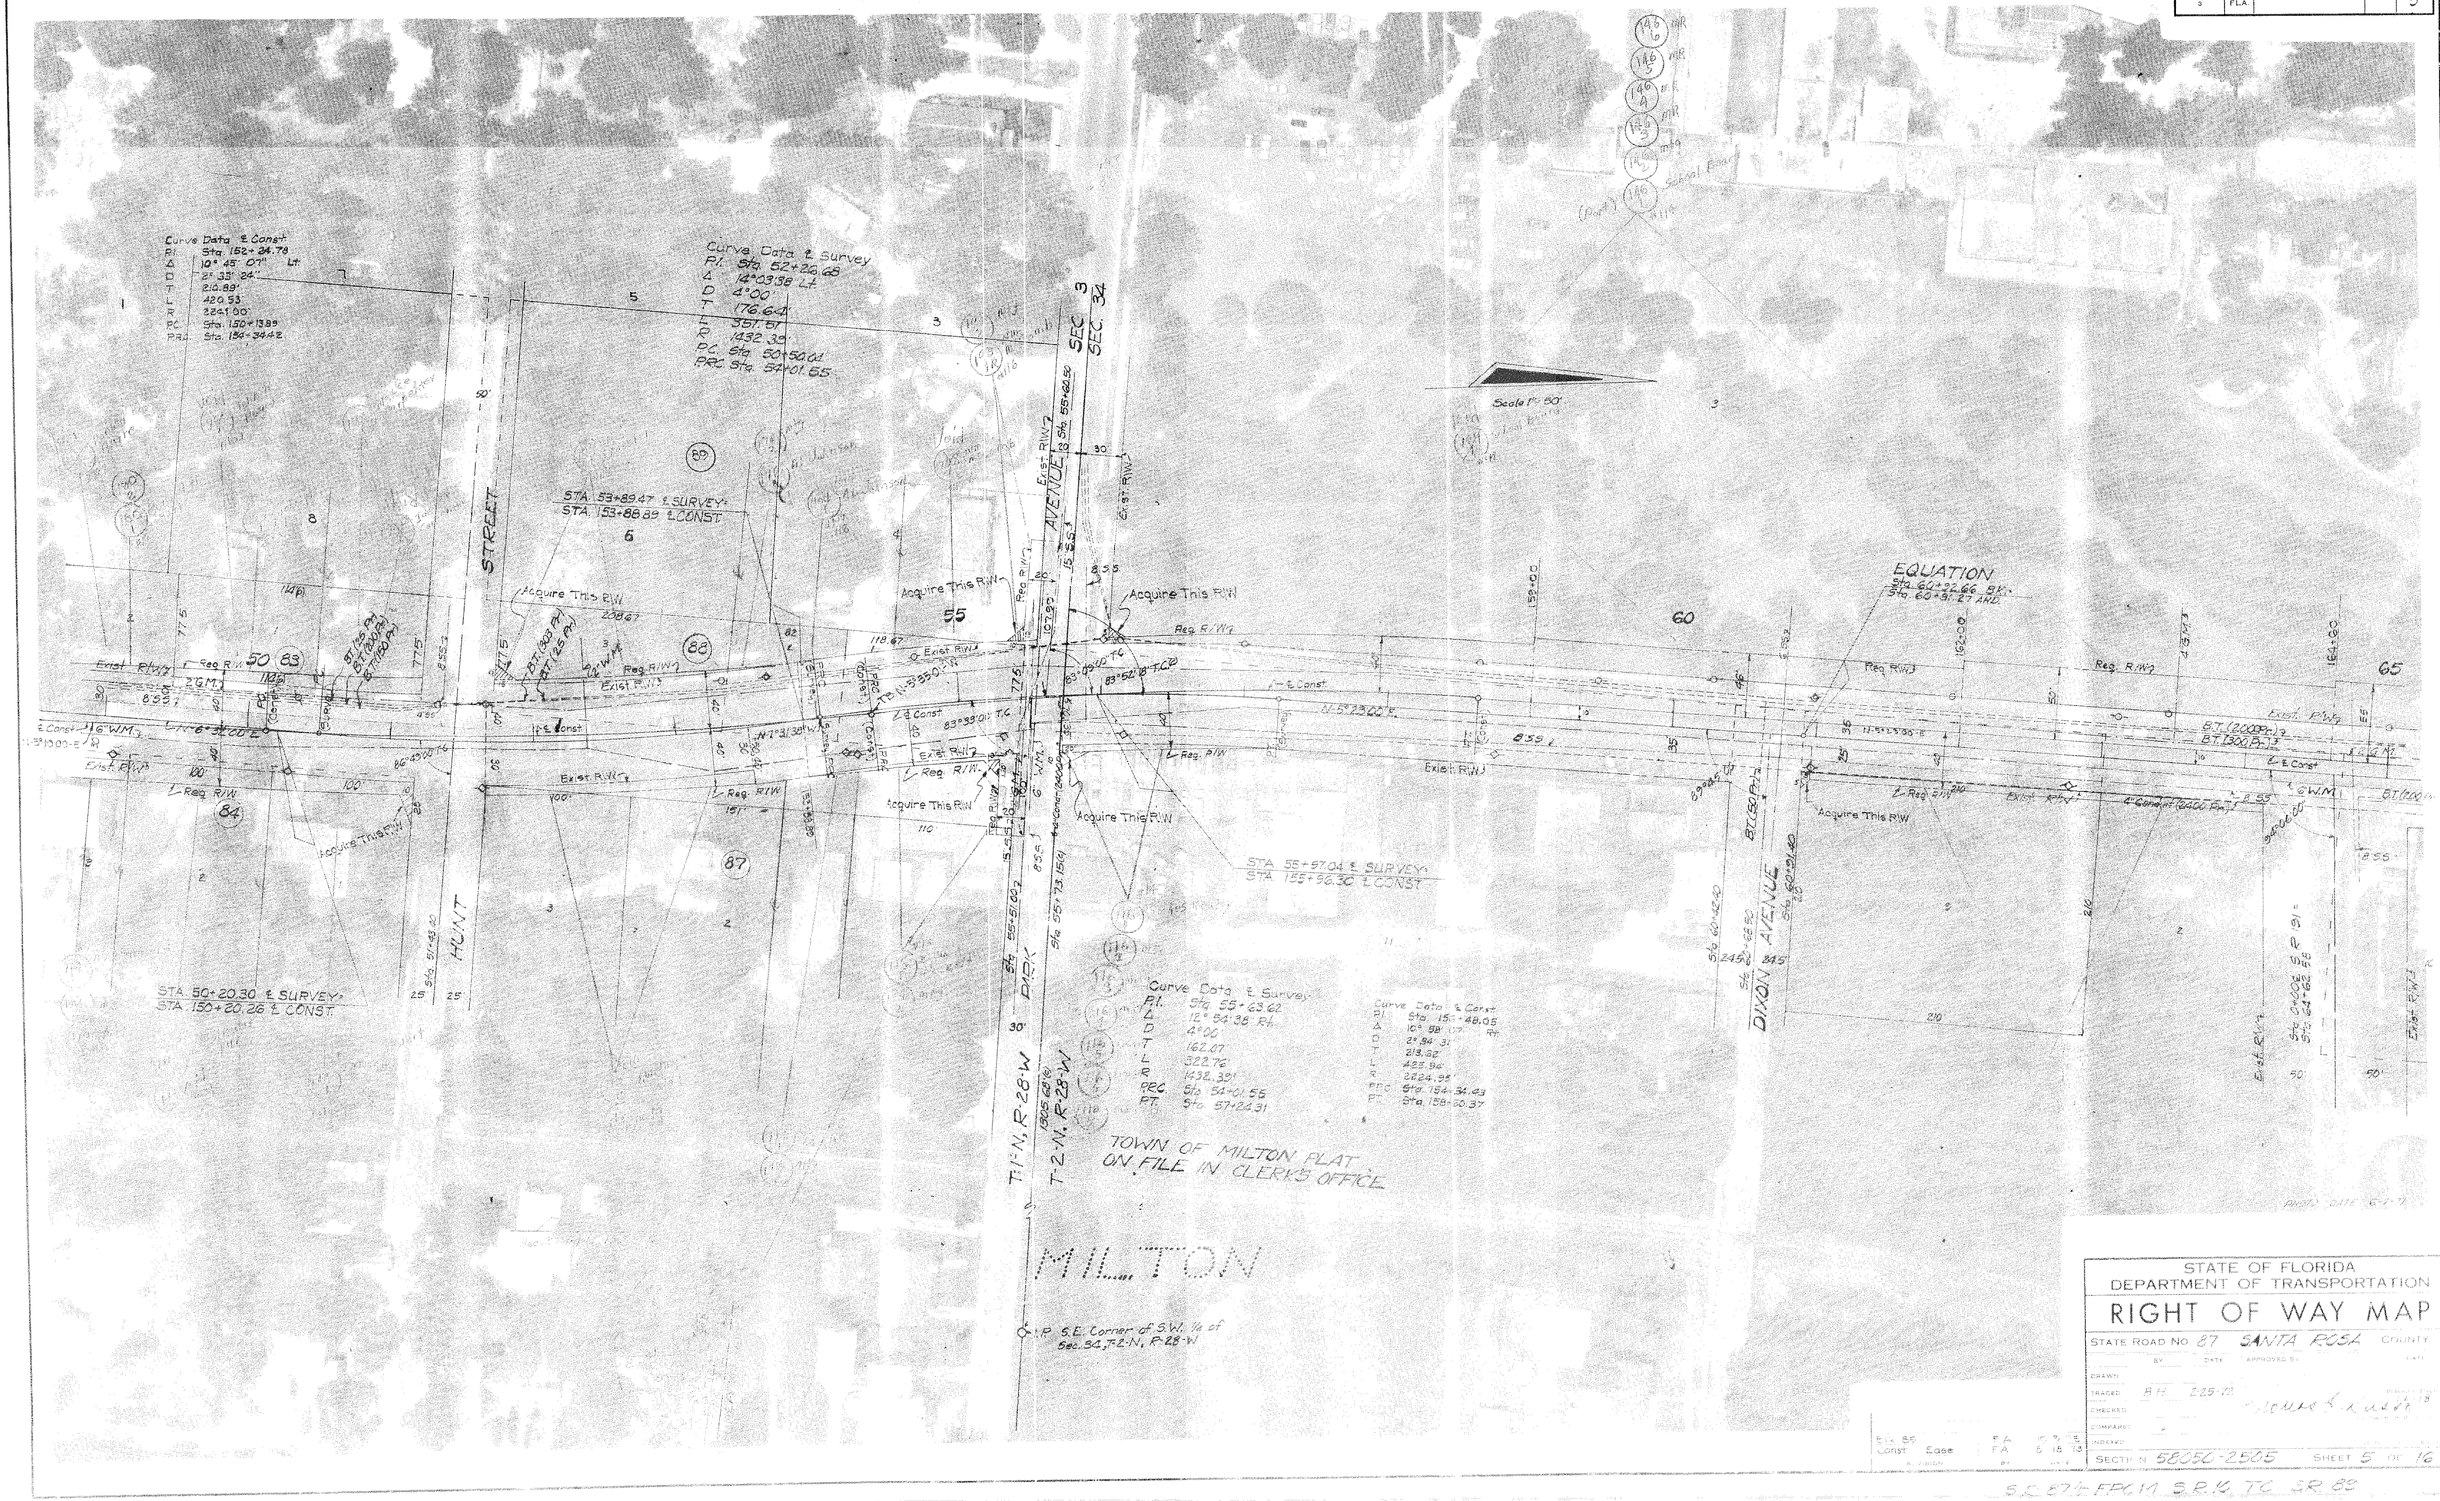

STATE OF FLORIDA
DEPARTMENT OF TRANSPORTATION

RIGHT OF WAY MAP

STATE ROAD No. 87 SANTA ROSA COUNTY

	BY	DATE	APPROVED BY	DATE
DRAWN				
TRACED	R.H.	2-25-13		
CHECKED				
COMPARED				
INDEXED				

PROJECT TITLE: Milton & Lusk

REVISION	BY	DATE
Rt. of Way Const. Edge	F.A.	6-15-13

SECTION 58030-2505 SHEET 5 OF 16

S.C. 87 FROM S.R. 10 TO S.R. 89

FED. ROAD DIV. No.	STATE	F.A. PROJECT NO.	FISCAL YEAR	SHEET No.
3	FLA.			10

STATE OF FLORIDA
DEPARTMENT OF TRANSPORTATION

RIGHT OF WAY MAP

STATE ROAD No. 87 SANTA ROSA COUNTY

	BY	DATE	APPROVED BY	DATE
DRAWN				
TRACED	B.H.	2-28-72		DISTRICT ENGINEER
CHECKED				
COMPARED				ENGINEER OF RIGHT OF WAY
INDEXED				STATE HIGHWAY ENGINEER

REVISION	BY	DATE
R/W	R.G.M.	1-17-73
Const. Ease.	F.A.	5-18-73

SECTION 58050-2505 SHEET 10 OF 16

S.R. 87-A FROM S.R. 10 TO S.R. 89

FED. ROAD DIV. No.	STATE	F A PROJECT NO.	FISCAL YEAR	SHEET No.
3	FLA.			11

Const. Ease.	F.A.	5-18-73
REVISION	BY	DATE

STATE OF FLORIDA
DEPARTMENT OF TRANSPORTATION

RIGHT OF WAY MAP

STATE ROAD NO. 87 SANTA ROSA COUNTY

	BY	DATE	APPROVED BY	DATE
DRAWN				
TRACED	B.H.	2-28-72	DISTRICT ENGINEER	
CHECKED			Thomas E. Russo	12-18-72
COMPARED			ENGINEER OF RIGHT OF WAY	
INDEXED			STATE HIGHWAY ENGINEER	

SECTION 58050-2505 SHEET 11 OF 16

FED. ROAD DIV. No.	STATE	F A PROJECT NO.	FISCAL YEAR	SHEET No.
3	FLA.			12

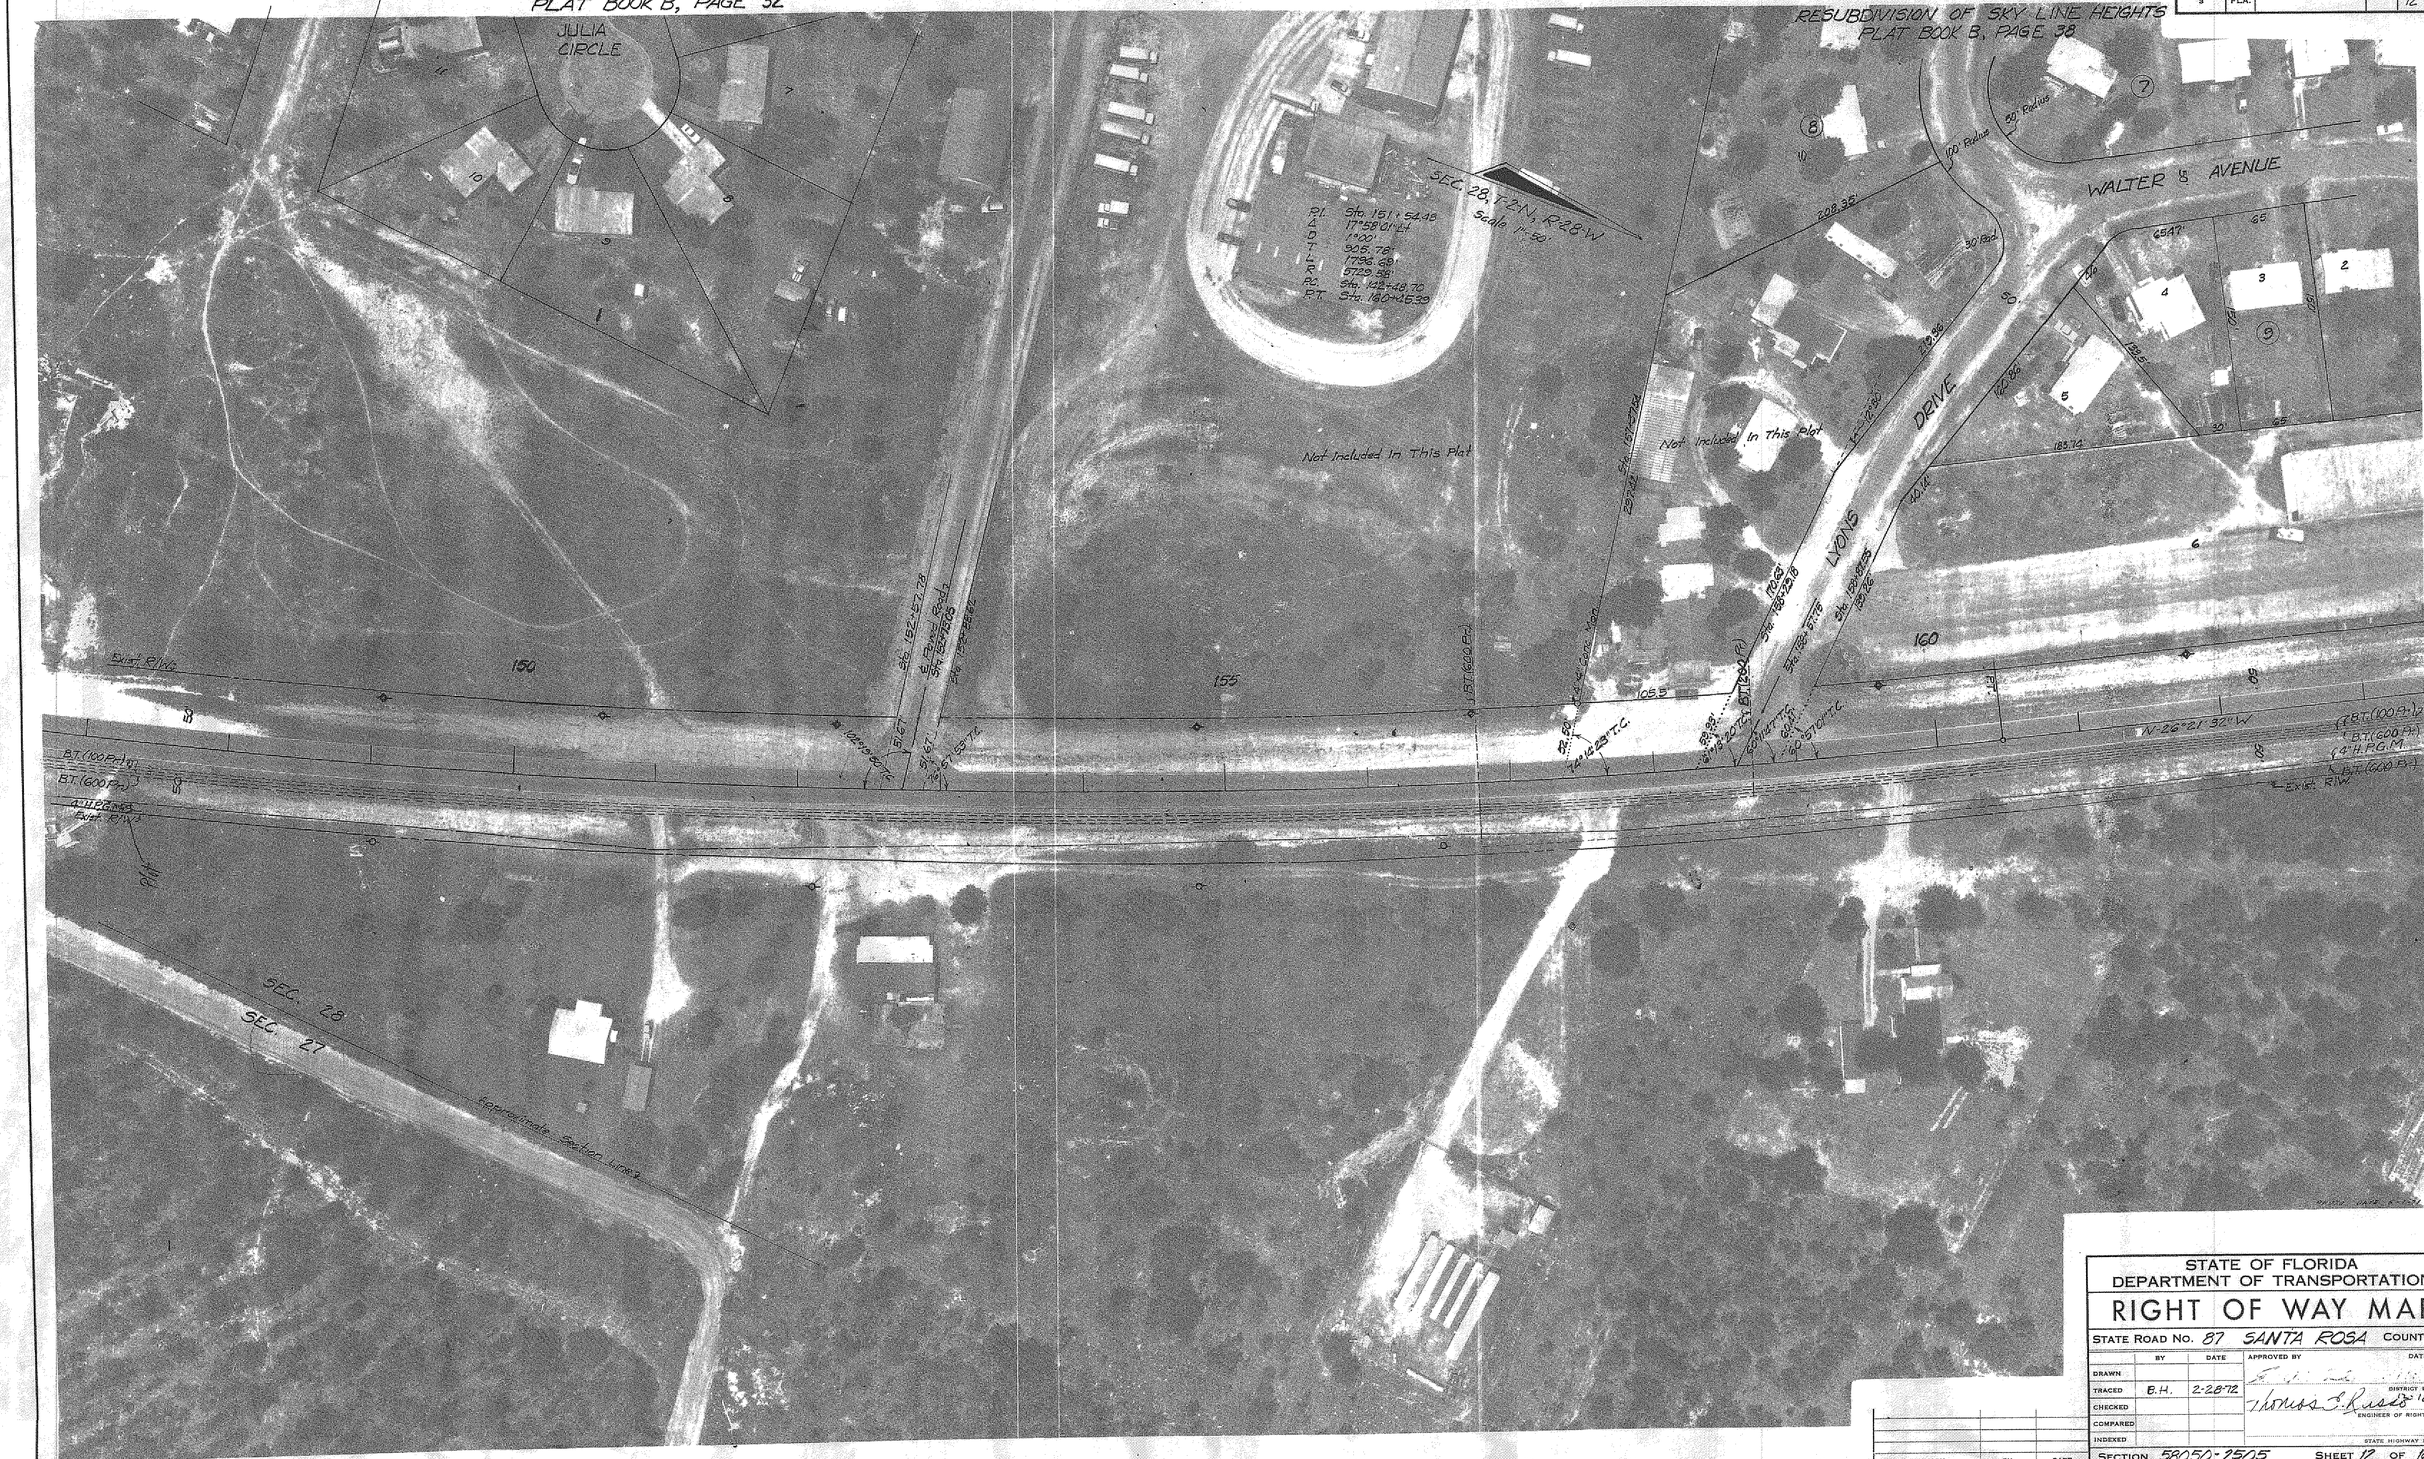

STATE OF FLORIDA
DEPARTMENT OF TRANSPORTATION

RIGHT OF WAY MAP

STATE ROAD No. 87 SANTA ROSA COUNTY

	BY	DATE	APPROVED BY	DATE
DRAWN				
TRACED	B.H.	2-28-72	DISTRICT ENGINEER	
CHECKED			Thomas E. Russo 18-72 ENGINEER OF RIGHT OF WAY	
COMPARED				
INDEXED			STATE HIGHWAY ENGINEER	

REVISION	BY	DATE

SECTION 58050-2505 SHEET 12 OF 16

S.R. 87-b FROM S.R. 10 TO S.R. 89

FED. ROAD DIV. No.	STATE	F A PROJECT NO.	FISCAL YEAR	SHEET No.
8	FLA.			13

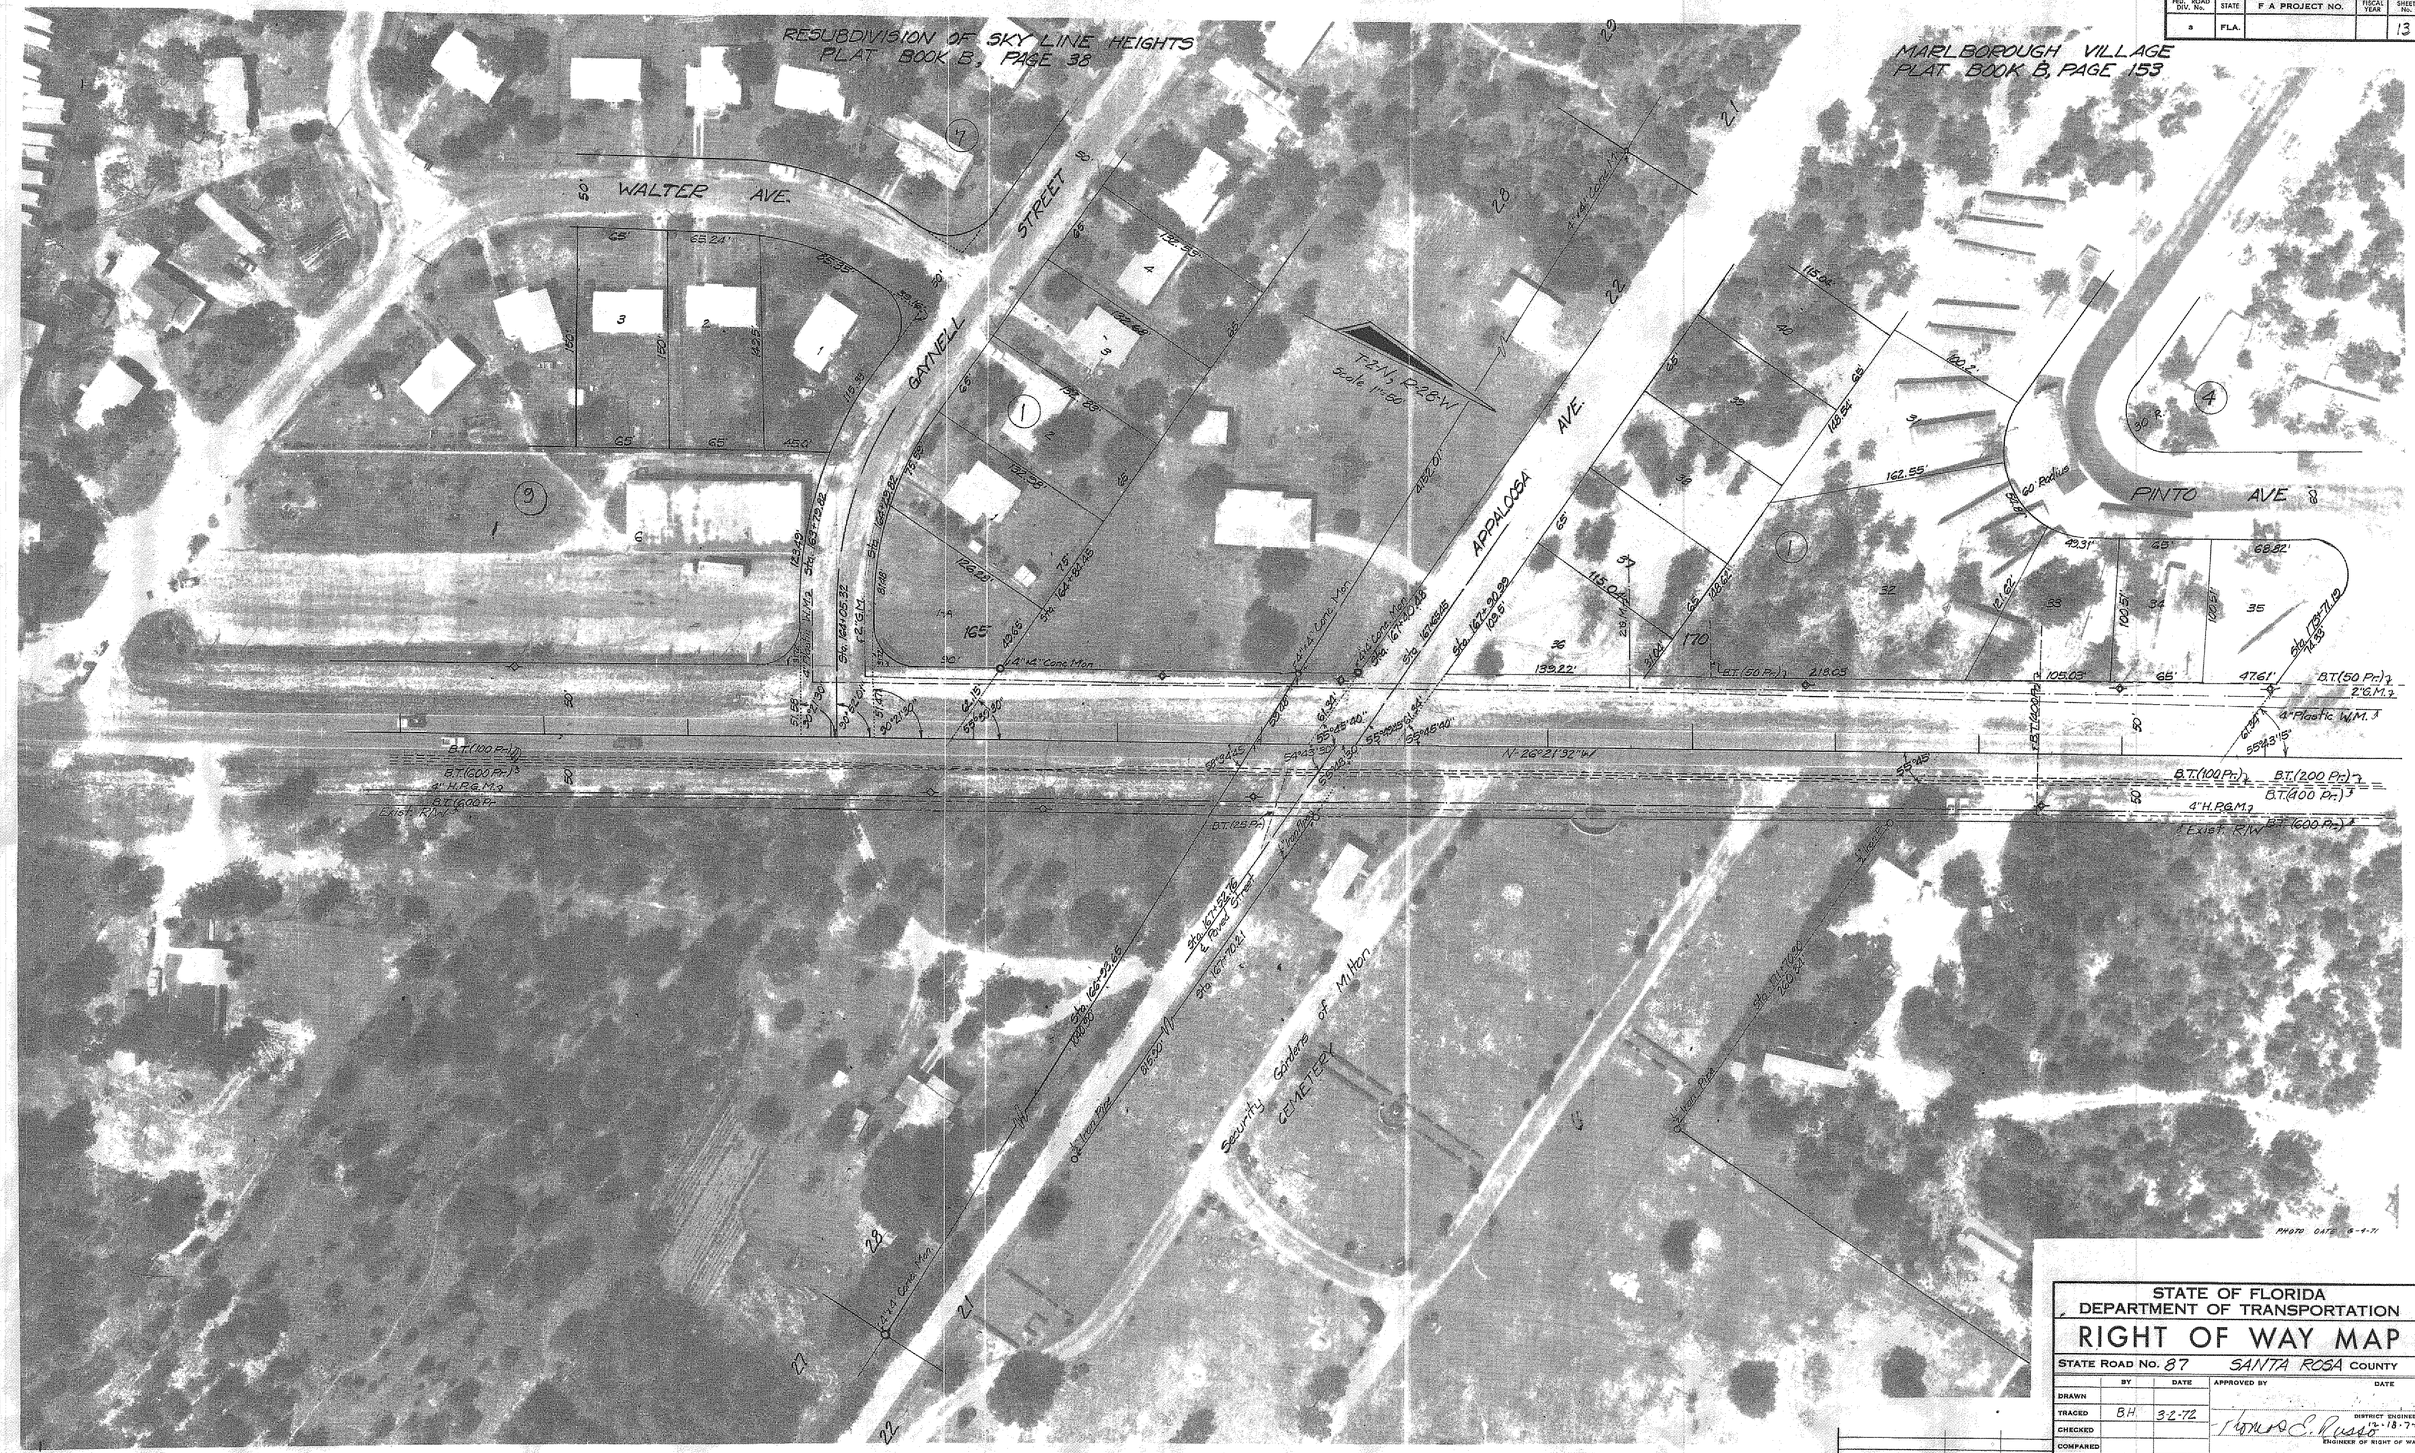

STATE OF FLORIDA
DEPARTMENT OF TRANSPORTATION

RIGHT OF WAY MAP

STATE ROAD No. 87 SANTA ROSA COUNTY

	BY	DATE	APPROVED BY	DATE
DRAWN				
TRACED	B.H.	3-2-72	DISTRICT ENGINEER	
CHECKED			Thomas C. Russo	3-18-72
COMPARED			ENGINEER OF RIGHT OF WAY	
INDEXED			STATE HIGHWAY ENGINEER	

REVISION	BY	DATE

SECTION 58050-2505 SHEET 13 OF 16

S.R. 87 FROM S.R. 10 TO S.R. 89

FED. ROAD DIV. No.	STATE	F A PROJECT NO.	FISCAL YEAR	SHEET No.
3	FLA.			14

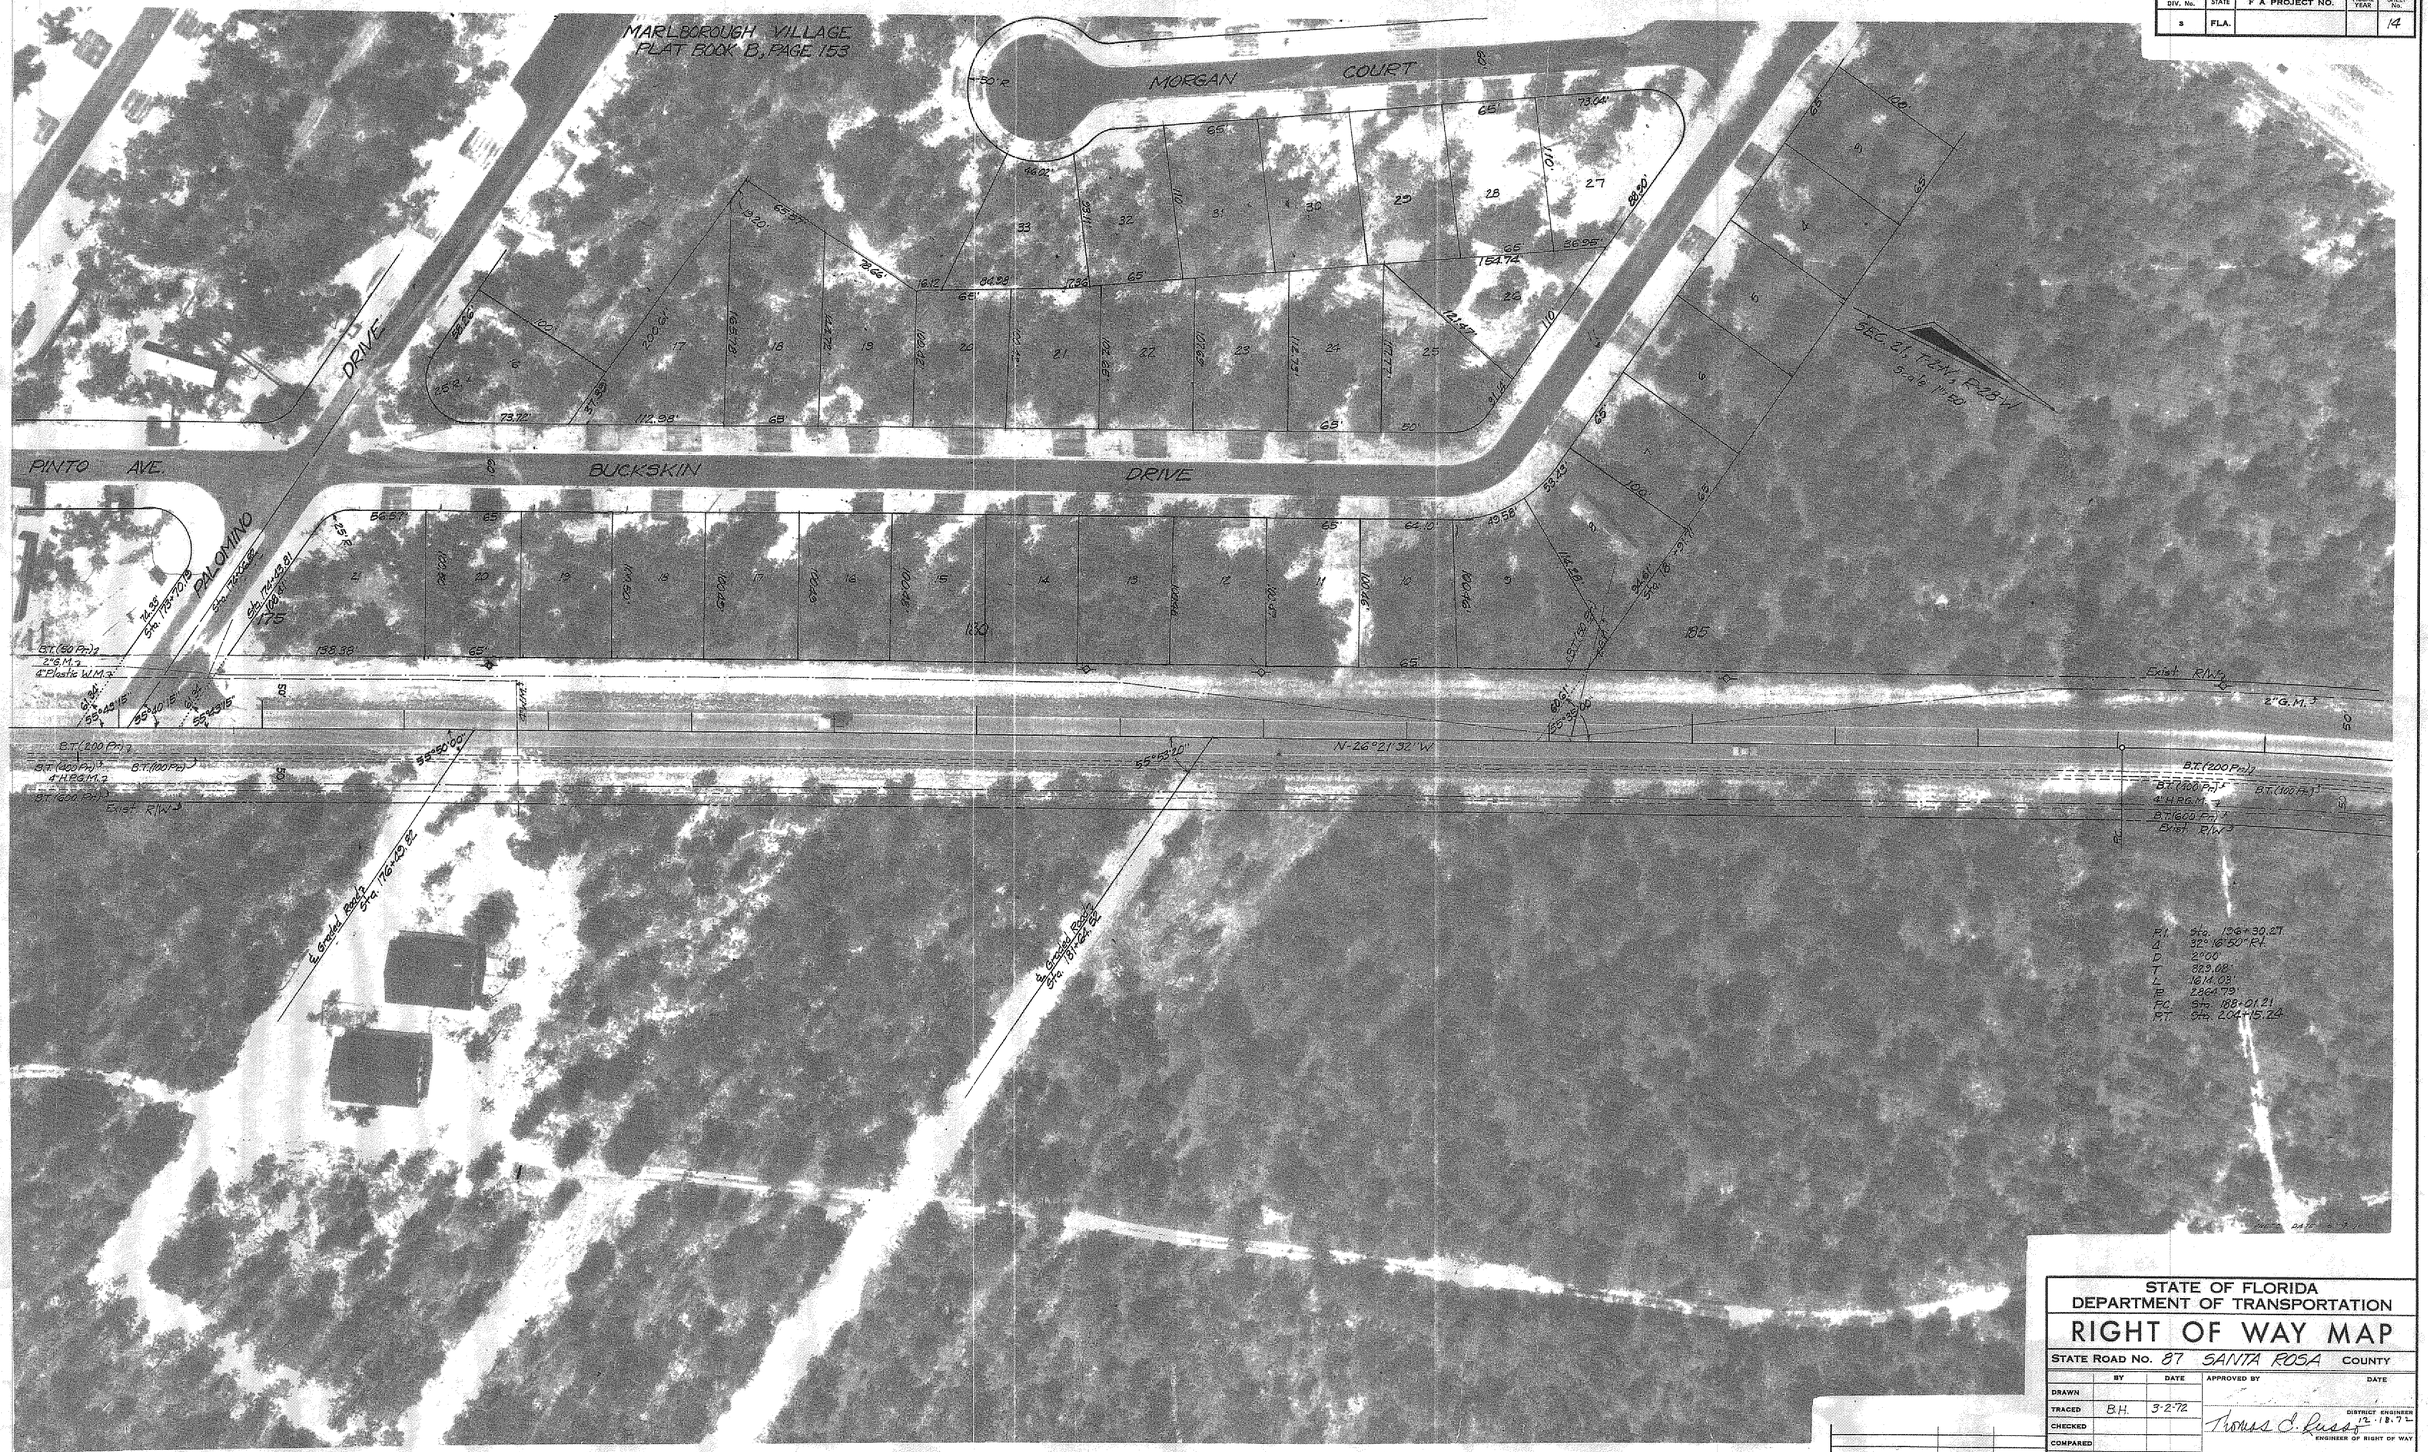

STATE OF FLORIDA
DEPARTMENT OF TRANSPORTATION

RIGHT OF WAY MAP

STATE ROAD No. 87 SANTA ROSA COUNTY

	BY	DATE	APPROVED BY	DATE
DRAWN				
TRACED	B.H.	3-2-72	Thomas C. Russ	12-18-72
CHECKED			DISTRICT ENGINEER	
COMPARED			ENGINEER OF RIGHT OF WAY	
INDEXED			STATE HIGHWAY ENGINEER	

REVISION	BY	DATE

SECTION 58050-2505 SHEET 14 OF 16

S.R. 87 FROM S.R. 10 TO S.R. 89

FED. ROAD DIV. No.	STATE	F A PROJECT NO.	FISCAL YEAR	SHEET No.
3	FLA.			15

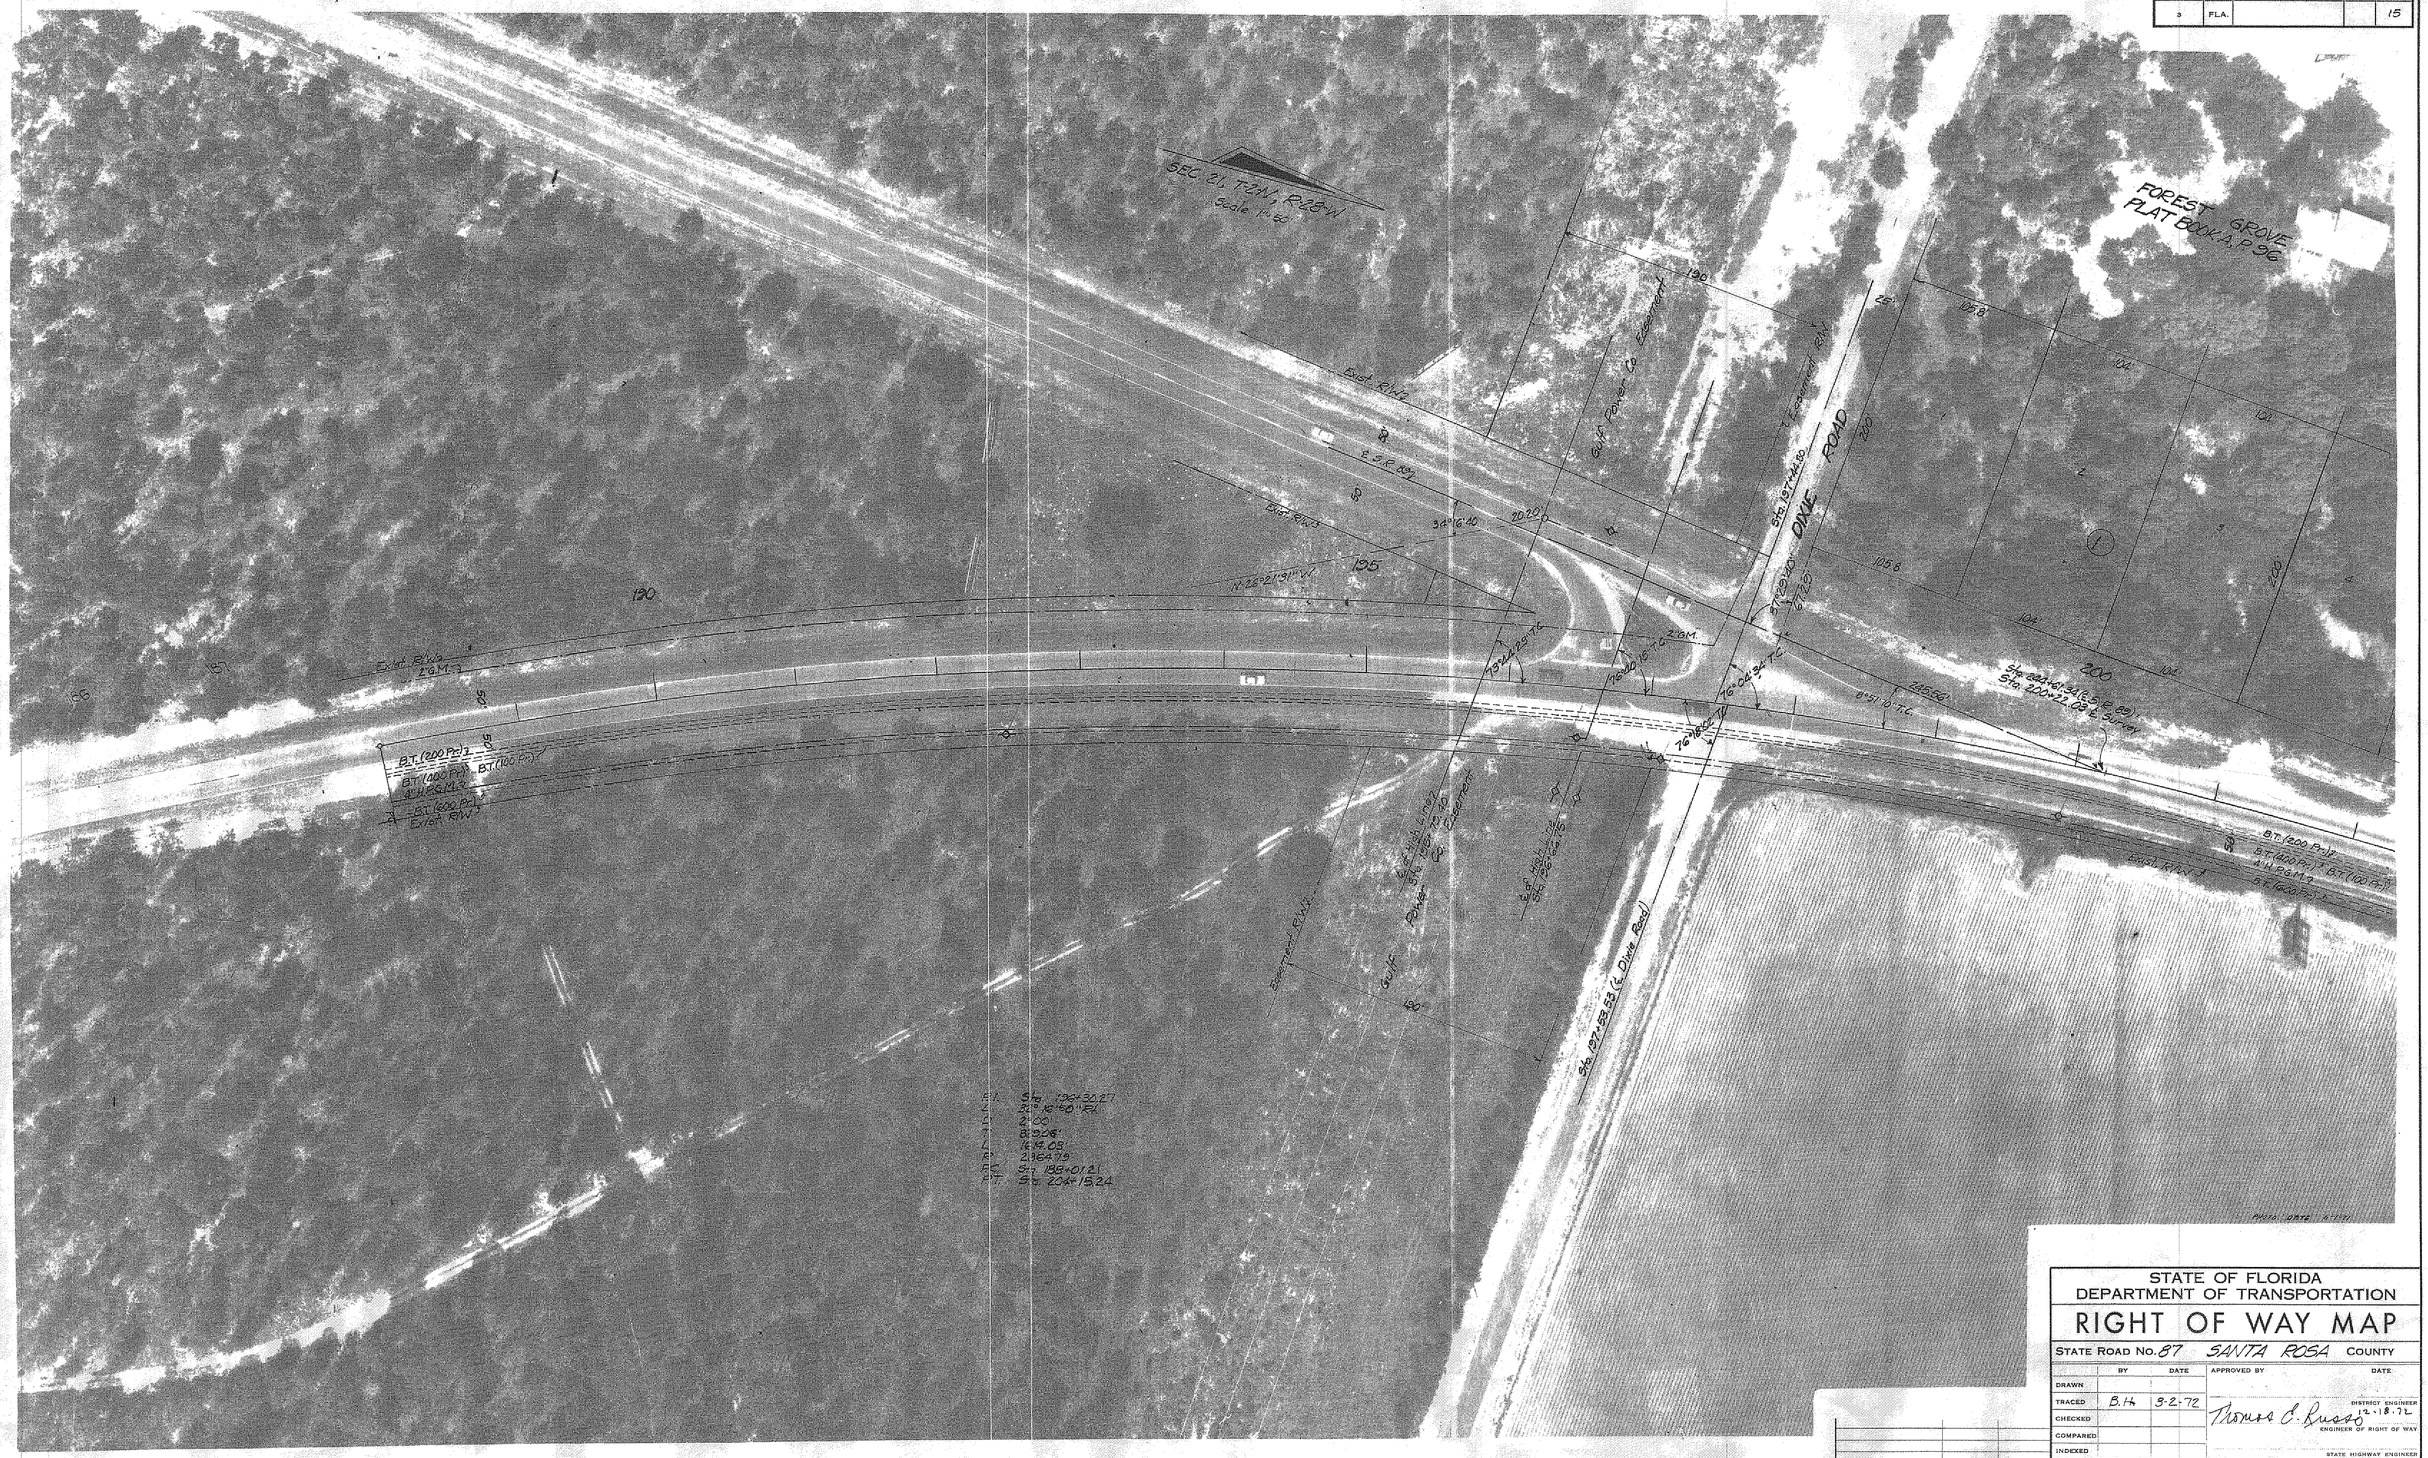

STATE OF FLORIDA
DEPARTMENT OF TRANSPORTATION

RIGHT OF WAY MAP

STATE ROAD No. 87 SANTA ROSA COUNTY

	BY	DATE	APPROVED BY	DATE
DRAWN				
TRACED	B.H.	3-2-72	DISTRICT ENGINEER Thomas C. Russo 2-18-72 ENGINEER OF RIGHT OF WAY	
CHECKED				
COMPARED				
INDEXED			STATE HIGHWAY ENGINEER	

REVISION	BY	DATE

SECTION 58050-2505 SHEET 15 OF 16

S.R. 87 FROM S.R. 10 TO S.R. 89

FED. ROAD DIV. No.	STATE	F A PROJECT NO.	FISCAL YEAR	SHEET No.
3	FLA.			16

STATE OF FLORIDA
DEPARTMENT OF TRANSPORTATION

RIGHT OF WAY MAP

STATE ROAD No. 87 SANTA ROSA COUNTY

	BY	DATE	APPROVED BY	DATE
DRAWN				
TRACED	B.H.	3-2-72	DISTRICT ENGINEER	
CHECKED			Thomas C. Rusak ENGINEER OF RIGHT OF WAY	12-13-72
COMPARED				
INDEXED			STATE HIGHWAY ENGINEER	

REVISION	BY	DATE

SECTION 58050-2505 SHEET 16 OF 16

S.R. 87 FROM S.R. 10 TO S.R. 89