FED. ROAD DIV. No.	STATE	SEC. AND JOB No.	FISCAL YEAR	SHEET No.	TOTAL SHEETS
3	FLA.	58550-2601	'58	1	5

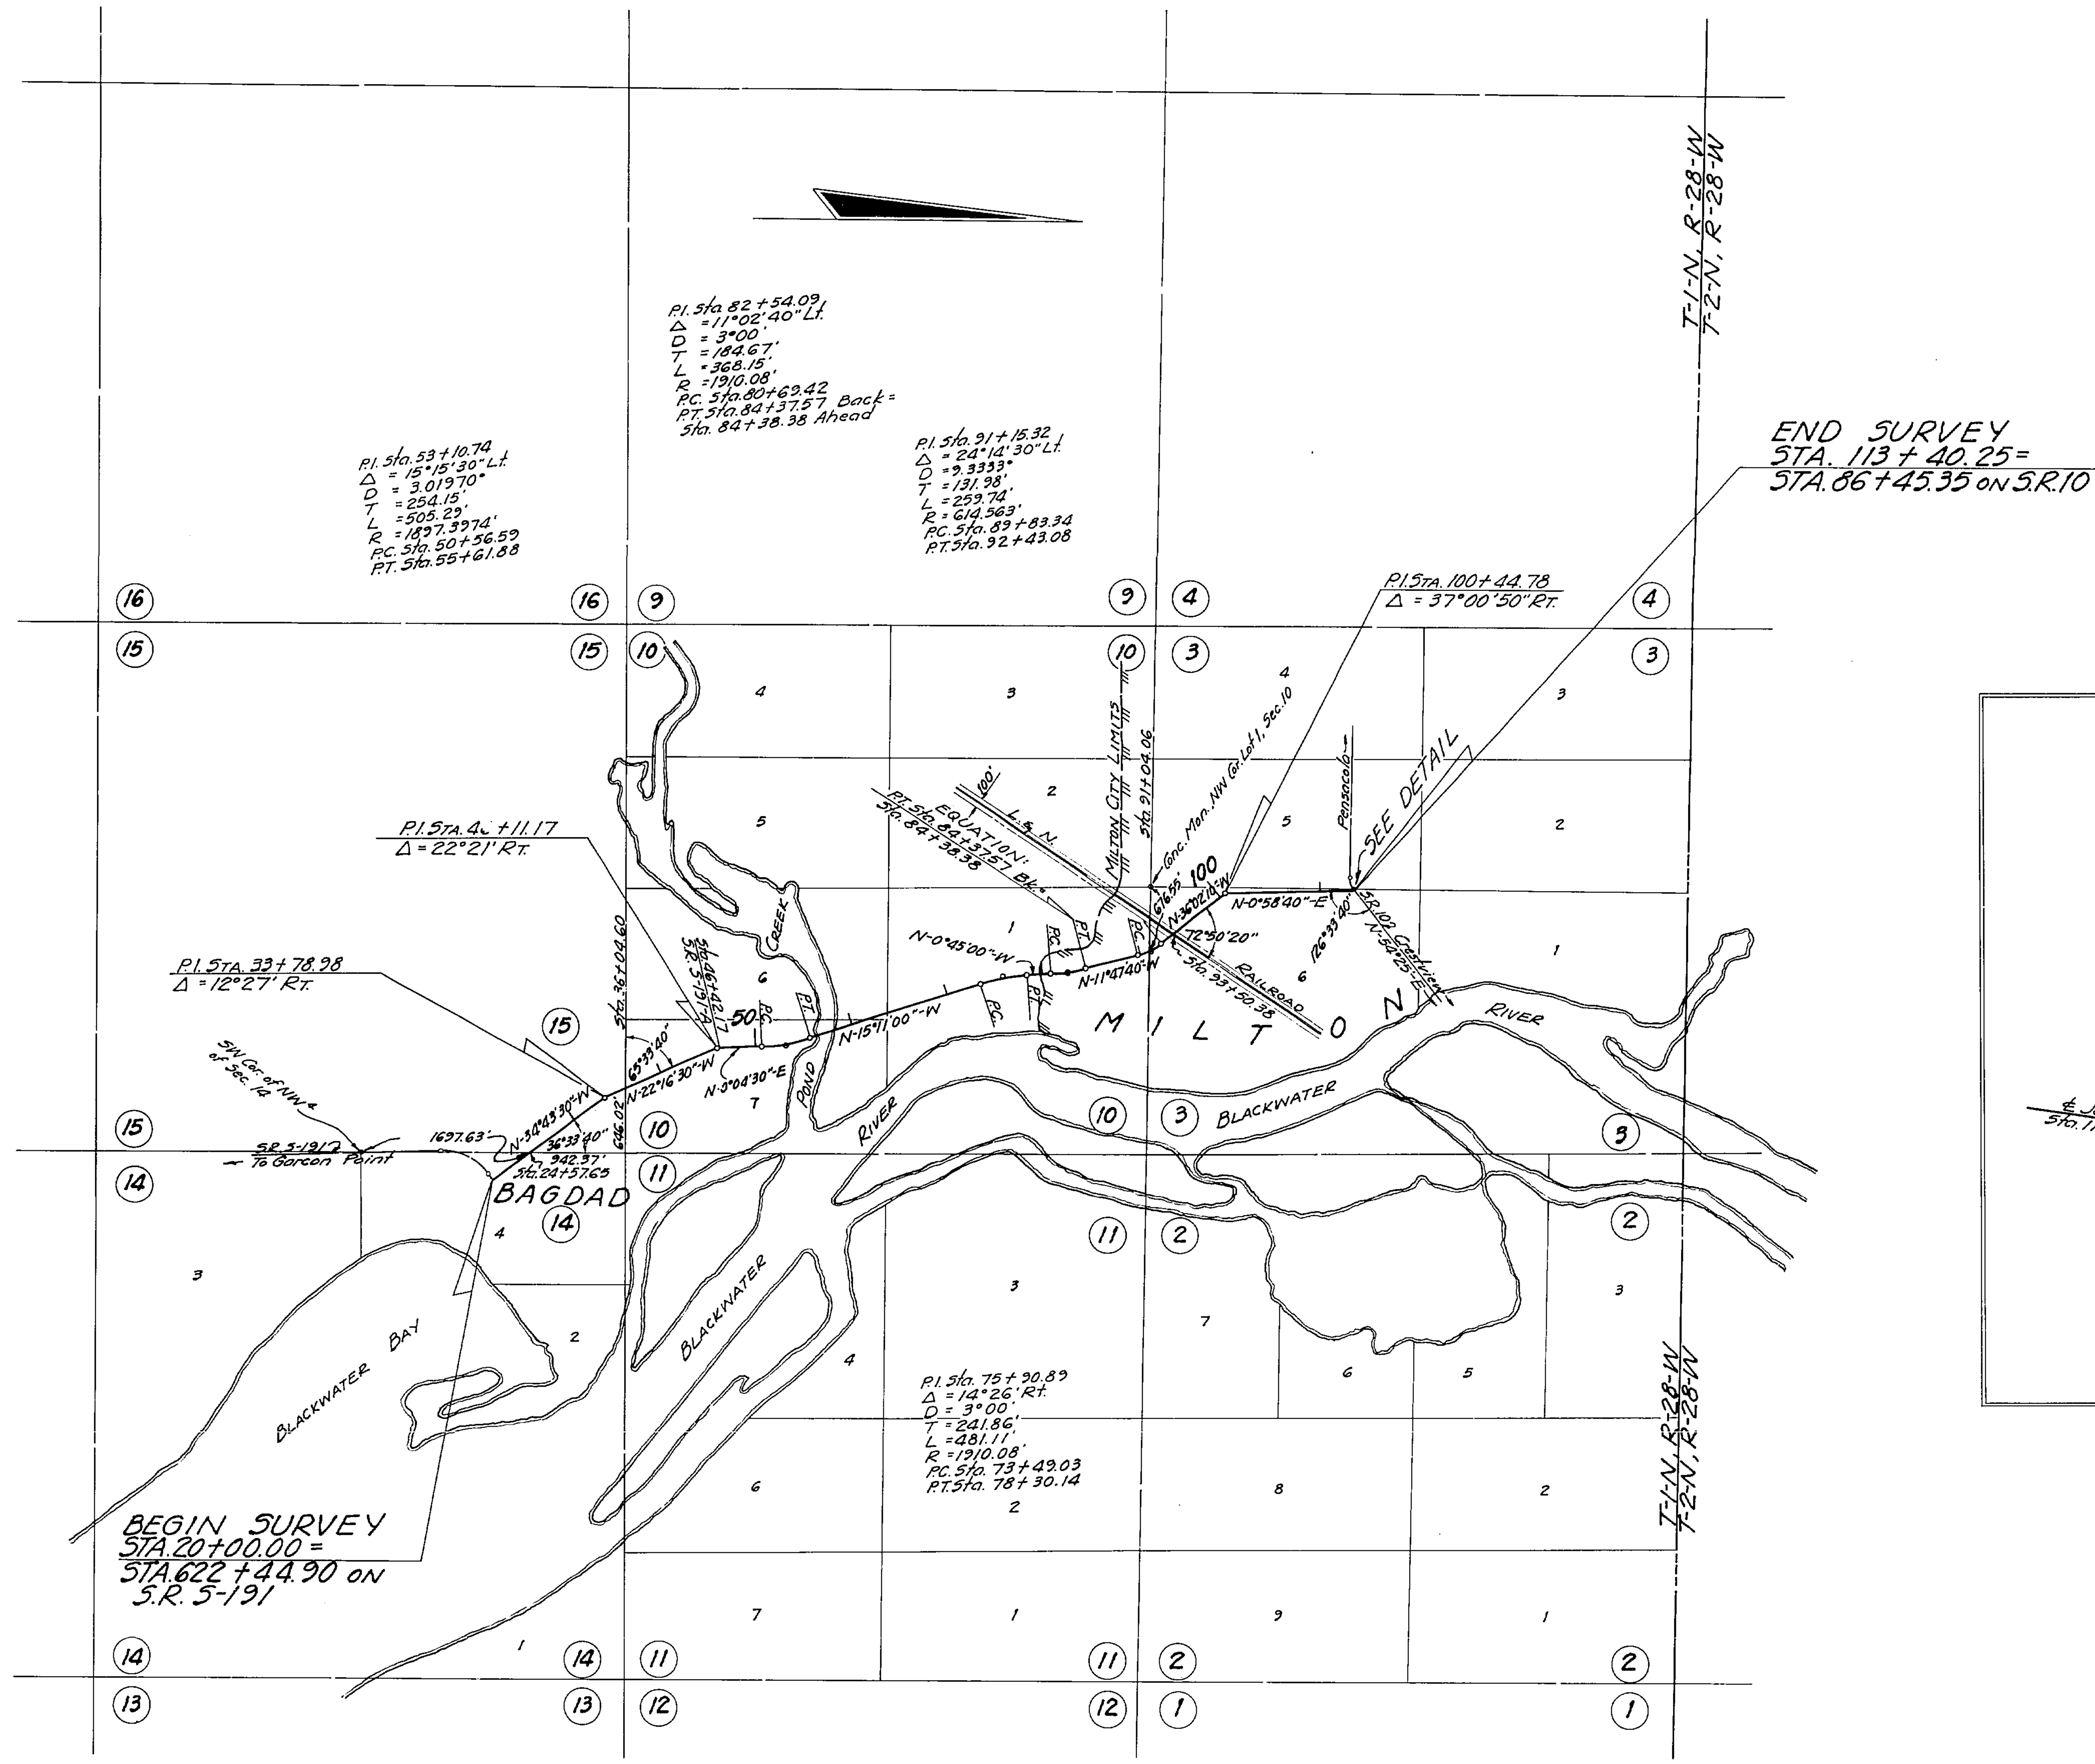

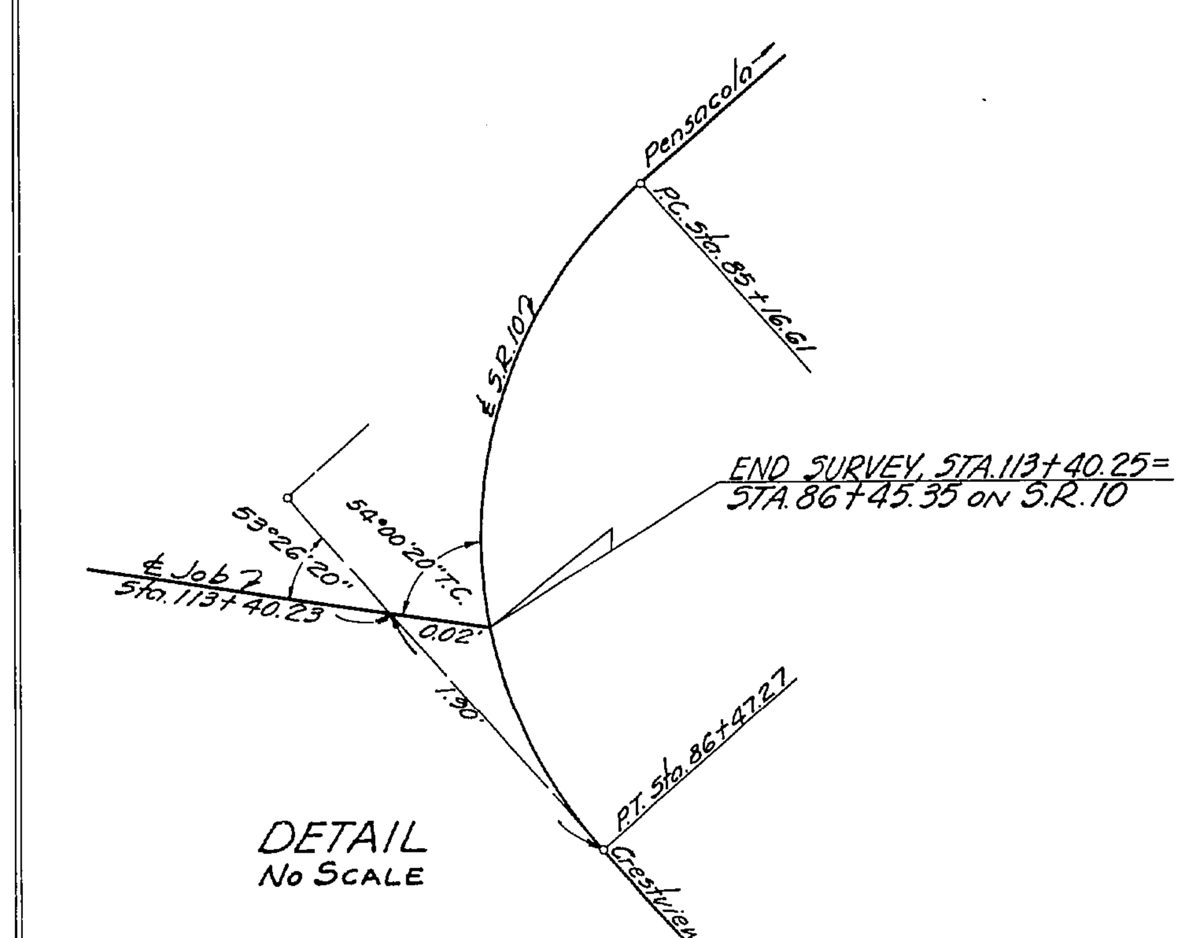

DETAIL
No Scale

REQUIRED R/W WIDTH'S

35' Lt. ℄ Sta. 50+94.00 - Sta. 55+15±
35' Rt. ℄ Sta. 52+32± - Sta. 55+15±
50' Lt. ℄ Sta. 59+80± - Sta. 84+37.57
50' Rt. ℄ Sta. 59+80± - Sta. 82+00
30' Rt. ℄ Sta. 82+00 - Sta. 83+77.47
30' Rt & Lt. ℄ Sta. 91+04.06 - Sta. 92+55.00

STATE OF FLORIDA
STATE ROAD DEPARTMENT

RIGHT OF WAY MAP

SECTION No. 58550-2601
ROAD No. S-191 SANTA ROSA COUNTY

SCALE 1"=1000'	NAMES	DATES	APPROVED BY
DRAWN			
TRACED	B.T.B.	8-7-58	G. L. Dietz, DIVISION ENGINEER
INDEXED			Horton Buchan 3-25-59 for STATE HIGHWAY ENGINEER
REVISED	AWC	6-1-59	
REVISED			

MILTON-BAGDAD

FED. ROAD DIV. NO.	STATE	SEC. AND JOB NO.	FISCAL YEAR	SHEET NO.	TOTAL SHEETS
3	FLA.	58550-2601	'58	2	5

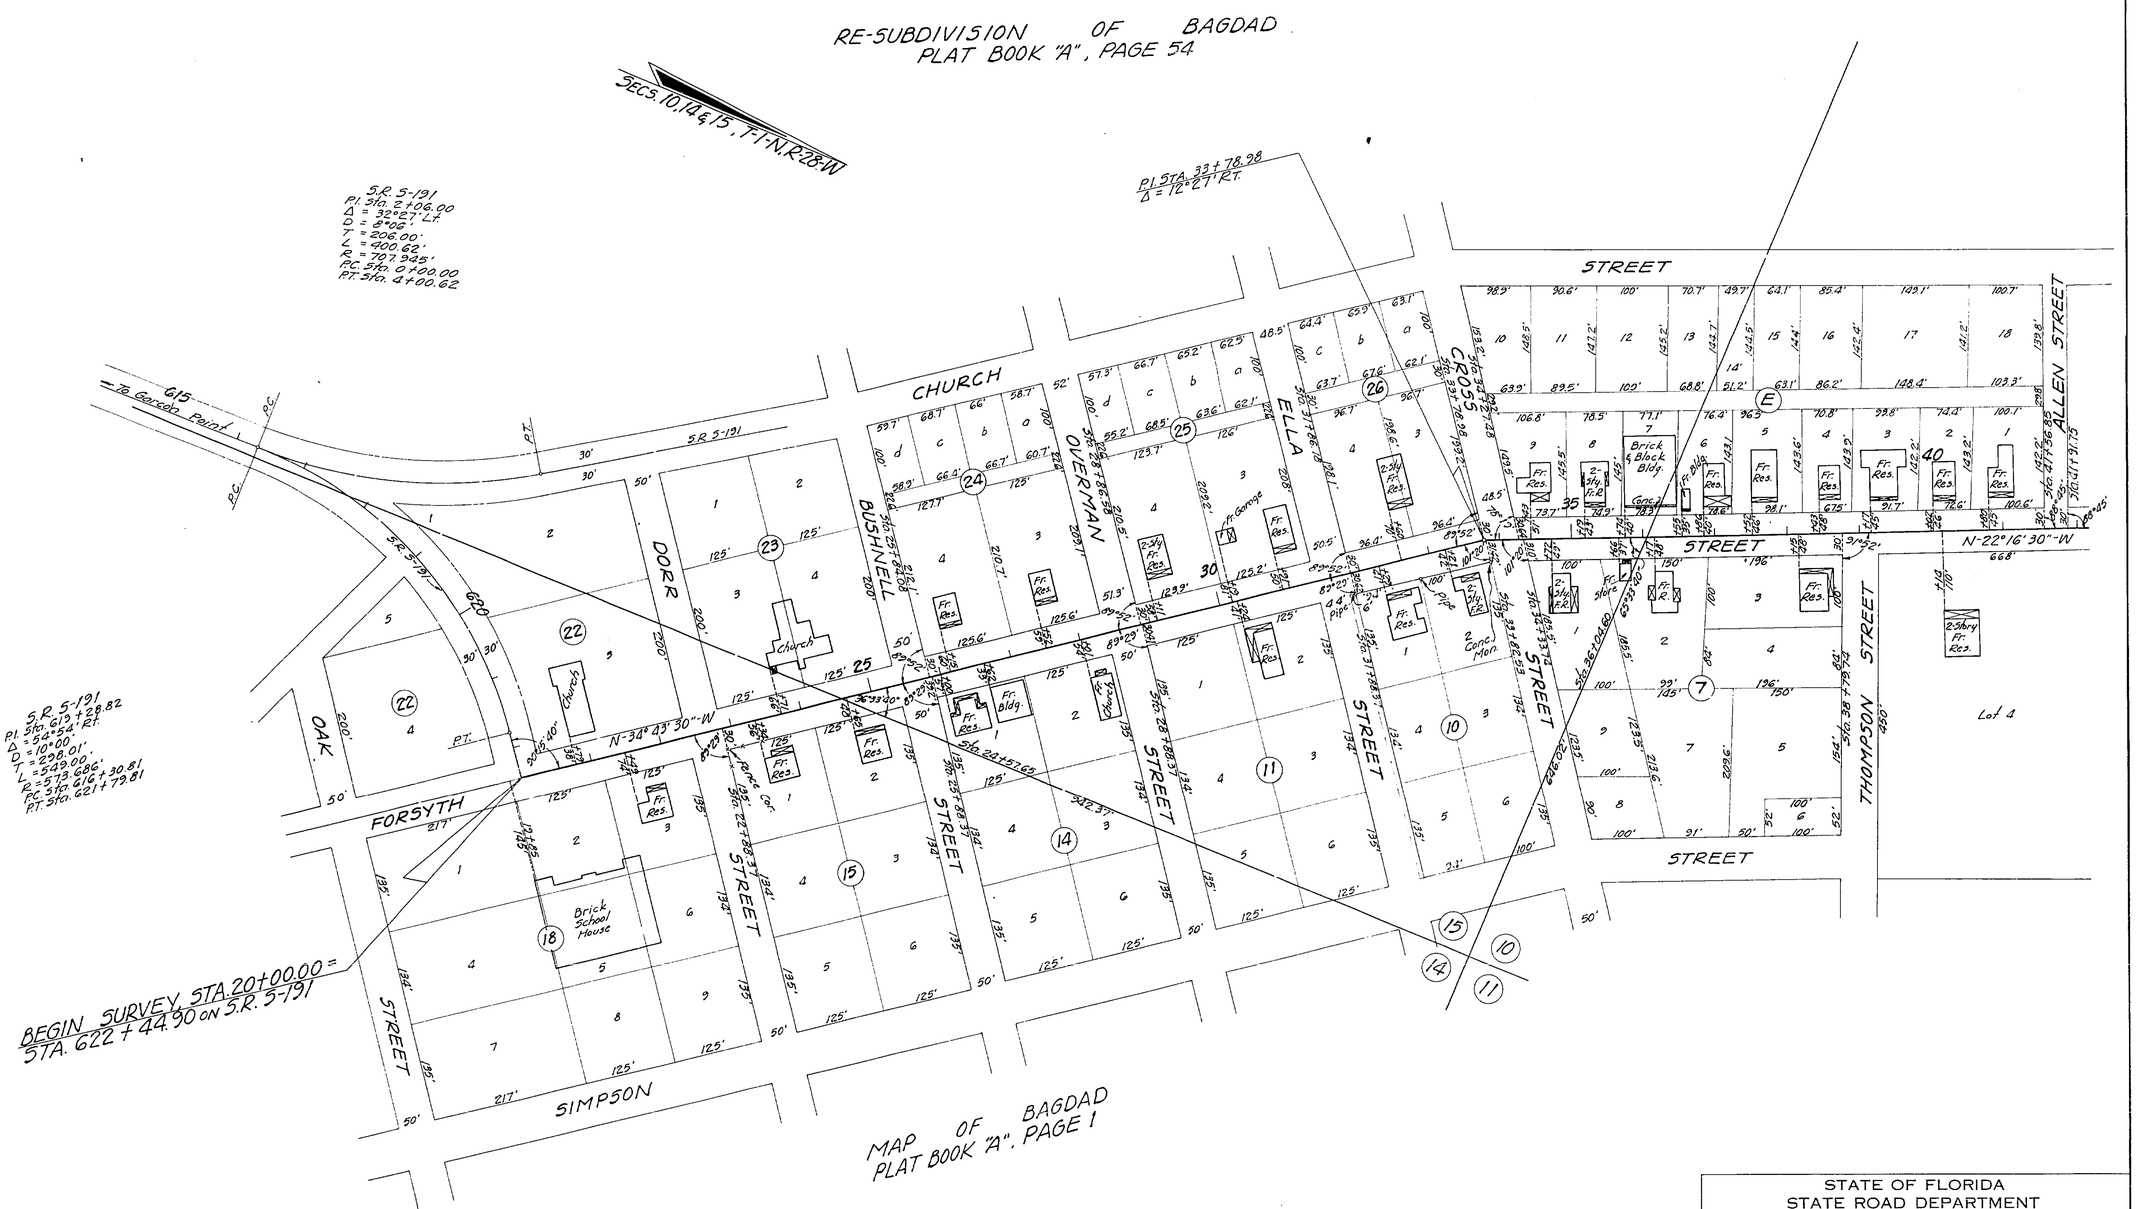

STATE OF FLORIDA
STATE ROAD DEPARTMENT

RIGHT OF WAY MAP

SECTION No. 58550-2601

ROAD No. 5-191 SANTA ROSA COUNTY

SCALE 1" = 100'	NAMES	DATES	APPROVED BY
DRAWN			
TRACED	P.T.B.	7-30-58	G. L. Dief DIVISION ENGINEER
INDEXED			Horton Buchan for STATE HIGHWAY ENGINEER 3-25-59
REVISED			
REVISED			

MILTON- BAGDAD

FED. ROAD DIV. NO.	STATE	SEC. AND JOB NO.	FISCAL YEAR	SHEET NO.	TOTAL SHEETS
3	FLA.	58550-2601	'58	3	5

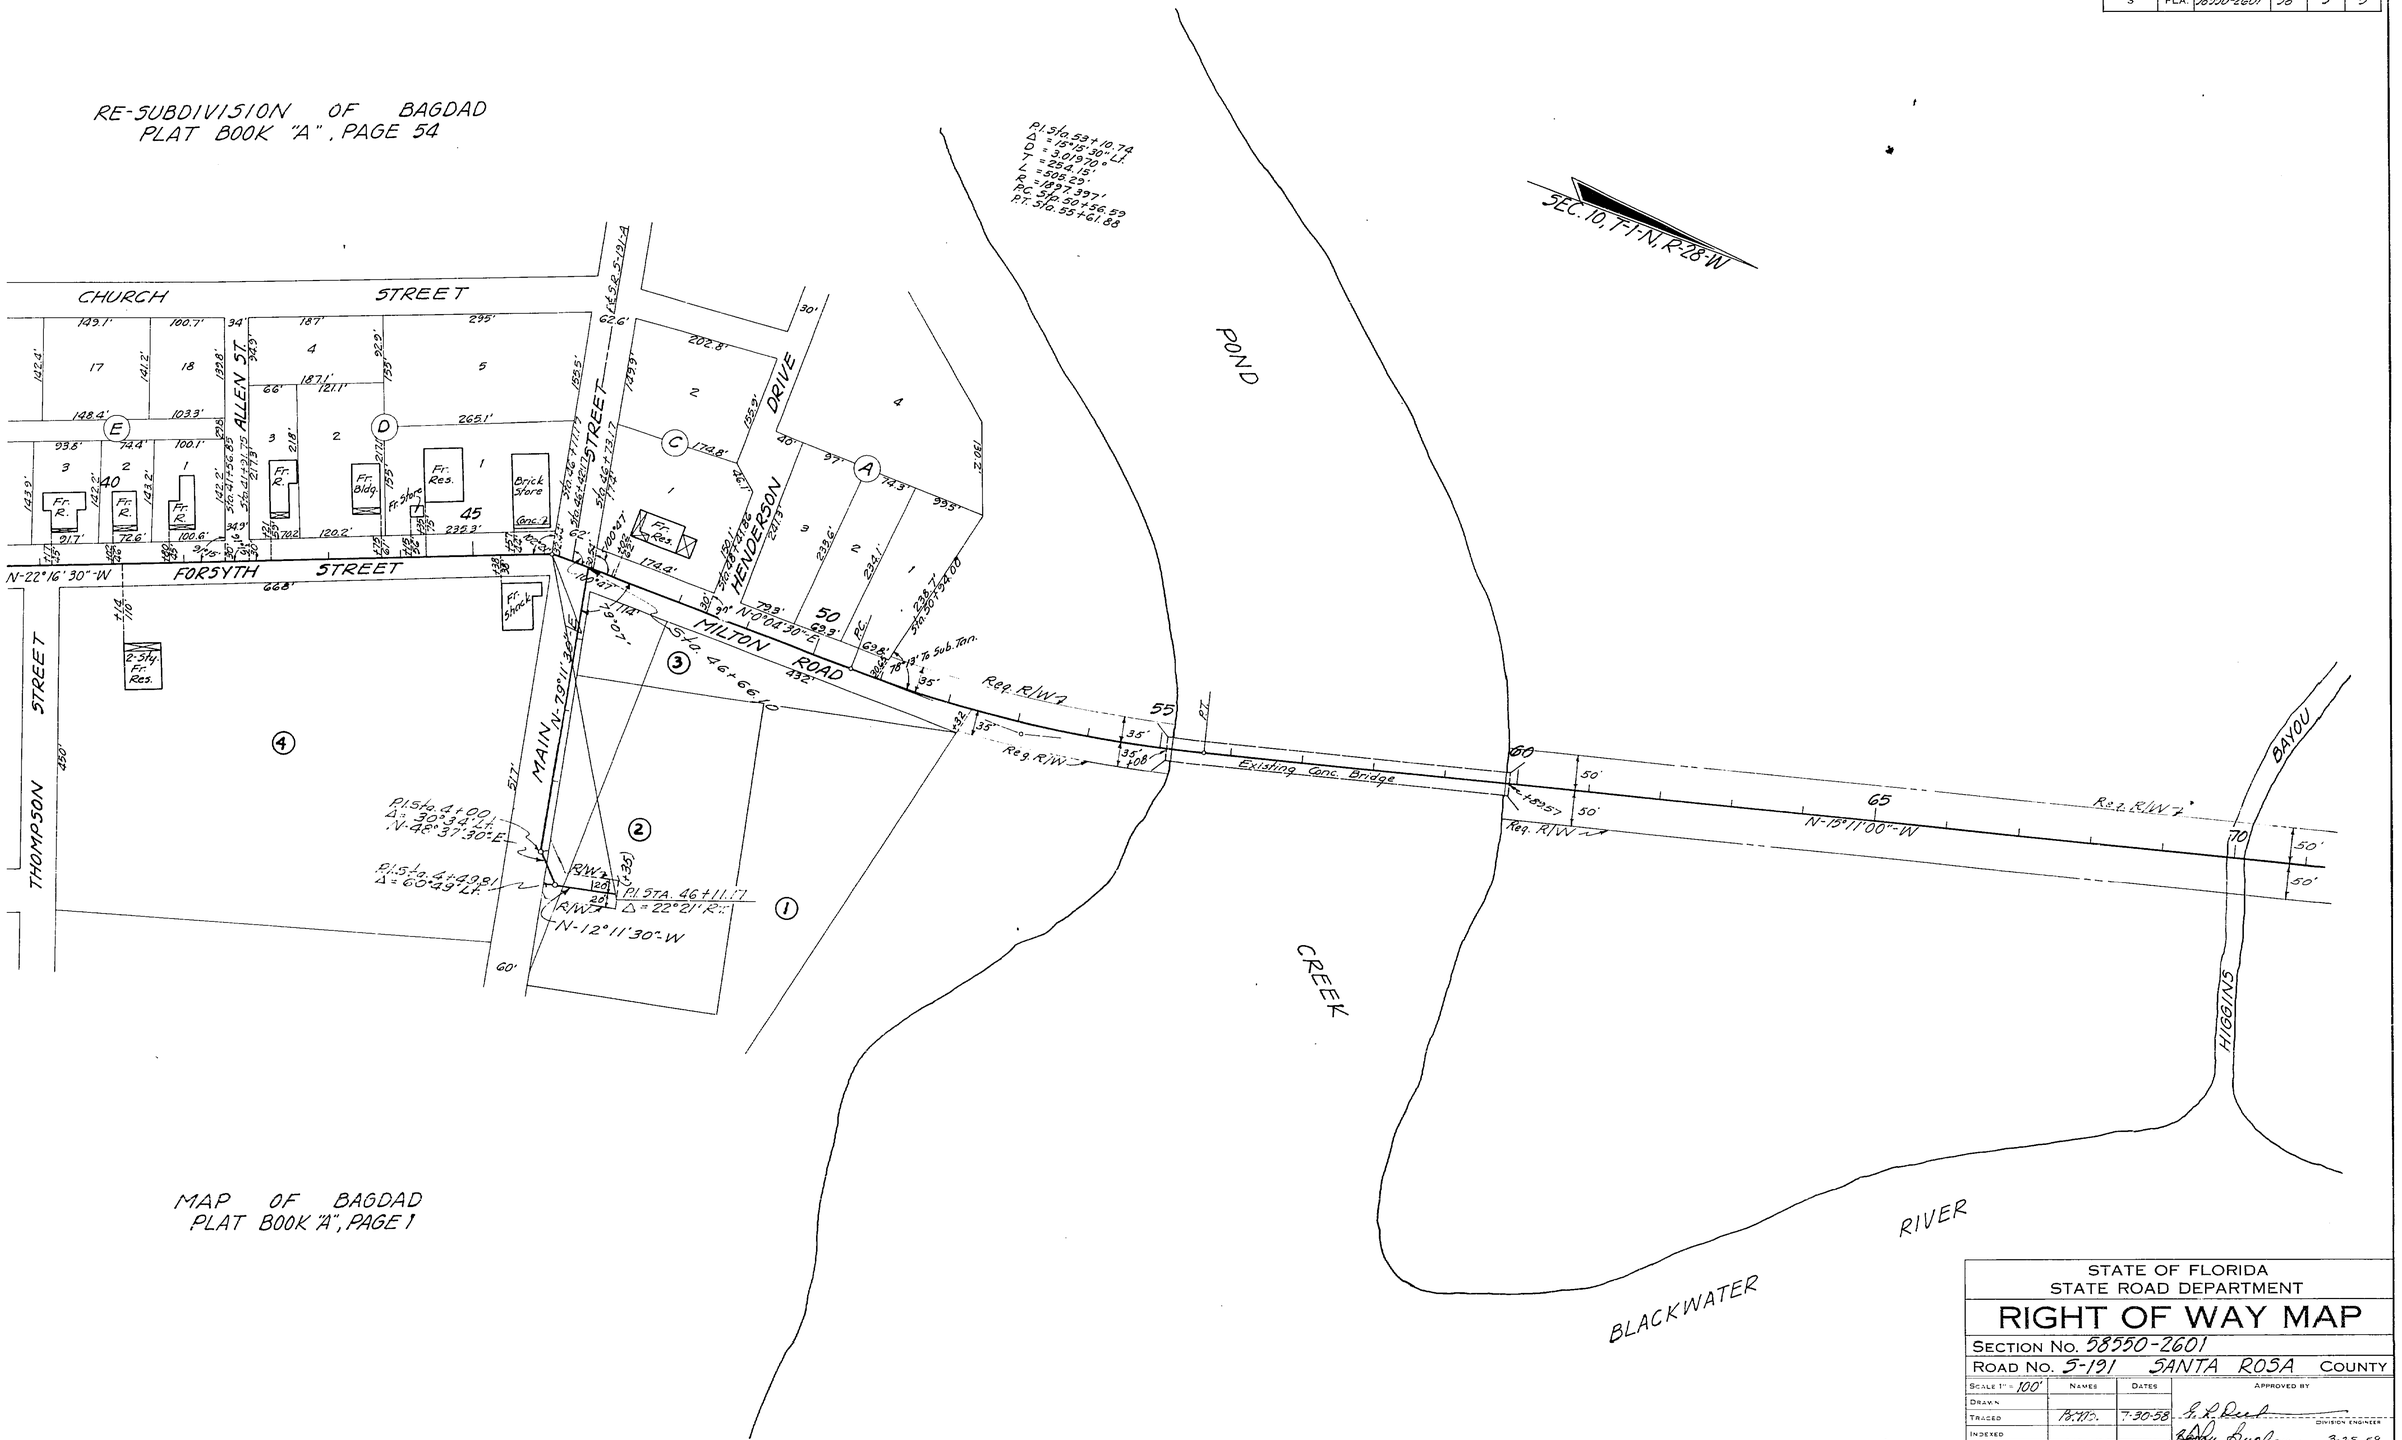

STATE OF FLORIDA
STATE ROAD DEPARTMENT

RIGHT OF WAY MAP

SECTION No. 58550-2601

ROAD No. S-191 SANTA ROSA COUNTY

SCALE 1" = 100'	NAMES	DATES	APPROVED BY
DRAWN			
TRACED	B.M.S.	7-30-58	G. L. Deed — DIVISION ENGINEER
INDEXED			
REVISED	[illegible]	[illegible]	[illegible] for STATE HIGHWAY ENGINEER 3-25-59
REVISED			

MILTON-BAGDAD

FED. ROAD DIV. NO.	STATE	SEC. AND JOB NO.	FISCAL YEAR	SHEET NO.	TOTAL SHEETS
3	FLA.	58550-2601	'58	4	5

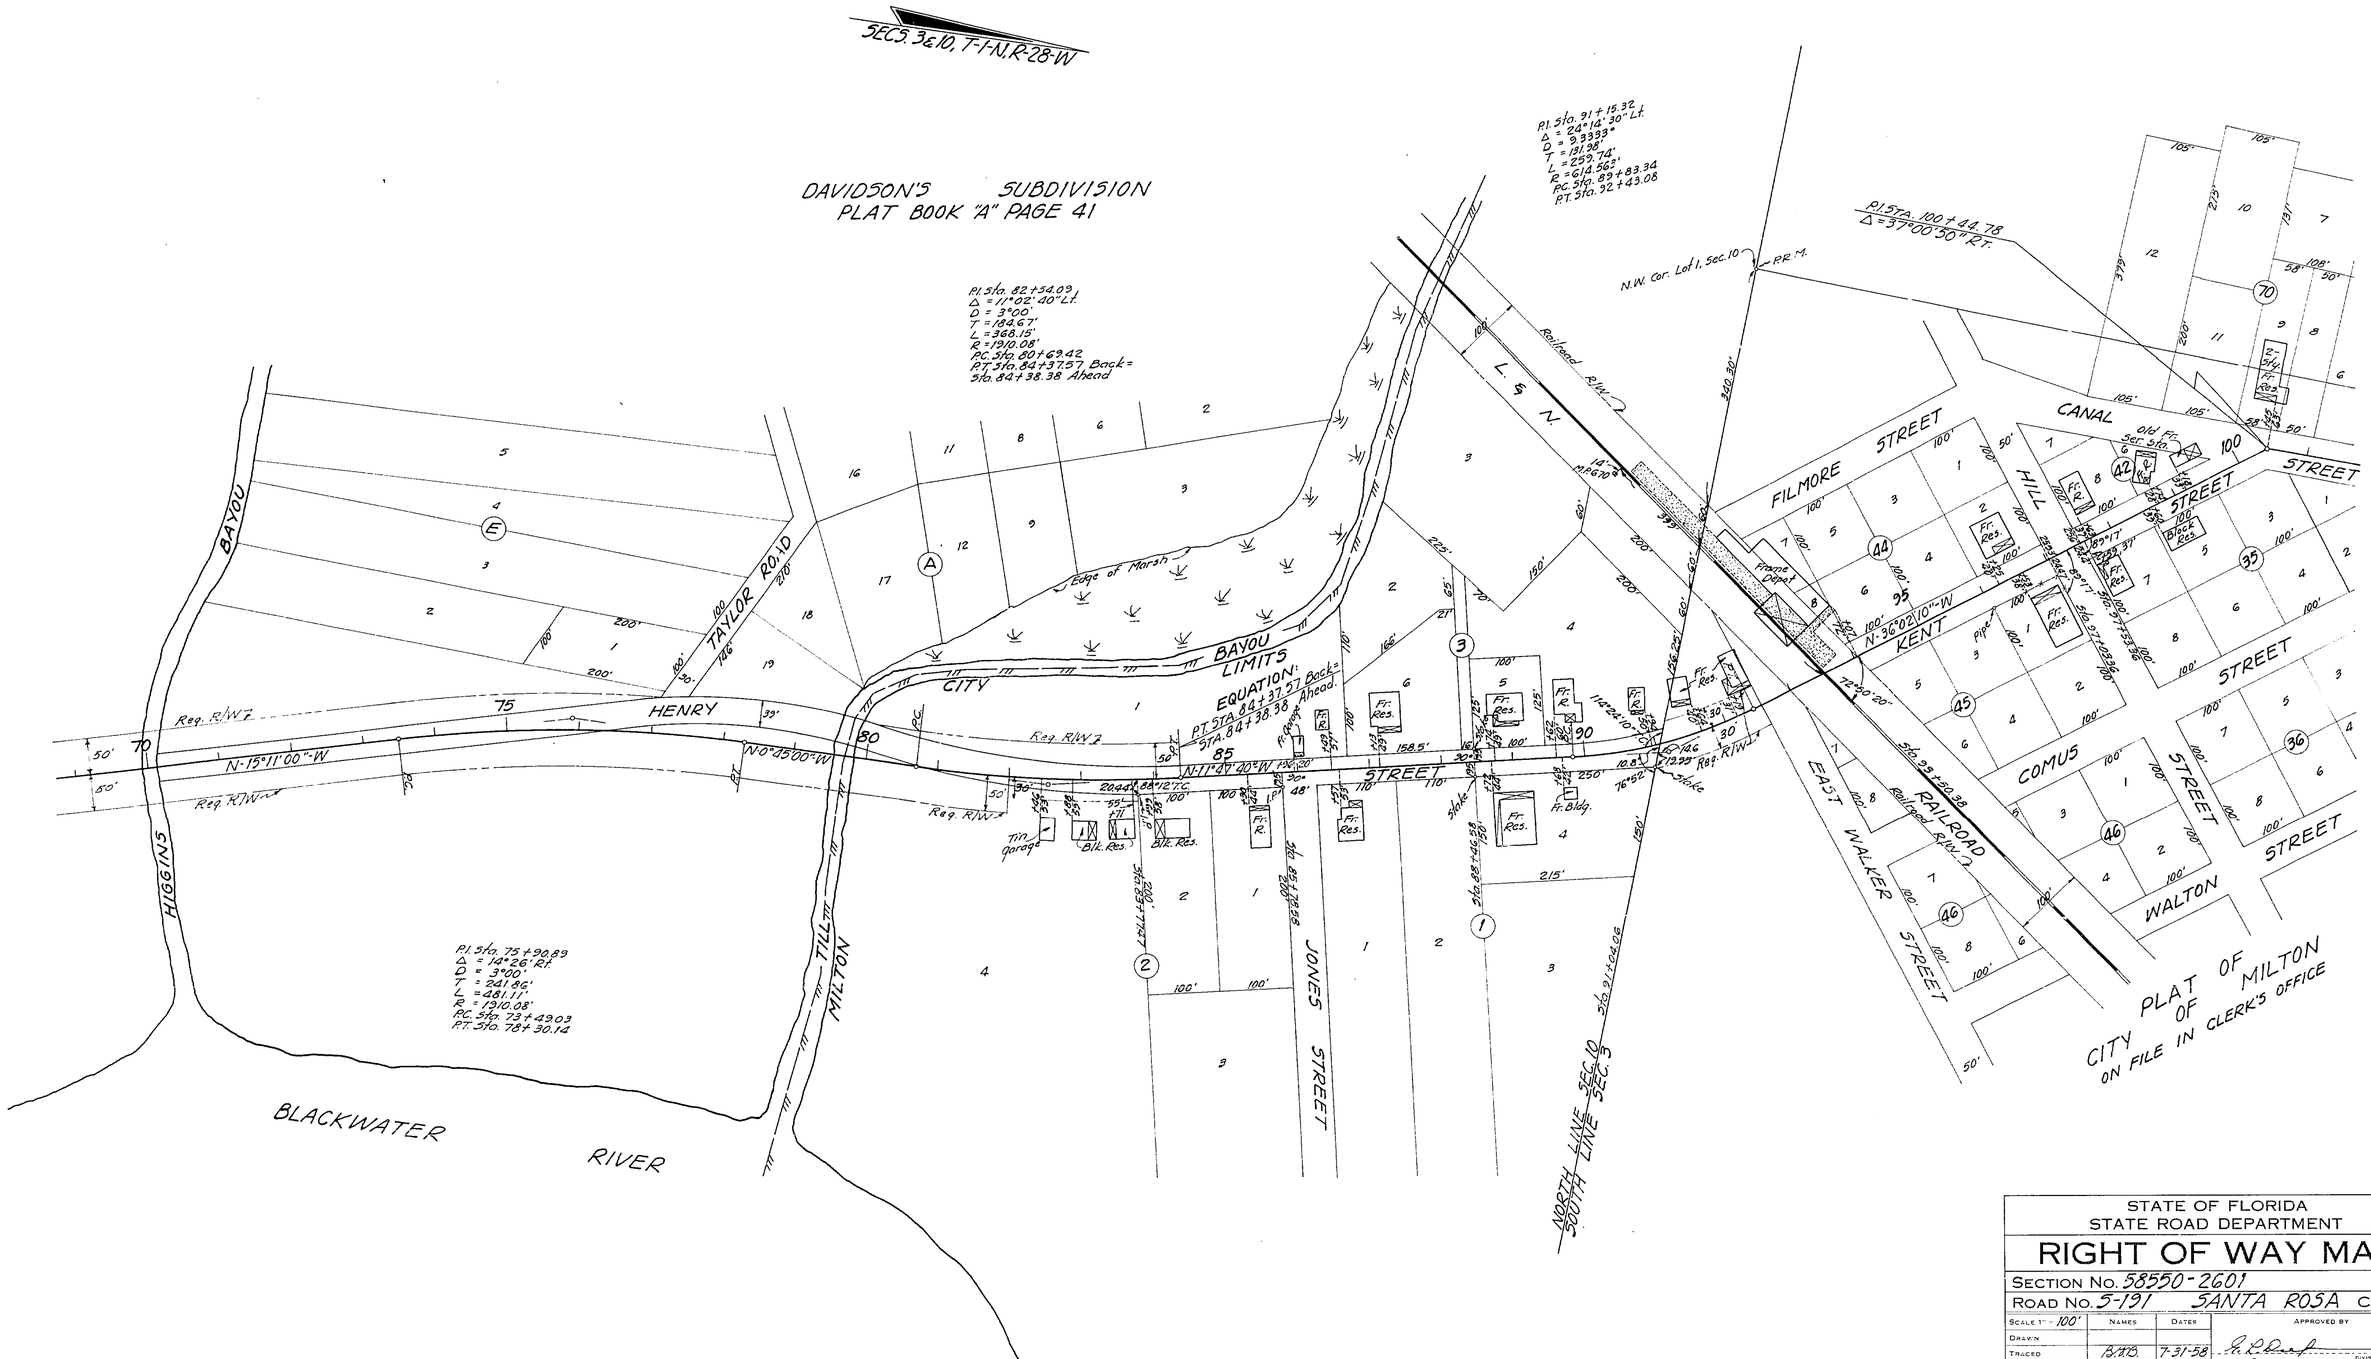

STATE OF FLORIDA
STATE ROAD DEPARTMENT

RIGHT OF WAY MAP

SECTION No. 58550-2601

ROAD No. S-191 SANTA ROSA COUNTY

SCALE 1" = 100'	NAMES	DATES	APPROVED BY
DRAWN			
TRACED	B.H.B.	7-31-58	DIVISION ENGINEER
INDEXED			3-25-59
REVISED			STATE HIGHWAY ENGINEER
REVISED			

MILTON- BAGDAD

FED. ROAD DIV. NO.	STATE	SEC. AND JOB NO.	FISCAL YEAR	SHEET NO.	TOTAL SHEETS
3	FLA.	58550-2601	'58	5	5

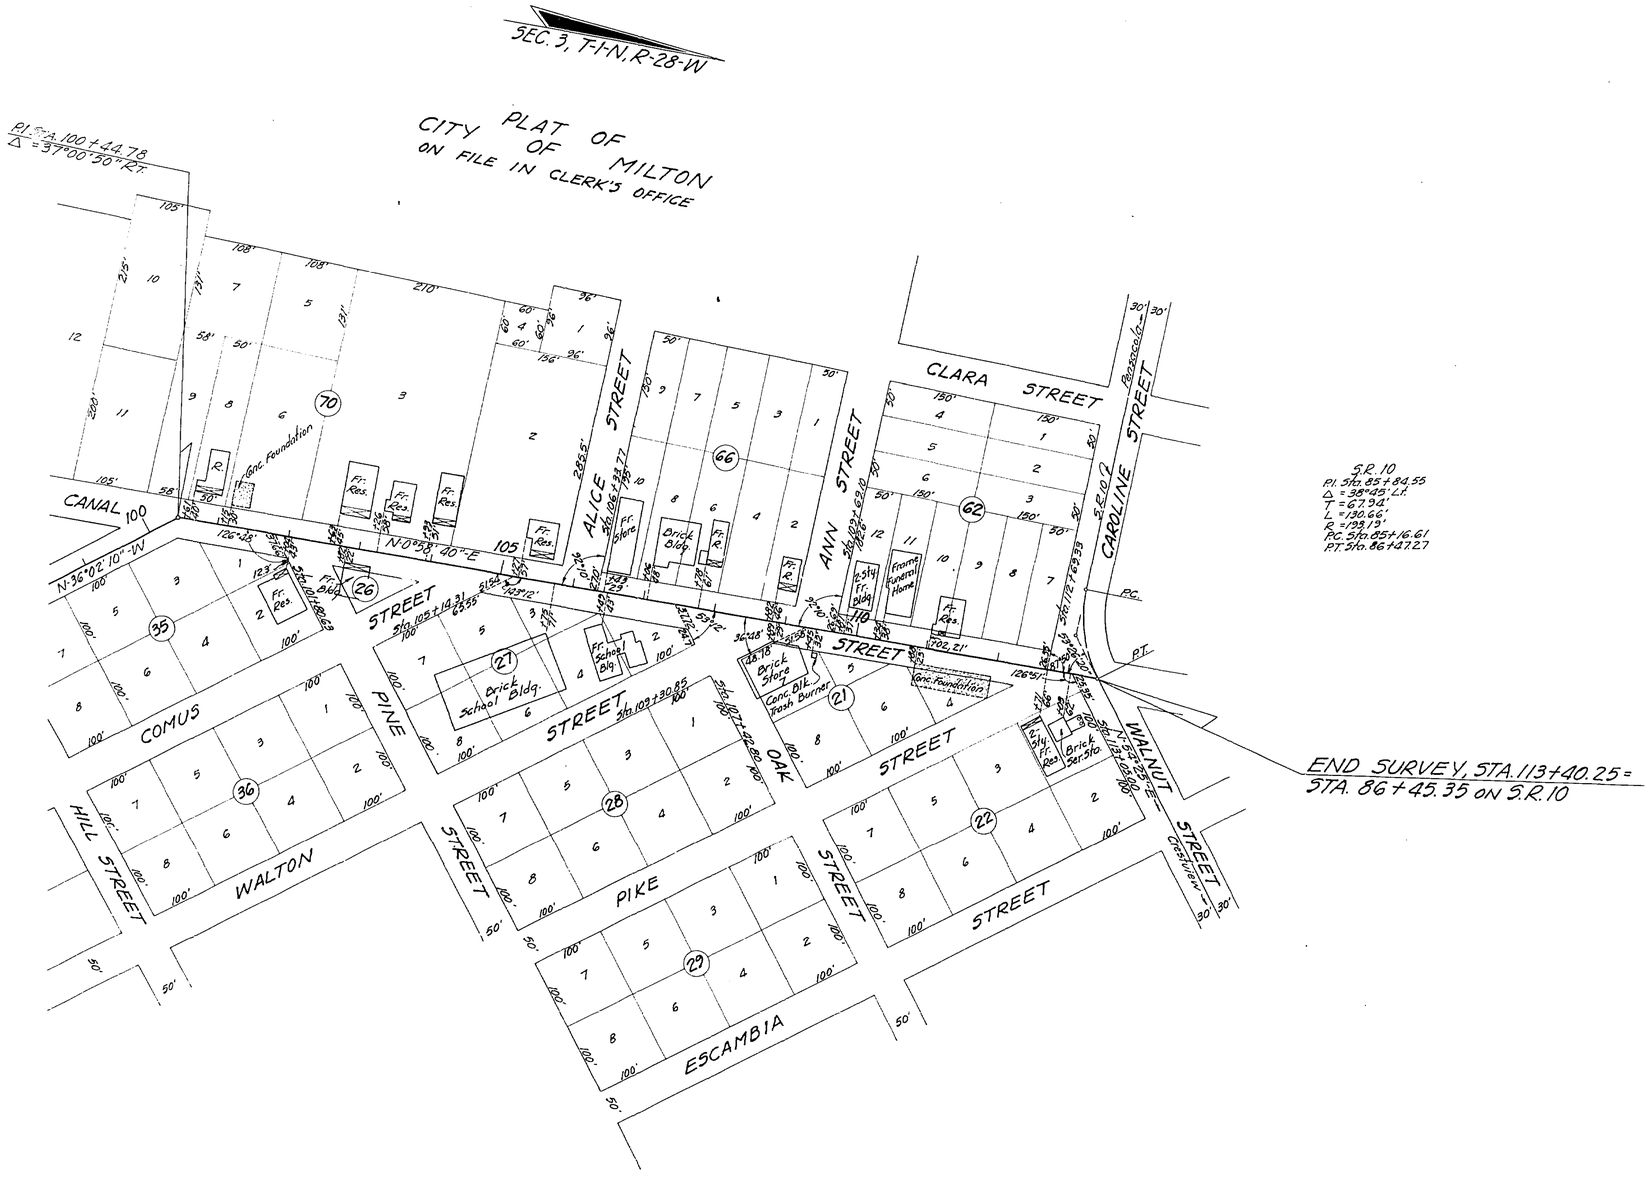

STATE OF FLORIDA
STATE ROAD DEPARTMENT

RIGHT OF WAY MAP

SECTION NO. 58550-2601

ROAD NO. S-191 SANTA ROSA COUNTY

SCALE 1" = 100'	NAMES	DATES	APPROVED BY
DRAWN			
TRACED	B.H.K.	8-4-58	G. L. Dick — DIVISION ENGINEER
INDEXED			Hector Buchanan for 3-25-59 — STATE HIGHWAY ENGINEER
REVISED			
REVISED			

MILTON-BAGDAD