FED. ROAD DIST. No.	STATE	FED. AID PROJ. No.	FISCAL YEAR	SHEET NO.	TOTAL SHEETS
8	FLA.	245-A	1938	1	2

Book Nº 12312 14773 15220 12311 12517   4

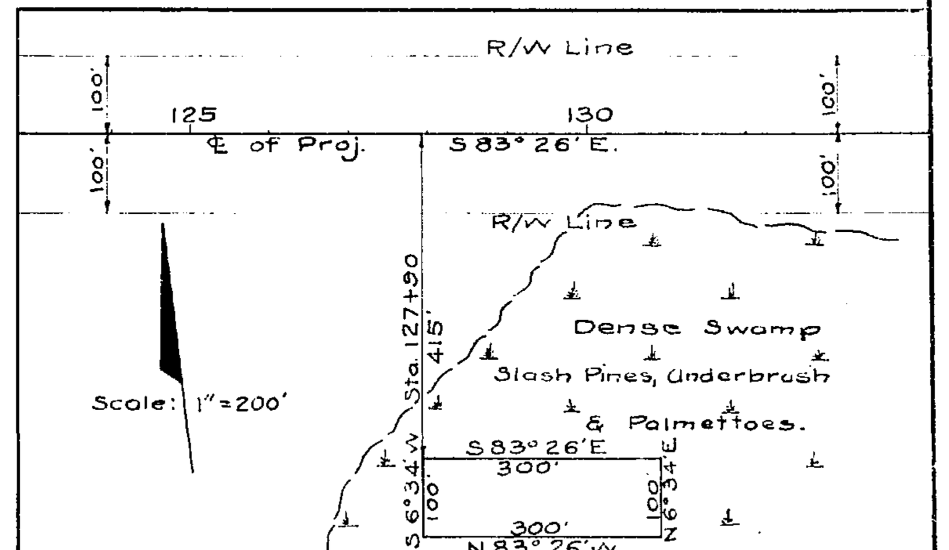

MUCK PIT RT. OF STA. 127+90.
NOT Required

TABULATION OF DEEDS IN FILE

SRD NO	GRANTOR	INSTRUMENT	DATE OF INSTR.	RECORDED BOOK	RECORDED PAGE	CLERKS NO.	REMARKS
1	Apalachicola Properties, Inc.	R/W Deed	7-20-39	FF	58		R/W
2	Mrs. Louie E. Dodd et vir	R/W Deed	4-29-39	FF	10		R/W
3	McMillian Land Co.	" "	3-6-39	EE	511		"
4	Paul H. Ploeger et ux	" "	3-10-39	FF	20		"
5	Franklin Co. vs. F.H. Humphrey et al	Final Judg.	6-12-39				
6	See SRD #5						
7	See SRD #5						
8	Clerk of Circuit Court	Cancellation	of Tax Certificate		dated	7-25-39	
9	V.M. Hoffman	P. Rel. Tax	2-8-39	EE	510		"
10	See SRD #5						
11	S.E. Teague et al	R/W Deed	3-15-39	"	513		"
12	Fred A. Hoffman & Hal Hoffman, Gd'n	" "	3-18-39	"	504		"
13	C.B. Palmer et ux	" "	5-30-39	FF	27		"
14	Mary E. Gibson, single, et al	" "	5-30-39	"	28		"
15	Mrs. Susie V. Hinckley, widow	" "	6-15-39	"	18		"
16	See SRD #5						
17	" " "						
18	" " "						
19	Void						
20	Anne Ashe et al	" "	3-20-39	EE	516	(Photo)	"
21	Frank J. Matey et ux	" "	2-11-39	"	509		"
22	Hal Hoffman et al	" "	6-14-39	FF	16		"
23	Void						
24	Clerk of Circuit Court	Cancellation	of Tax Certificate		dated	7-25-39	
25	See SRD #5						
26	" " "						
27	" " "						
28	Apalachicola Properties, Inc.	Easement	7-20-39	FF	61		Ditches
29	S.E. Teague et al	Easement	3-15-39	EE	515		Ditch
30	C.B. Palmer et ux	Easement	5-30-30	FF	29		"
31	Apalachicola Properties, Inc.	Easement	7-20-39	FF	59		B.P.
32	See SRD #5						
33	" " "						
34	" " "						
35	Mary E. Gibson et al	Easement	5-30-39	FF	31		Ditch
36	Combined with SRD #12						
37	Mrs. Sue Hinckley, widow	R/W Deed	6-15-39	FF	19		R/W
	Dodd & Dodd Abstract Co.	Abstract	12-24-38				
38	Void						
39	Franklin County	Petition					
40	Bd. of City Comm. of Apalach.	Resolution	8-15-39				St. Dedication
	Franklin County	Resl. & Cont.	11-21-38				Acquire R/W
41	J. M. Griffin et ux	Easement	10-5-39	FF	109		Ditch
42	Franklin Co. vs. Nina Spano Ristano, et al	Verdict	8-25-40				"
43	Board of City Commrs. Apalach.	Resolution	9-30-39				St. Dedica.

47 Tr. I.I. Fund to Susie V. Hinckley Rel. of Part of 200' Reservation 9-19-46
48 Tr. I.I. Fund to Mrs Virginia Maiken Reling. 8 R/W 3-3-41

RIGHT OF WAY WIDTHS REQ'D.

Sta. 0+00 to Sta. 244+93.38 – 100' Rt. ℄ - 100' Lt. ℄
Sta. 244+93.38 to Sta. 277+20.60 - 50' Rt. ℄ - 50' Lt. ℄
Sta. 277+20.60 to Sta. 279+46.01 - to Block line Lt. ℄ - 50' Rt. ℄
Sta. 279+46.01 to Sta. 281+06.01± - to Block Line Lt. ℄ - 28.5' Rt. ℄

The above shows existing alignment as of July 25, 1939.

Div. Engr. of R/W

Road 30

Operating Nº 3098   4901

STATE OF FLORIDA
STATE ROAD DEPARTMENT

RIGHT OF WAY MAP

PROJ. 245A RD. 10 FRANKLIN COUNTY

	Names	Dates	Approved by
Designed			
Drawn	LGW-JFD-JLM	9-30-38	Bridge Engineer.
Traced	J.L.M.	9-30-38	State Highway Engineer.
Checked			Drawing / Index No.
Revised		10-18-50	

FED. ROAD DIST. No.	STATE	FED. AID PROJ. No.	FISCAL YEAR	SHEET NO.	TOTAL SHEETS
8	FLA.	245A	1938	2	2

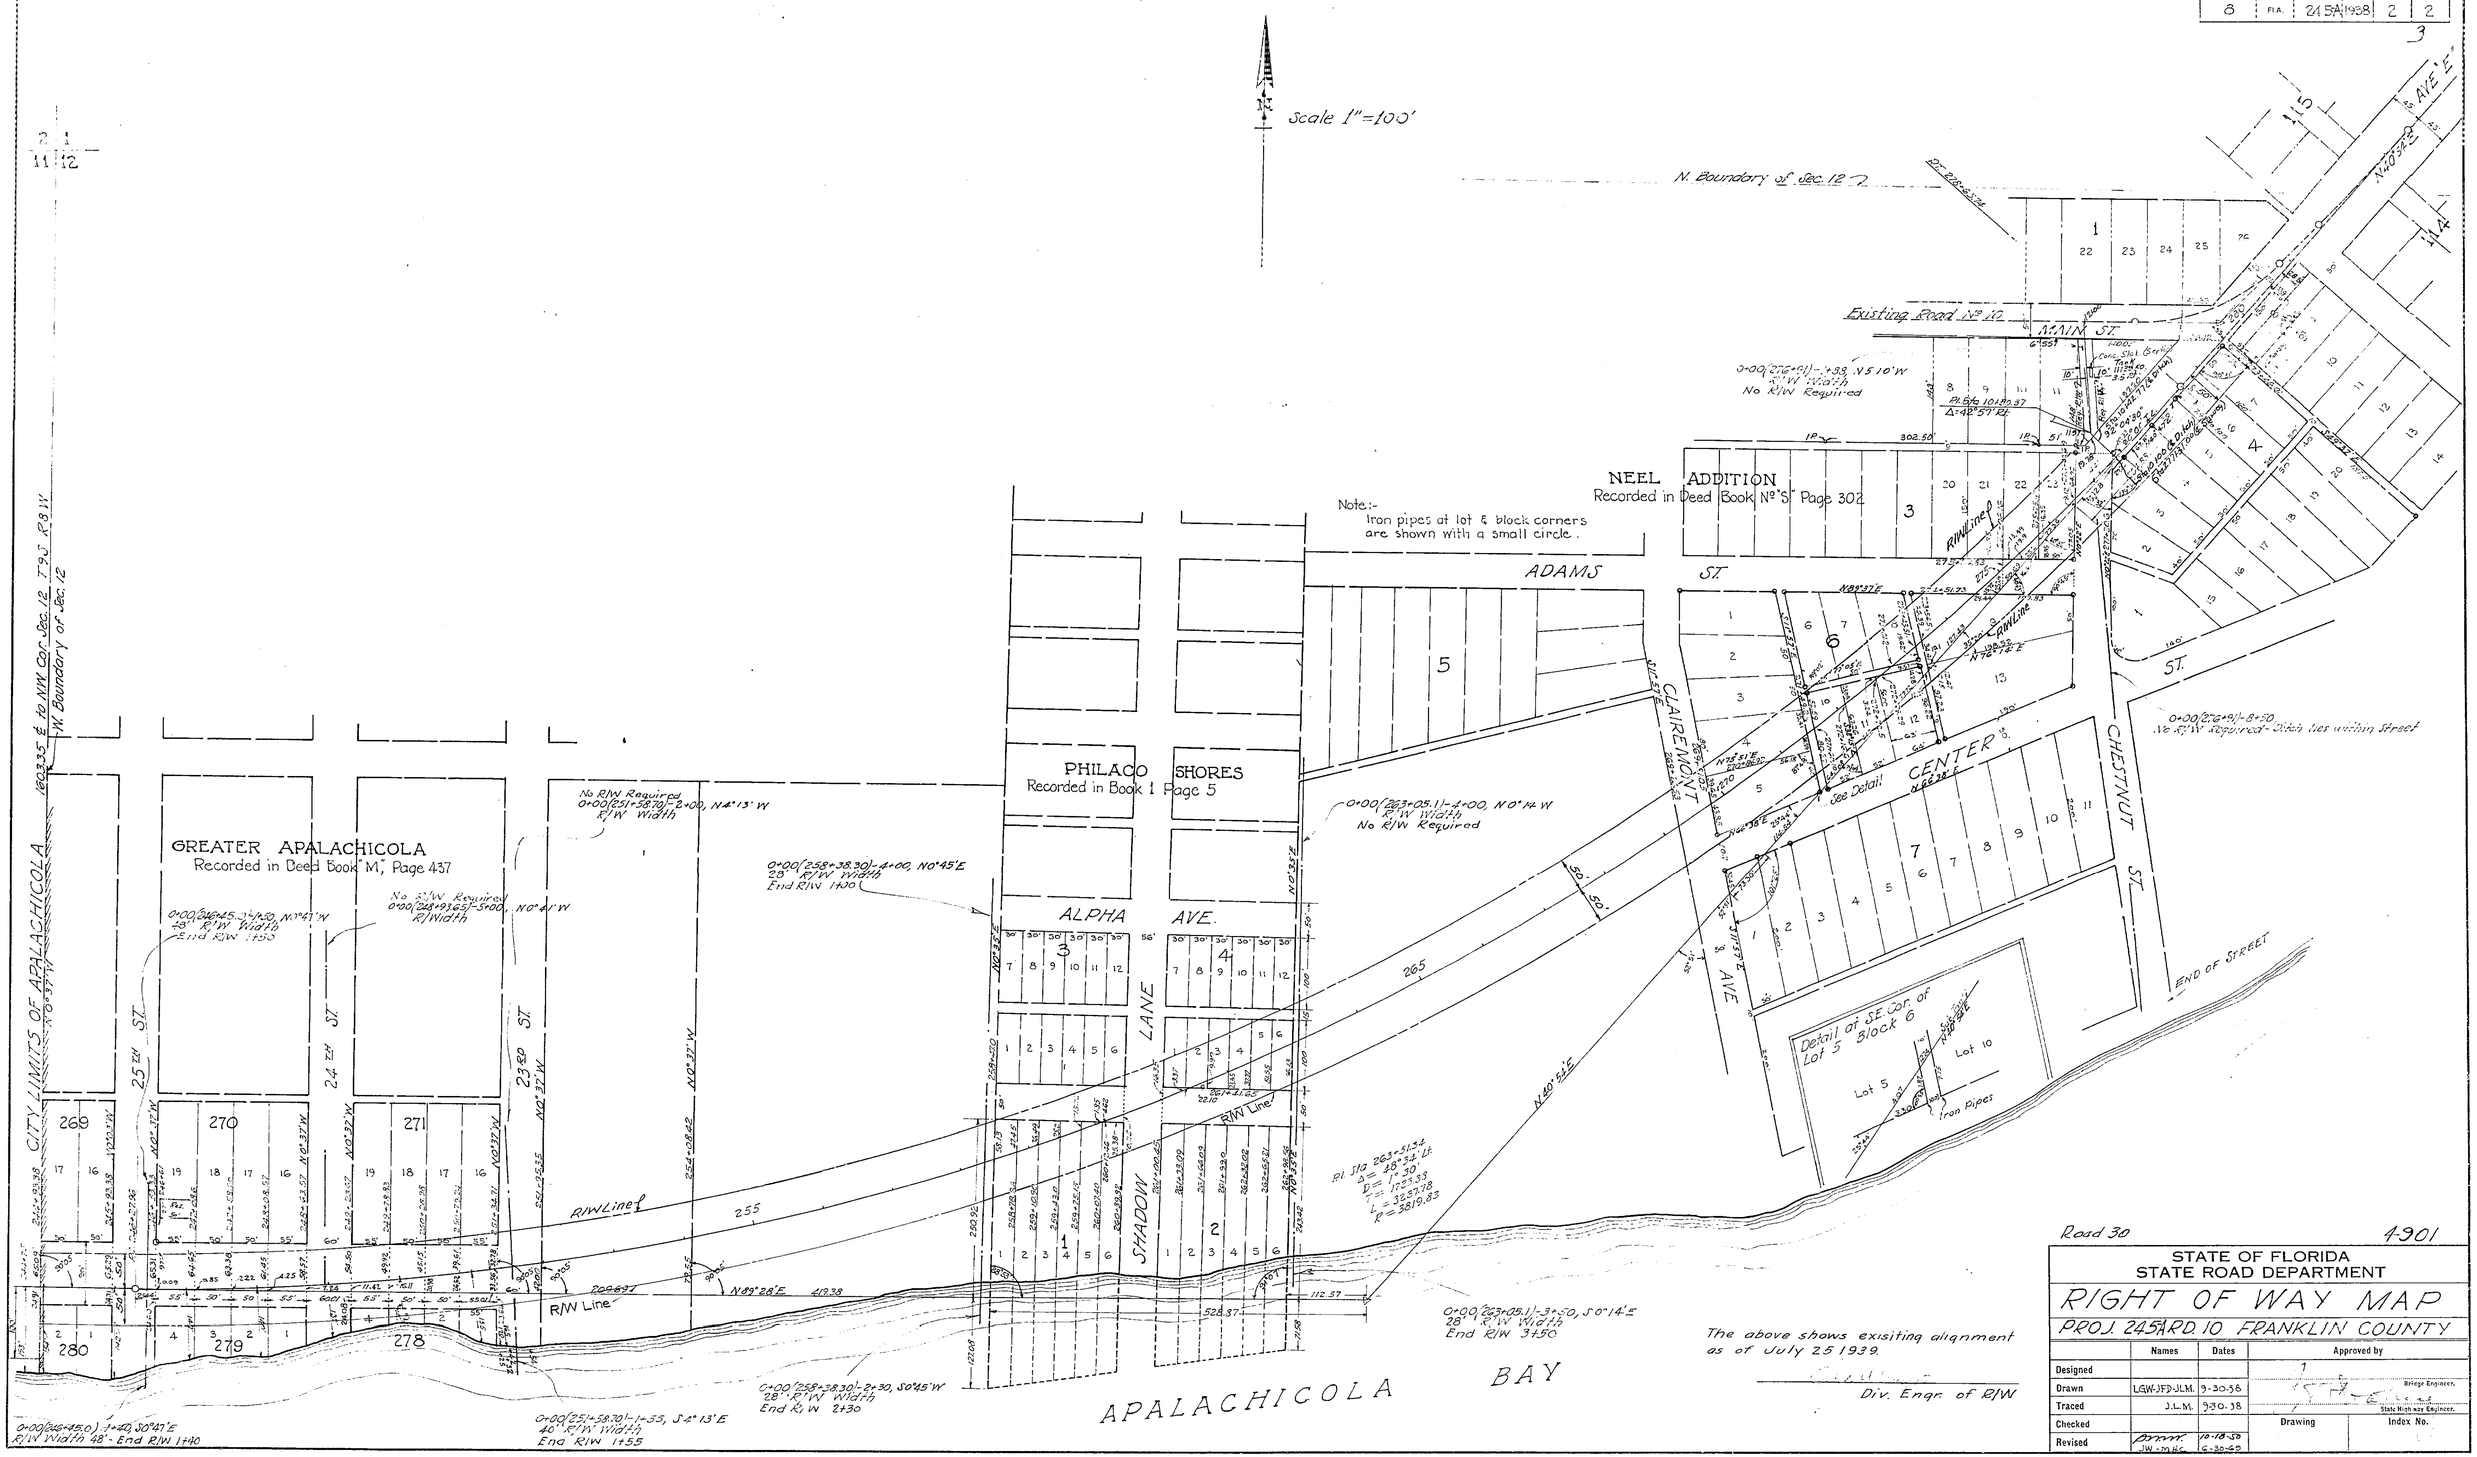

The above shows exisiting alignment as of July 25 1939.

Div. Engr. of R/W

Road 30 4901

STATE OF FLORIDA
STATE ROAD DEPARTMENT

RIGHT OF WAY MAP

PROJ. 245A RD. 10 FRANKLIN COUNTY

	Names	Dates	Approved by
Designed			Bridge Engineer.
Drawn	LGW-JFD-JLM.	9-30-38	
Traced	J.L.M.	9-30-38	State Highway Engineer.
Checked			Drawing / Index No.
Revised	JW-MHC	10-18-50 / 6-30-60	