FED. ROAD DIV. No.	STATE	SEC. AND JOB No.	FISCAL YEAR	SHEET No.	TOTAL SHEETS
3	FLA.	SEC. 4901 OLD PROJ. 685	58	1	1

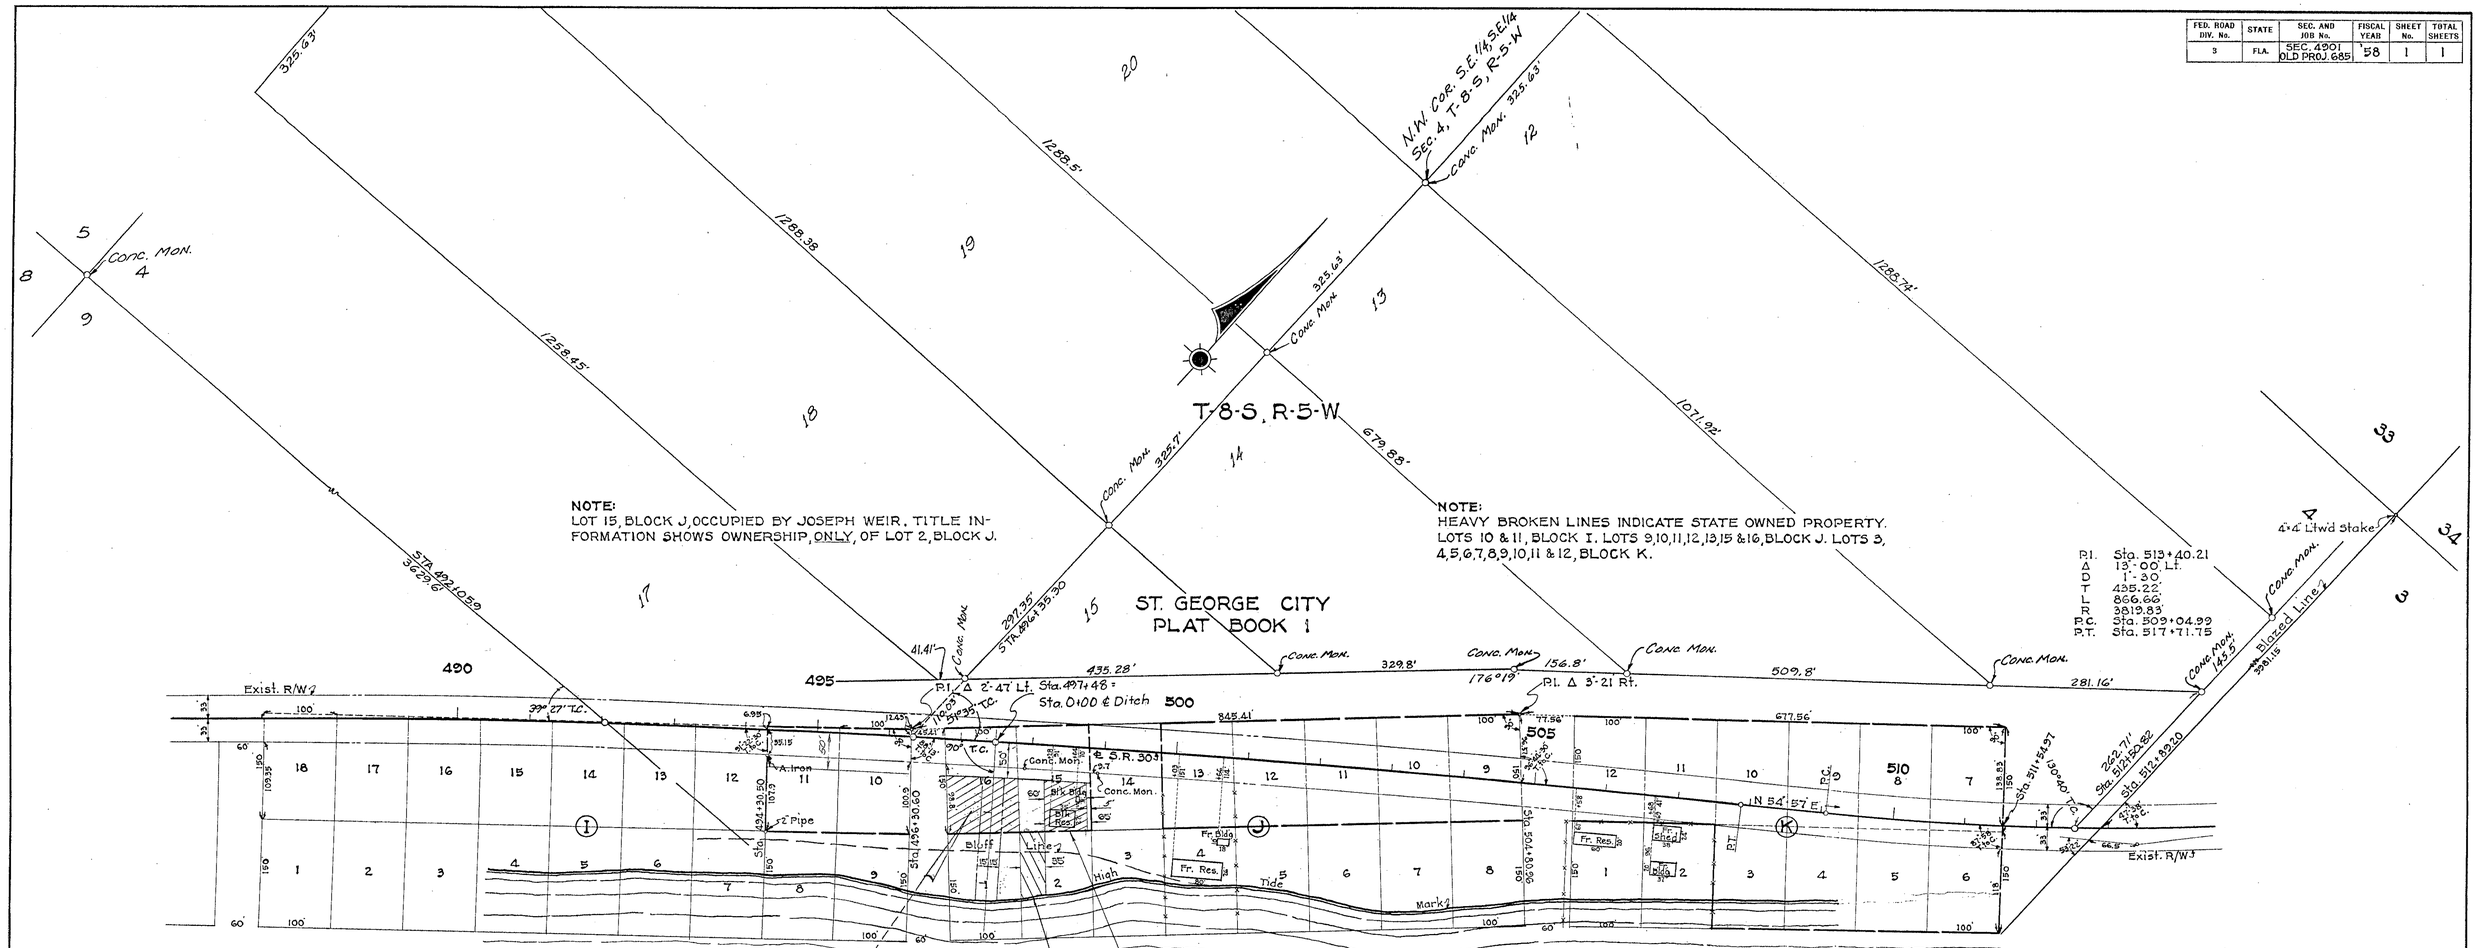

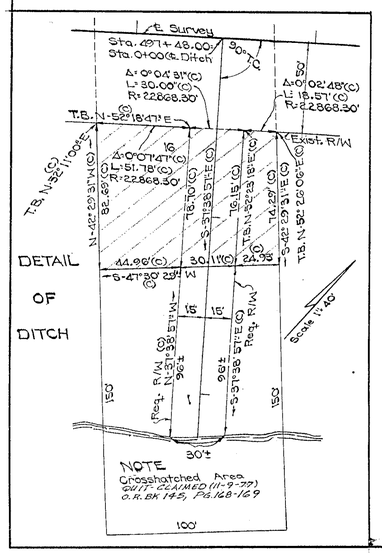

STATE OF FLORIDA
STATE ROAD DEPARTMENT

RIGHT OF WAY MAP

SECTION No. 4901 (OLD STATE PROJ. 685)

ROAD No. 30 FRANKLN COUNTY

			SCALE 1" = 100'	NAMES	DATES
			DRAWN		
A.D.D. RECORDING DATA	R.M.	01-19-05	TRACED	W.P.	3-5-59
Detail	E.A.	8-8-77	INDEXED		
	B.Y.-R.P.H.	8-24-76	REVISED	B.J.T.-W.P.H.	6-10-76
	B.Y.-R.P.H.	8-20-76	REVISED	B.H.-W.P.H.	8-13-76

APPROVED BY

DIVISION ENGINEER 3-26-59

Engineer of Right of Way