FED. ROAD DIV. No.	STATE	PROJECT No.	FISCAL YEAR	SHEET No.
3	FLA.	49030-2501	68	1

T-6-S, R-3-W
SCALE: 1" = 100'

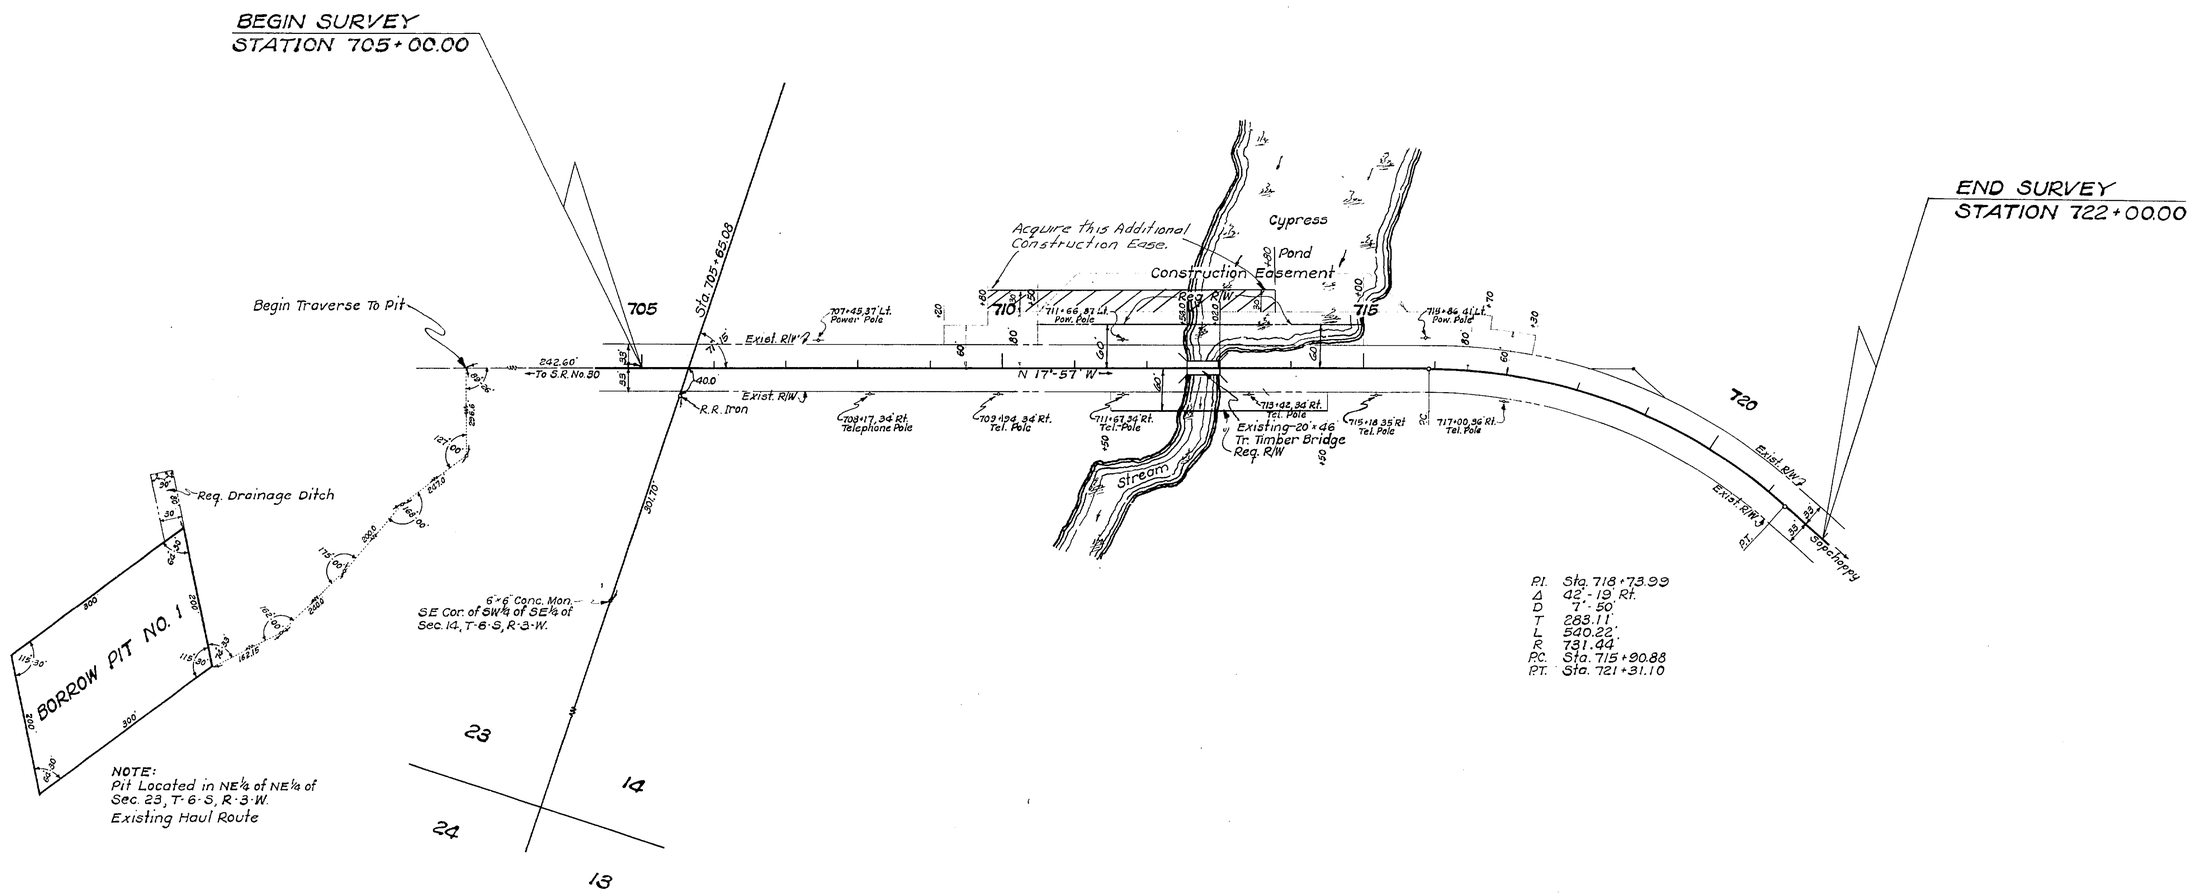

UTILITY OWNERS

POWER: Florida Power Corporation.
TELEPHONE: St. Joseph Tel. & Tel. Company

Revision	By	Date
Add Const. Ease.	DFE-MWC	8-26-68
Const. Ease. Rt.	DFE-MWC	8-13-68
Pit Route	DOJD-MWC	8-13-68

STATE OF FLORIDA
STATE ROAD DEPARTMENT

RIGHT OF WAY MAP

STATE ROAD No. 377 FRANKLIN COUNTY

	By	Date	Approved By	Date
Drawn				
Traced	W.P.	1-31-68	District Engineer	
Checked			Engineer of Rights of Way 3-18-68	
Compared				
Indexed			State Highway Engineer	

SECTION 49030-2501 SHEET 1 OF 1

BRIDGE 21 AT SILVER LAKE