4904 Proj. 174B 1 of 1

Note:- All property shown hereon from Sta. 255+95.50 to End of Project Sta. 563+43.33 owned by Gulf Coast Properties Inc.

All Road R/W 200' Wide, 100' on each side of ℄.

FED. ROAD DIST. No.	STATE	FED. AID PROJ. No.	FISCAL YEAR	SHEET NO.	TOTAL SHEETS
8	FLA.	S.P. 702	56	1 of 1	

TABULATION OF DEEDS IN FILE

SRD. NO	GRANTOR	INSTRUMENT	DATE OF INSTR.	RECORDED BOOK	RECORDED PAGE	CLERKS NO.	REMARKS
1	Annie B. Field, Executrix	Q.C. Deed	10-21-36	DD	568		R/W
2	Gulf Coast Properties.	" "	9-25-36	"	565		Dr. Ditches
3	" "	" "	9-25-36	"	563		R/W
4							
5	Gulf Coast Properties Inc.	Permit	10-14-39				B.P.
6							
7							
8							
9							
10							
11							
12							
13							
14							
15							
16							
17							
18	Connecticut Mutual Life Ins. Co.	Sat. Mtg. Deed	11-21-45	C	78		Br.
19	" " " " "	" " "	11-21-45	C	79		"
20	Federal Reserve Bank of N.Y.	Assignment	11-16-45	B	158		"
21	Trustees F.I. Fund	P. Easement	5-25-46	MN	216	6-18	R/W

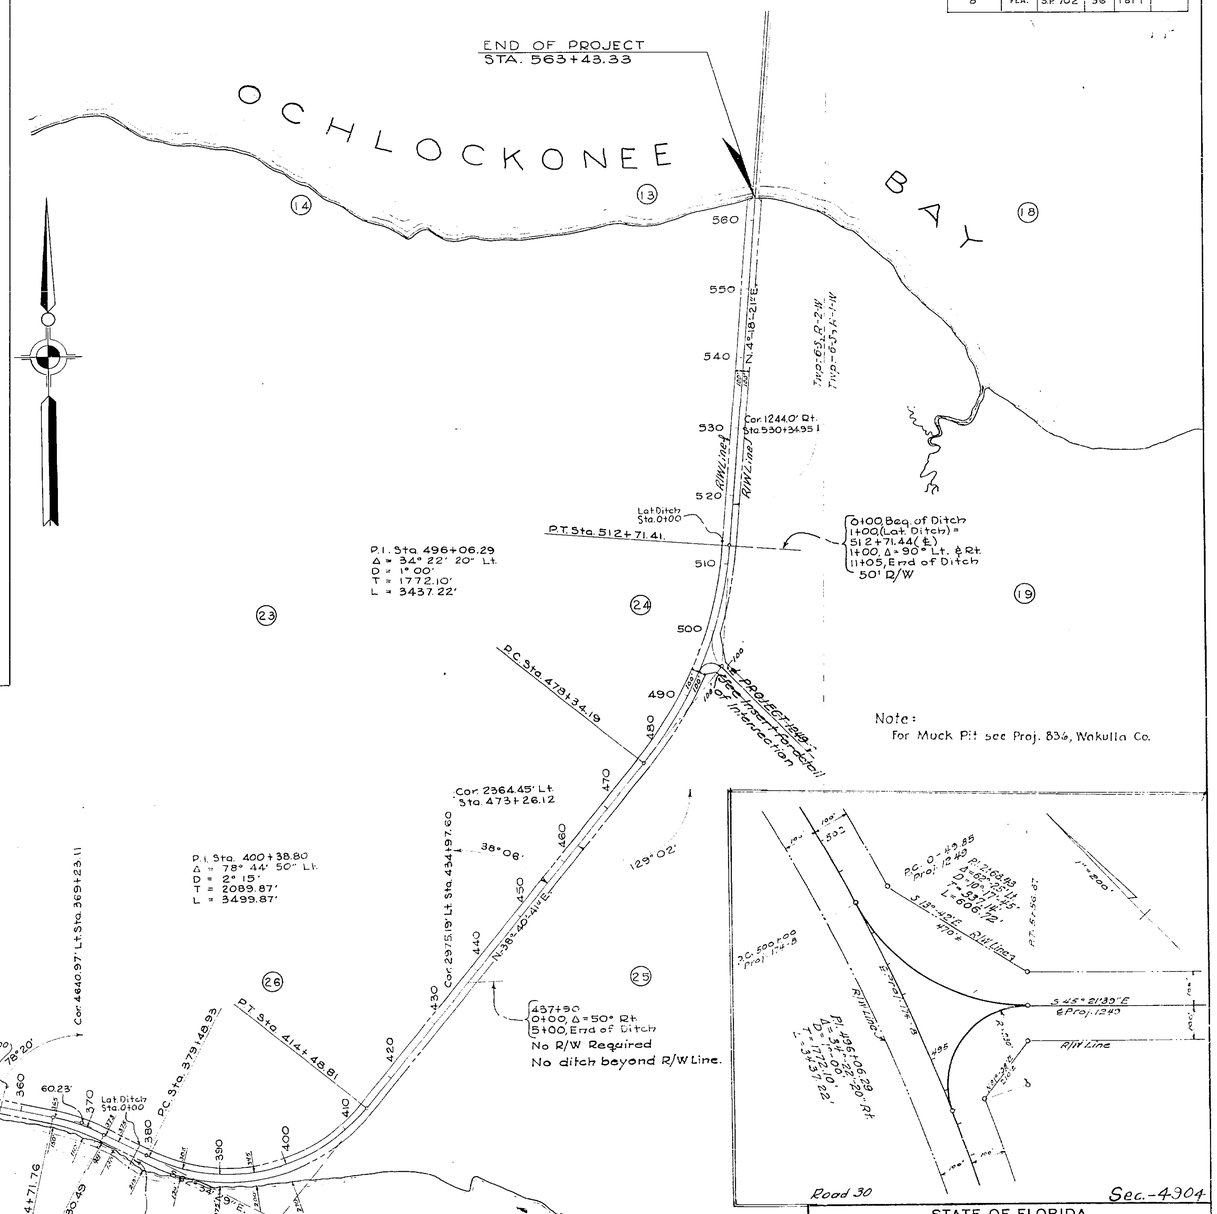

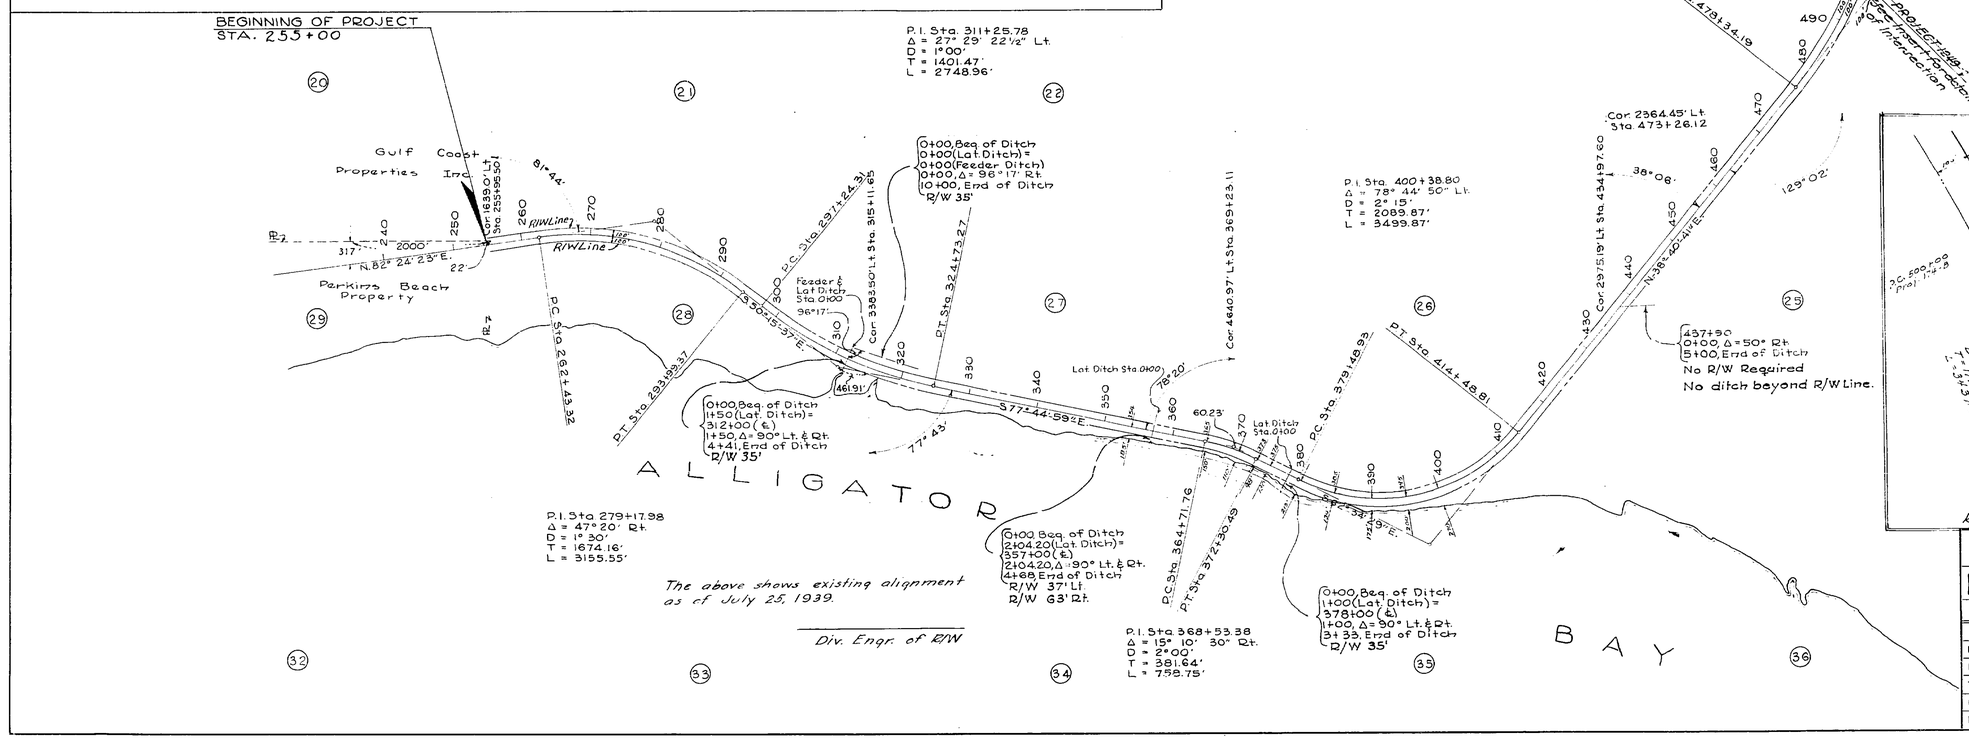

STATE OF FLORIDA
STATE ROAD DEPARTMENT

RIGHT OF WAY MAP

Proj. 174-B Franklin County - Scale 1" = 1000'

	Names	Dates	Approved by	
Designed			Bridge Engineer.	
Drawn				
Traced			State Highways Engineer.	
Checked			Drawing	Index No.
Revised	Omm.	10-18-56		