FED. ROAD DIV. No.	STATE	PROJECT No.	FISCAL YEAR	SHEET No.
3	FLA.	49504-2601	'65	1

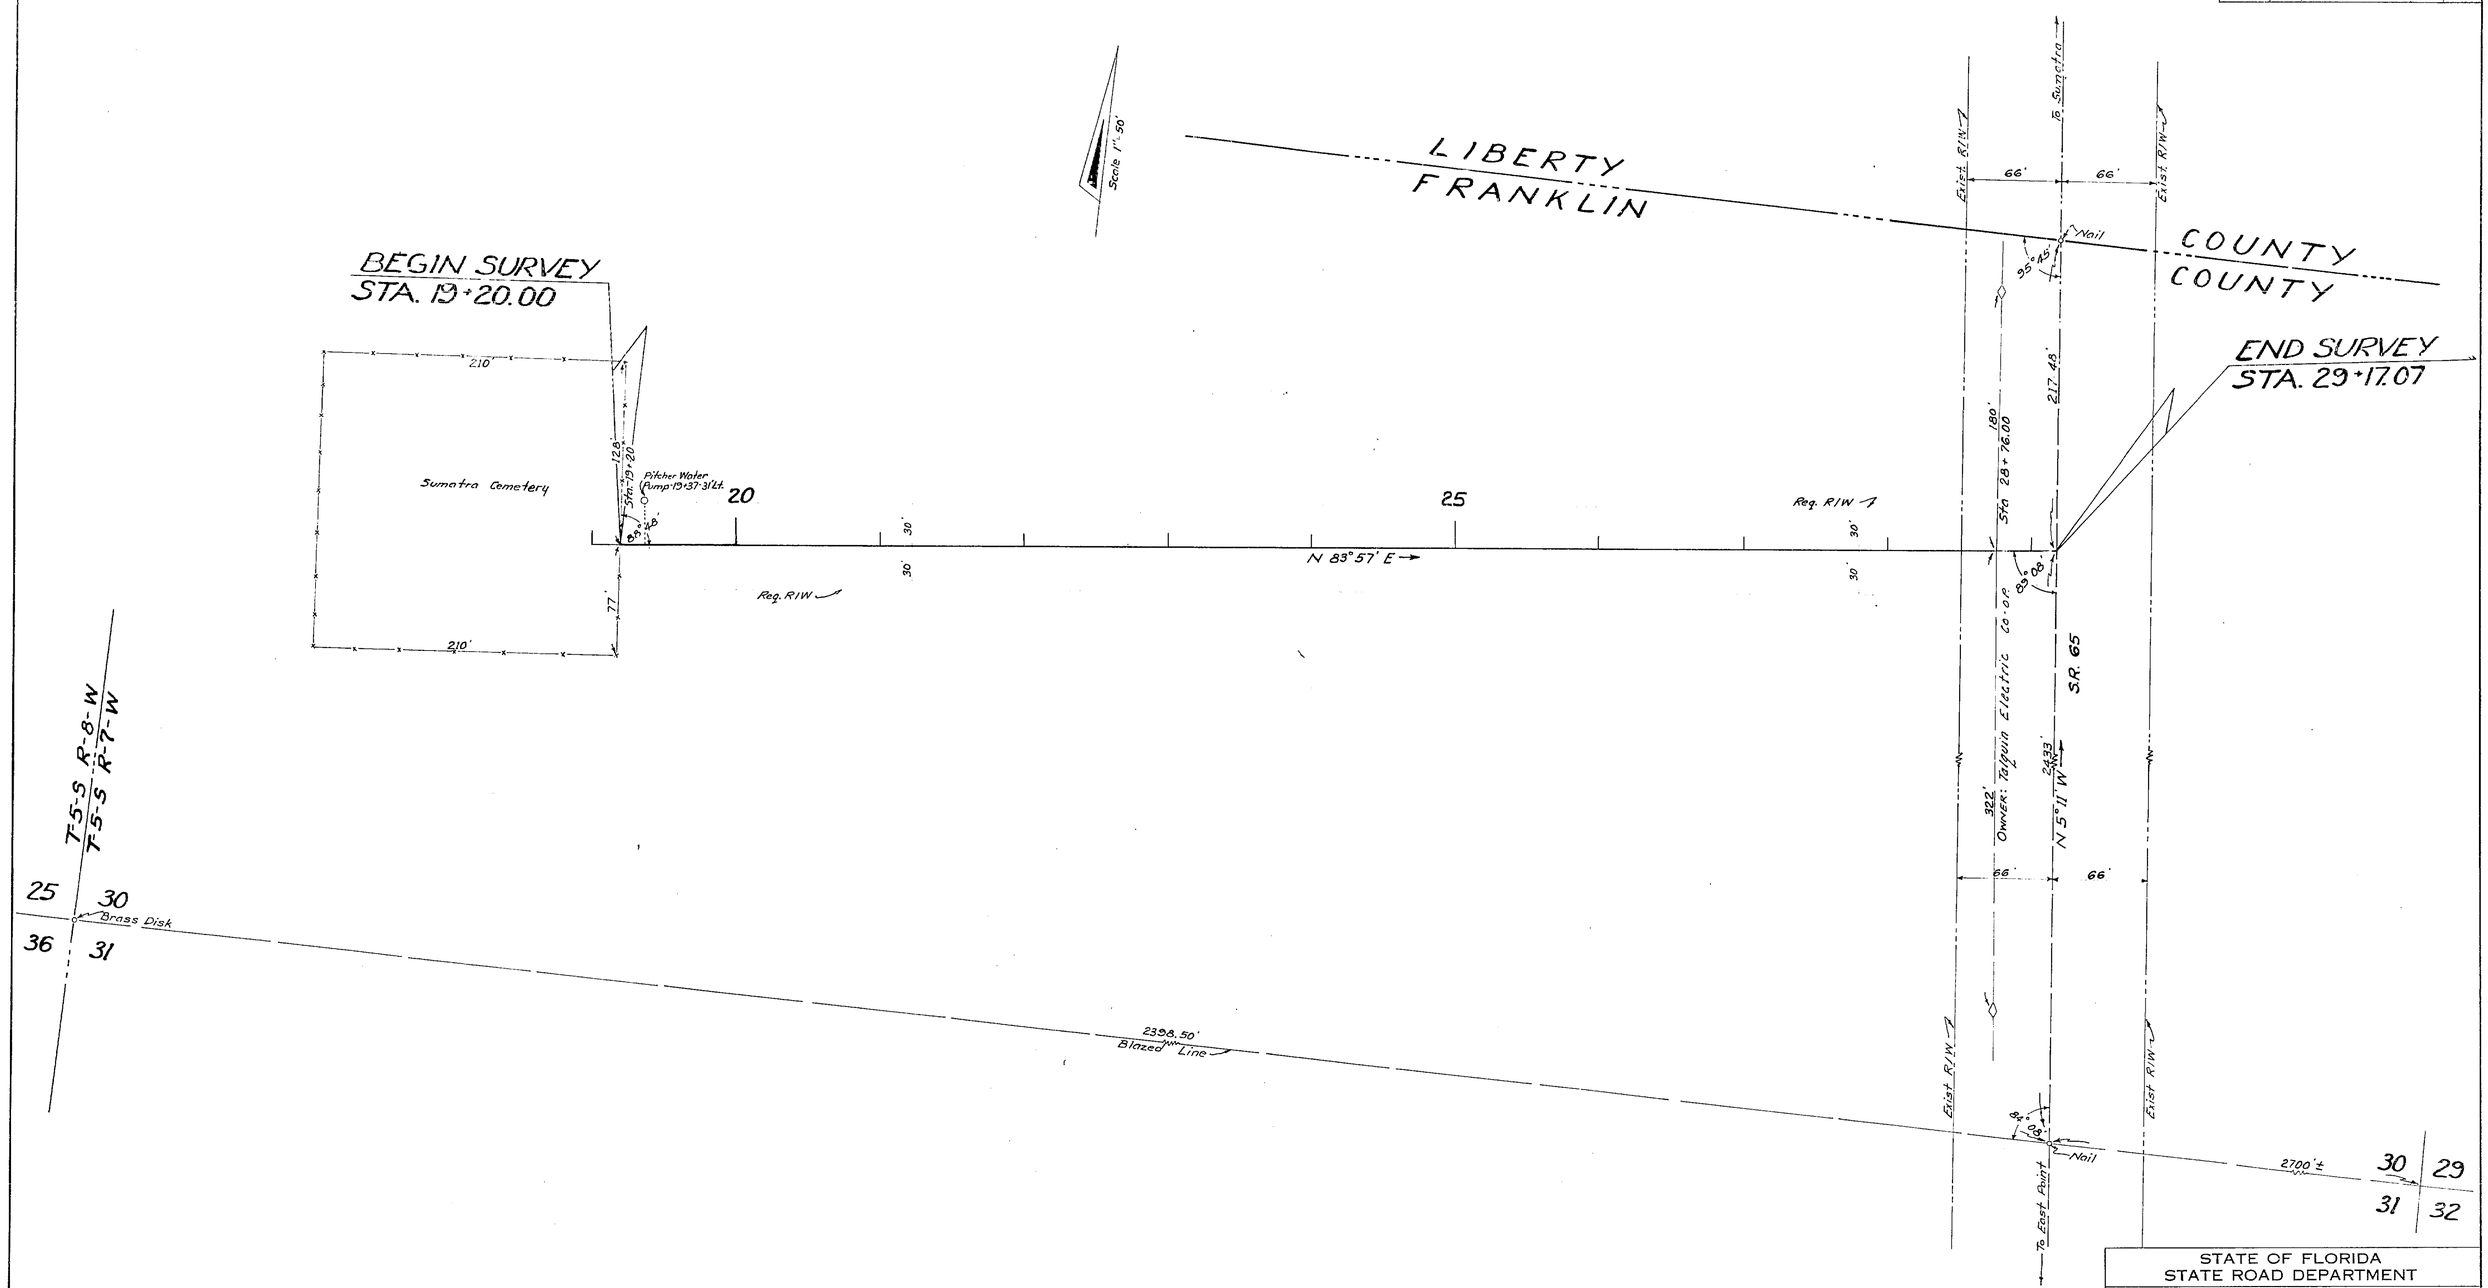

STATE OF FLORIDA
STATE ROAD DEPARTMENT

RIGHT OF WAY MAP

STATE ROAD No. FRANKLIN COUNTY

	BY	DATE	APPROVED BY	DATE
DRAWN	J.O.	10-4-65		
TRACED				DISTRICT ENGINEER
CHECKED				
COMPARED				ENGINEER OF RIGHTS OF WAY
INDEXED				STATE HIGHWAY ENGINEER

REVISION	BY	DATE
Power Line Owner	COM-TOW	10-29-65

SECTION 49504-2601 SHEET 1 OF 1

S.R. 65 TO SUMATRA CEMETERY