FED. ROAD DIV. No.	STATE	SEC. AND JOB No.	FISCAL YEAR	SHEET No.	TOTAL SHEETS
3	FLA.	4957-150	'54	1	1

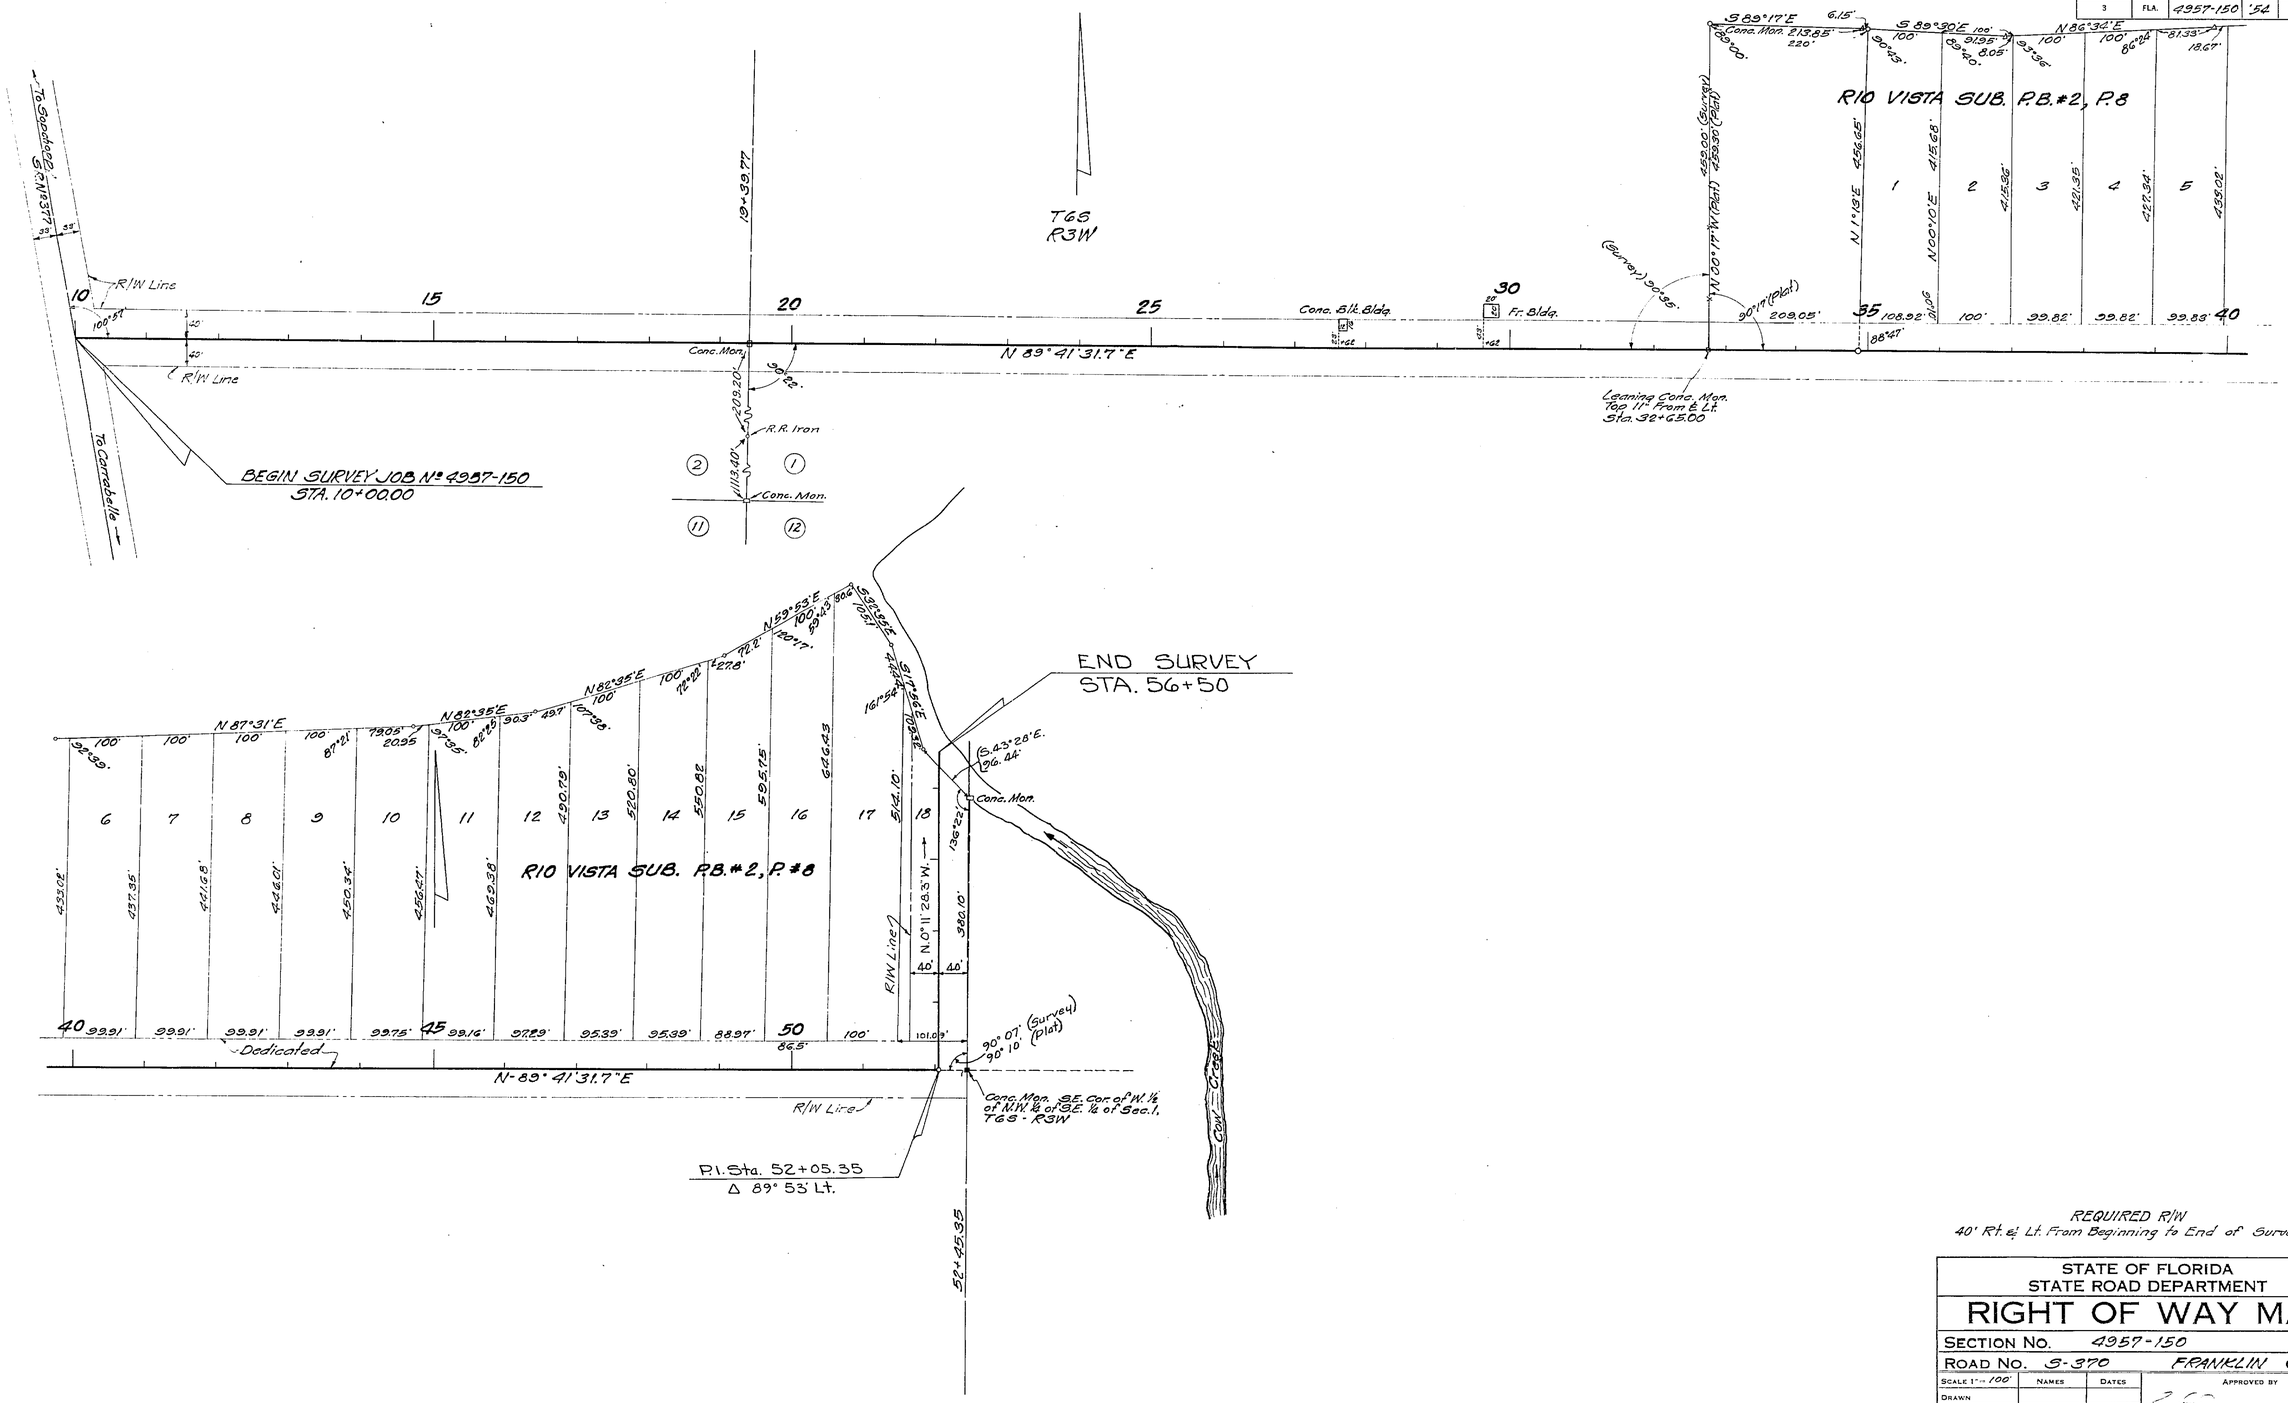

REQUIRED R/W
40' Rt. & Lt. From Beginning to End of Survey

STATE OF FLORIDA
STATE ROAD DEPARTMENT

RIGHT OF WAY MAP

SECTION No. 4957-150

ROAD No. S-370 FRANKLIN COUNTY

SCALE 1" = 100'	NAMES	DATES	APPROVED BY
DRAWN			
TRACED	J.D.M.	7/3/54	DIVISION ENGINEER
INDEXED			
REVISED	Brown	9-9-54	STATE HIGHWAY ENGINEER
REVISED			