| FED. ROAD DIV. No. | STATE | SEC. AND JOB No. | FISCAL YEAR | SHEET No. | TOTAL SHEETS |
|---|---|---|---|---|---|
| 3 | FLA. | 49590-2602 | 59 | 1 | 1 |

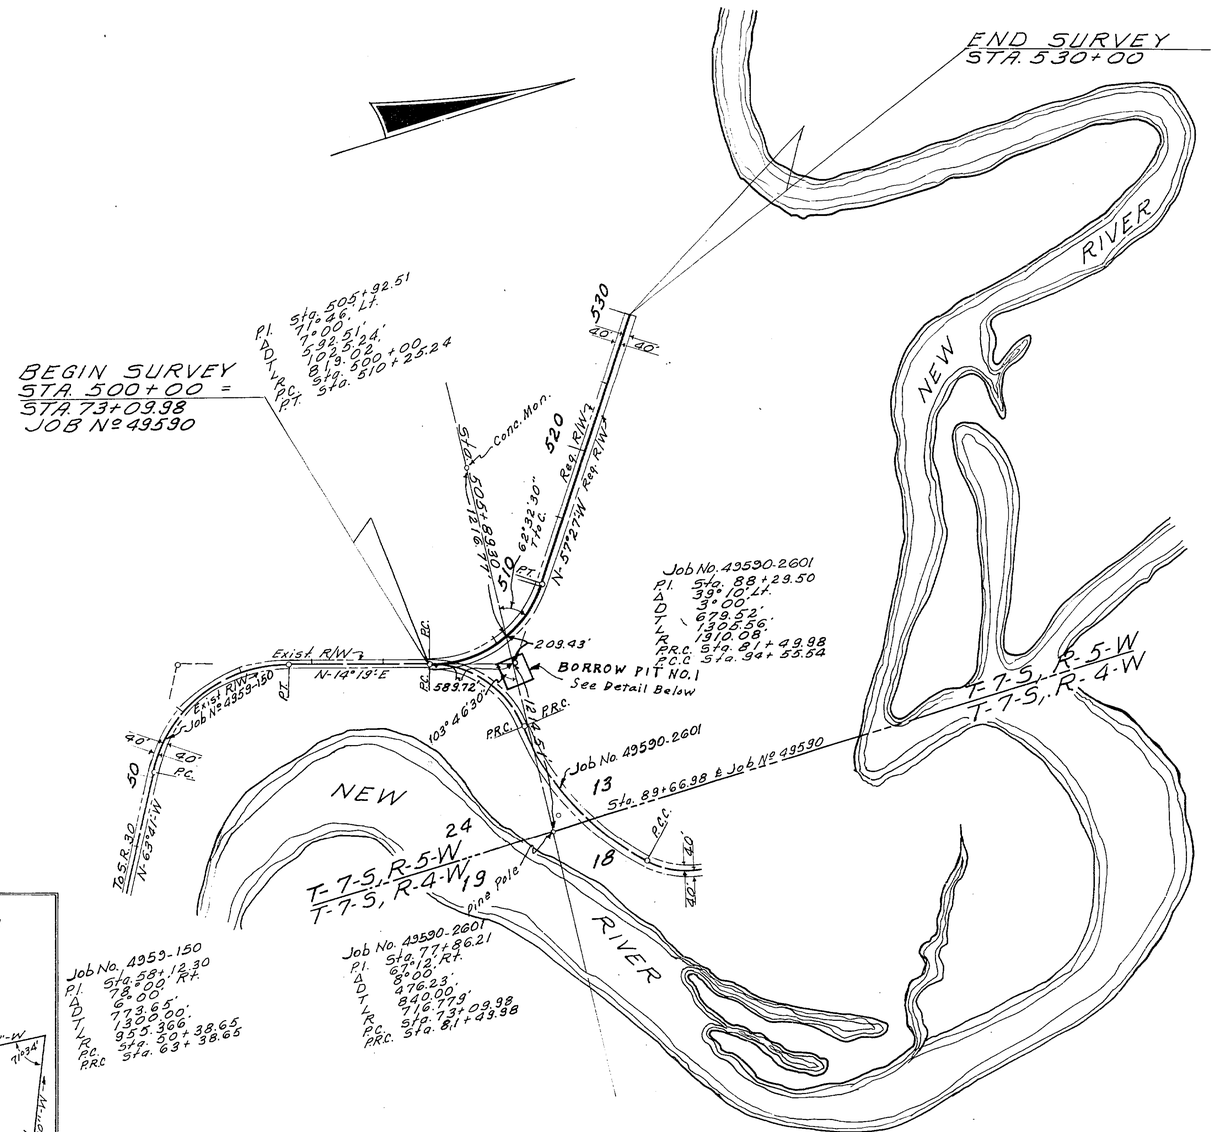


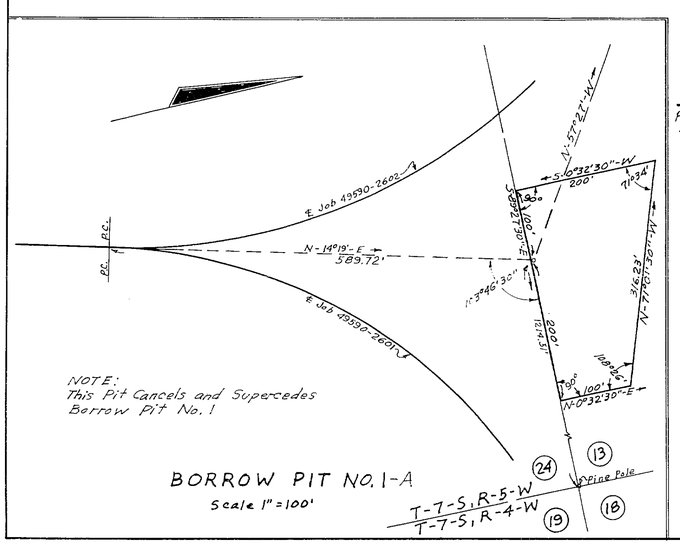


NOTE:
This Pit Cancels and Supercedes Borrow Pit No. 1

BORROW PIT NO. 1-A
Scale 1" = 100'

REQUIRED R/W WIDTH

40' Rt. & Lt. ℄ from Beginning to End of Job.

STATE OF FLORIDA
STATE ROAD DEPARTMENT

# RIGHT OF WAY MAP

SECTION No. 49590-2602

ROAD No. S-379-A FRANKLIN COUNTY

| SCALE 1" = 500' | NAMES | DATES | APPROVED BY |
|---|---|---|---|
| DRAWN | | | |
| TRACED | D.J.E. | 3-16-59 | DIVISION ENGINEER |
| INDEXED | | | |
| REVISED | A.W.C. A.W.C. | 6-5-59 9-23-59 | 4-7-59 FOR STATE HIGHWAY ENGINEER |
| REVISED | | | |

WALL-GRIFFIN LUMBER CO.