FED. ROAD DIV. No.	STATE	SEC. AND JOB No.	FISCAL YEAR	SHEET No.	TOTAL SHEETS
3	FLA.	4956-152	'54	1	1

43

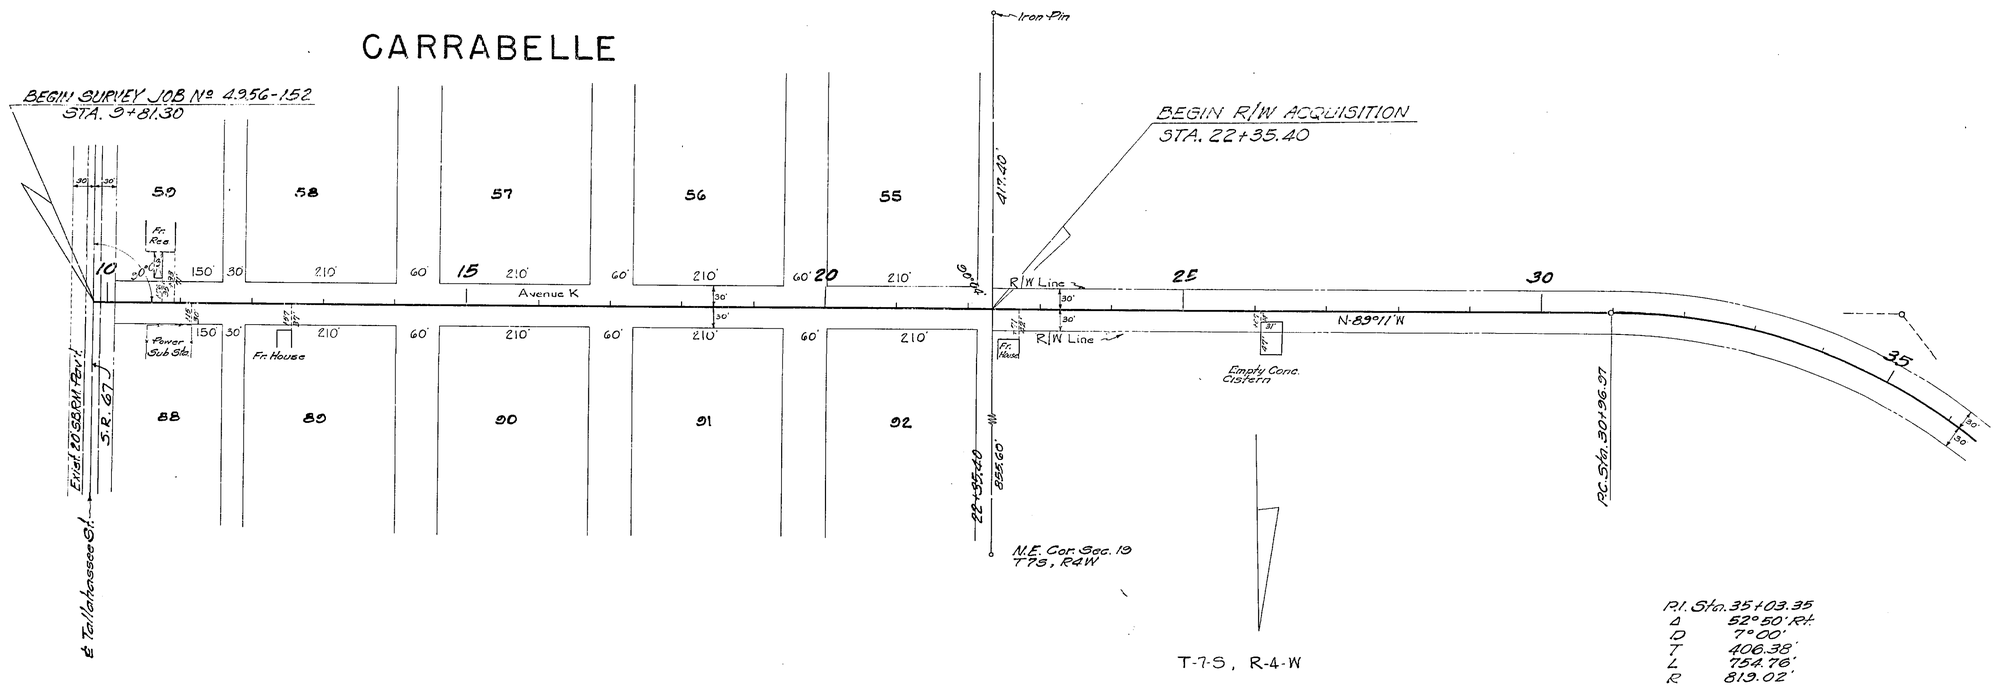

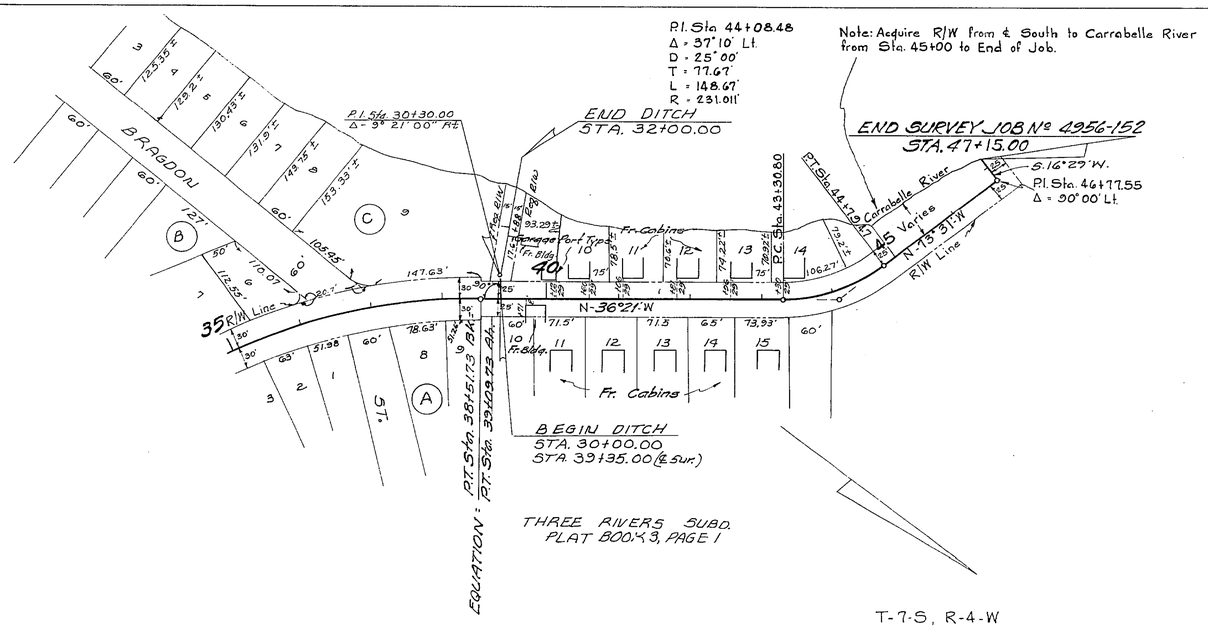

REQUIRED R/W

30' Rt. & 30' Lt. from Sta. 22+35.40 to Sta. 38+51.73 Bk.
25' Rt. from Sta. 39+09.73 Ah. to End of Job.
25' Lt. from Sta. 39+09.73 Ah. to Sta. 45+00
from Sta. 45+00 to End of Job R/W Varies See Above.

STATE OF FLORIDA
STATE ROAD DEPARTMENT

RIGHT OF WAY MAP

SECTION No. 4956-152

ROAD No. FRANKLIN COUNTY

SCALE 1" = 100'	NAMES	DATES	APPROVED BY
DRAWN	G.W.	7-7-54	DIVISION ENGINEER
TRACED	G.W.	7-13-54	
INDEXED			
REVISED	KBS-MHC	7-23-54 2-26-71	STATE HIGHWAY ENGINEER
REVISED			