PROJ 928

RIGHT OF WAY MAP

STATE ROAD DEPARTMENT

PROJ. 928 ROAD 101

COUNTY WAKULLA

May 10, 1931

SCALE 1" = 2000'

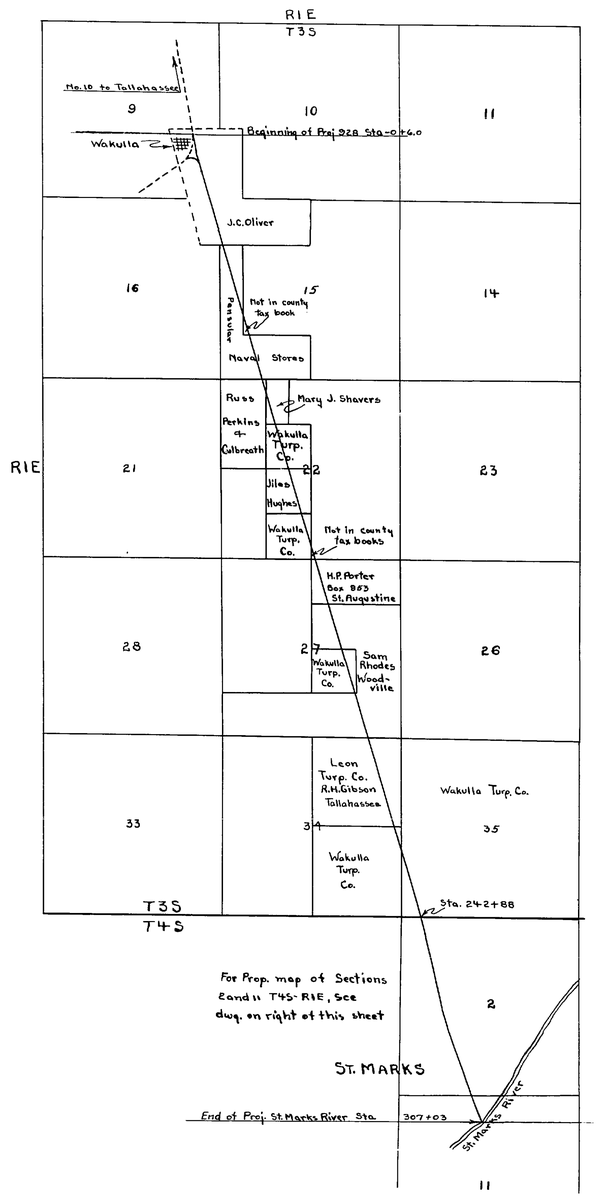

Descriptions of corners located

From NW corner of Sec. 2 T4S-R1E - 555' East to intersect line at Sta. 242+88.

From the intersection of the South line of Section 10 and the 1/2 Section line of Section 10 - T3S - R1E - 2977' West, to intersect line at Sta. 20+38
Note: The immediate above intersection is based on land lines pointed out by Warren and described by his deeds.

From a point on the S. line of N1/2 of Sec. 2. T4S - R1E and 30' E. of the E. rail of S.A.L. Ry. East 333' to intersect line at Sta. 269+68.

Alignment -

-0+6.0 P.C. 0°-30' curve
Δ = 6°-00' Lt. T = 606.8
P.T. 12+06.0
S 16°-50' E
241+85.7 P.C. 0°-30' curve
Δ = 3°-50' Rt. T = 383.5
P.T. 249+52.4
S 13°-00 E
270+46.3 P.C. 1°-00' curve
Δ = 7°-10' Lt. T = 358.8'
P.T. = 277+63.0
S 20°-10' E
293+46.4 P.I. 1°-20' Rt.
S 18°-30' E
297+53.3 P.I. 2°-02' Lt.
S 20°-30' E
307+03 End of Proj. 928

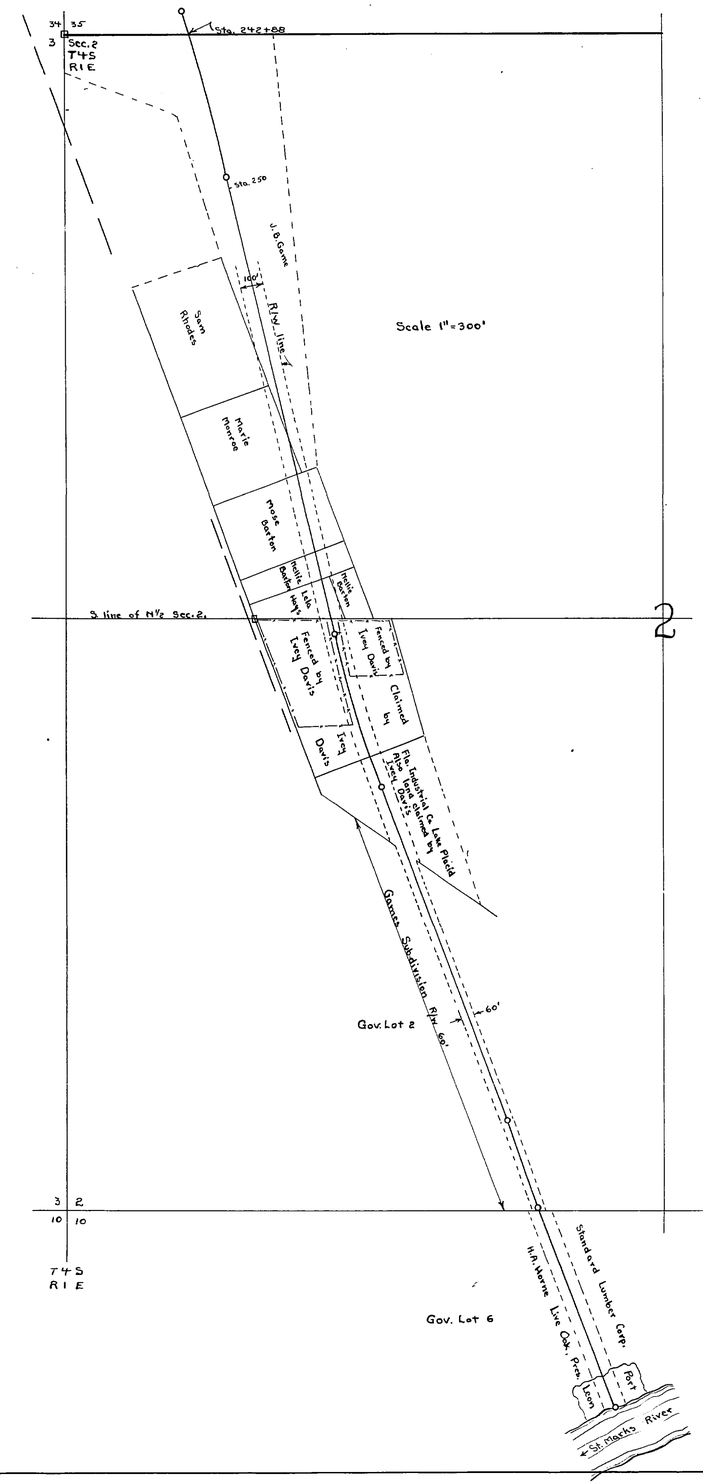

Wakulla