FED. ROAD DIV. No.	STATE	F A PROJECT NO.	FISCAL YEAR	SHEET No.
3	FLA.			1

BOOK NUMBERS 1010042
1009972

59000 2607 1 1

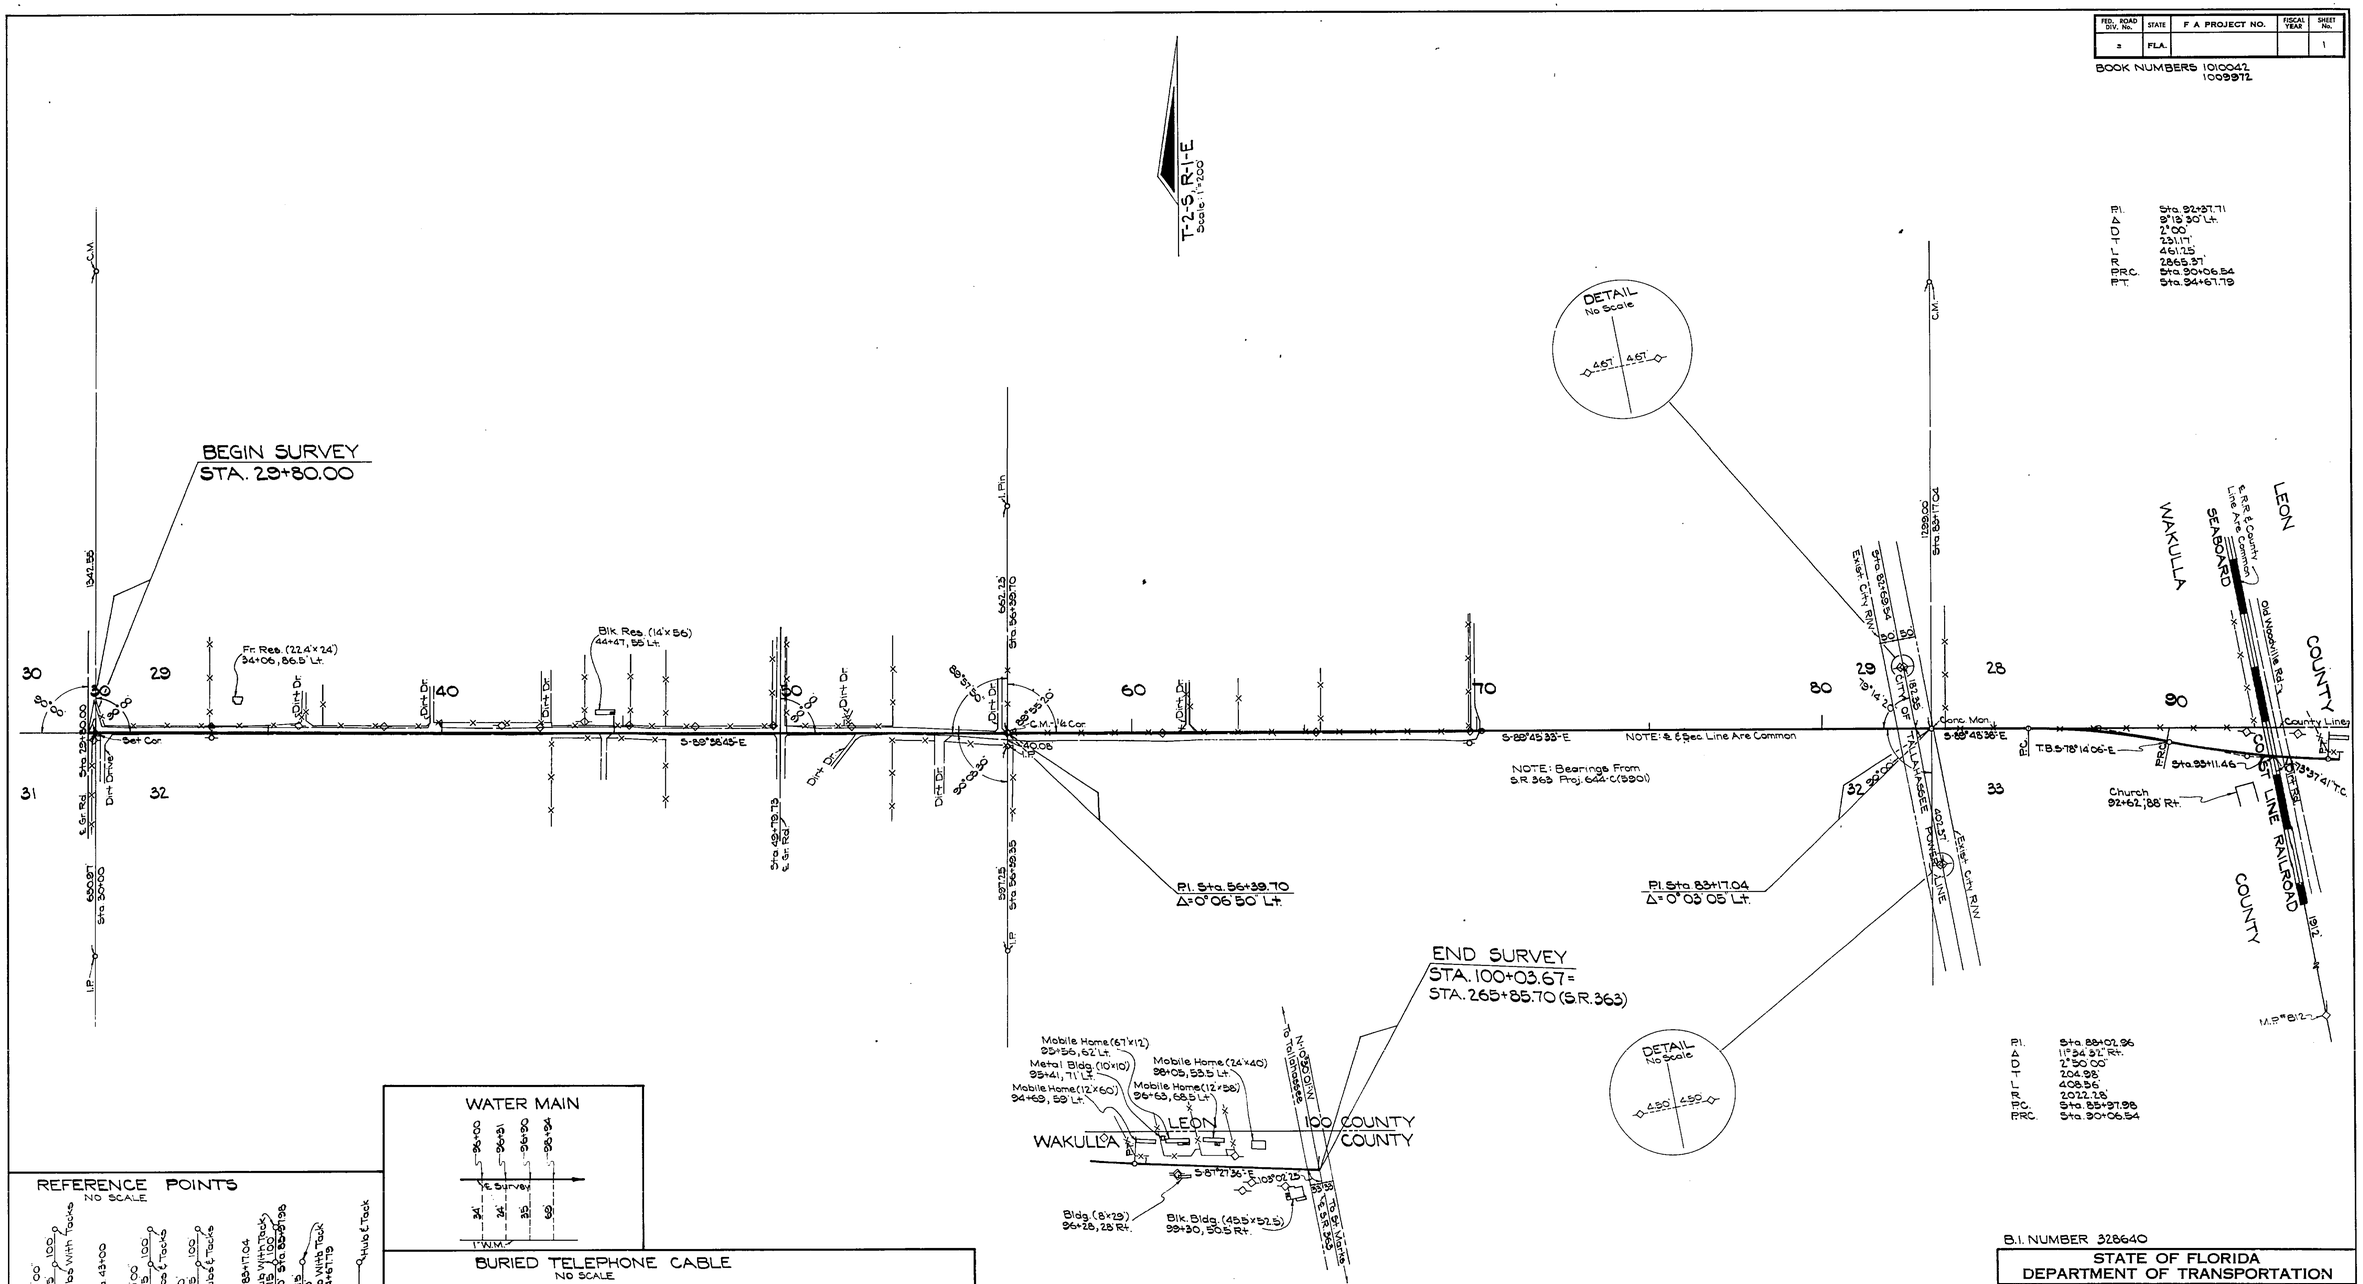

UTILITY OWNERS
TELEPHONE: Central Tele. Co.
POWER: Florida Power Co.

B.I. NUMBER 328640

STATE OF FLORIDA
DEPARTMENT OF TRANSPORTATION

RIGHT OF WAY MAP

STATE ROAD No. WAKULLA COUNTY

	BY	DATE
DRAWN		
TRACED	L.C.	9-14-76
CHECKED	F.A.	9-16-76
COMPARED		
INDEXED		

APPROVED BY DATE
DISTRICT ENGINEER
ENGINEER OF RIGHT OF WAY
STATE HIGHWAY ENGINEER

REVISION	BY	DATE

SECTION 59000-2607 SHEET 1 OF 1

ACE-HIGH STABLES ROAD