FED. ROAD DIST. No.	STATE	FED. AID PROJ. No.	FISCAL YEAR	SHEET NO.	TOTAL SHEETS
8	FLA.	644 B+C	1936	1	1

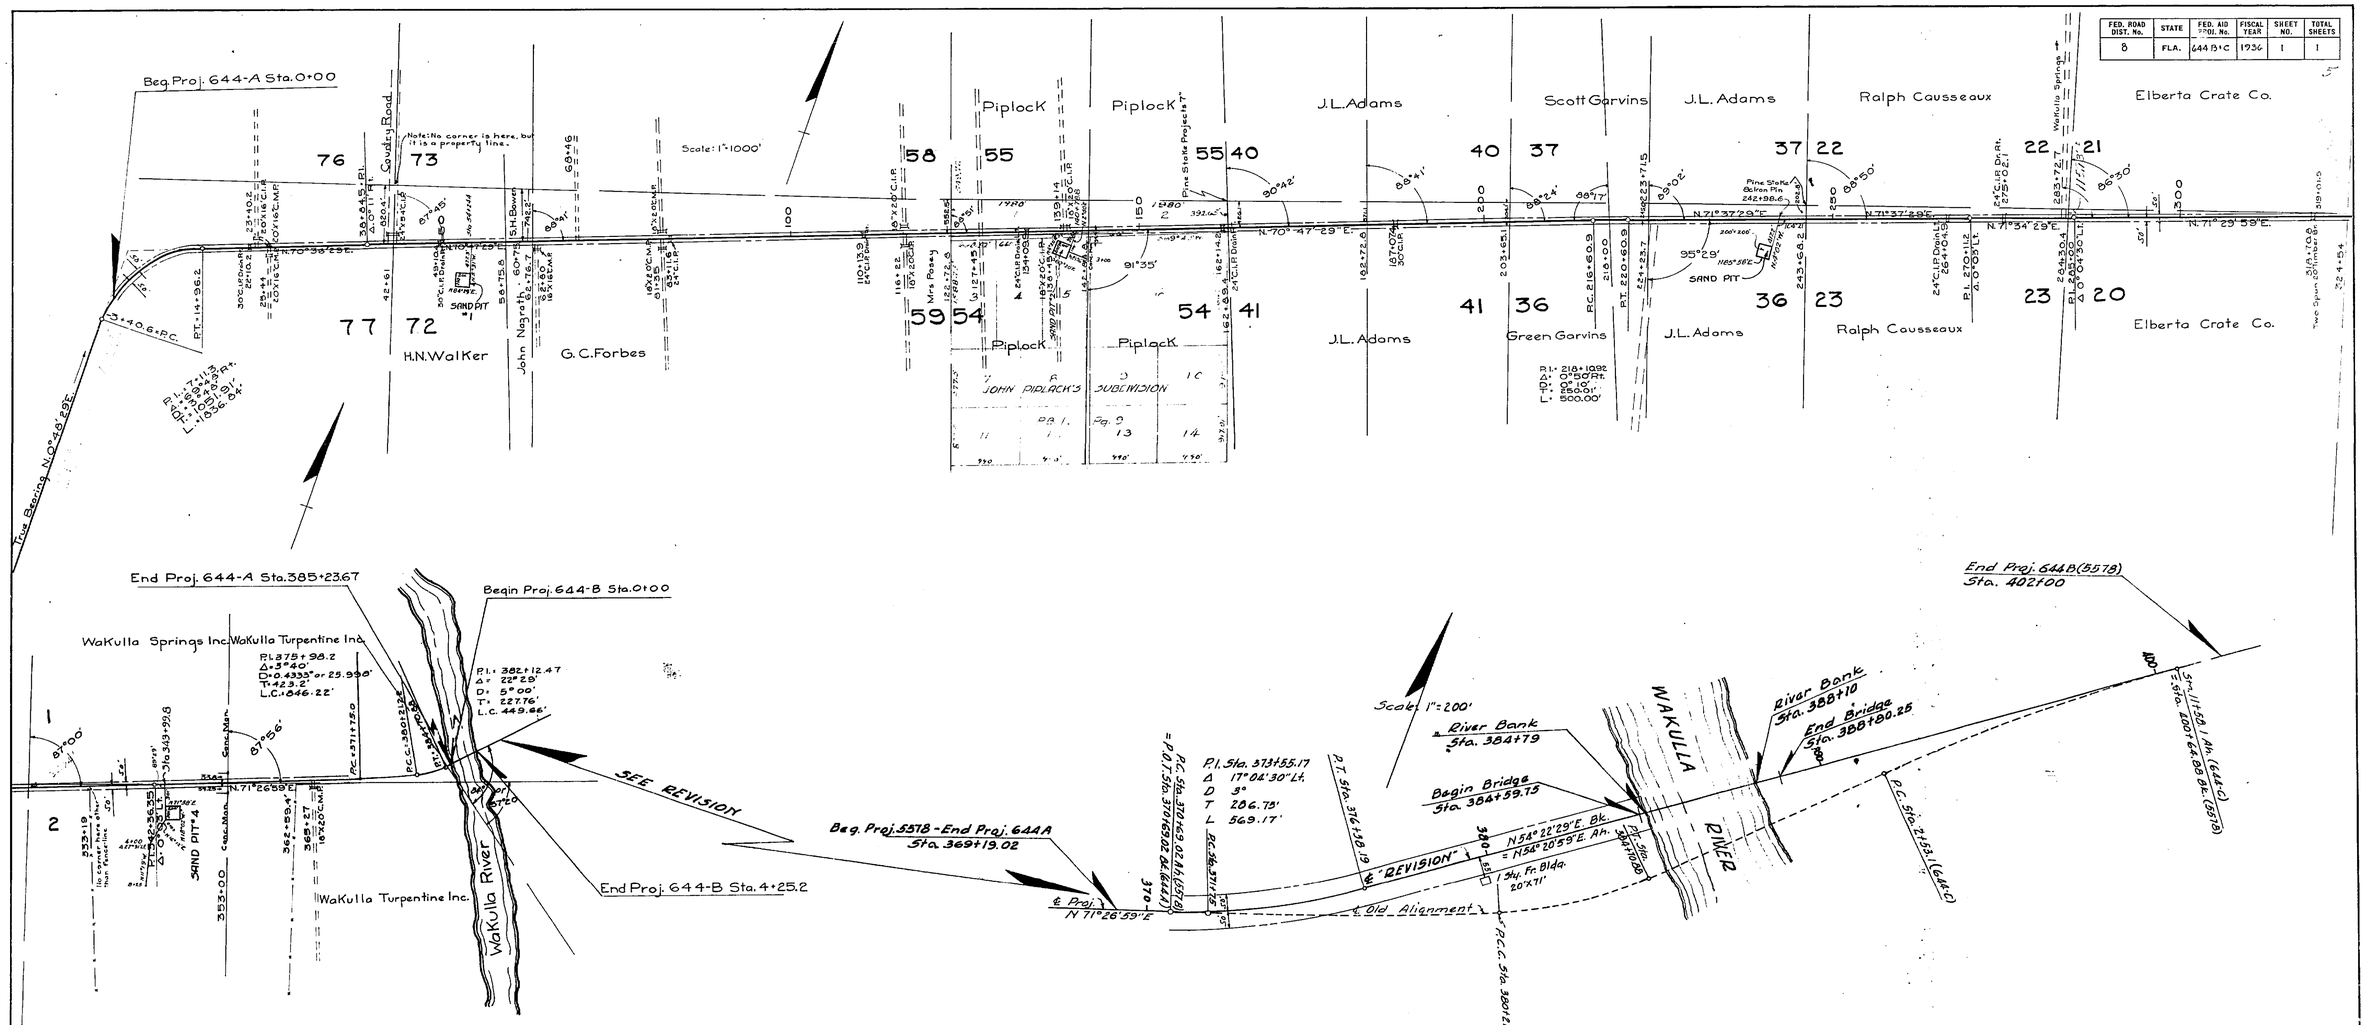

TABULATION OF DEEDS IN FILE

S.R.D. NO.	GRANTOR	INSTRUMENT	DATE OF INSTR.	RECORDED BOOK	RECORDED PAGE	CLERKS NO.	REMARKS
1	Elberta Crate & Box Co	Q.C. Deed	6-3-35	20	495		R/W
2	Capital Gardens, Inc.	"	10-5-38	22	37		"
3							
4							
5	Void - Not necessary to secure release of judgment for temporary pit.						
6	Void - Title in Trustees of I. I. Fund (Murphy Act).						
7	Trustees I. I. Fund	Easement	9-23-40	27	580		Mur. Act
8	Mrs. Vesco Adams	Easement	8-10-40				B.P.
	Van H. Ferguson	Abstract	4-13-40				
	" " "	"	6-29-40				

The above shows existing alignment as of Sept. 2, 1939.

Div. Engr. of R/W

S.R. 61 & 365 — 5901

STATE OF FLORIDA
STATE ROAD DEPARTMENT

RIGHT OF WAY MAP

PROJECTS 644 B&c.A WAKULLA CO.

	Names	Dates	Approved by
Designed			Bridge Engineer.
Drawn		Dec. '36	
Traced			State Highway Engineer.
Checked			Drawing / Index No.
Revised	Added L.C. Drawn	2/21/40 5/21/41	

5