TABULATION OF DEEDS IN FILE

SRD NO.	GRANTOR	INSTRUMENT	DATE OF INSTR.	RECORDED BOOK	RECORDED PAGE	CLERKS NO.	REMARKS
1	VOID- Pit location changed						
2	VOID- Pit not necessary						
3	VOID						
4	VOID- Pit covered by SRD#5						
5	Wakulla Turpentine Co	Letter	9- -40			Auth. to use Pit.	
6	VOID- On 644A						
	Van H. Ferguson	Abstract	6-29-40				

FED. ROAD DIST. No.	STATE	FED. AID PROJ. No.	FISCAL YEAR	SHEET NO.	TOTAL SHEETS
8	FLA.	644-C	1937	1	1

6

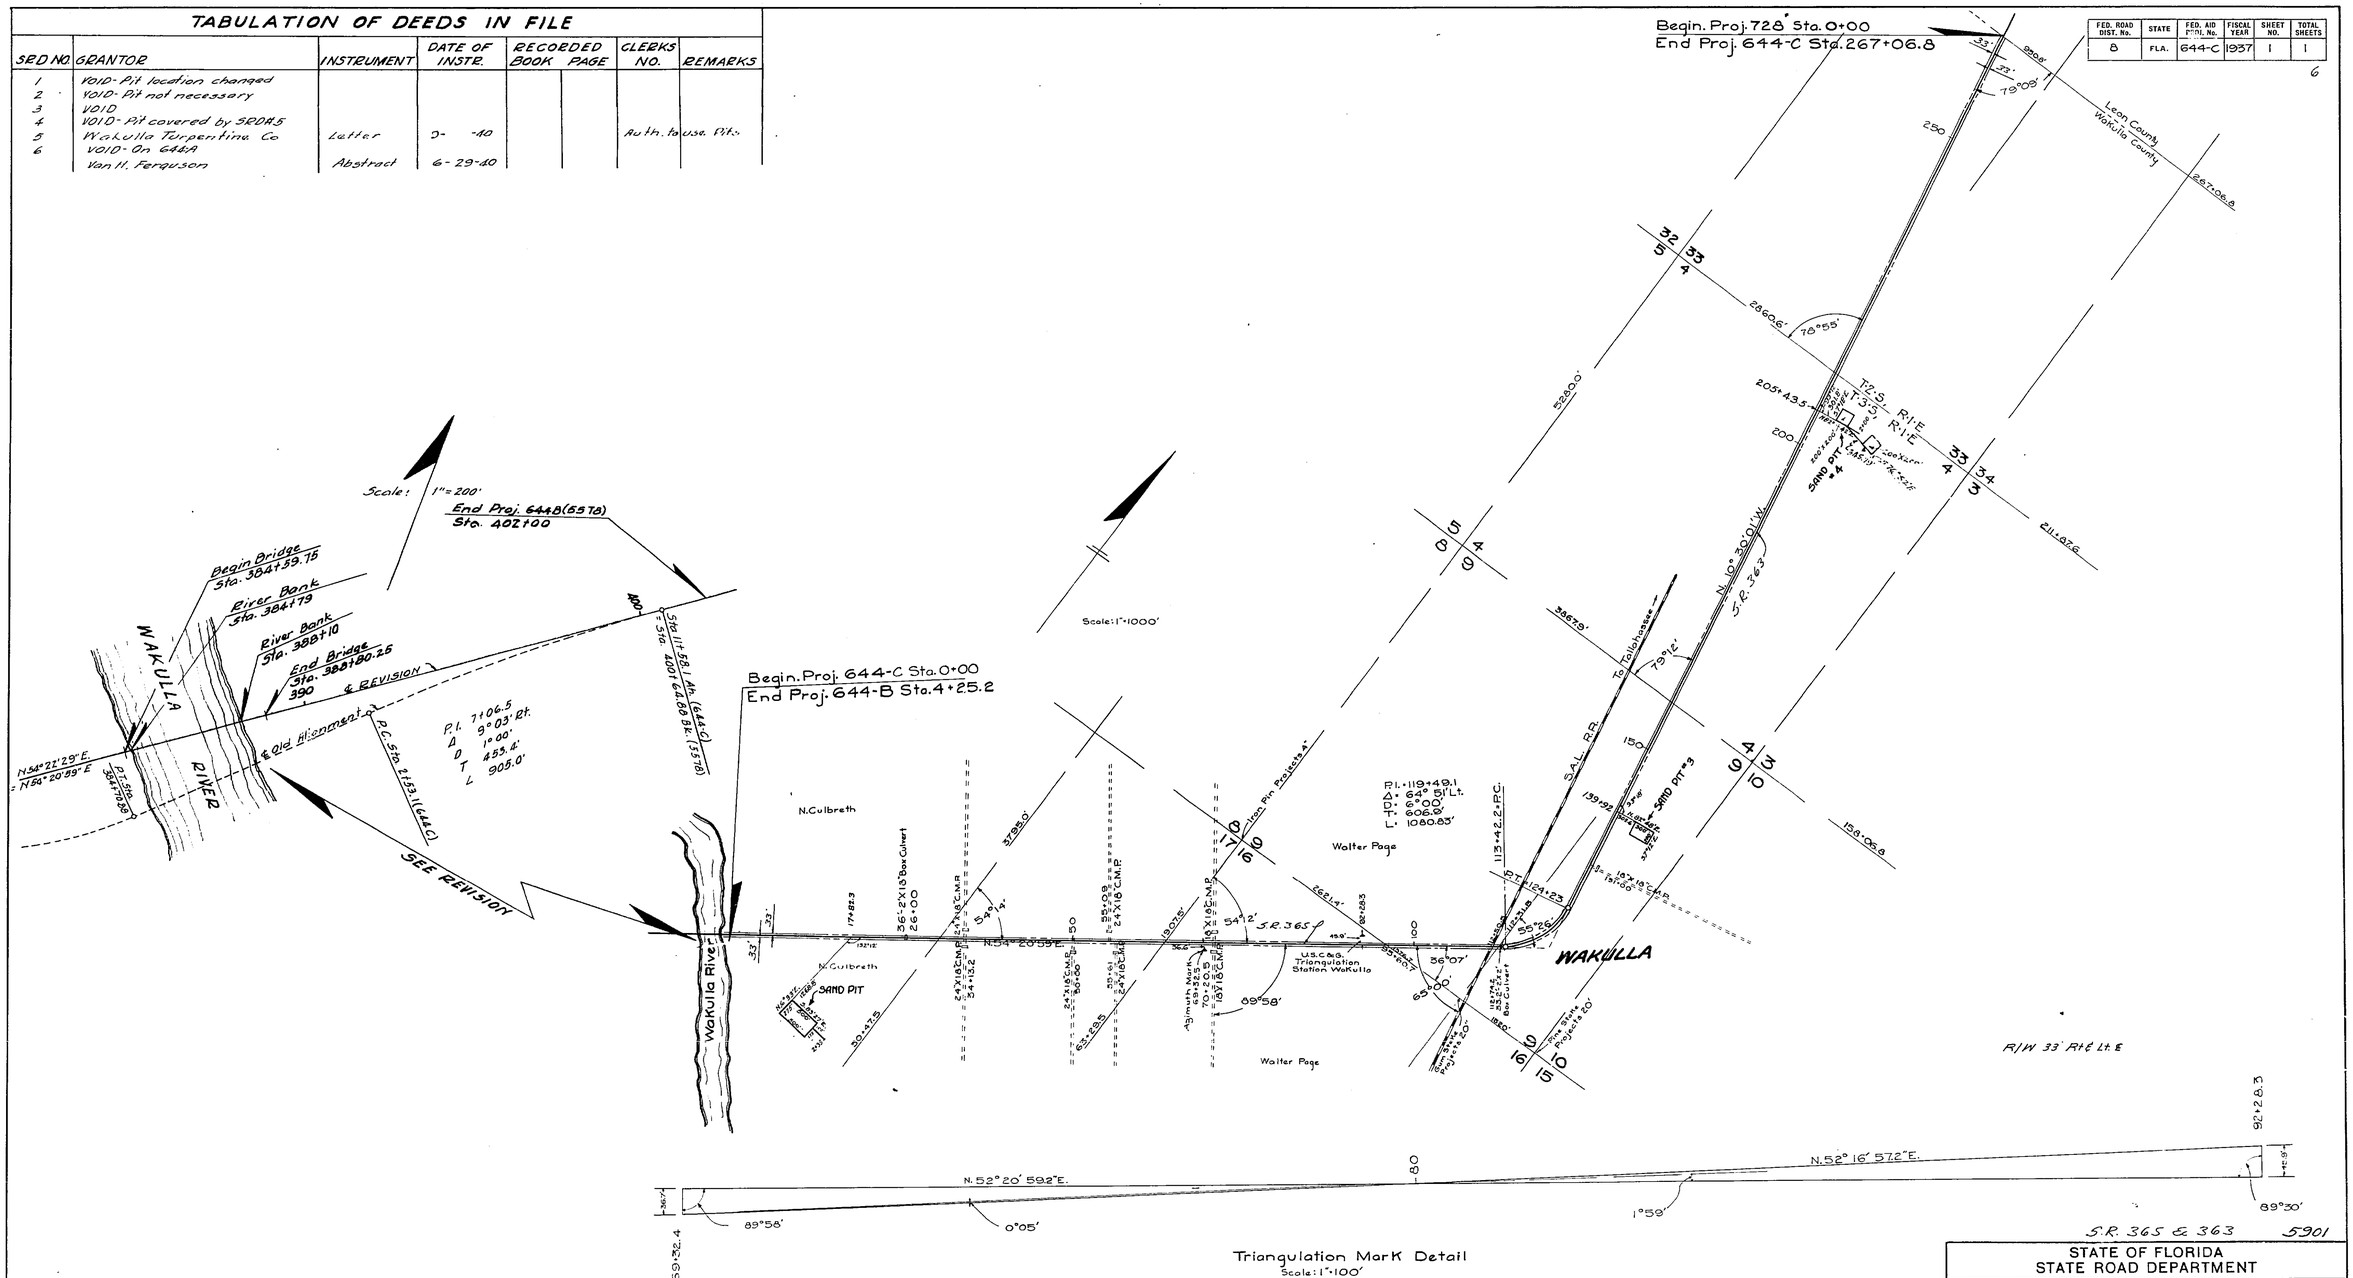

The above shows existing alignment as of Sept. 2, 1939.

Div. Engr. of R/W

STATE OF FLORIDA
STATE ROAD DEPARTMENT

R/W MAP

PROJECT 644-C WAKULLA CO.

	Names	Dates	Approved by
Designed			Bridge Engineer.
Drawn		Dec. 1936	
Traced			State Highway Engineer.
Checked			Drawing / Index No.
Revised			

Proj. 644C 590' 1 of 1