FED. ROAD DIST. No.	STATE	FED. AID PROJ. No.	FISCAL YEAR	SHEET NO.	TOTAL SHEETS
8	FLA.	703	35	1	2

2

103

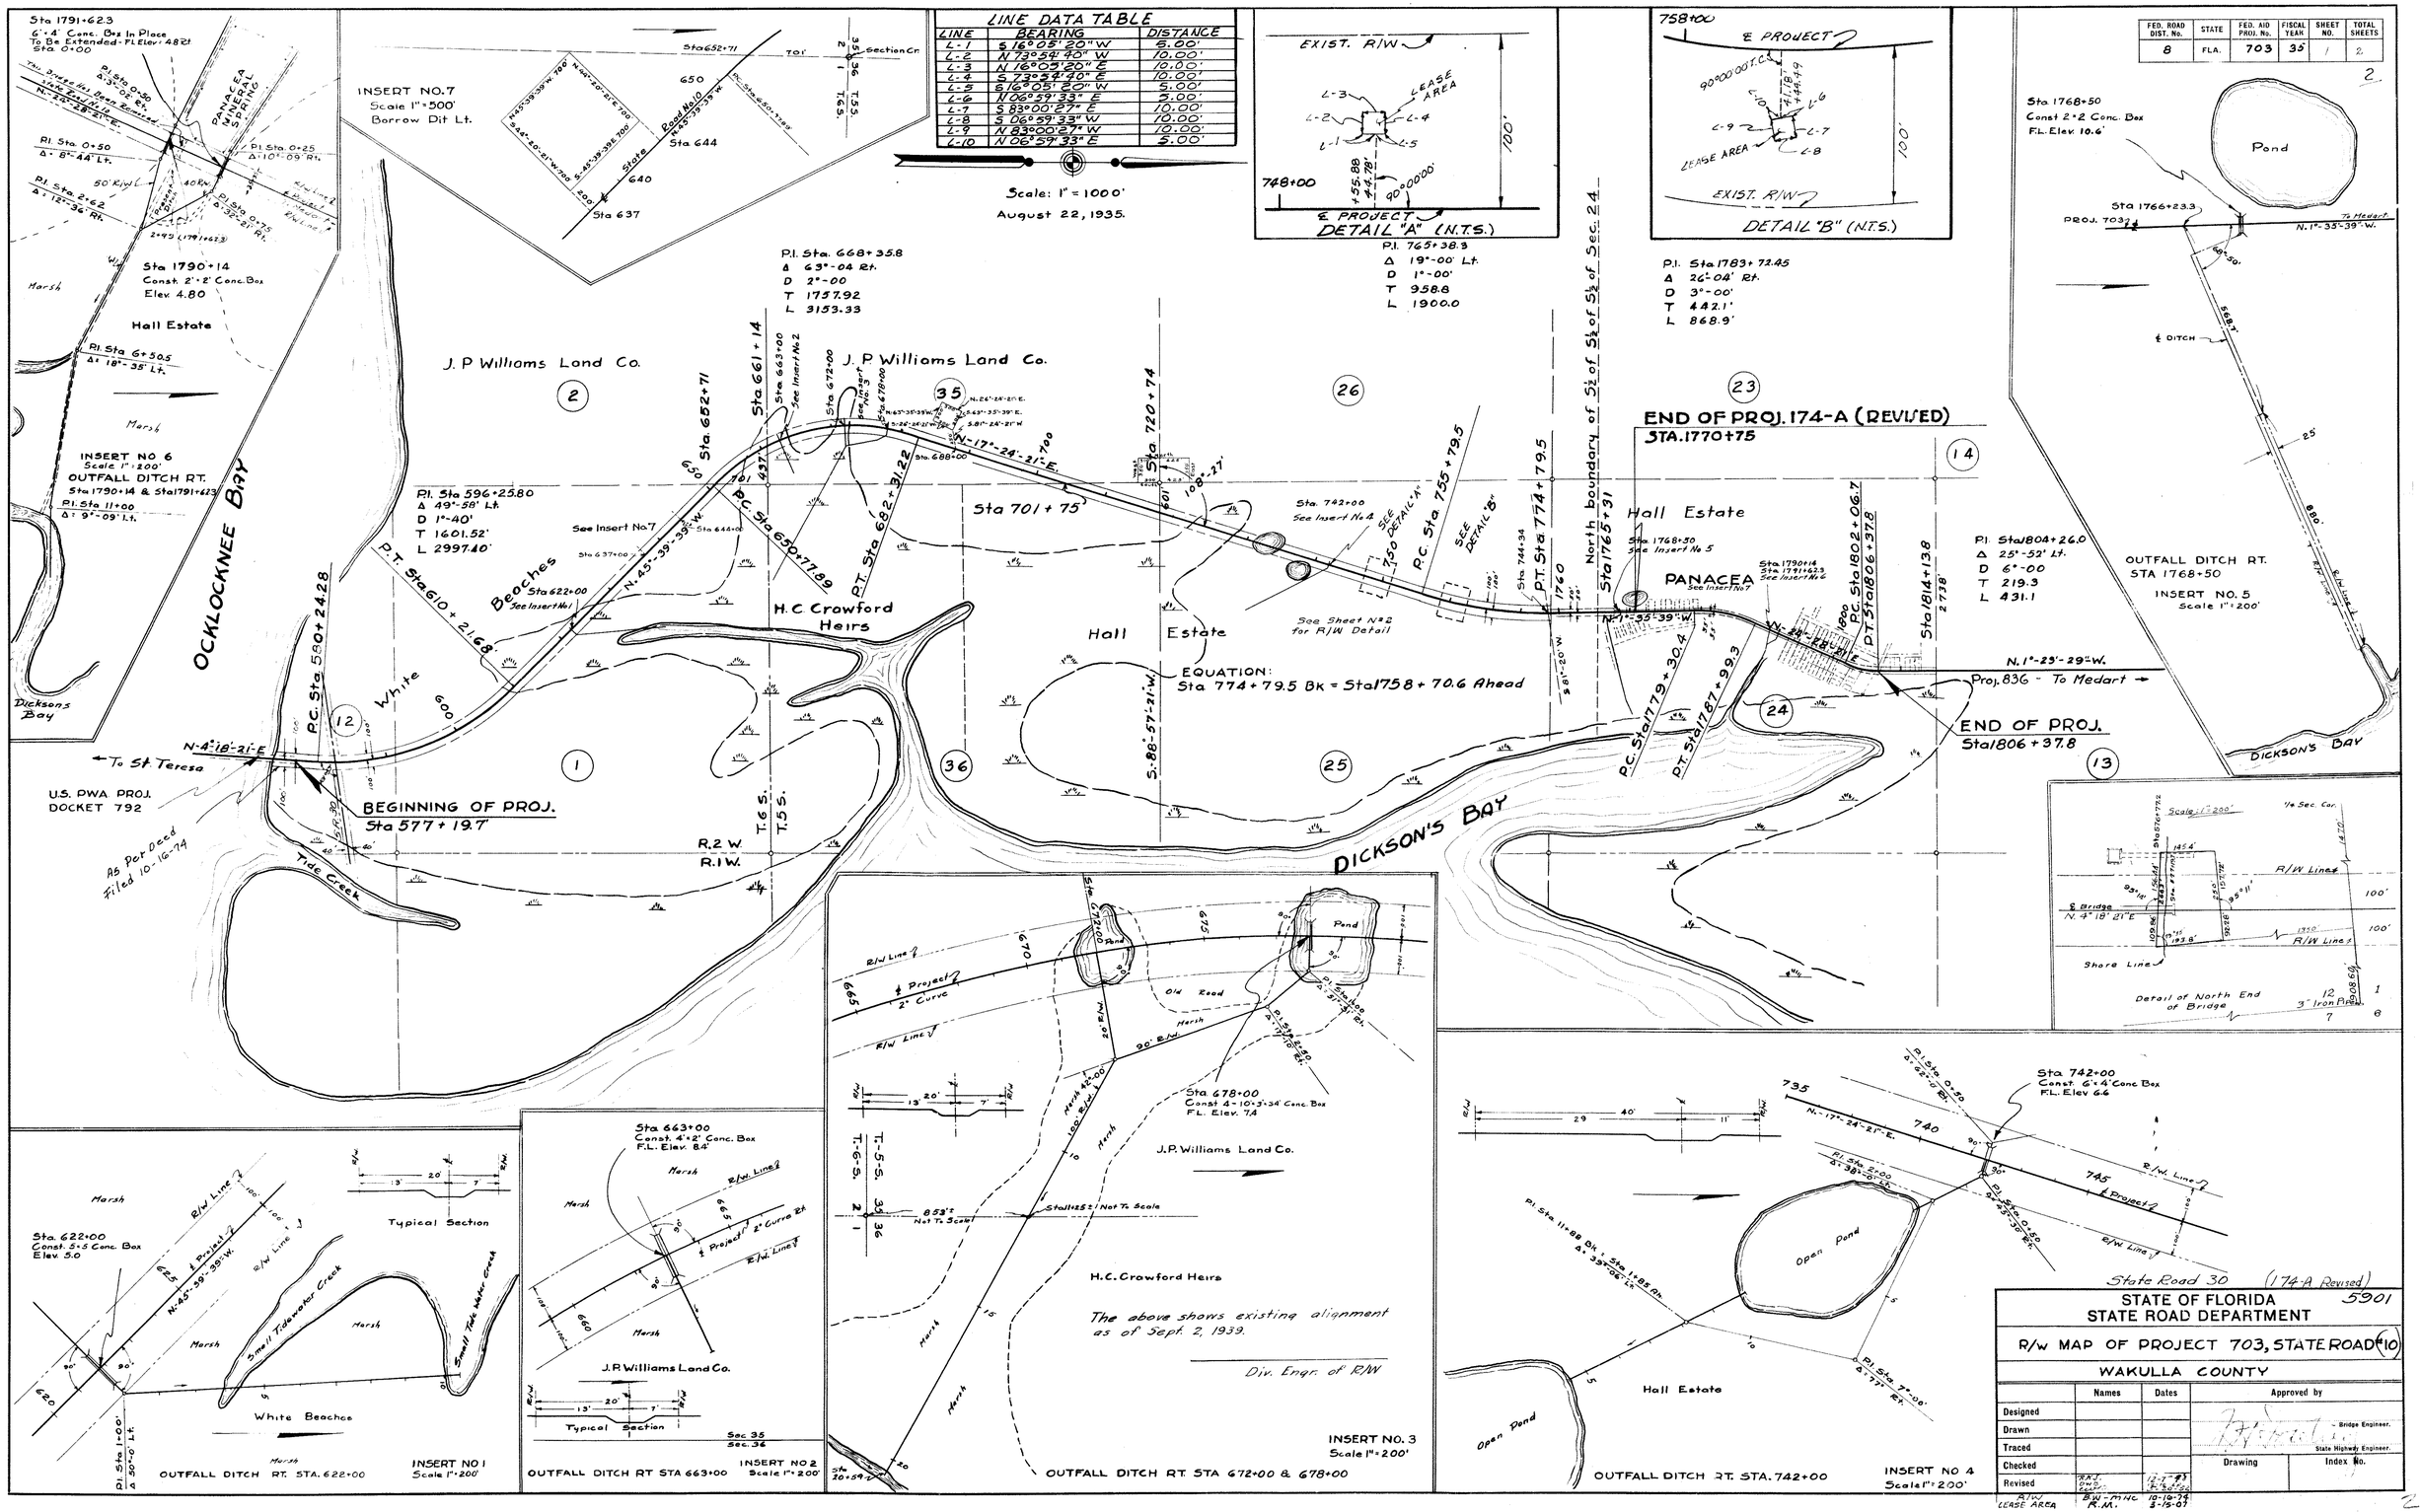

FED. ROAD DIST. No.	STATE	FED. AID PROJ. No.	FISCAL YEAR	SHEET NO.	TOTAL SHEETS
8	FLA.	703	35	2	2

3

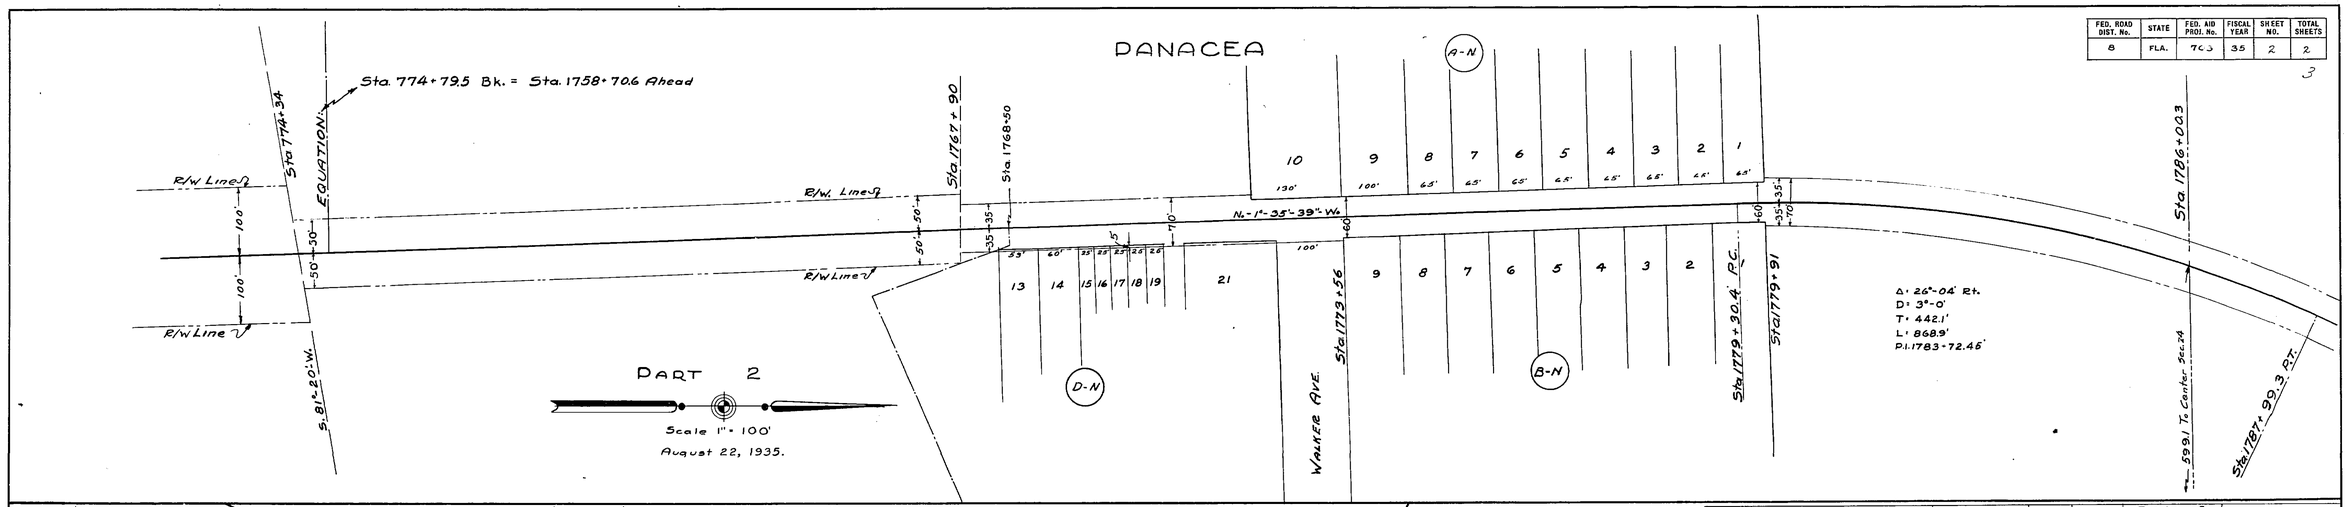

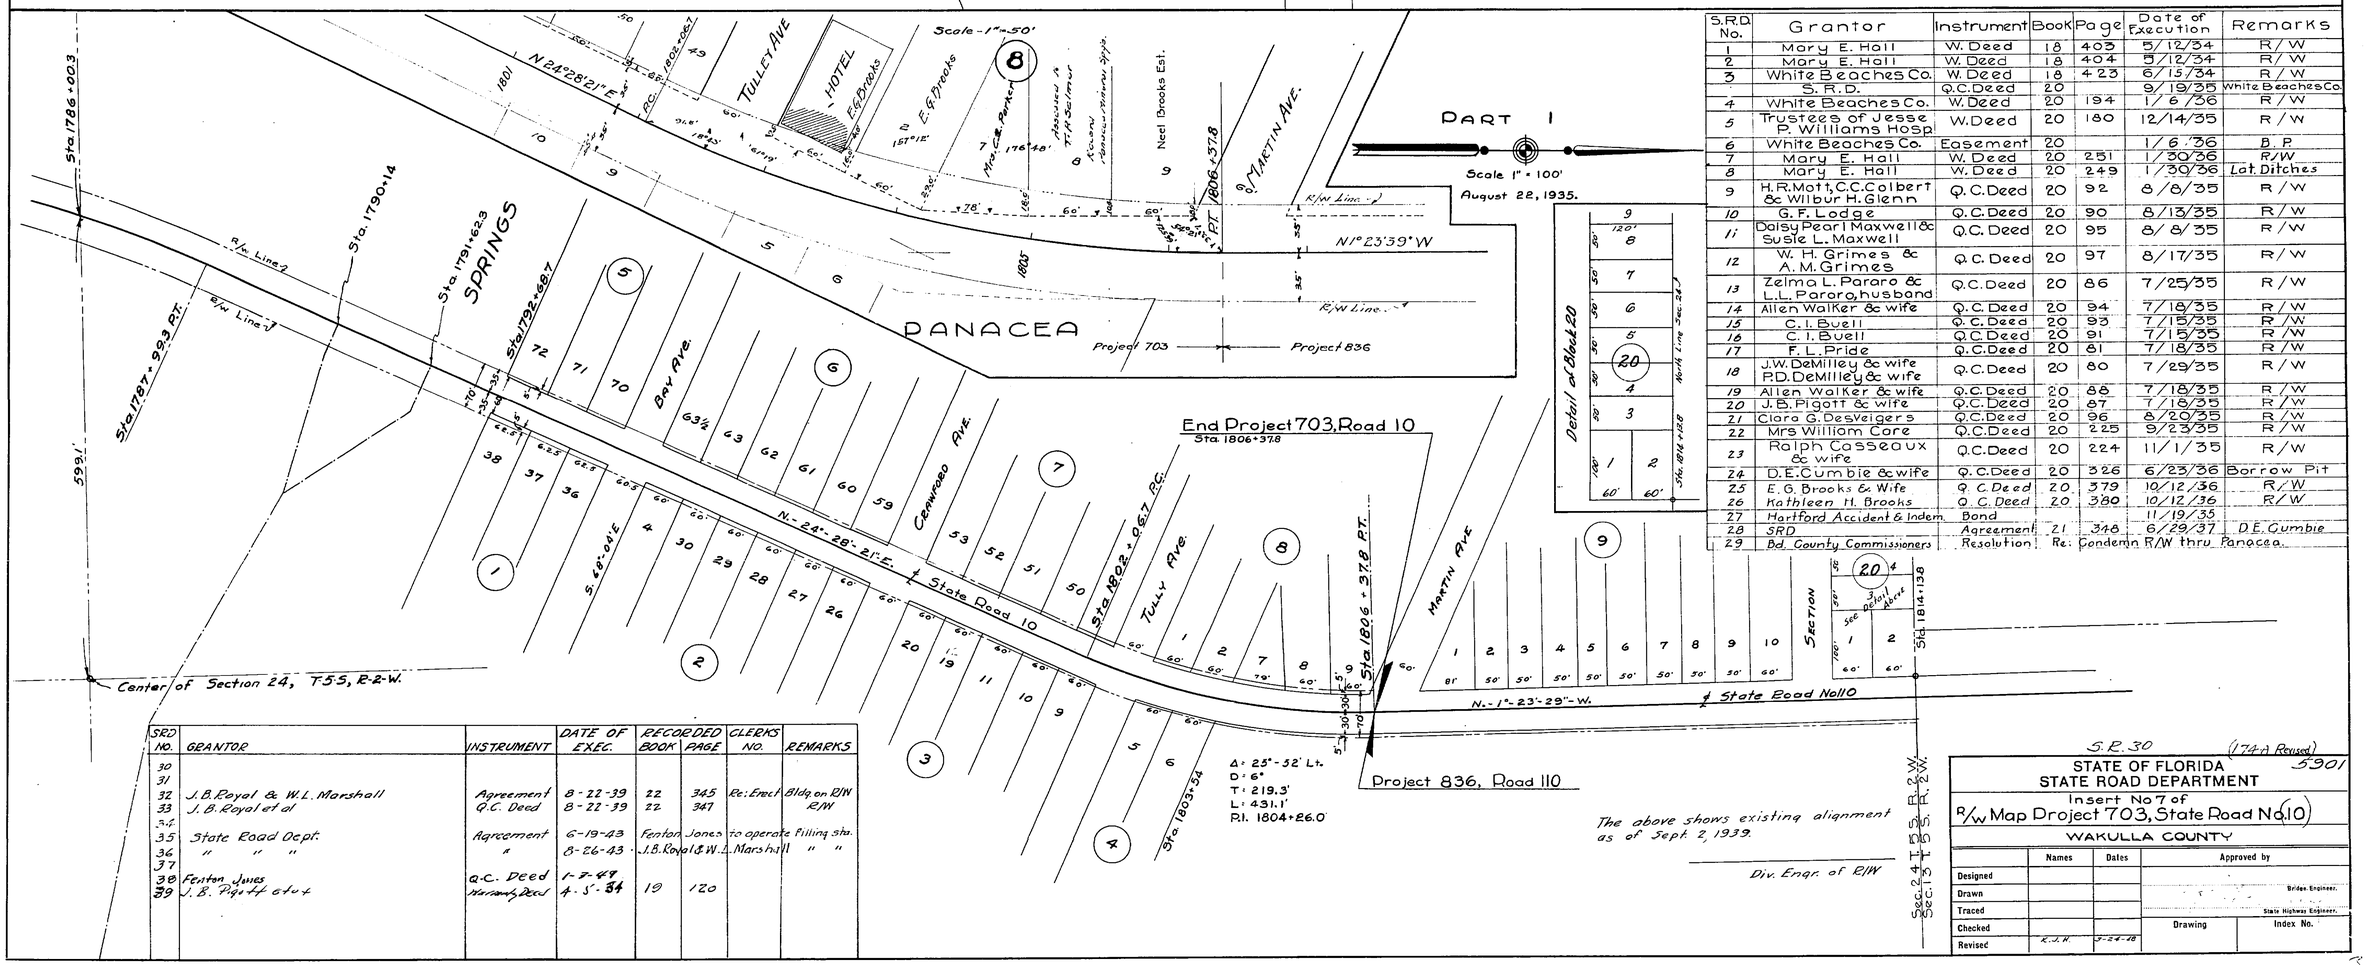

S.R.D. No.	Grantor	Instrument	Book	Page	Date of Execution	Remarks
1	Mary E. Hall	W. Deed	18	403	5/12/34	R/W
2	Mary E. Hall	W. Deed	18	404	5/12/34	R/W
3	White Beaches Co.	W. Deed	18	423	6/15/34	R/W
	S. R. D.	Q.C. Deed	20		9/19/35	White Beaches Co.
4	White Beaches Co.	W. Deed	20	194	1/6/36	R/W
5	Trustees of Jesse P. Williams Hosp.	W. Deed	20	180	12/14/35	R/W
6	White Beaches Co.	Easement	20		1/6/36	B. P.
7	Mary E. Hall	W. Deed	20	251	1/30/36	R/W
8	Mary E. Hall	W. Deed	20	249	1/30/36	Lat. Ditches
9	H. R. Mott, C.C. Colbert & Wilbur H. Glenn	Q.C. Deed	20	92	8/8/35	R/W
10	G. F. Lodge	Q.C. Deed	20	90	8/13/35	R/W
11	Daisy Pearl Maxwell & Susie L. Maxwell	Q.C. Deed	20	95	8/8/35	R/W
12	W. H. Grimes & A. M. Grimes	Q.C. Deed	20	97	8/17/35	R/W
13	Zelma L. Pararo & L.L. Pararo, husband	Q.C. Deed	20	86	7/25/35	R/W
14	Allen Walker & wife	Q.C. Deed	20	94	7/18/35	R/W
15	C. I. Buell	Q.C. Deed	20	93	7/15/35	R/W
16	C. I. Buell	Q.C. Deed	20	91	7/15/35	R/W
17	F. L. Pride	Q.C. Deed	20	81	7/18/35	R/W
18	J.W. DeMilley & wife P.D. DeMilley & wife	Q.C. Deed	20	80	7/29/35	R/W
19	Allen Walker & wife	Q.C. Deed	20	88	7/18/35	R/W
20	J.B. Pigott & wife	Q.C. Deed	20	87	7/18/35	R/W
21	Clara G. Desveigers	Q.C. Deed	20	96	8/20/35	R/W
22	Mrs William Care	Q.C. Deed	20	225	9/23/35	R/W
23	Ralph Casseaux & wife	Q.C. Deed	20	224	11/1/35	R/W
24	D.E. Cumbie & wife	Q.C. Deed	20	326	6/23/36	Borrow Pit
25	E.G. Brooks & Wife	Q.C. Deed	20	379	10/12/36	R/W
26	Kathleen H. Brooks	Q.C. Deed	20	380	10/12/36	R/W
27	Hartford Accident & Indem.	Bond			11/19/35	
28	SRD	Agreement	21	348	6/29/37	D.E. Cumbie
29	Bd. County Commissioners	Resolution	Re: Condemn R/W thru Panacea.			

SRD NO.	GRANTOR	INSTRUMENT	DATE OF EXEC.	RECORDED BOOK	RECORDED PAGE	CLERKS NO.	REMARKS
30							
31							
32	J.B. Royal & W.L. Marshall	Agreement	8-22-39	22	345	Re: Erect	Bldg. on R/W
33	J.B. Royal et al	Q.C. Deed	8-22-39	22	347		R/W
34							
35	State Road Dept.	Agreement	6-19-43	Fenton Jones		to operate Filling sta.	
36	" " "	"	8-26-43	J.B. Royal & W.L. Marshall		" "	
37							
38	Fenton Jones	Q.C. Deed	1-7-49				
39	J.B. Pigott et ux	Warranty Deed	4-5-34	19	120		

S.R. 30 (174-A Revised)

5901

STATE OF FLORIDA
STATE ROAD DEPARTMENT

Insert No 7 of
R/W Map Project 703, State Road No. 10

WAKULLA COUNTY

	Names	Dates	Approved by	
Designed			Bridge Engineer.	
Drawn				
Traced			State Highway Engineer.	
Checked			Drawing	Index No.
Revised	R.J.H.	3-24-48		

5901 Proj. 703

2 of 2