| F.A. PROJECT NO. | SHEET NO. |
|---|---|
| N/A | |

1
Δ= 64°04'51" (RT.)
L. = 102.89'
R. = 92.00'
C. = 97.62'
C.B.=S.32°00'10"W.

2
Δ= 62°31'03" (LT.)
L. = 90.56'
R. = 83.00'
C. = 86.14'
C.B.=S.32°47'04"W.

3
Δ= 1°23'02" (LT.)
L. = 85.44'
R. = 3,537.75'
C. = 85.44'
C.B.=N.3°32'44"E.

4
Δ= 15°38'53" (RT.)
L. = 31.95'
R. = 117.00'
C. = 31.85'
C.B.=N.56°13'09"E.

5
Δ= 37°25'53" (LT.)
L. = 37.89'
R. = 58.00'
C. = 37.22'
C.B.=N.45°19'38"E.

6
Δ= 50°13'38" (LT.)
L. = 21.92'
R. = 25.00'
C. = 21.22'
C.B.=N.1°29'53"E.

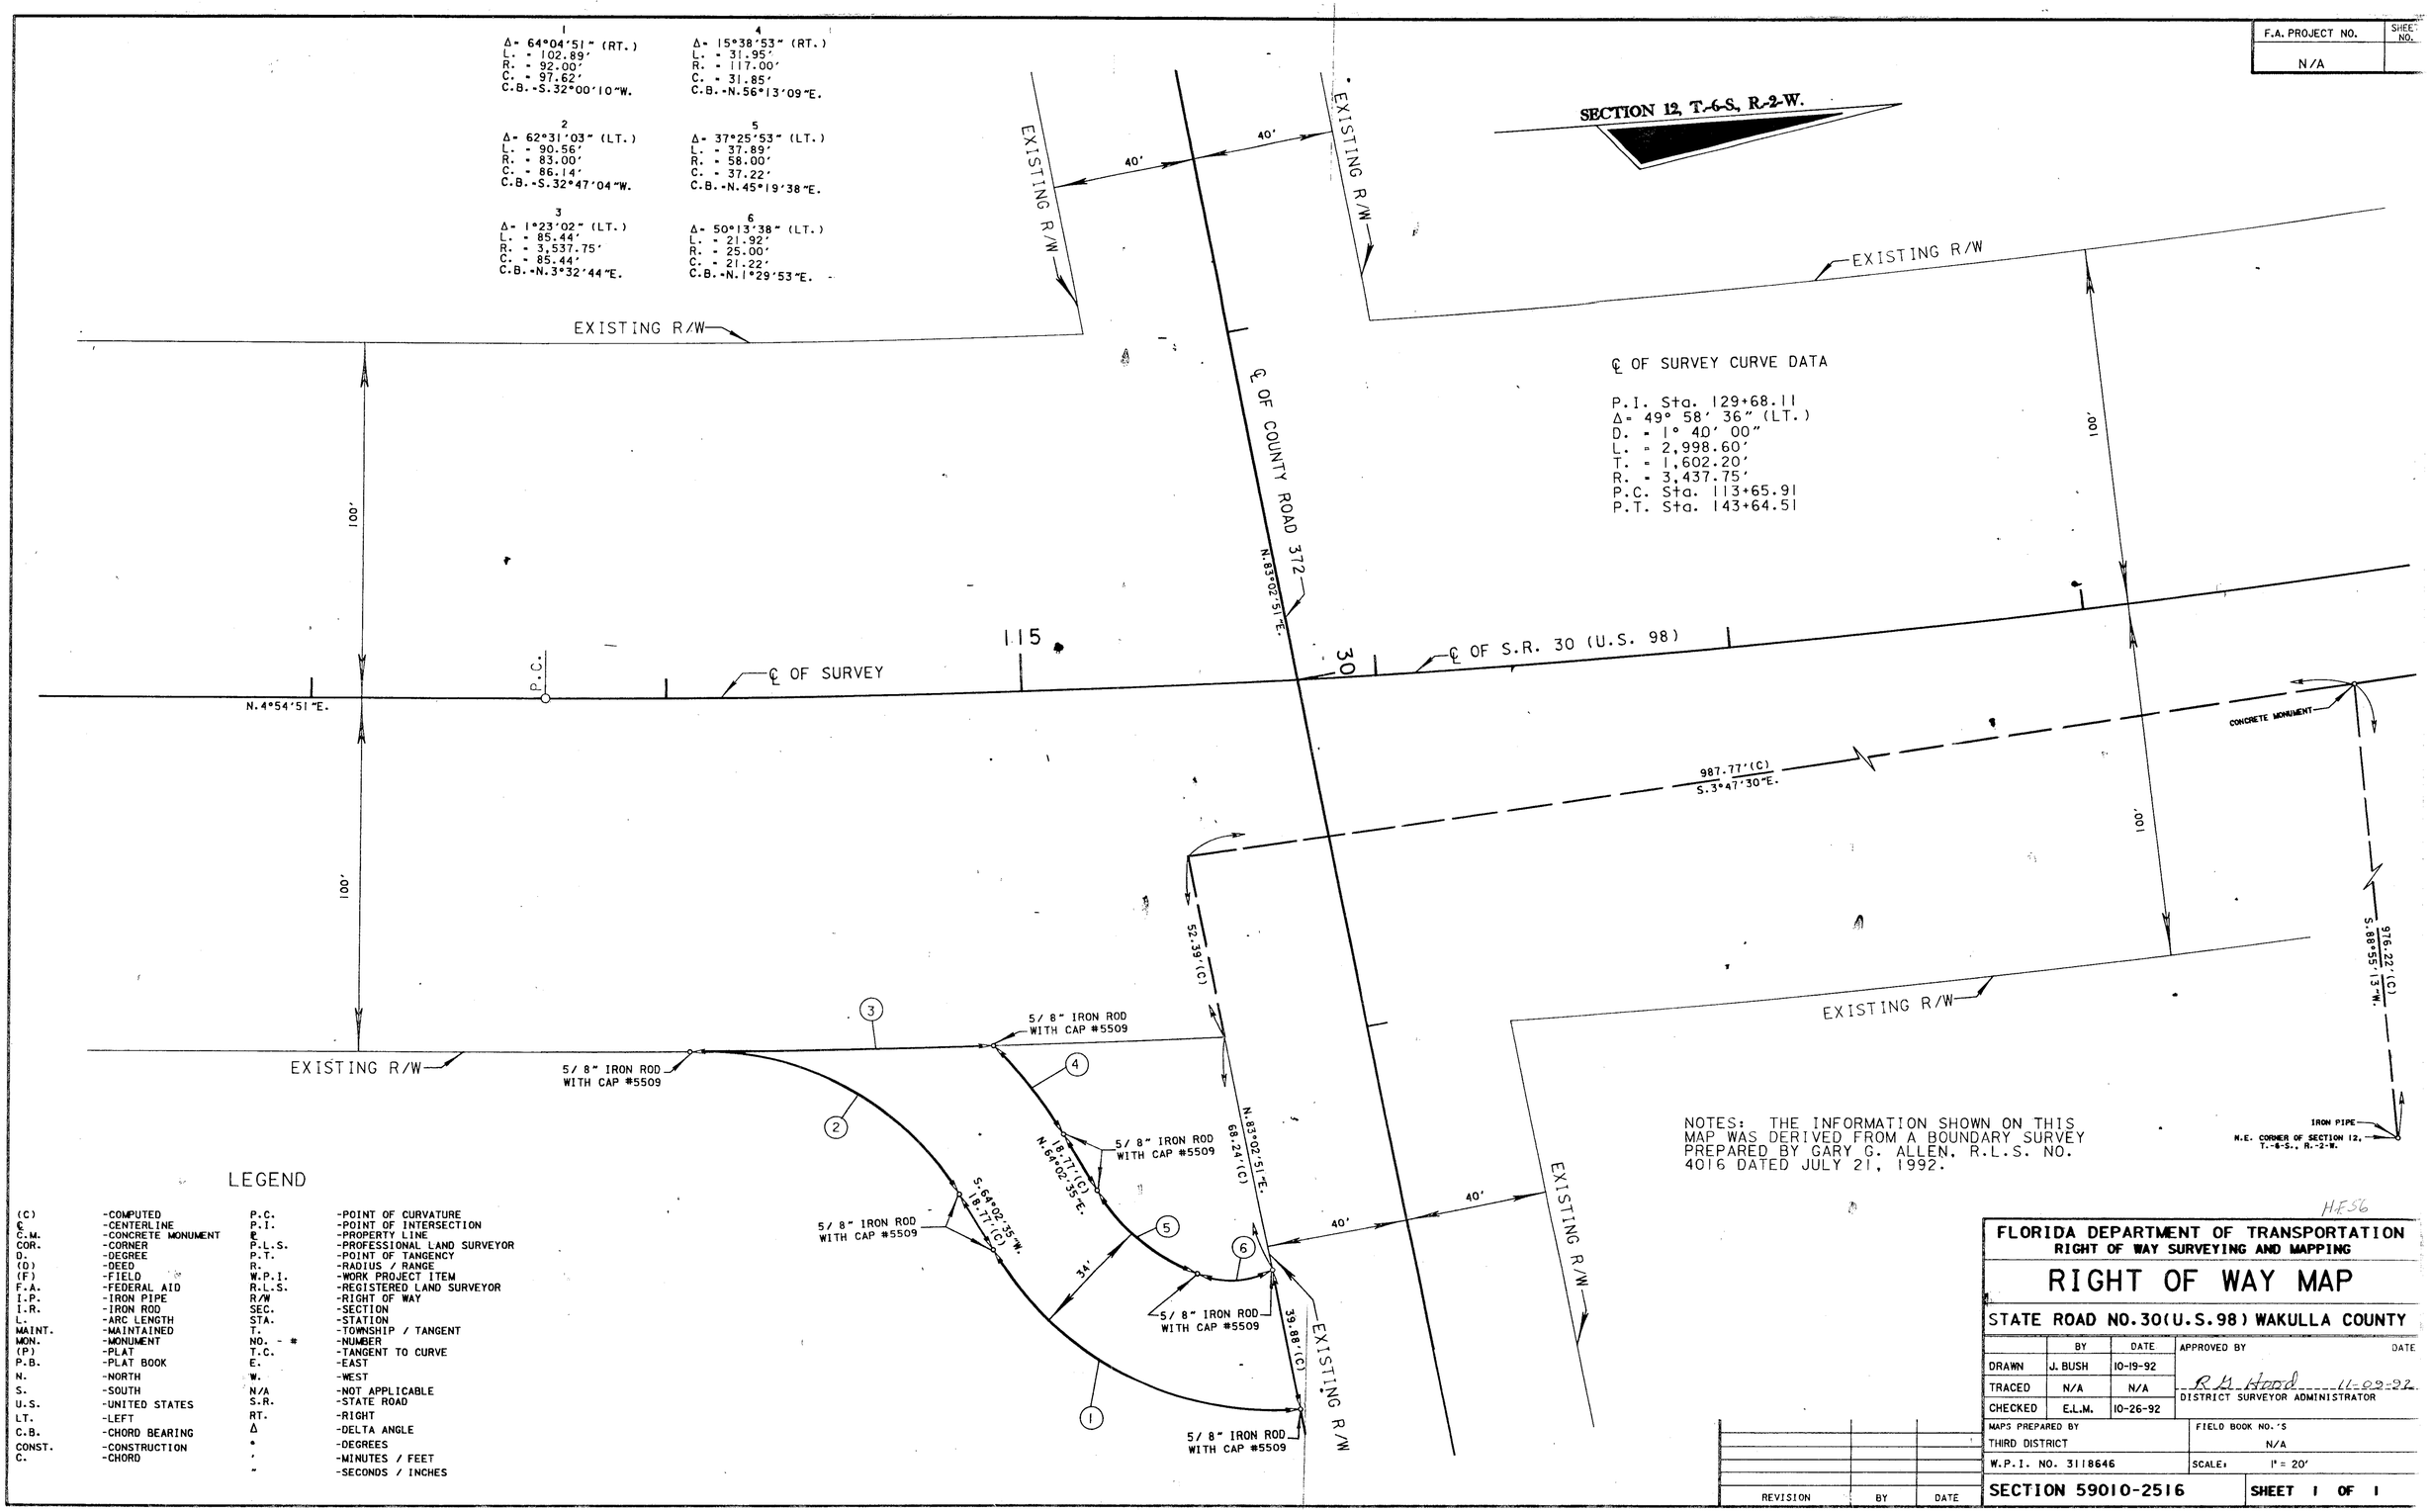


NOTES: THE INFORMATION SHOWN ON THIS MAP WAS DERIVED FROM A BOUNDARY SURVEY PREPARED BY GARY G. ALLEN, R.L.S. NO. 4016 DATED JULY 21, 1992.

## LEGEND

| | | | |
|---|---|---|---|
| (C) | -COMPUTED | P.C. | -POINT OF CURVATURE |
| ℄ | -CENTERLINE | P.I. | -POINT OF INTERSECTION |
| C.M. | -CONCRETE MONUMENT | ℗ | -PROPERTY LINE |
| COR. | -CORNER | P.L.S. | -PROFESSIONAL LAND SURVEYOR |
| D. | -DEGREE | P.T. | -POINT OF TANGENCY |
| (D) | -DEED | R. | -RADIUS / RANGE |
| (F) | -FIELD | W.P.I. | -WORK PROJECT ITEM |
| F.A. | -FEDERAL AID | R.L.S. | -REGISTERED LAND SURVEYOR |
| I.P. | -IRON PIPE | R/W | -RIGHT OF WAY |
| I.R. | -IRON ROD | SEC. | -SECTION |
| L. | -ARC LENGTH | STA. | -STATION |
| MAINT. | -MAINTAINED | T. | -TOWNSHIP / TANGENT |
| MON. | -MONUMENT | NO. - # | -NUMBER |
| (P) | -PLAT | T.C. | -TANGENT TO CURVE |
| P.B. | -PLAT BOOK | E. | -EAST |
| N. | -NORTH | W. | -WEST |
| S. | -SOUTH | N/A | -NOT APPLICABLE |
| U.S. | -UNITED STATES | S.R. | -STATE ROAD |
| LT. | -LEFT | RT. | -RIGHT |
| C.B. | -CHORD BEARING | Δ | -DELTA ANGLE |
| CONST. | -CONSTRUCTION | ° | -DEGREES |
| C. | -CHORD | ' | -MINUTES / FEET |
| | | " | -SECONDS / INCHES |

H.E.56

**FLORIDA DEPARTMENT OF TRANSPORTATION**
**RIGHT OF WAY SURVEYING AND MAPPING**

# RIGHT OF WAY MAP

**STATE ROAD NO.30(U.S.98) WAKULLA COUNTY**

| | BY | DATE | APPROVED BY | DATE |
|---|---|---|---|---|
| DRAWN | J. BUSH | 10-19-92 | R.L. Hood | 11-02-92 |
| TRACED | N/A | N/A | DISTRICT SURVEYOR ADMINISTRATOR | |
| CHECKED | E.L.M. | 10-26-92 | | |

| | |
|---|---|
| MAPS PREPARED BY THIRD DISTRICT | FIELD BOOK NO.'S N/A |
| W.P.I. NO. 3118646 | SCALE: 1" = 20' |
| SECTION 59010-2516 | SHEET 1 OF 1 |

| REVISION | BY | DATE |
|---|---|---|
| | | |

OCHLOCKONEE BAY BRIDGE (NO. 490920) ON S.R. 30 (U.S. 98