FED. ROAD DIV. No.	STATE	SEC. AND JOB No	FISCAL YEAR	SHEET No.	TOTAL SHEETS
3	FLA.	5911-105	54	1	2

33

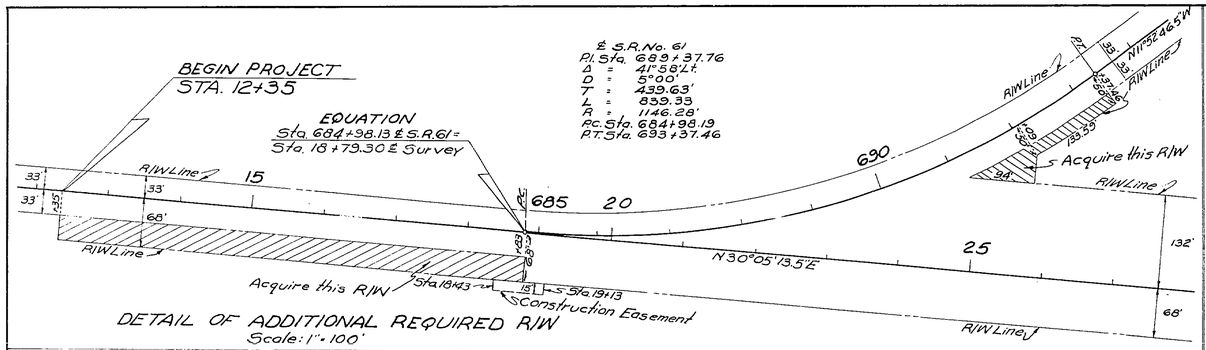

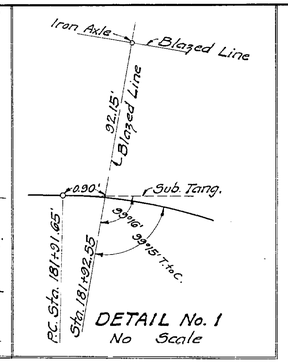

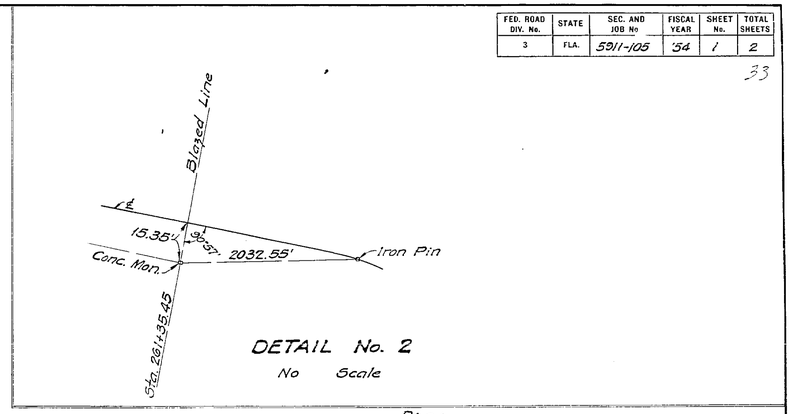

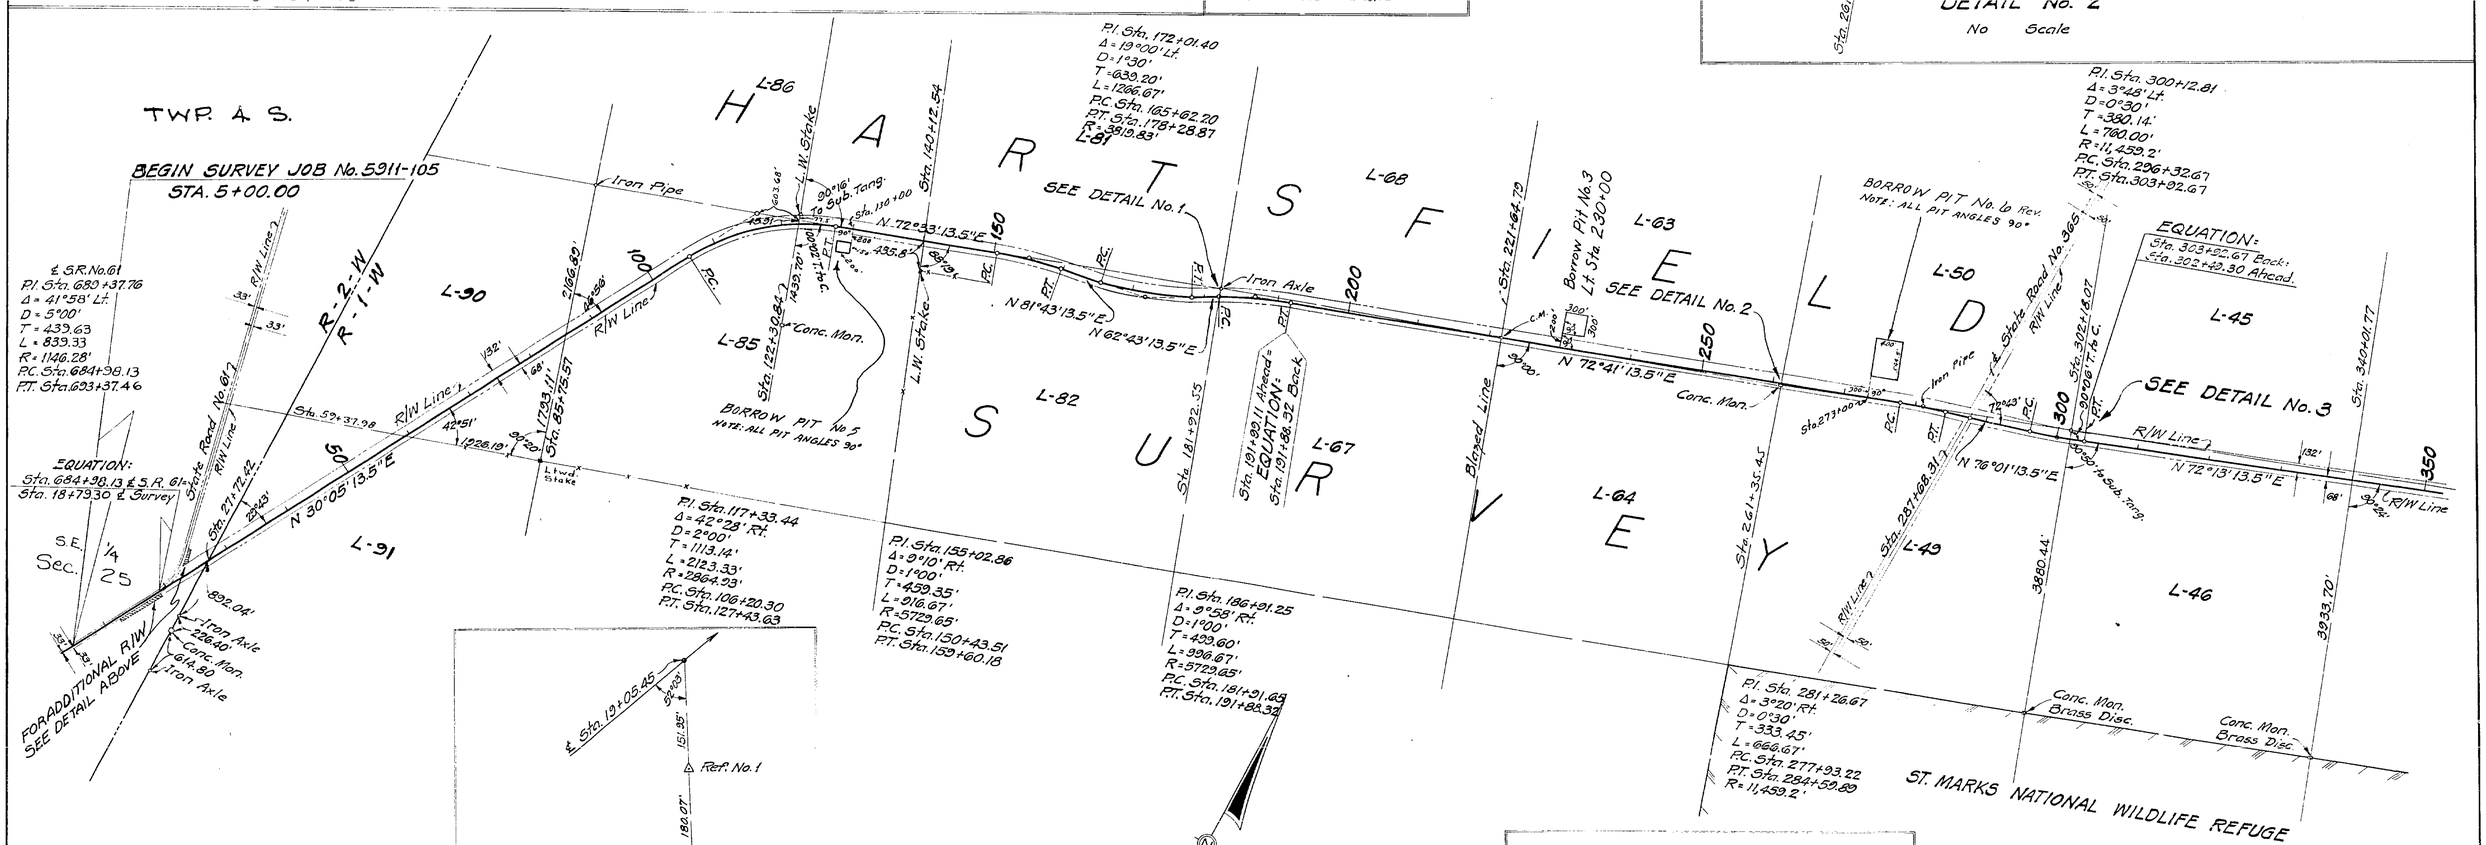

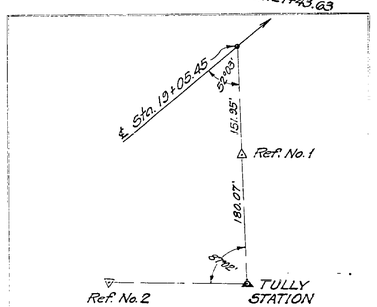

DETAIL OF TRIANGULATION TIE AT
STA. 19+05.45

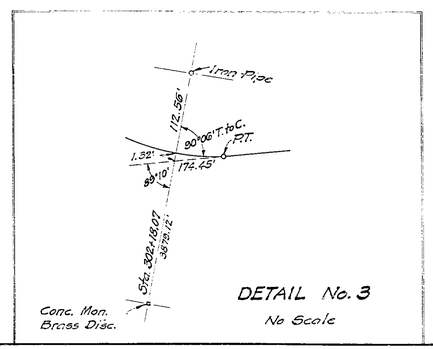

DETAIL No. 3
No Scale

132' Lt. & 68' Rt. From Beginning to End of Survey

STATE OF FLORIDA
STATE ROAD DEPARTMENT

RIGHT OF WAY MAP

SECTION No. 5911-105

ROAD No. 30 WAKULLA COUNTY

SCALE 1"=1000'	NAMES	DATES	APPROVED BY
DRAWN			
TRACED	B.J.	7-1-54	DIVISION ENGINEER
INDEXED			
REVISED		8-3-54	
		9-28-54	
REVISED	W.C.S.	12-3-54	STATE HIGHWAY ENGINEER
		1-31-58	
		2-13-58	

FED. ROAD DIV. No.	STATE	SEC. AND JOB No.	FISCAL YEAR	SHEET No.	TOTAL SHEETS
3	FLA.	5911-105	54	2	2

34

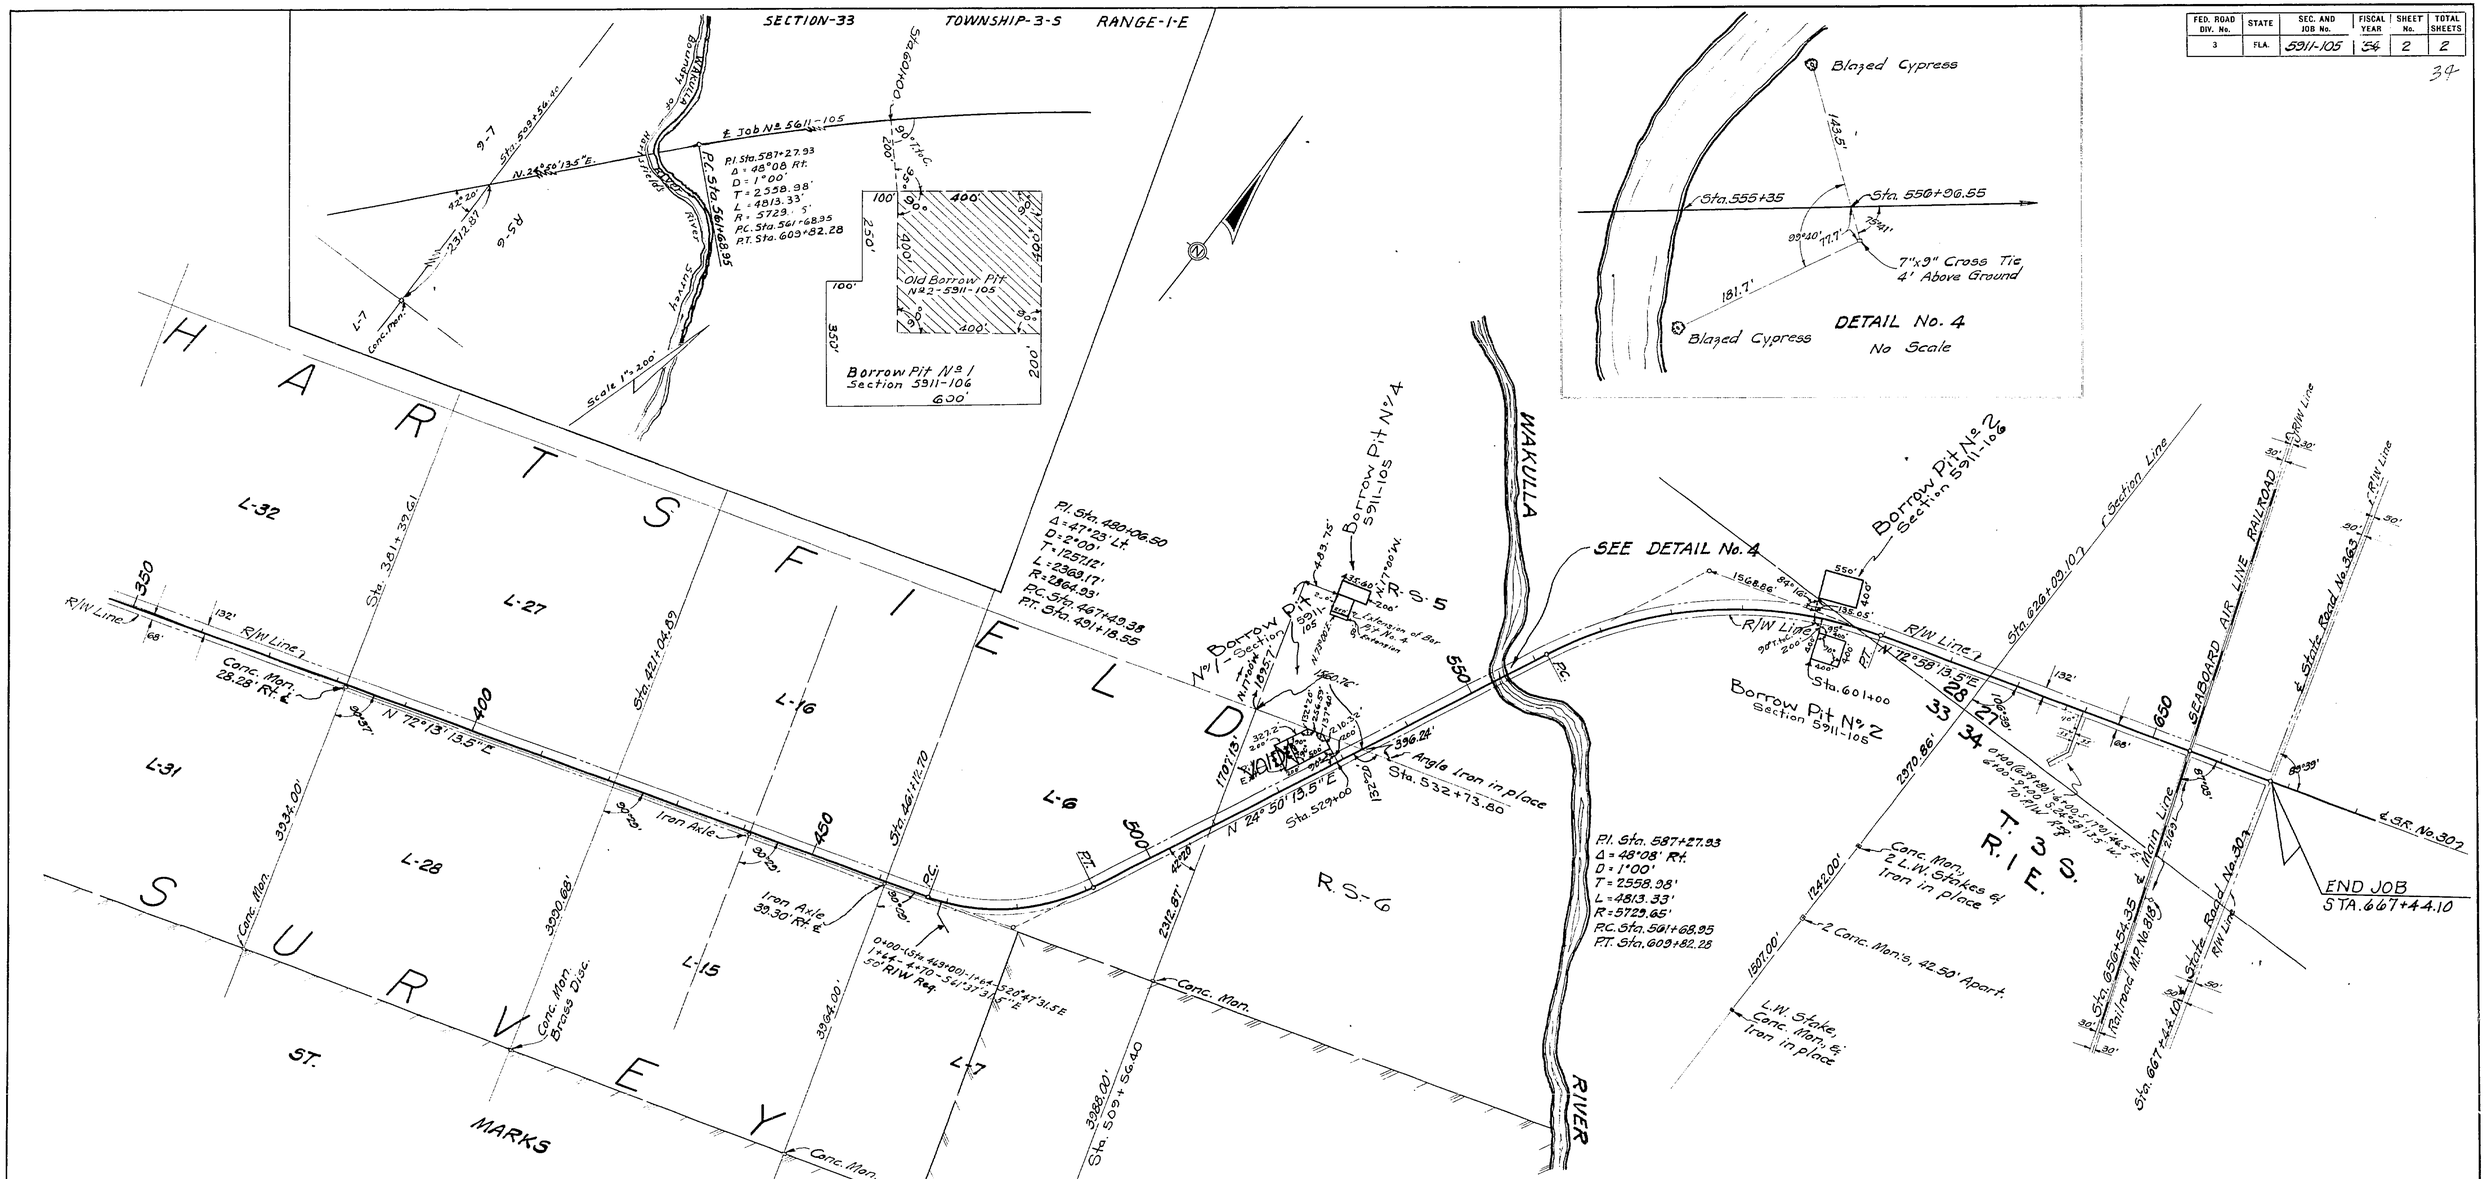

132' Lt. & 68' Rt. From Beginning to End of Survey

STATE OF FLORIDA
STATE ROAD DEPARTMENT

RIGHT OF WAY MAP

SECTION No. 5911-105 Sh. 2

ROAD No. 30 WAKULLA COUNTY

SCALE 1" = 1000'	NAMES	DATES	APPROVED BY
DRAWN			
TRACED	B.J.	7-1-54	DIVISION ENGINEER
INDEXED			
REVISED		6-2-54	
REVISED		9-28-54	STATE HIGHWAY ENGINEER
		11-17-54	
		1-17-56	
		2-23-56	
		4-19-57	
		2-21-57	
		8-1-58	