FED. ROAD DIST. No.	STATE	FED. AID PROJ. No.	FISCAL YEAR	SHEET NO.	TOTAL SHEETS
	FLA.			1	2

20

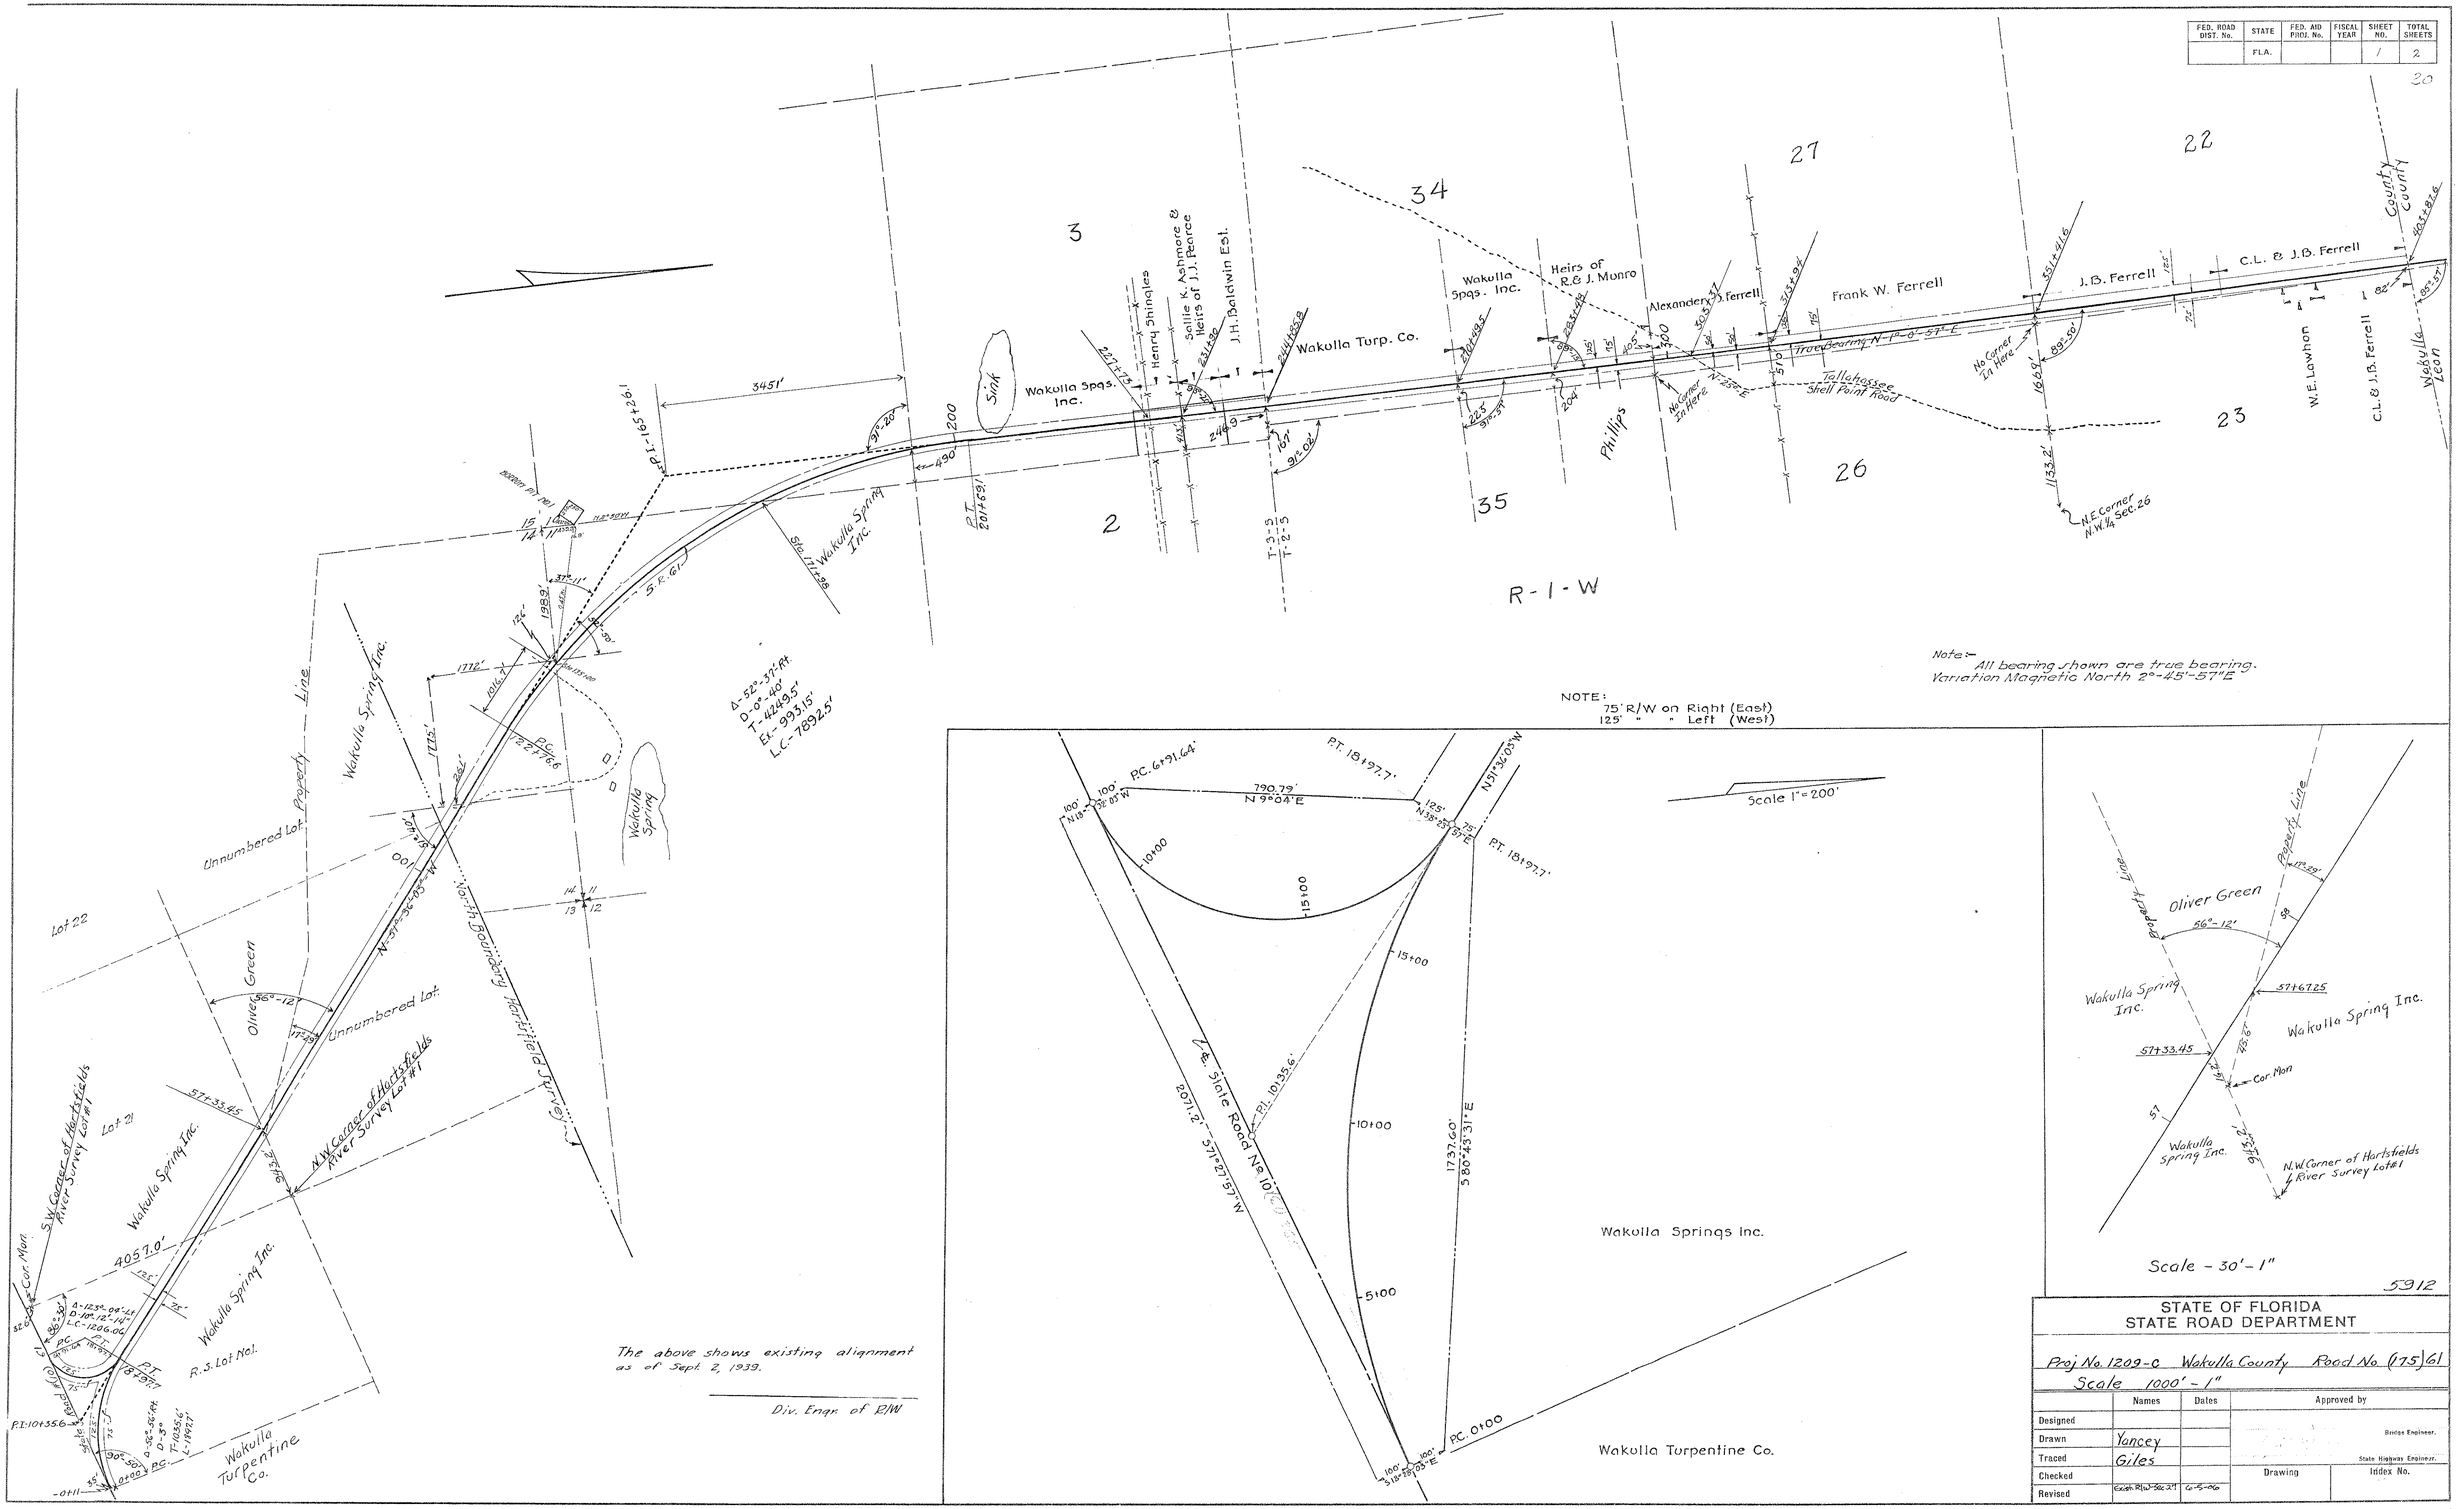

Note:- All bearing shown are true bearing. Variation Magnetic North 2°-45'-57"E

NOTE:
75' R/W on Right (East)
125' " " Left (West)

The above shows existing alignment as of Sept. 2, 1939.

Div. Engr. of R/W

5912

STATE OF FLORIDA
STATE ROAD DEPARTMENT

Proj No. 1209-C Wakulla County Road No. (175) 61

Scale 1000'-1"

	Names	Dates	Approved by
Designed			Bridge Engineer.
Drawn	Yancey		
Traced	Giles		State Highway Engineer.
Checked			Drawing / Index No.
Revised	Exch. R/W-Sec. 2.1	6-5-06	