FED. ROAD DIV. No.	STATE	PROJECT No.	FISCAL YEAR	SHEET No.
3	FLA.	59510-2601		1

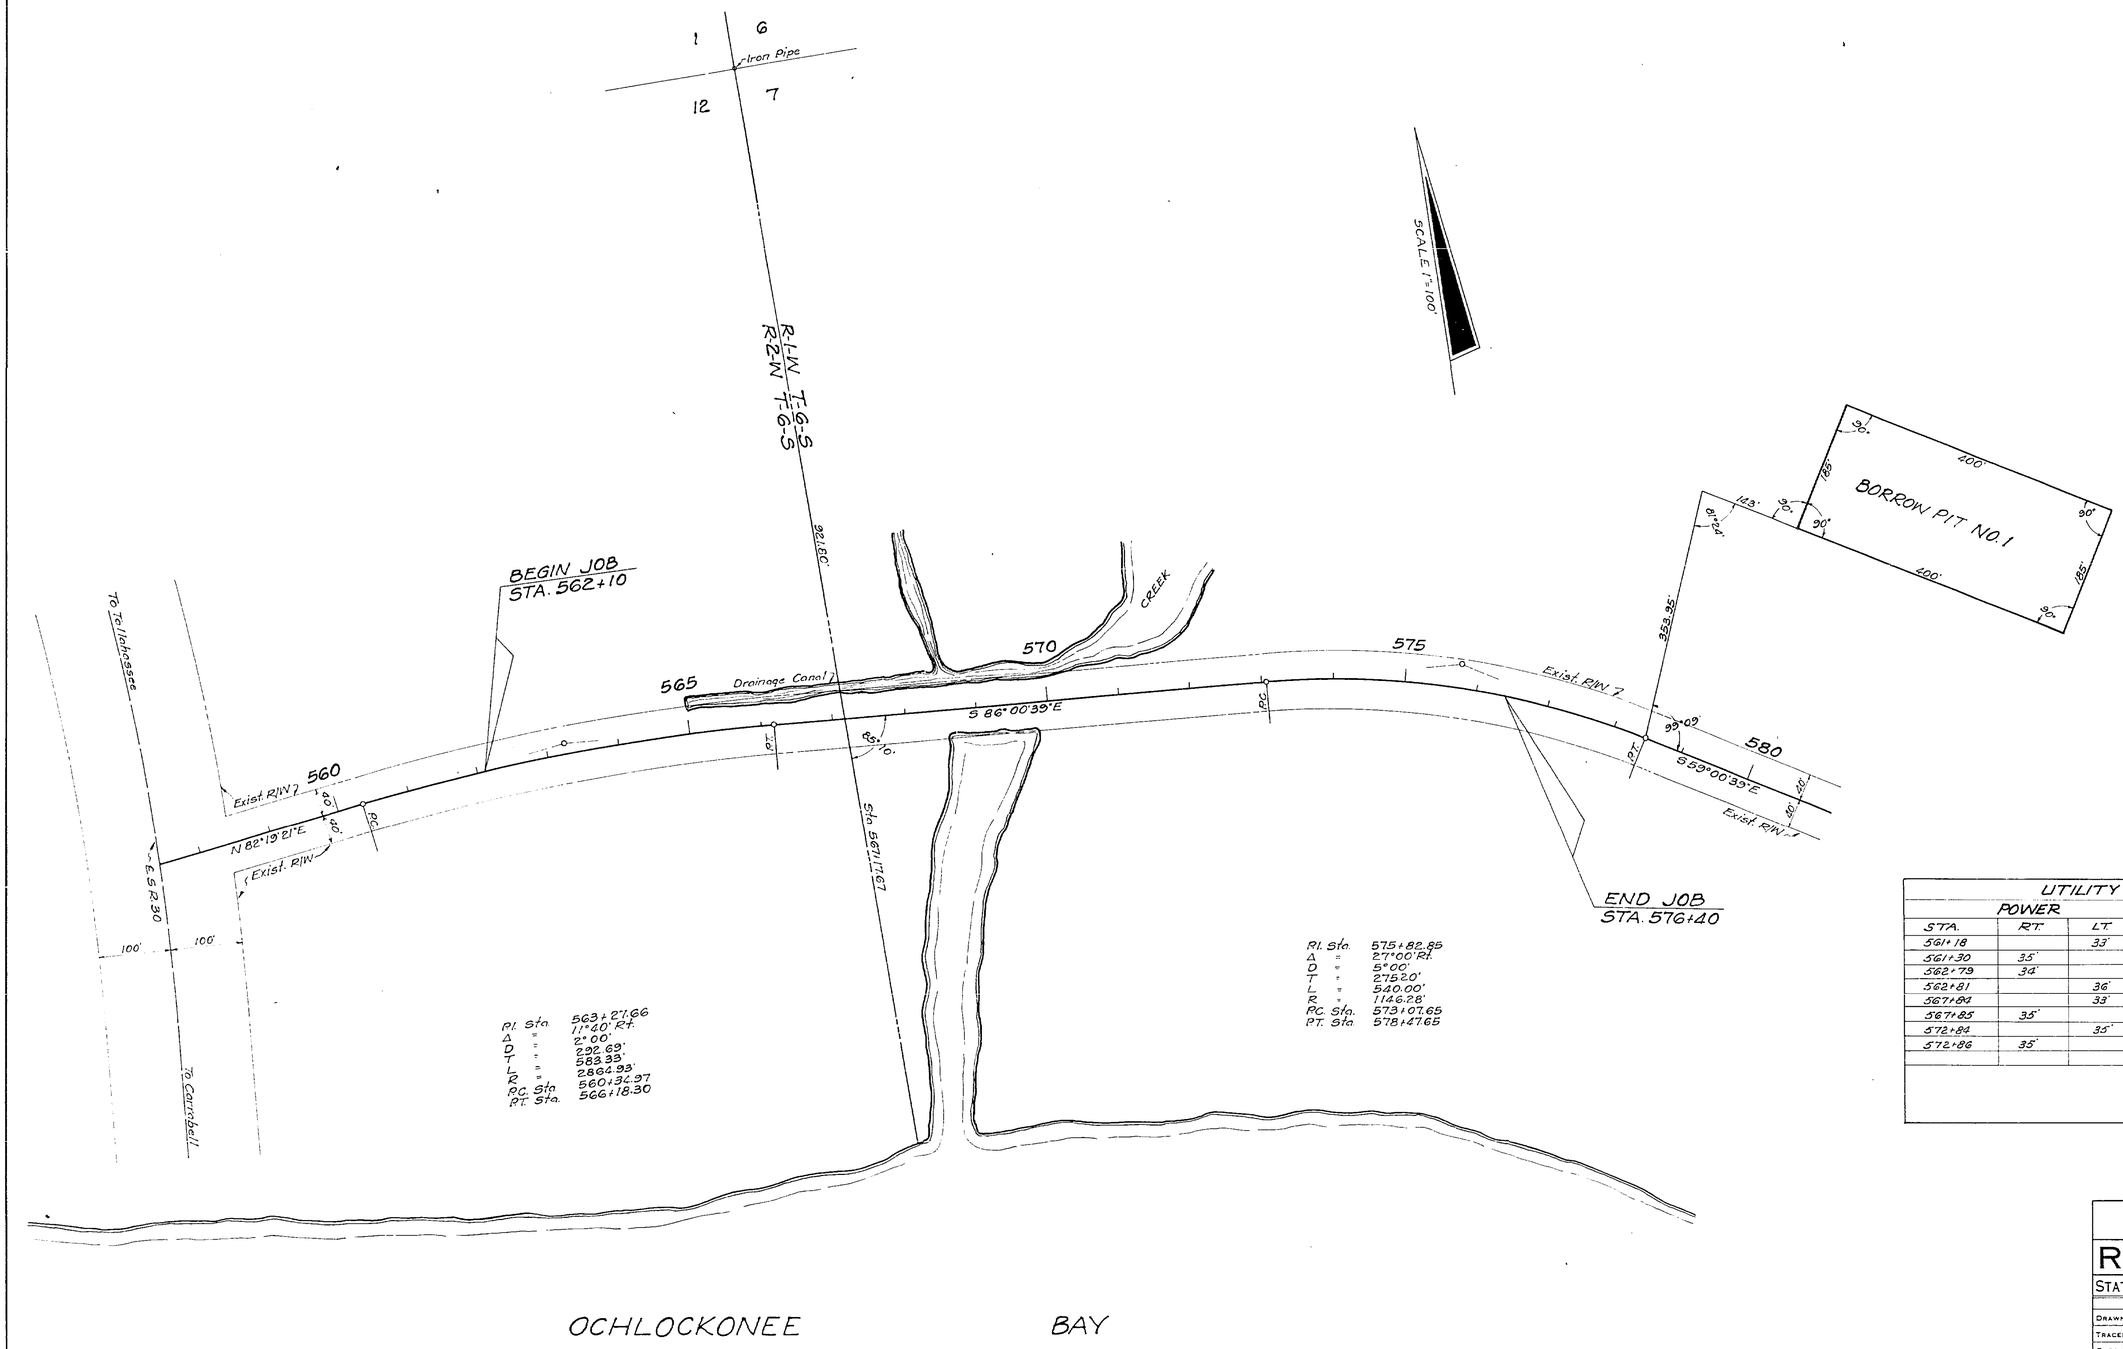

UTILITY POLES					
POWER			TELEPHONE		
STA.	RT.	LT.	STA.	RT.	LT.
561+18		33'	561+30	35'	
561+30	35'		562+79	34'	
562+79	34'		567+85	32'	
562+81		36'	572+86	35'	
567+84		33'			
567+85	35'				
572+84		35'			
572+86	35'				

STATE OF FLORIDA
STATE ROAD DEPARTMENT

RIGHT OF WAY MAP

STATE ROAD NO. S-372 WAKULLA COUNTY

	BY	DATE	APPROVED BY	DATE
DRAWN			G. C. Dunk	
TRACED	H.R.	10-3-62	DISTRICT ENGINEER	
CHECKED				
COMPARED			ENGINEER OF RIGHTS OF WAY	
INDEXED			Emil H. Owens 10-22-62	
			STATE HIGHWAY ENGINEER	

REVISION	BY	DATE

SECTION. 59510-2601 SHEET 1 OF 1

TIDE CREEK BRIDGE