FED. ROAD DIV. No.	STATE	SEC. AND JOB No.	FISCAL YEAR	SHEET No.	TOTAL SHEETS
3	FLA.	59520-2150	58	1	1

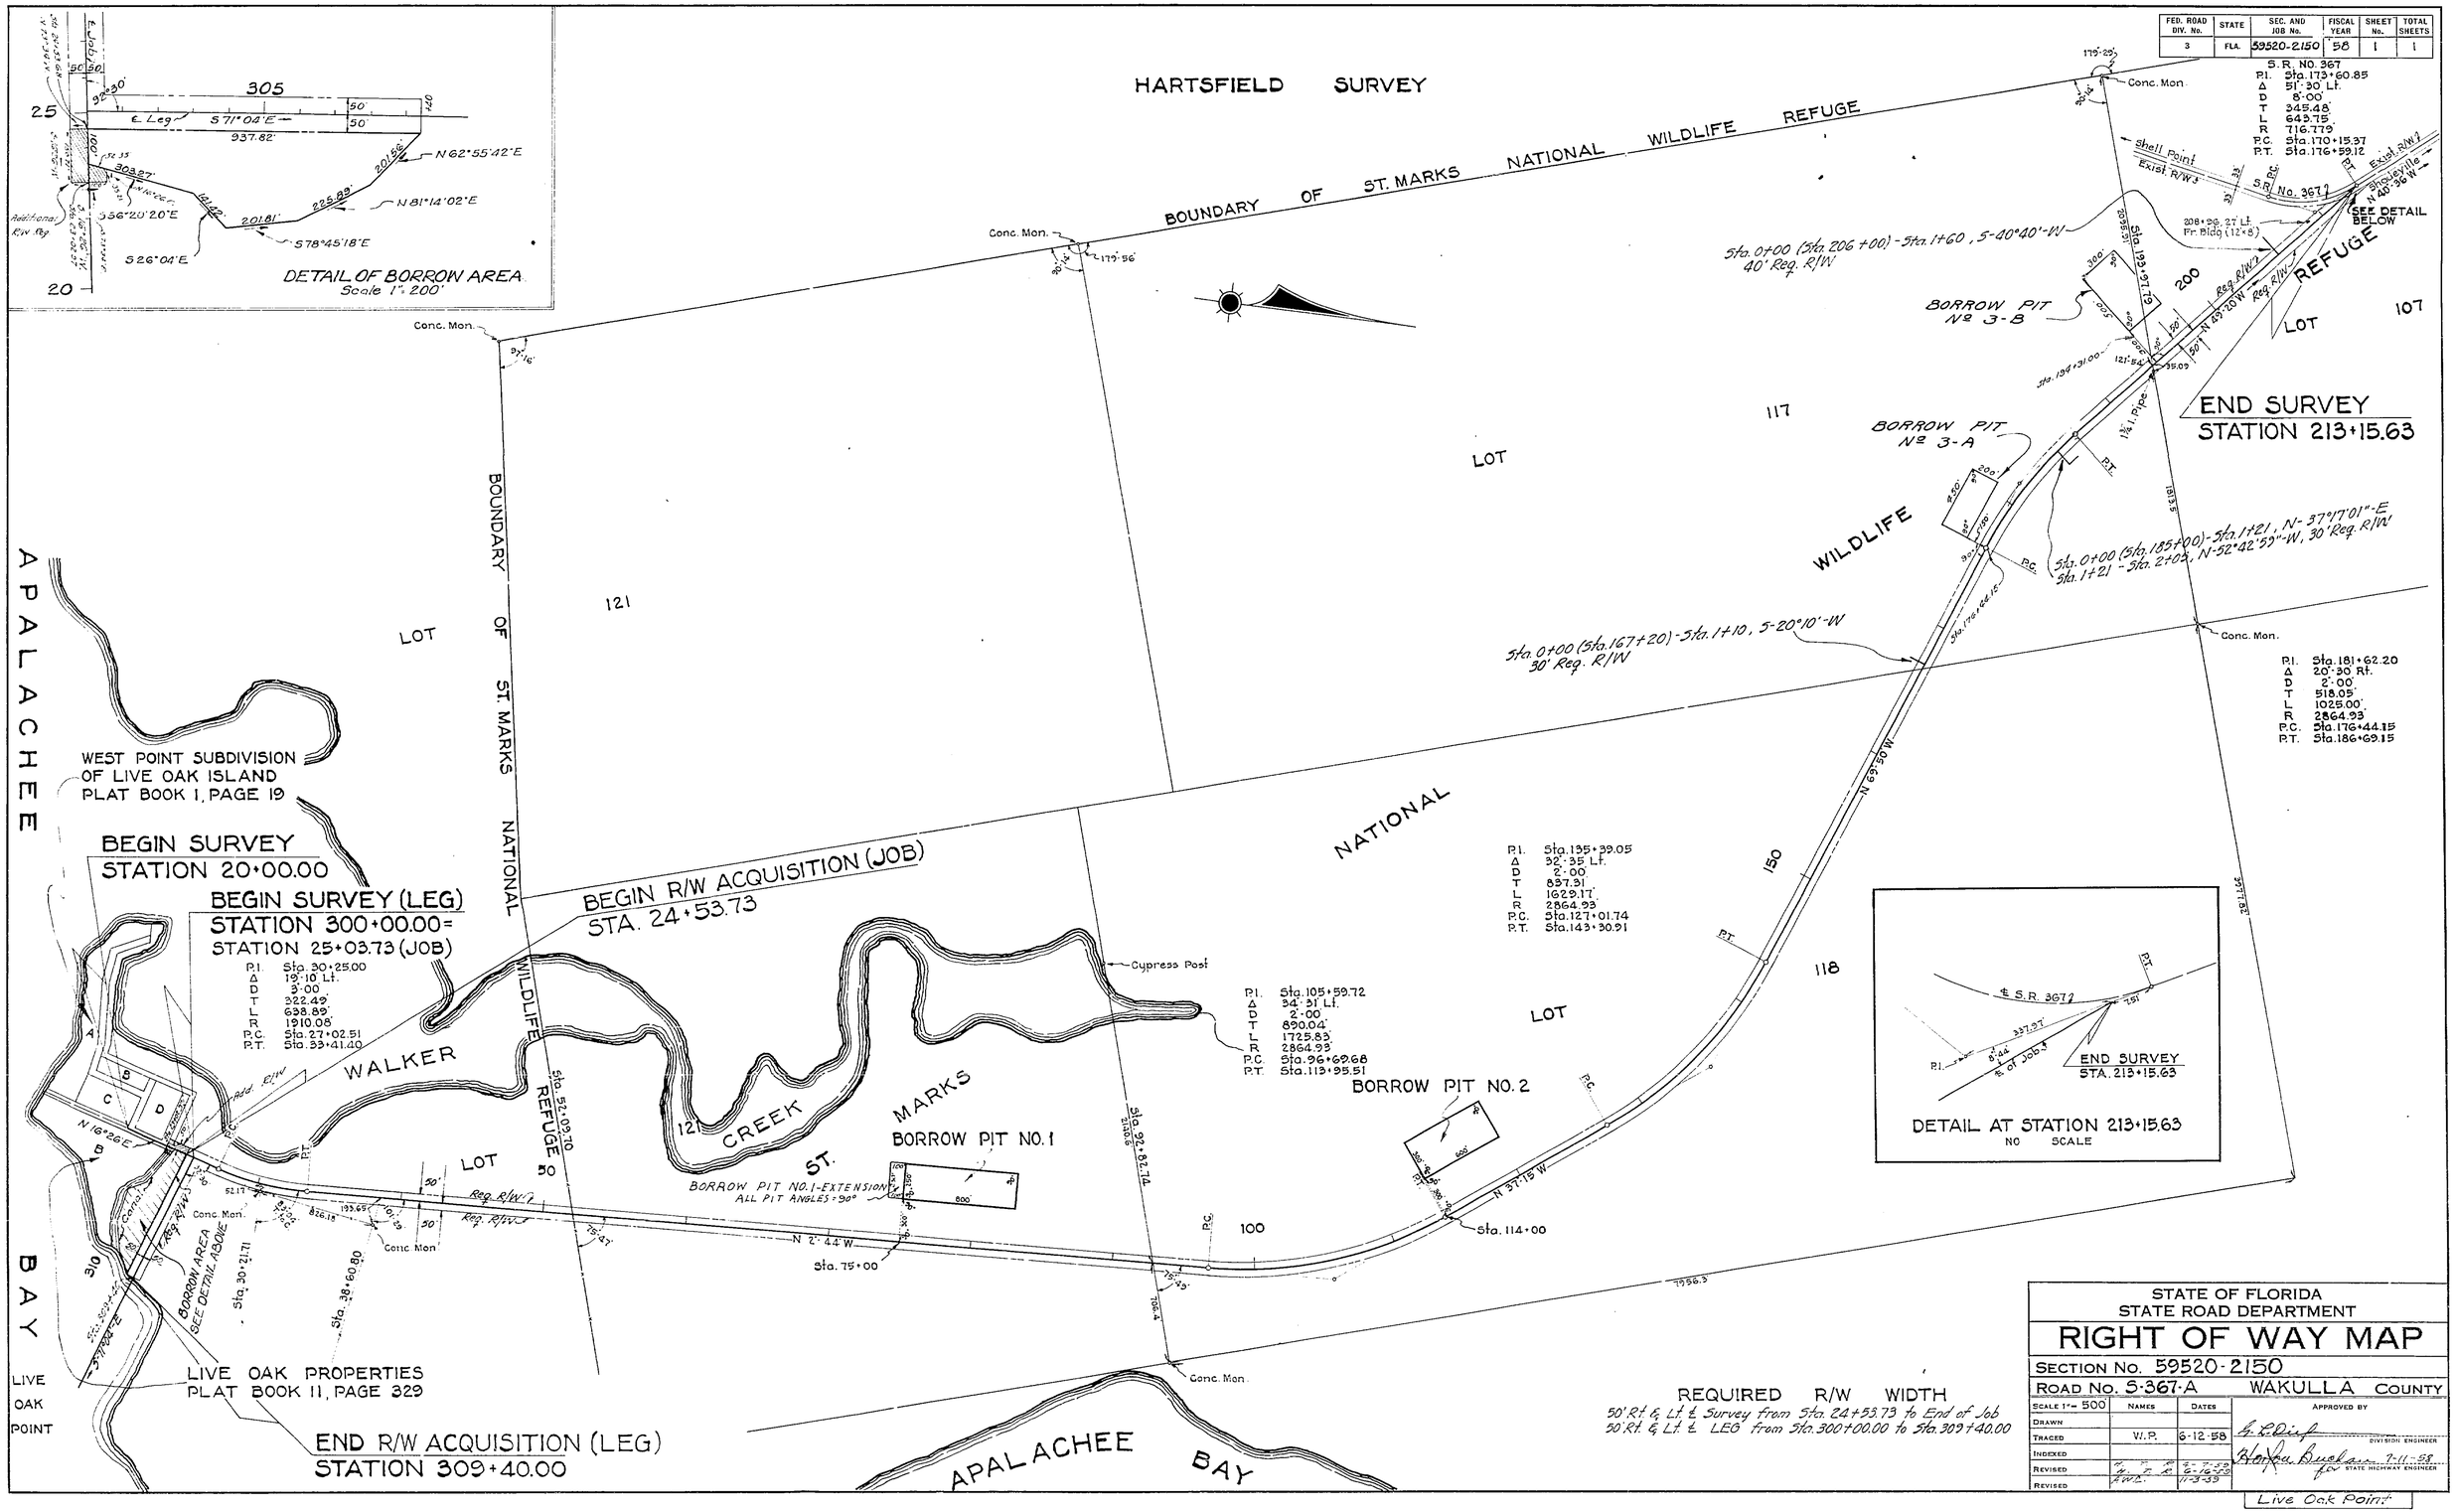

FED. ROAD DIV. No.	STATE	PROJECT No.	FISCAL YEAR	SHEET No.
3	FLA.	S-140(2) 59520-3150	55	

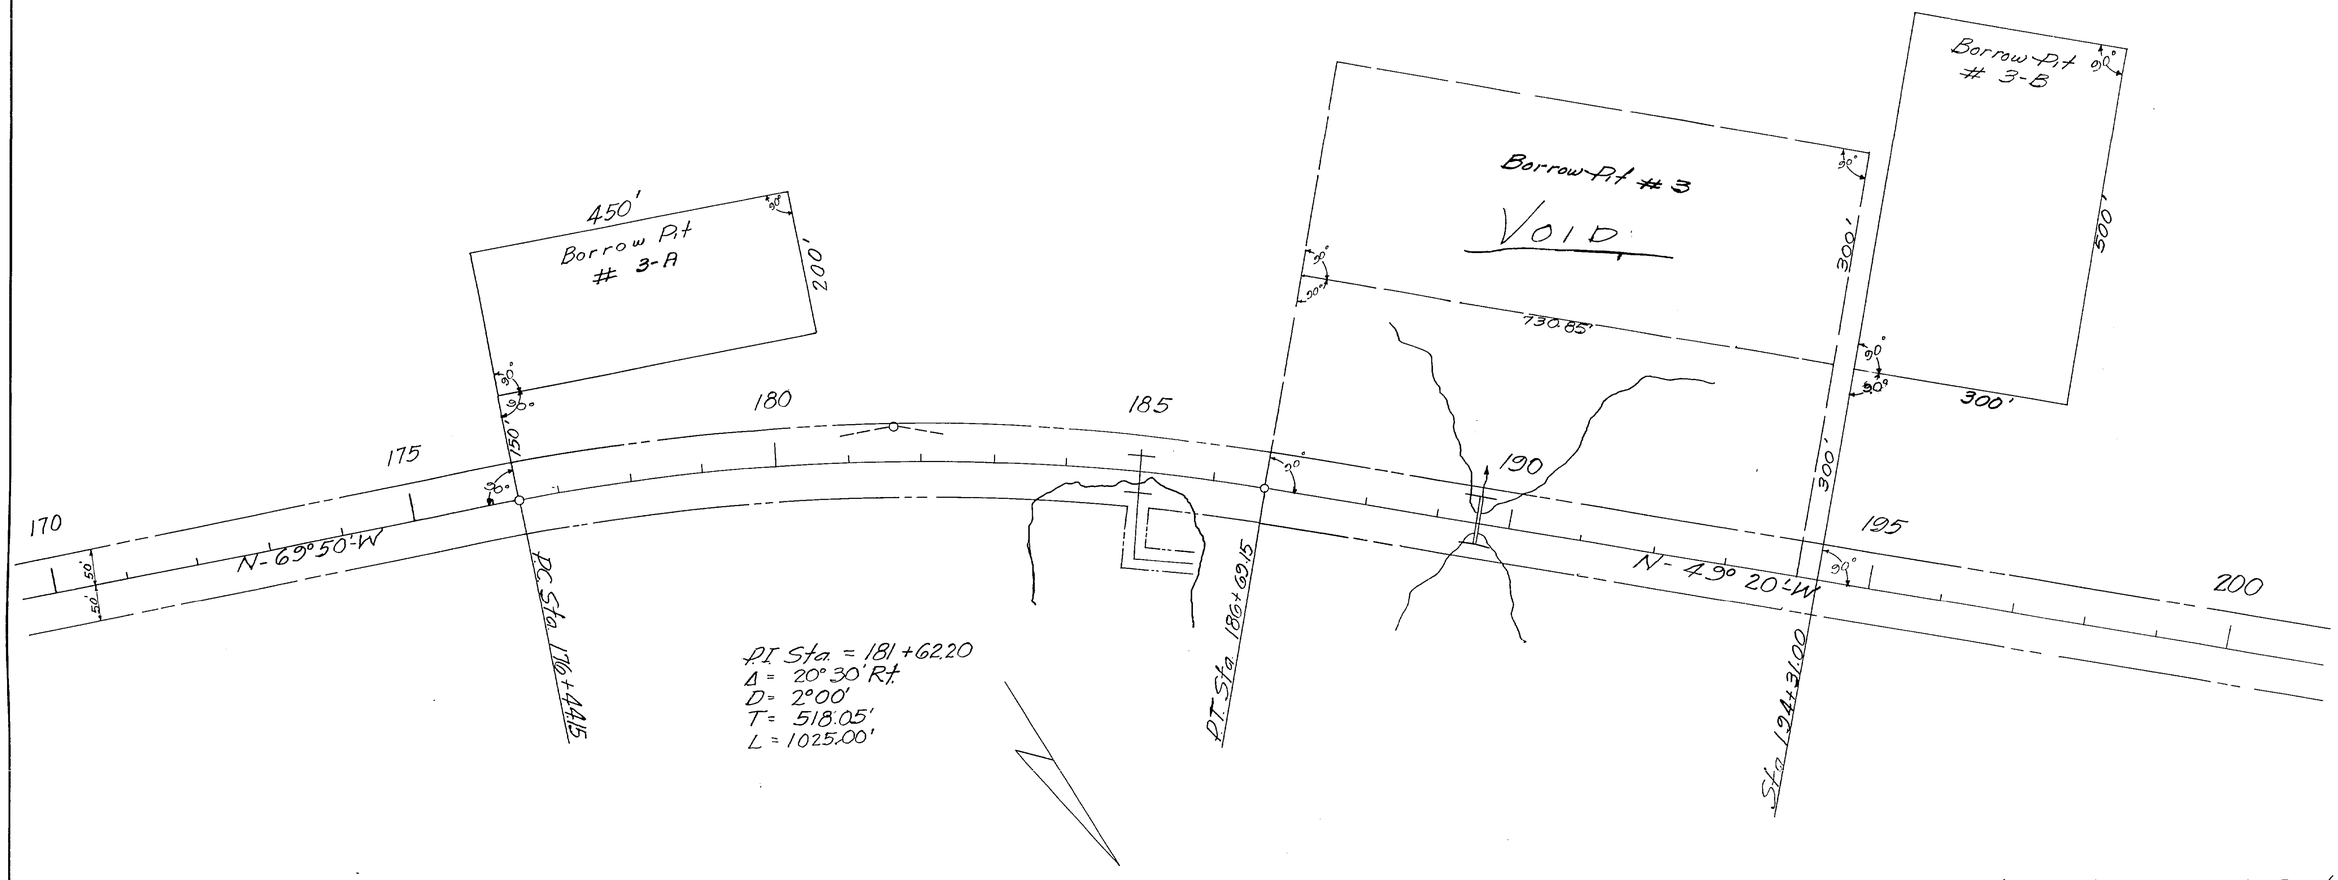

Plan of Proposed Re-location
of Borrow Pit # 3
Scale: 1" = 100'

SECTION NO. 59520-2150
ROAD NO. S-367-A
WAKULLA COUNTY

T.E.D.