FED. ROAD DIV. No.	STATE	SEC. AND JOB No.	FISCAL YEAR	SHEET No.	TOTAL SHEETS
3	FLA.	5953-107	'52	1	1

29

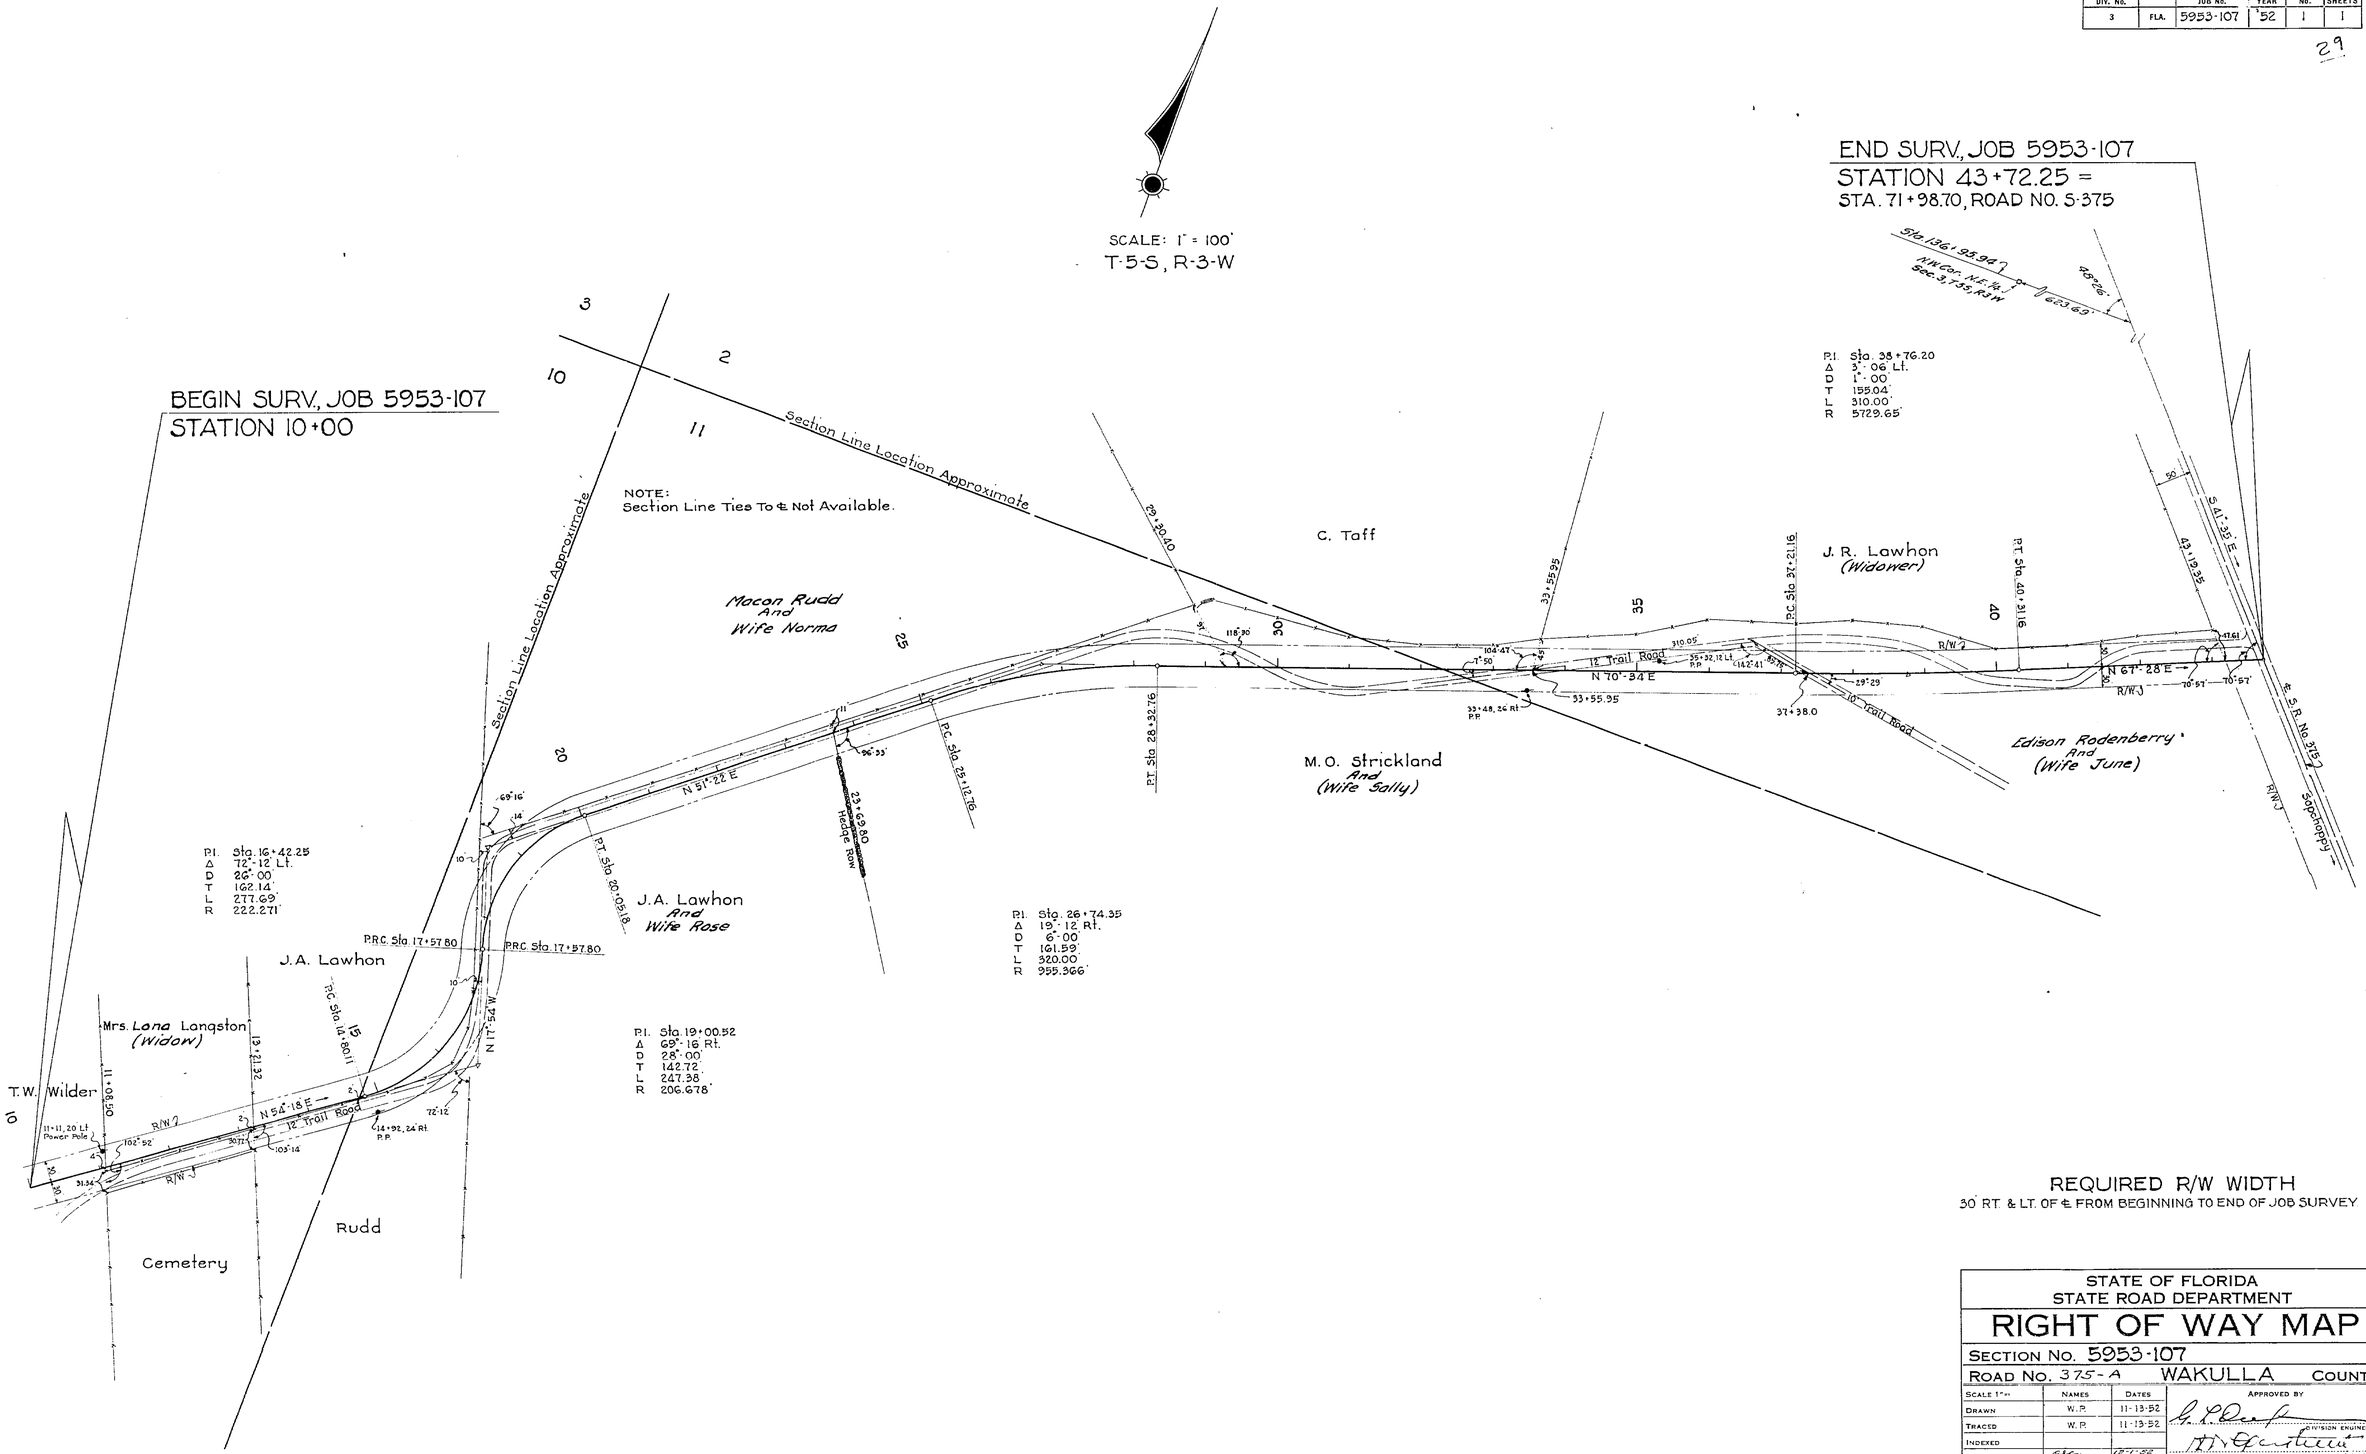

STATE OF FLORIDA
STATE ROAD DEPARTMENT

RIGHT OF WAY MAP

SECTION No. 5953-107

ROAD No. 375-A WAKULLA COUNTY

SCALE 1" =	NAMES	DATES	APPROVED BY
DRAWN	W.P.	11-13-52	DIVISION ENGINEER
TRACED	W.P.	11-13-52	
INDEXED			
REVISED		12-1-52	STATE HIGHWAY ENGINEER
REVISED			