FED. ROAD DIV. No.	STATE	SEC. AND JOB No.	FISCAL YEAR	SHEET No.	TOTAL SHEETS
3	FLA.	5953-150	56	1	2

STATE OF FLORIDA
STATE ROAD DEPARTMENT

RIGHT OF WAY MAP

SECTION No. 5953-150

ROAD No. WAKULLA COUNTY

SCALE 1"=100'	NAMES	DATES	APPROVED BY
DRAWN			
TRACED	W.C.	8-28-56	DIVISION ENGINEER
INDEXED			1-15-57
REVISED			FOR STATE HIGHWAY ENGINEER
REVISED			

FED. ROAD DIV. No.	STATE	SEC. AND JOB No	FISCAL YEAR	SHEET No.	TOTAL SHEETS
3	FLA.	5953-150	'56	2	2

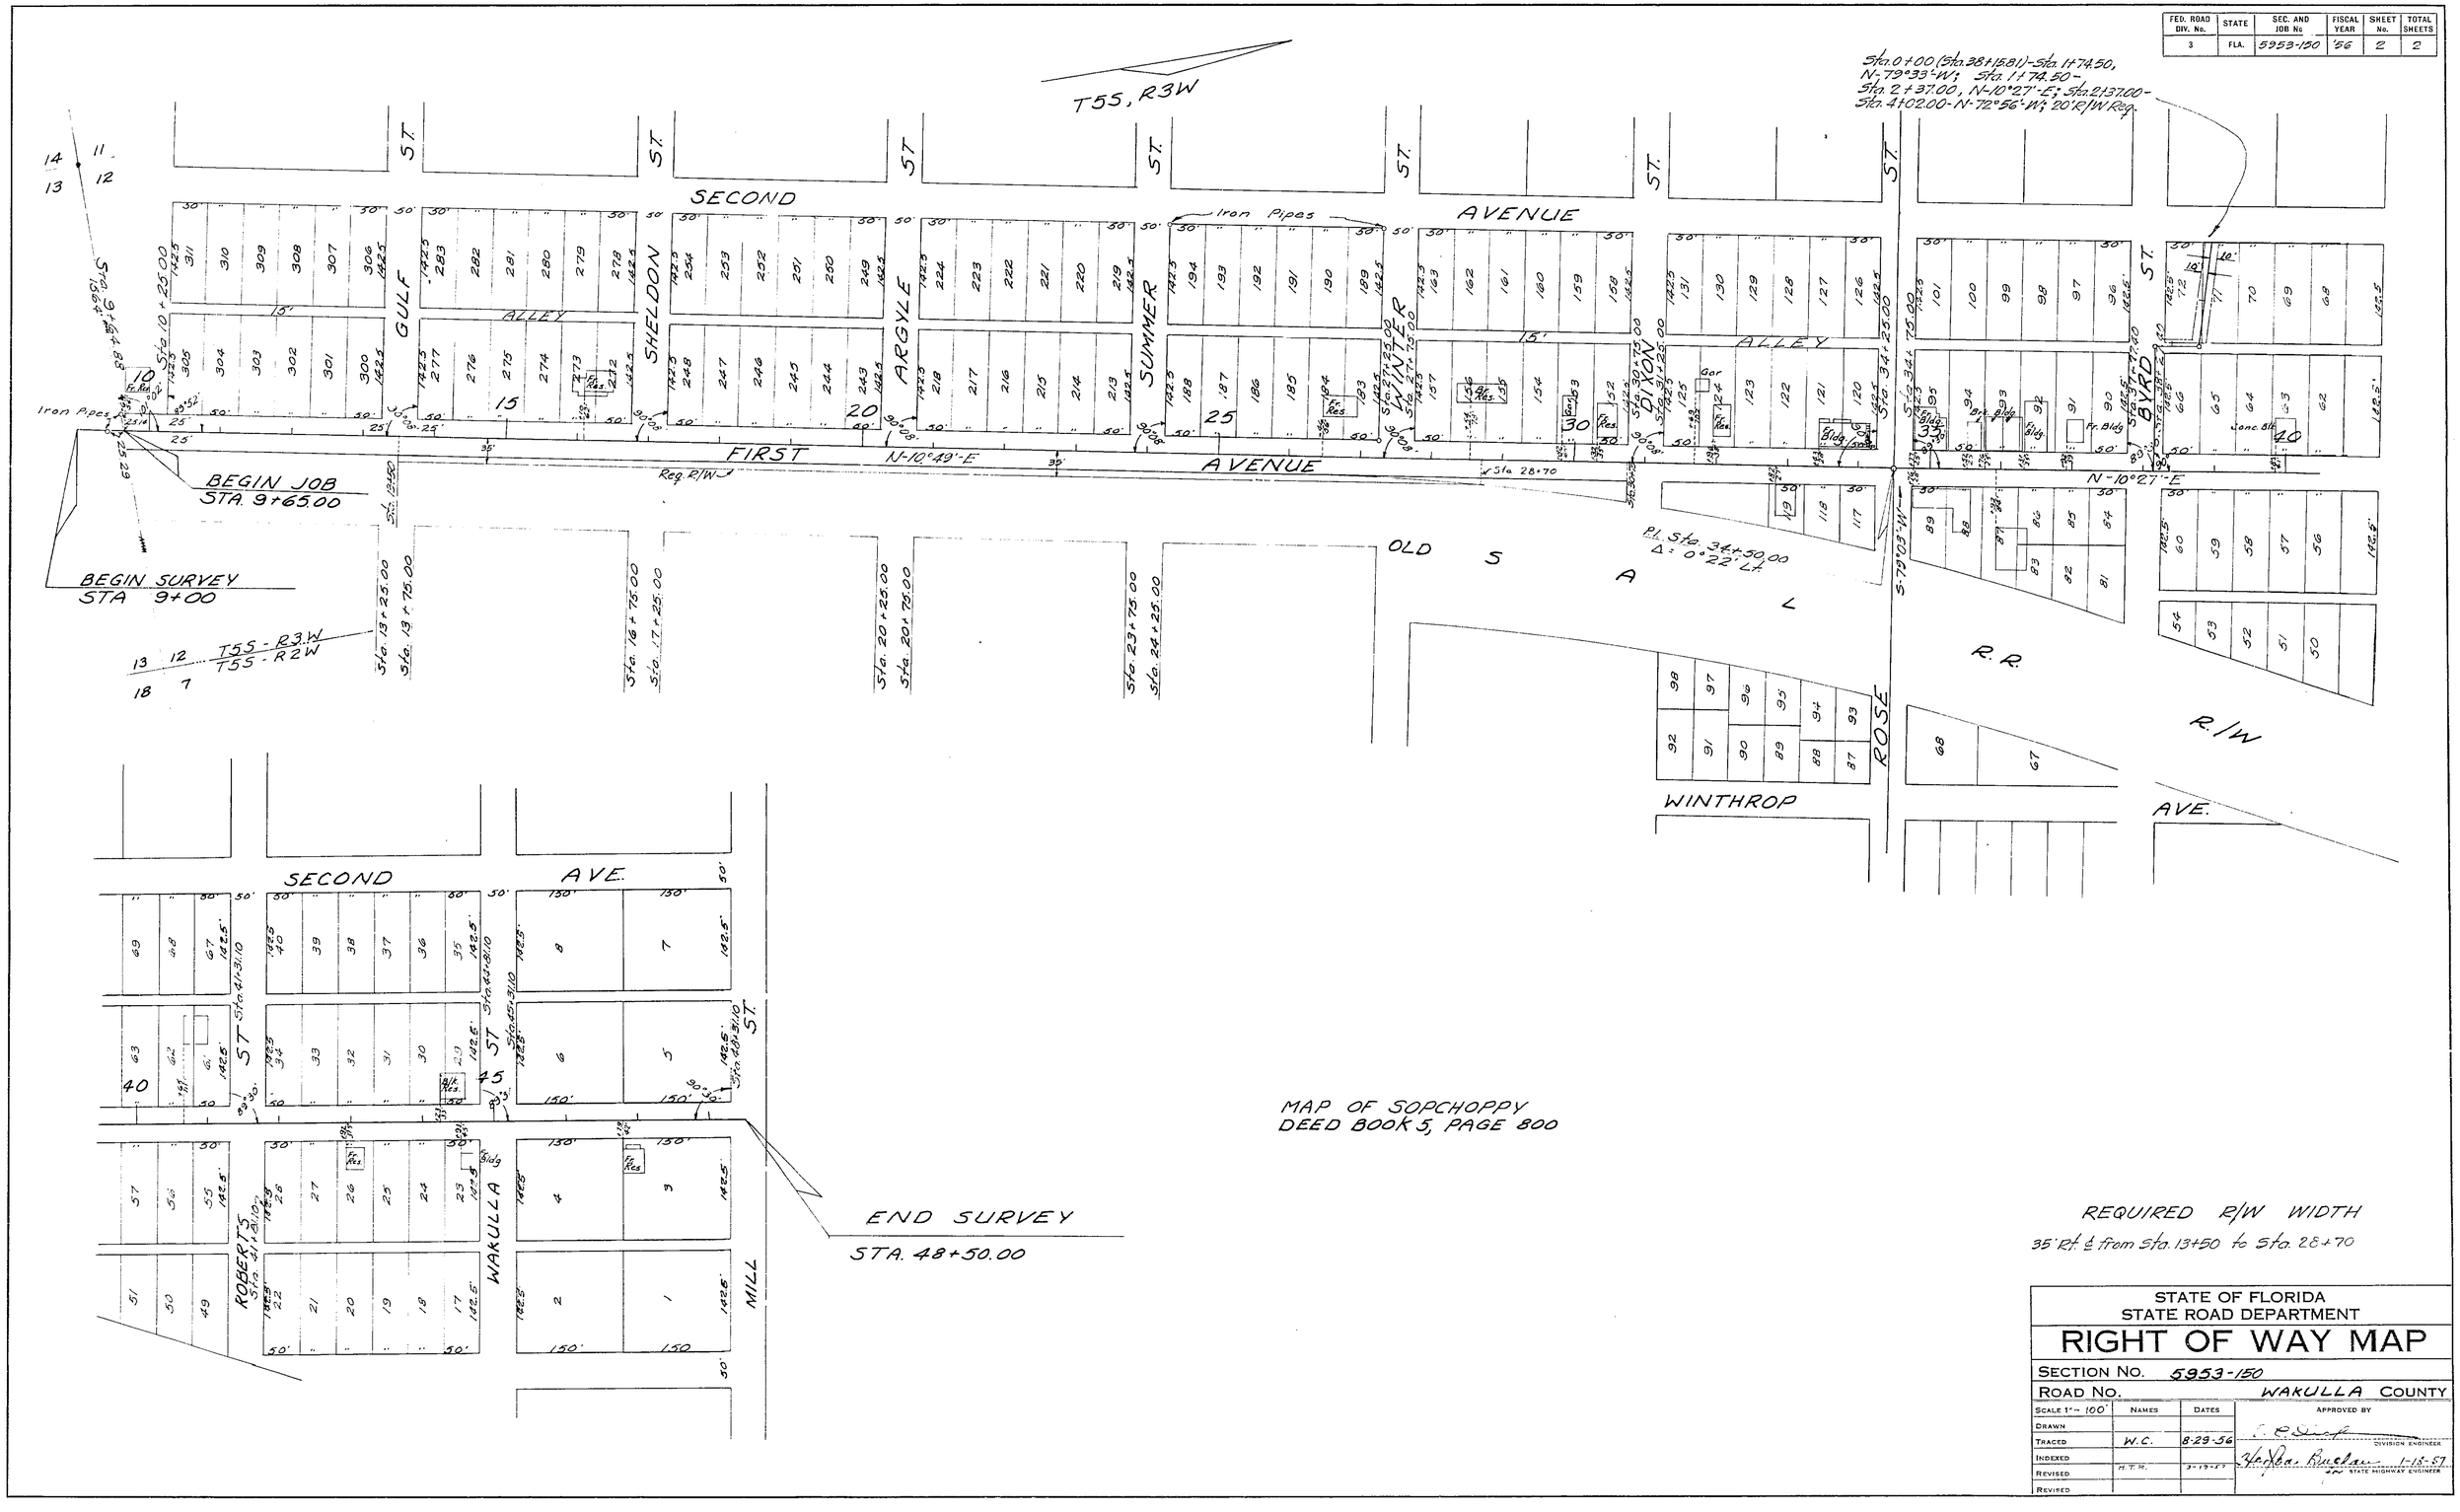

STATE OF FLORIDA
STATE ROAD DEPARTMENT

RIGHT OF WAY MAP

SECTION No. 5953-150

ROAD No. WAKULLA COUNTY

SCALE 1" = 100'	NAMES	DATES	APPROVED BY
DRAWN			
TRACED	W.C.	8-29-56	DIVISION ENGINEER
INDEXED			
REVISED	H.T.H.	3-19-57	1-18-57 for STATE HIGHWAY ENGINEER
REVISED			