FED. ROAD DIV. No.	STATE	SEC. AND JOB No.	FISCAL YEAR	SHEET No.	TOTAL SHEETS
3	FLA.	5954-152	'55	1	2

37

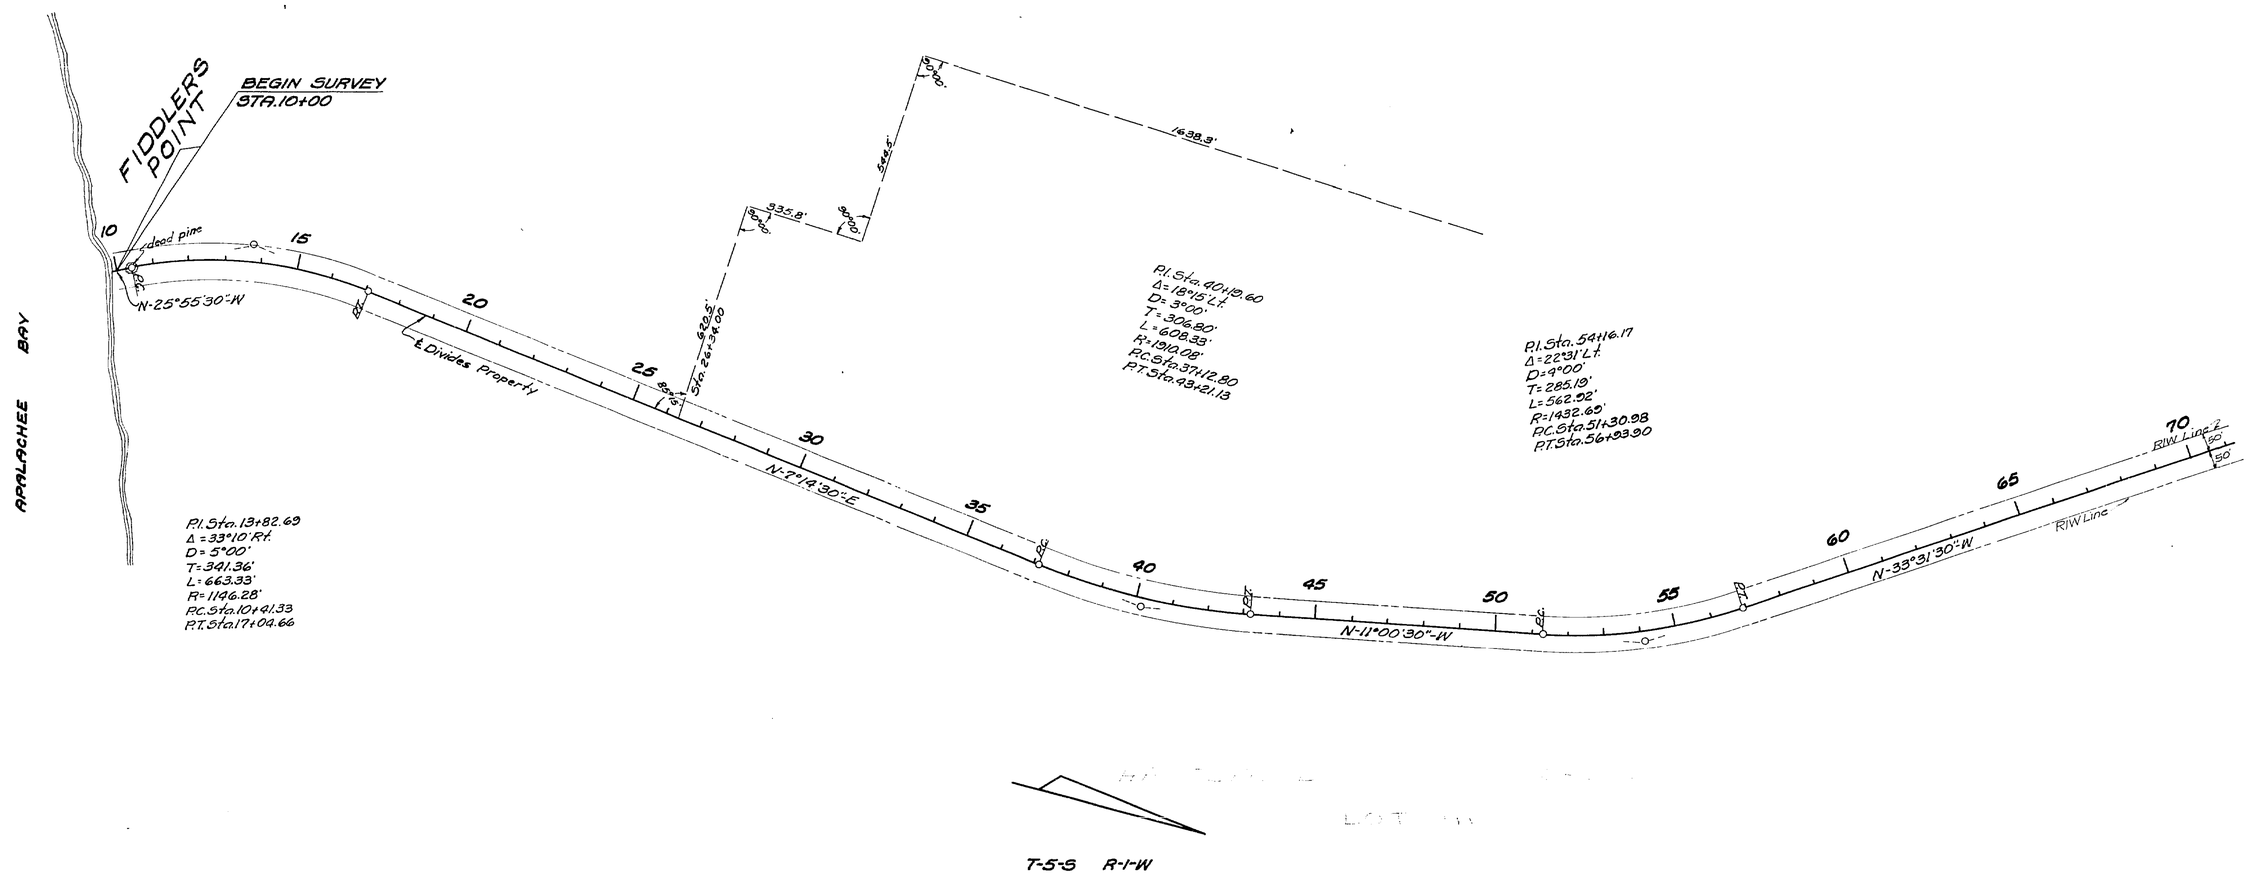

REQUIRED RIW
50' Rt. & Lt. from Beginning to End of Job

STATE OF FLORIDA
STATE ROAD DEPARTMENT

RIGHT OF WAY MAP

SECTION No. 5954-152

ROAD No. 5-372-A WAKULLA COUNTY

SCALE 1"=200'	NAMES	DATES	APPROVED BY
DRAWN			
TRACED	H.L.G. & M.D.S.	10-25-55	DIVISION ENGINEER
INDEXED			
REVISED			STATE HIGHWAY ENGINEER 11-29-55
REVISED			

FED. ROAD DIV. No.	STATE	SEC. AND JOB No	FISCAL YEAR	SHEET No.	TOTAL SHEETS
3	FLA.	5954-152	55	2	2

38

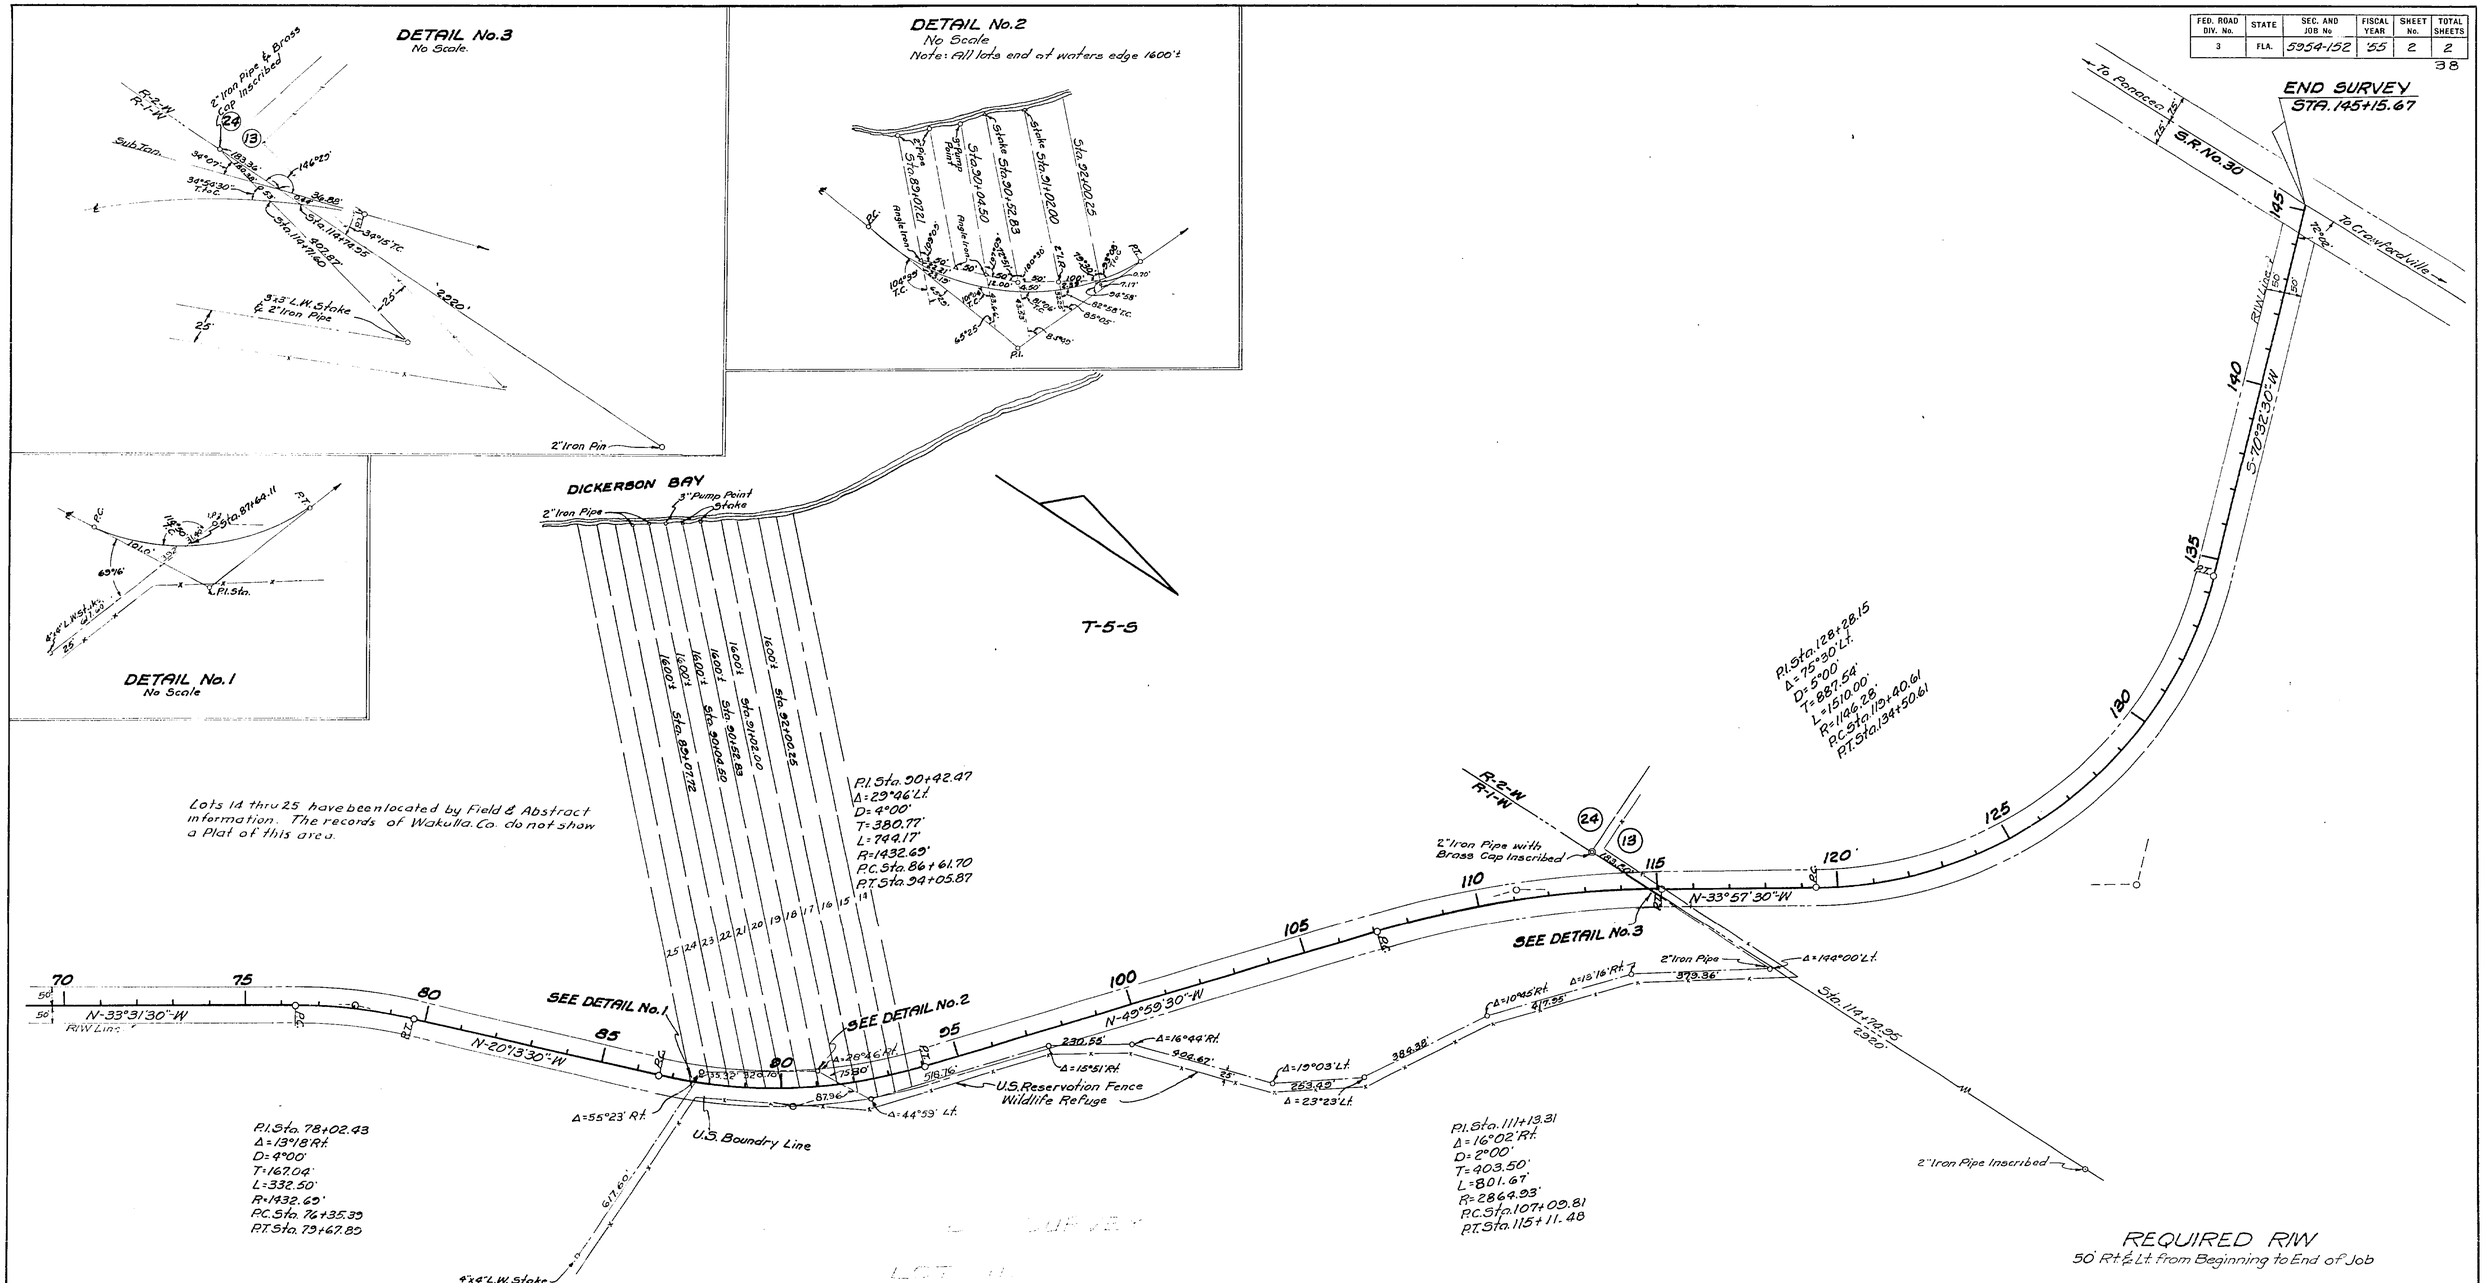

REQUIRED R/W
50' Rt & Lt from Beginning to End of Job

STATE OF FLORIDA
STATE ROAD DEPARTMENT

RIGHT OF WAY MAP

SECTION No. 5954-152

ROAD No. S-372-A WAKULLA COUNTY

SCALE 1"=200'	NAMES	DATES	APPROVED BY
DRAWN			
TRACED	H.L.G. & W.D.S.	10-26-55	DIVISION ENGINEER
INDEXED			
REVISED	W.L.H. W.C.S.	1-26-56 5-22-56	STATE HIGHWAY ENGINEER 11-29-55
REVISED			