FED. ROAD DIV. No.	STATE	SEC. AND JOB No.	FISCAL YEAR	SHEET No.	TOTAL SHEETS
3	FLA.	5907-101	'49	1	1

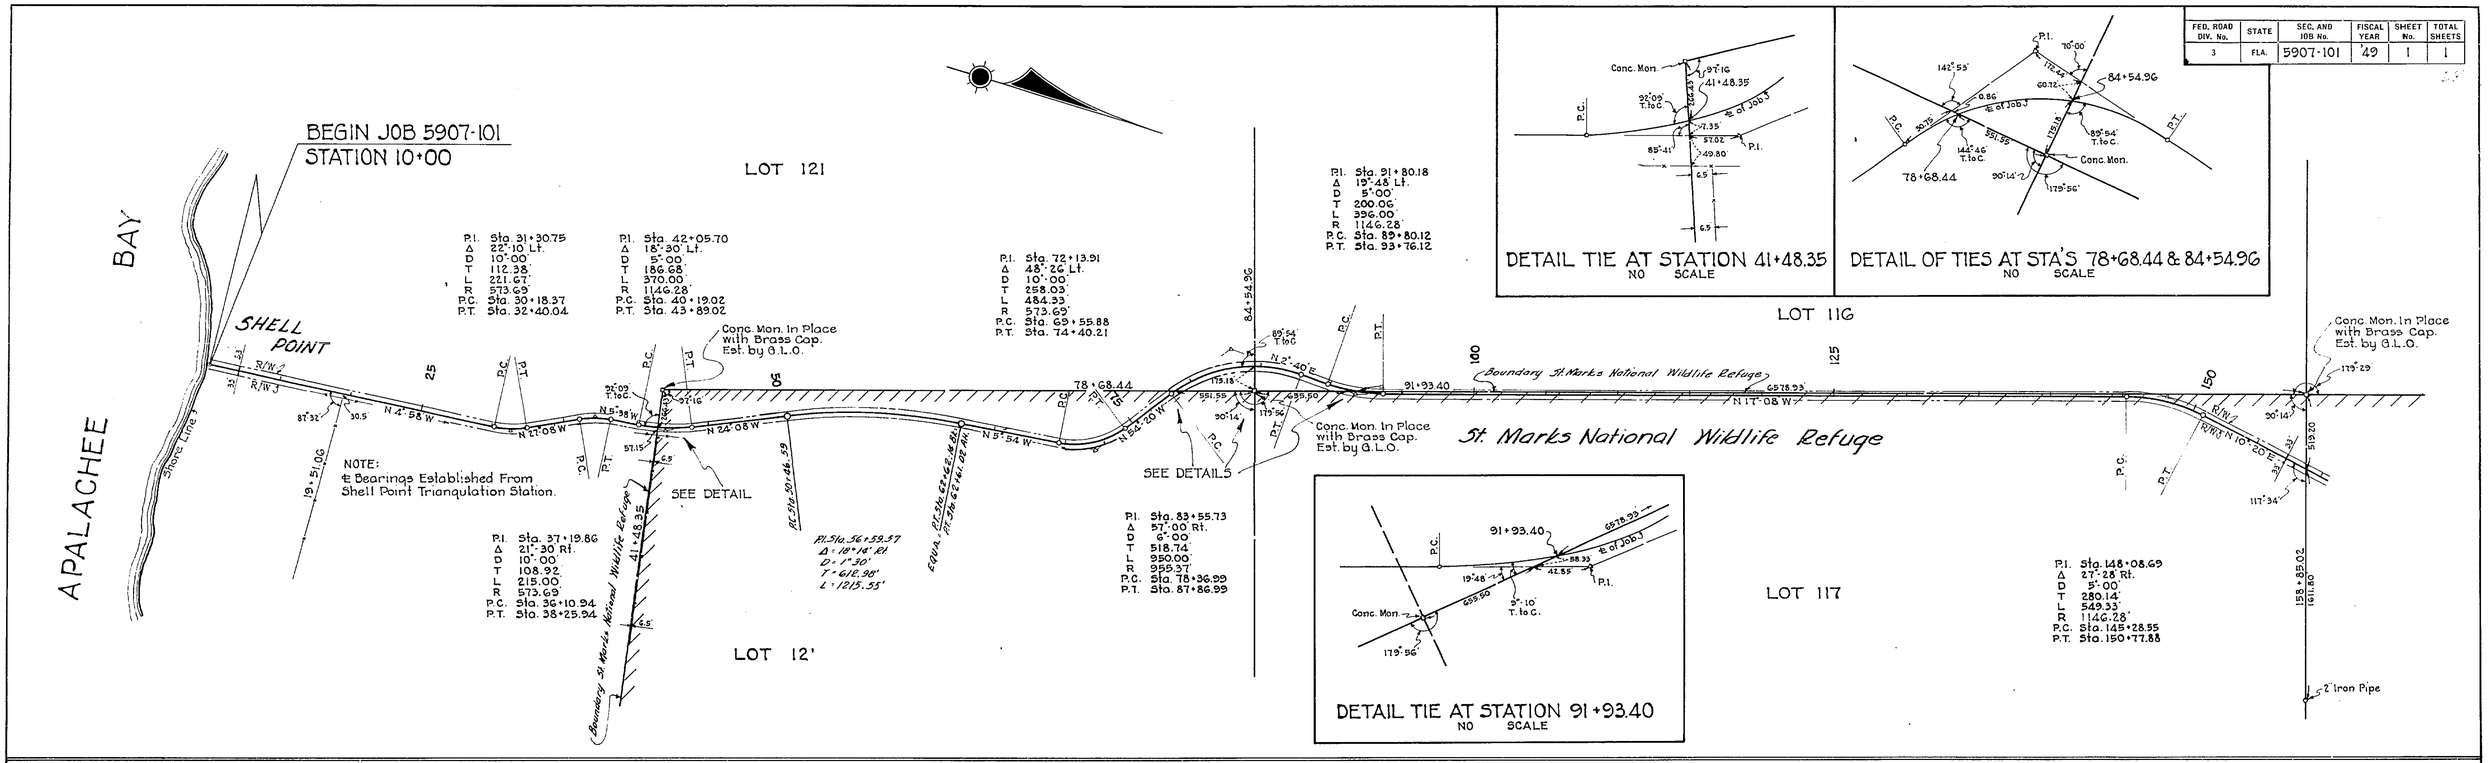

REQUIRED R/W WIDTH
33' RT. & LT. OF ℄ FROM BEGINNING TO END OF JOB.

STATE OF FLORIDA
STATE ROAD DEPARTMENT

RIGHT OF WAY MAP

SECTION No. (5907-101) 5955-101
ROAD No. S-367 WAKULLA COUNTY

SCALE 1" = 500'	NAMES	DATES	APPROVED BY
DRAWN	D.L.T.	4-4-49	DIVISION ENGINEER
TRACED	W.P.	4-4-49	
INDEXED			
REVISED	W.J.H.	6-15-49	STATE HIGHWAY ENGINEER
	D.L.T.	7-22-49	
REVISED	W.J.H.	7-27-49	