FED. ROAD DIV. No.	STATE	SEC. AND JOB No.	FISCAL YEAR	SHEET No.	TOTAL SHEETS
3	FLA.	5956 - 150	'55	1	1

39

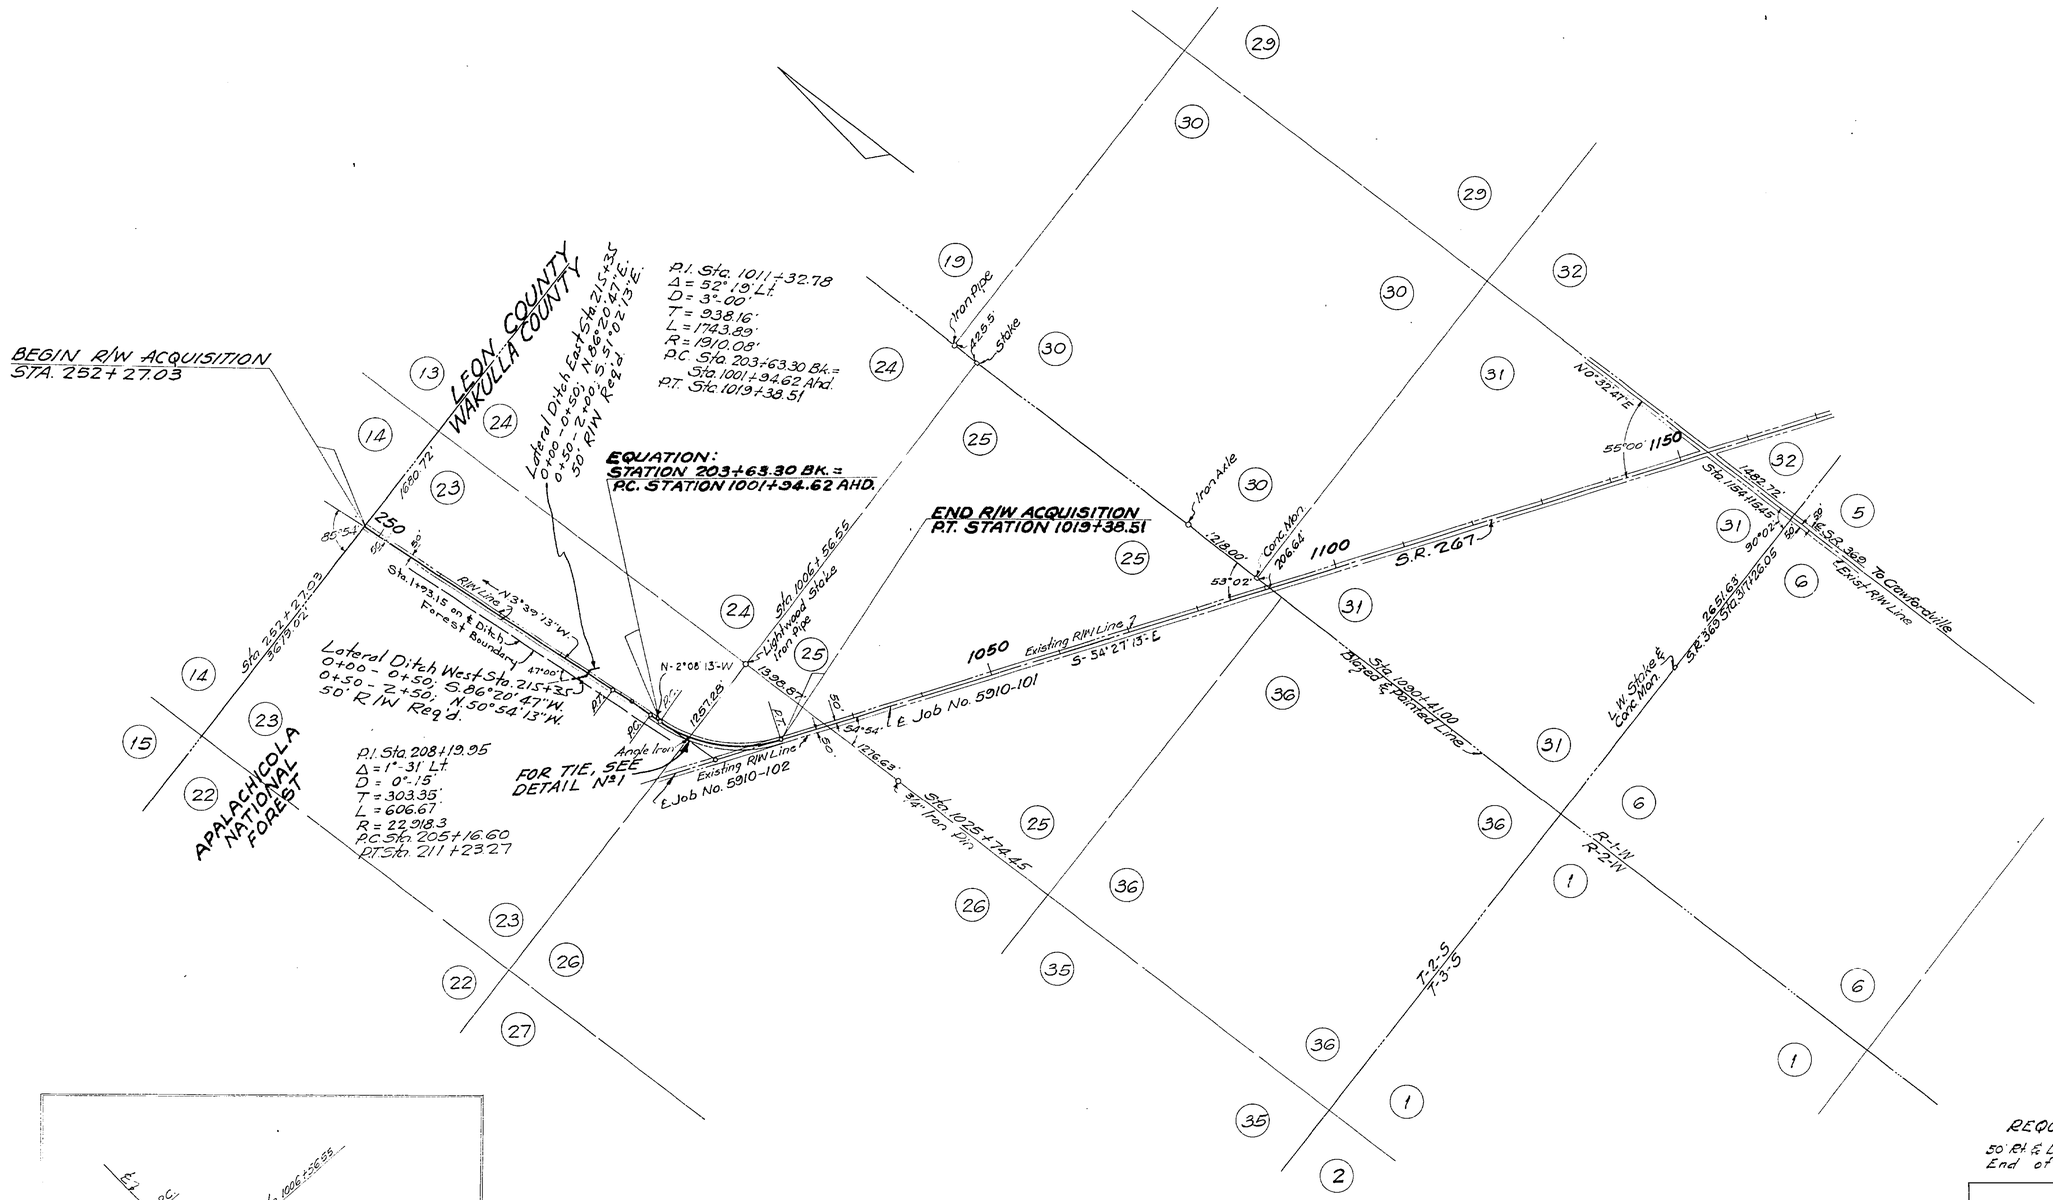

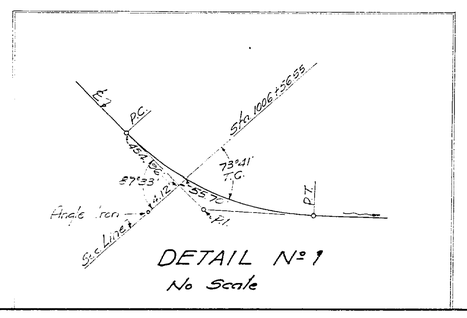

REQUIRED R/W WIDTH

50' Rt. & Lt. ℄ Survey from Beginning of Job to End of Job

STATE OF FLORIDA
STATE ROAD DEPARTMENT

RIGHT OF WAY MAP

SECTION No. 5956-250

ROAD No. S-373 WAKULLA COUNTY

SCALE 1" = 1000'	NAMES	DATES	APPROVED BY
DRAWN			
TRACED	W.R.R.	7-12-55	DIVISION ENGINEER
INDEXED			
REVISED		10-16-55	STATE HIGHWAY ENGINEER
REVISED			