FED. ROAD DIV. No.	STATE	SEC. AND JOB No.	FISCAL YEAR	SHEET No.	TOTAL SHEETS
3	FLA.				

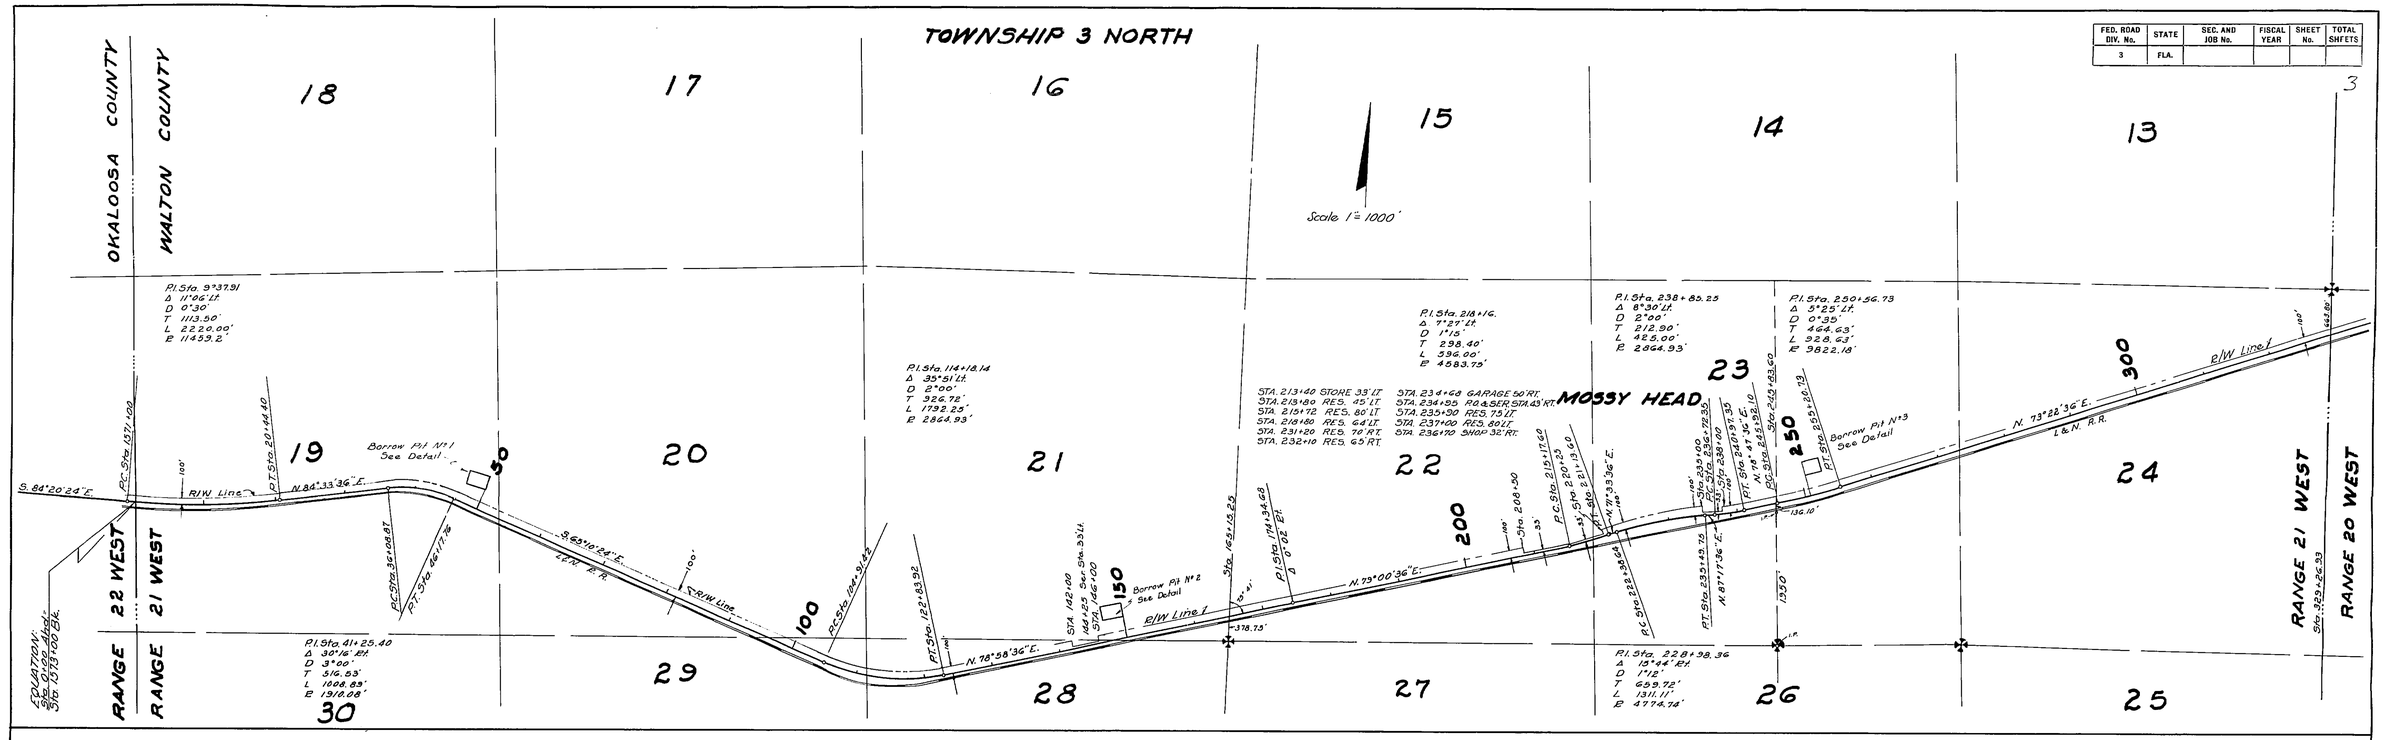

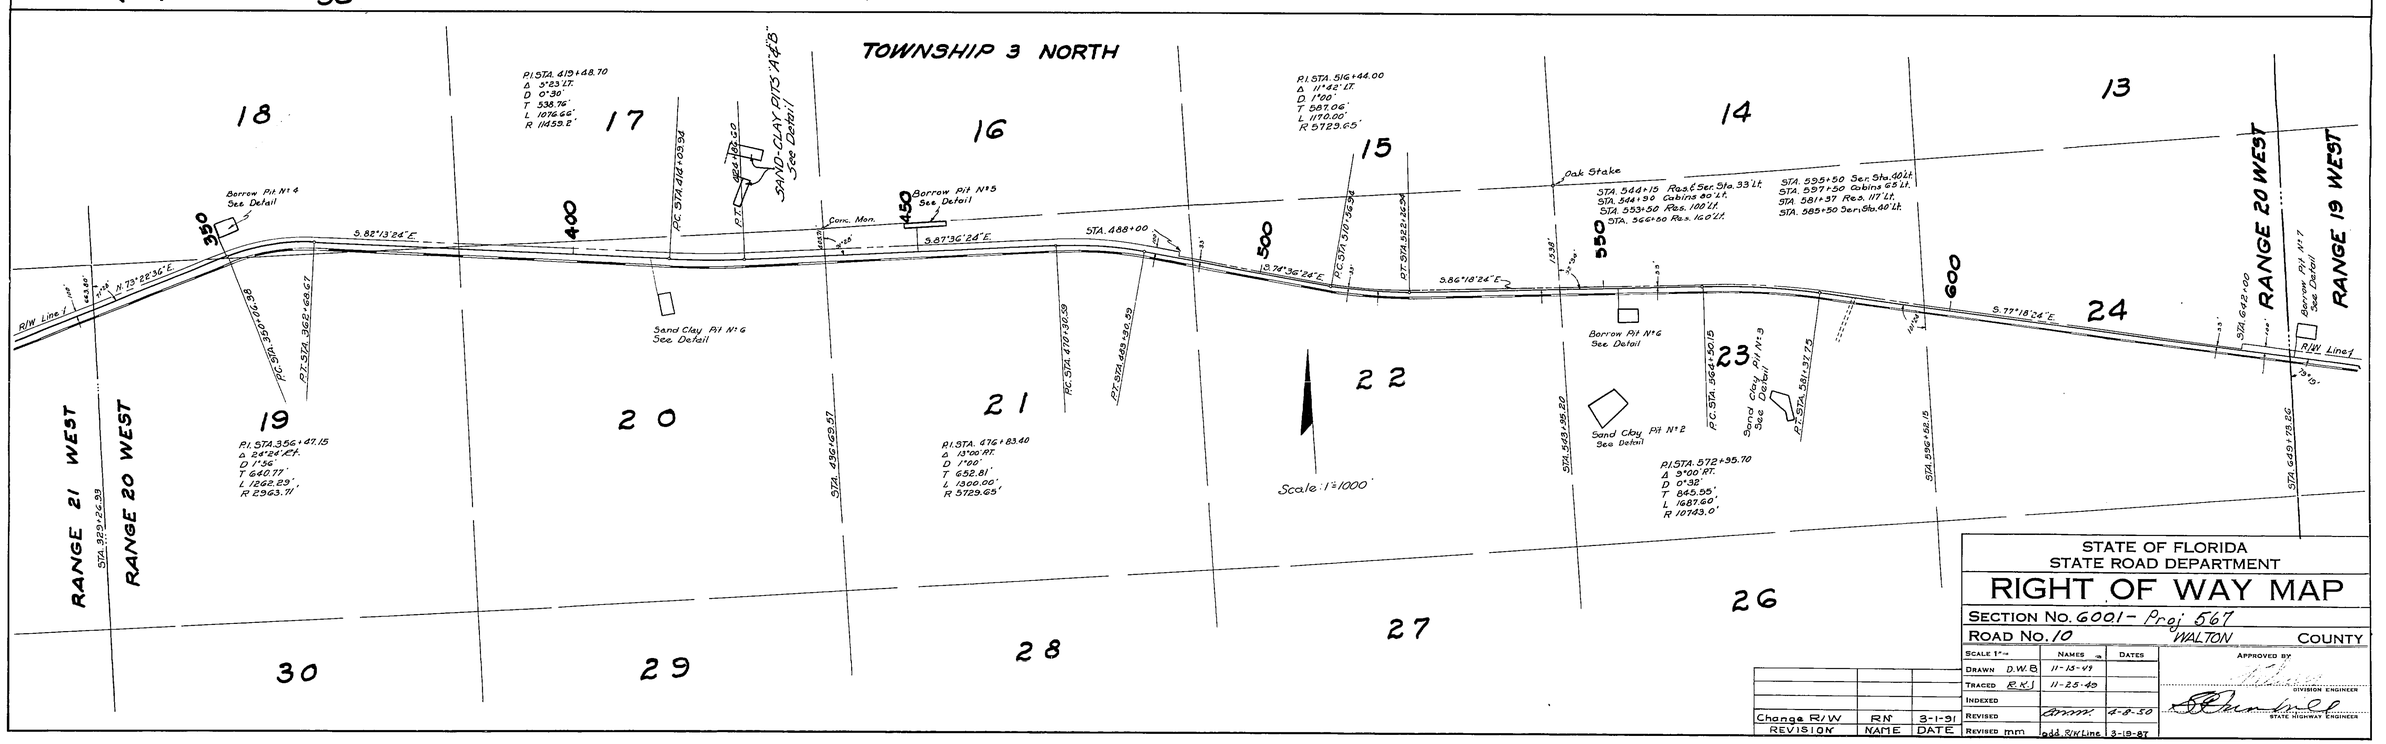

Change R/W	RN	3-1-91
REVISION	NAME	DATE

STATE OF FLORIDA
STATE ROAD DEPARTMENT

RIGHT OF WAY MAP

SECTION No. 6001 - Proj 567
ROAD No. 10 WALTON COUNTY

SCALE 1" =	NAMES	DATES
DRAWN	D.W.B.	11-13-47
TRACED	R.K.J.	11-25-49
INDEXED		
REVISED	Amm.	4-8-50
REVISED mm	add R/W Line	3-19-87

APPROVED BY
DIVISION ENGINEER
STATE HIGHWAY ENGINEER

PROJ 567
6001

FED. ROAD DIV. No.	STATE	SEC. AND JOB No.	FISCAL YEAR	SHEET No.	TOTAL SHEETS
3	FLA.				

2

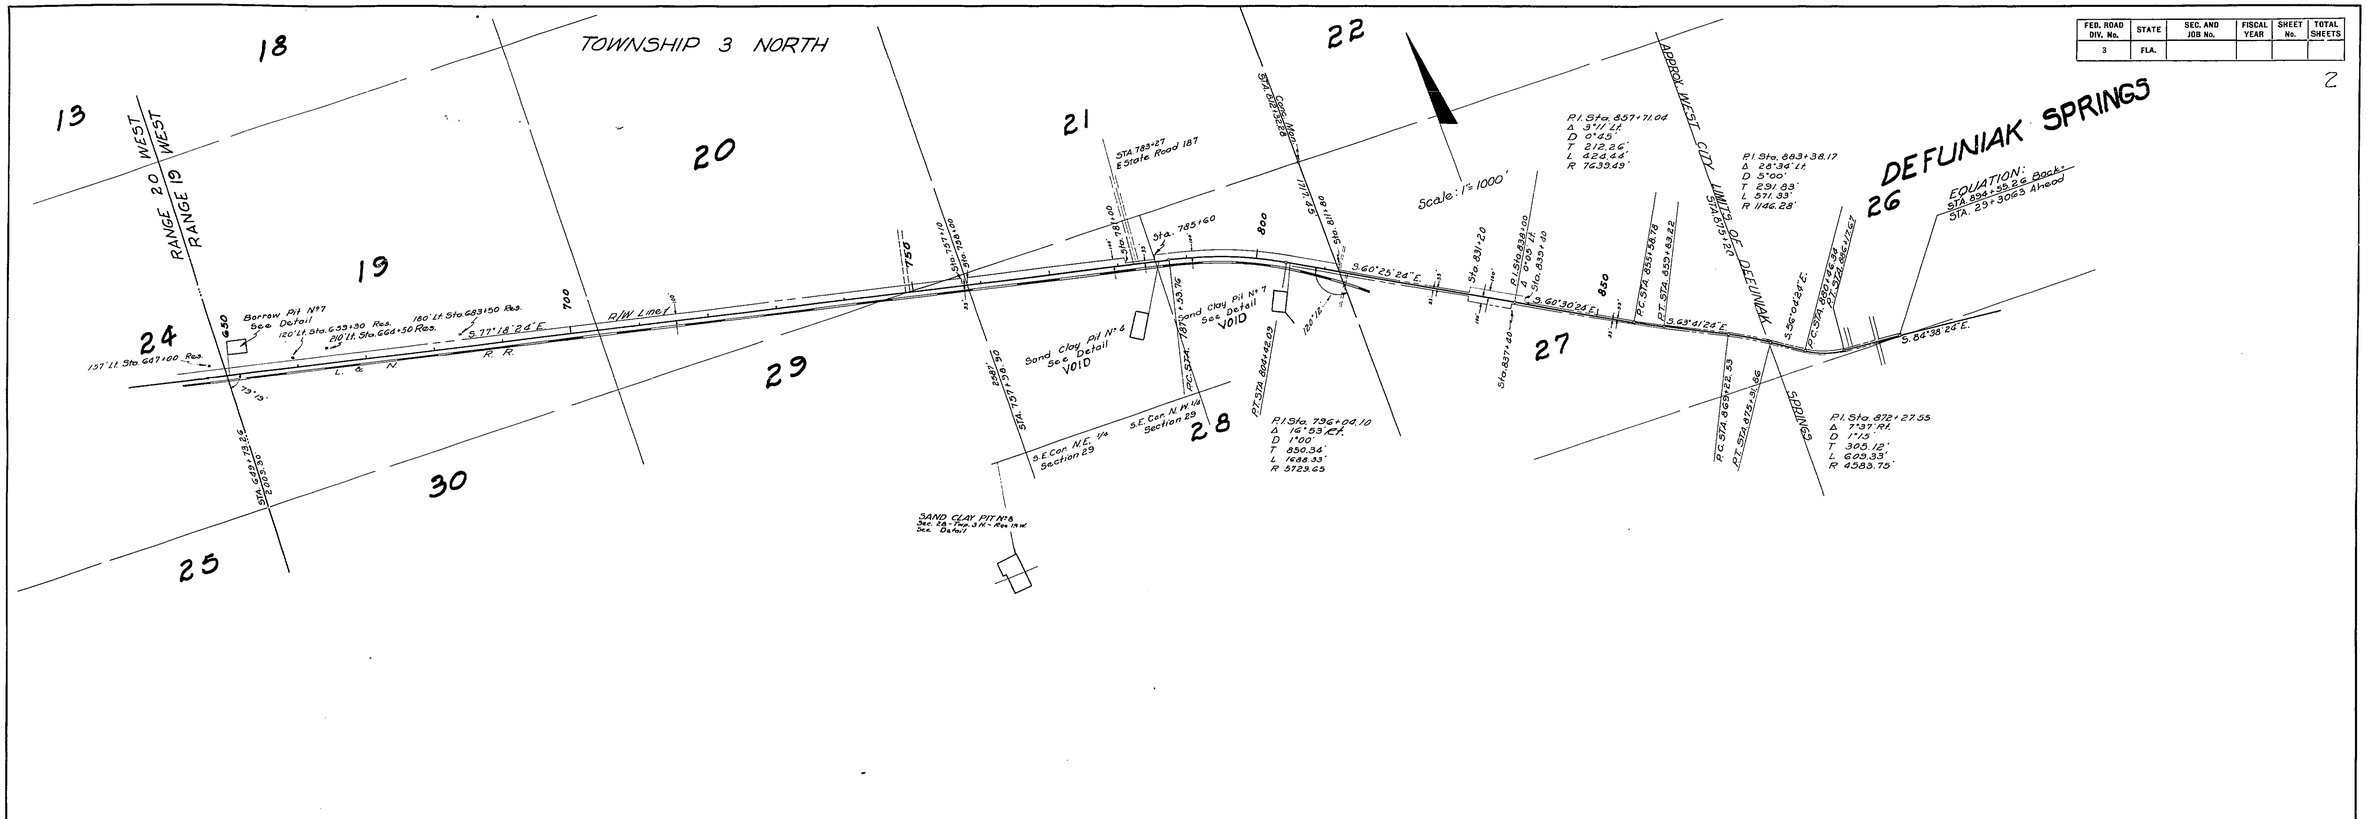

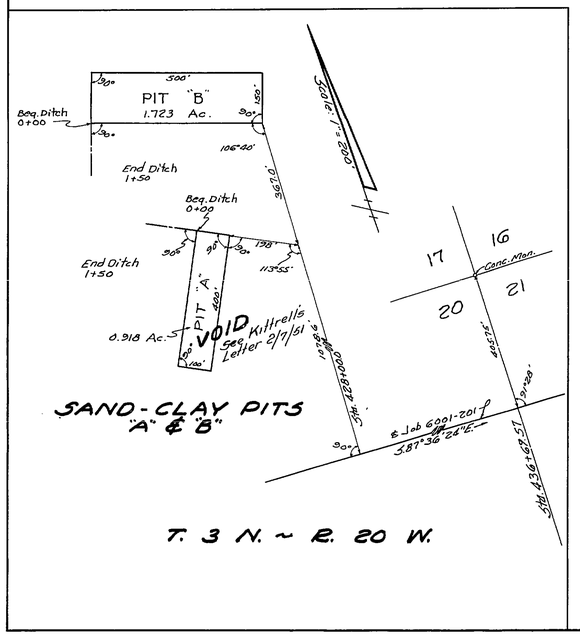

SAND-CLAY PITS "A" & "B"

T. 3 N. ~ R. 20 W.

STATE OF FLORIDA
STATE ROAD DEPARTMENT

RIGHT OF WAY MAP

SECTION No. 6001- Proj 567

ROAD No. 10 WALTON COUNTY

SCALE 1"=	NAMES	DATES
DRAWN D.W.B.	11-15-49	
TRACED R.K.J	11-23-49	
INDEXED		
REVISED		
REVISED		

APPROVED BY
DIVISION ENGINEER
STATE HIGHWAY ENGINEER

2
PROJ 567
6001